




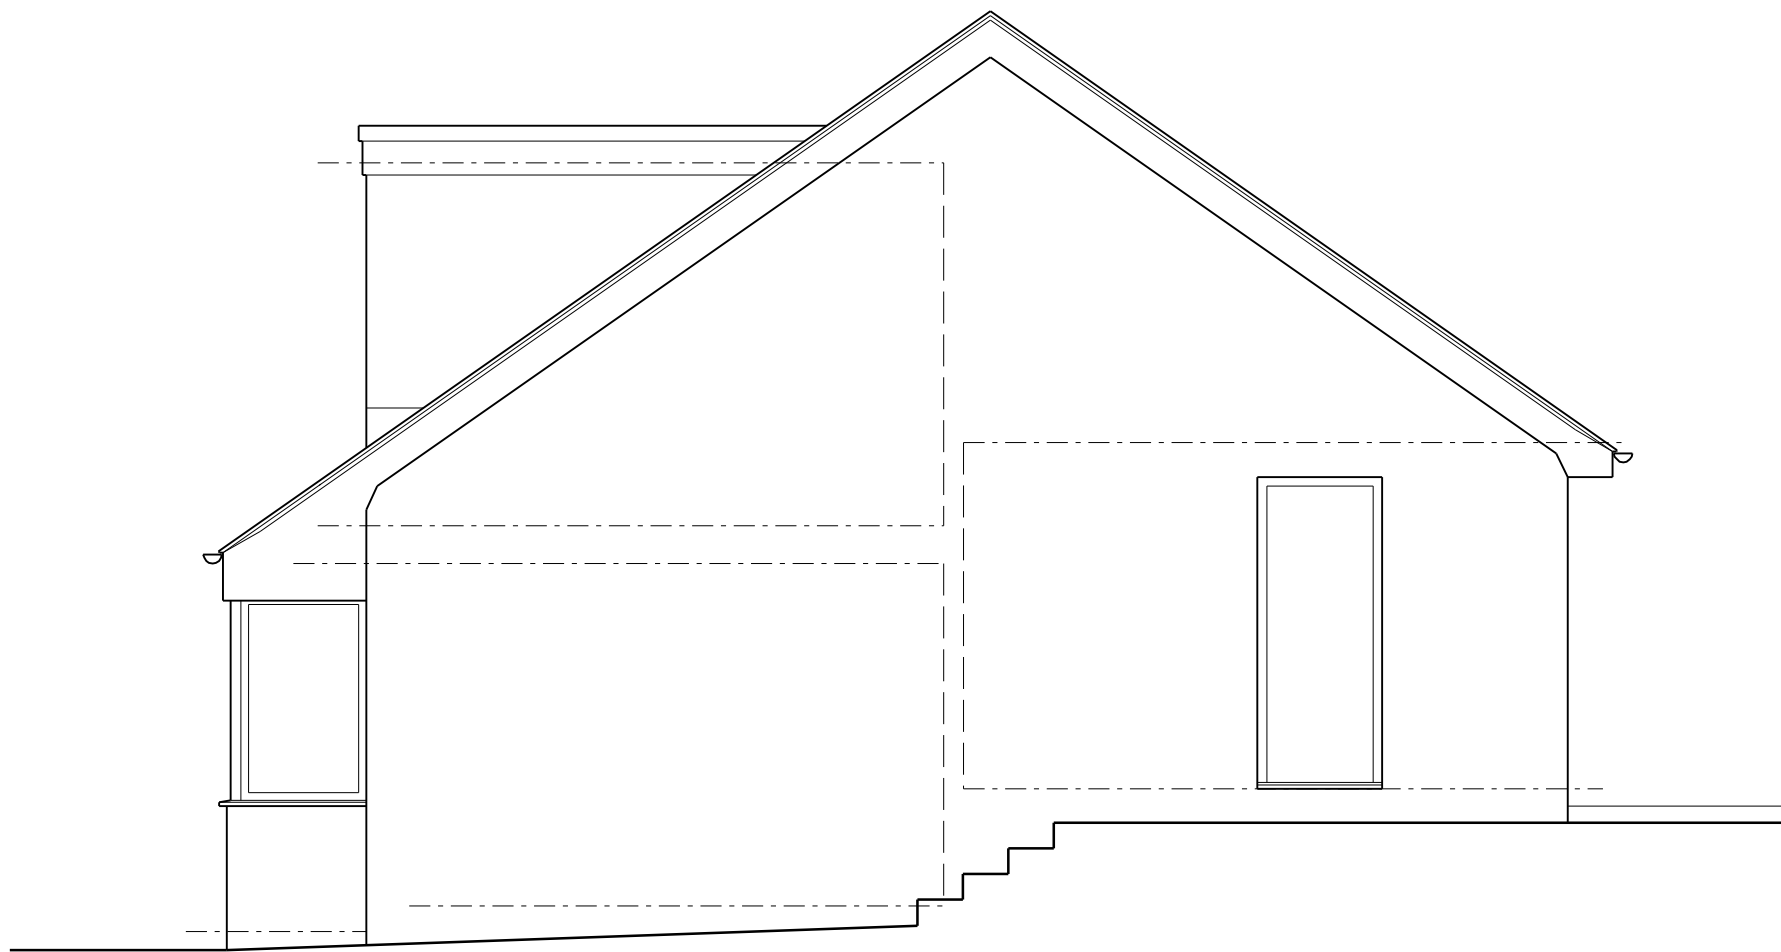


Side Elevation

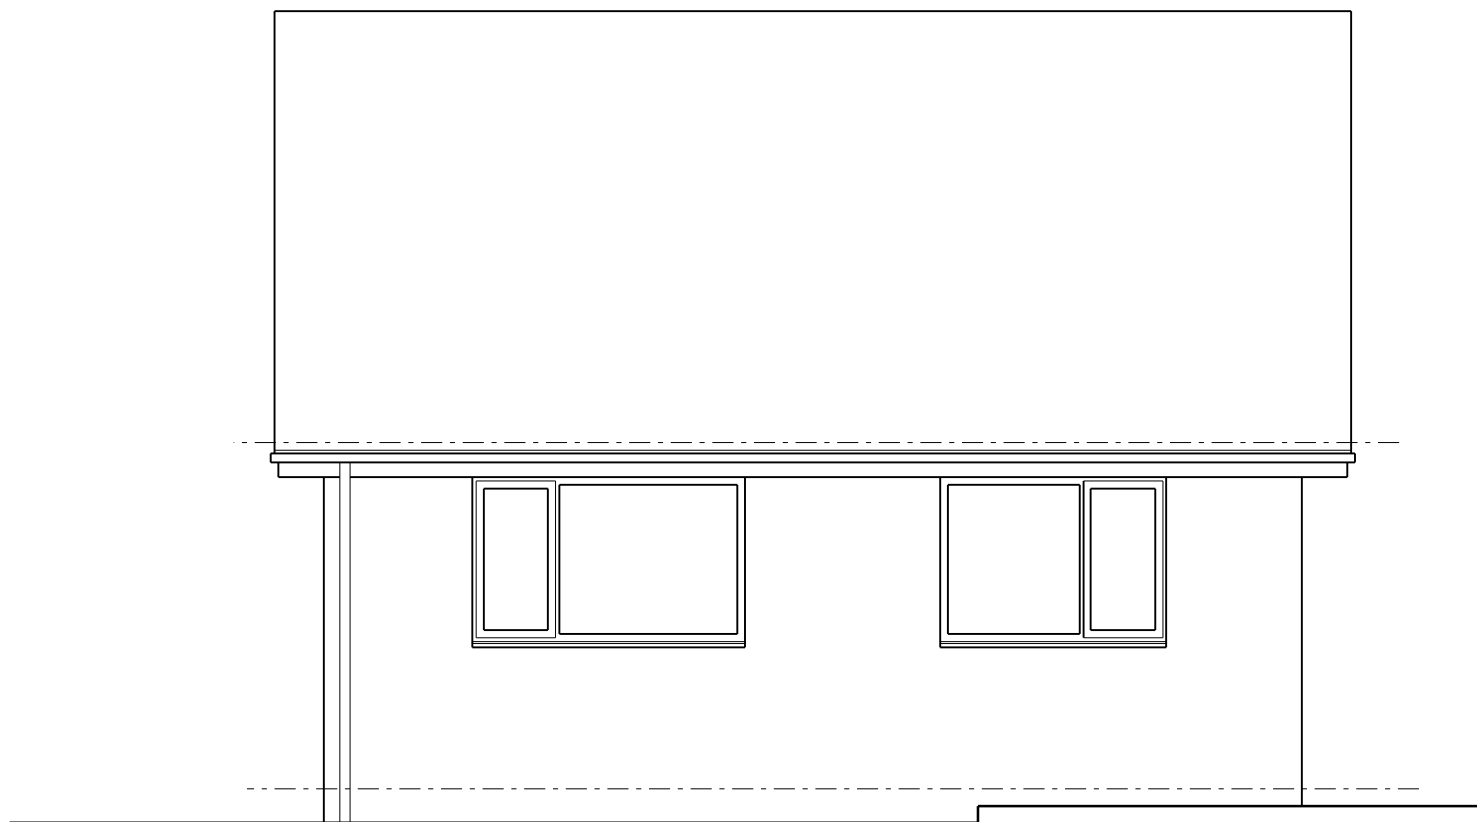


Rear Elevation

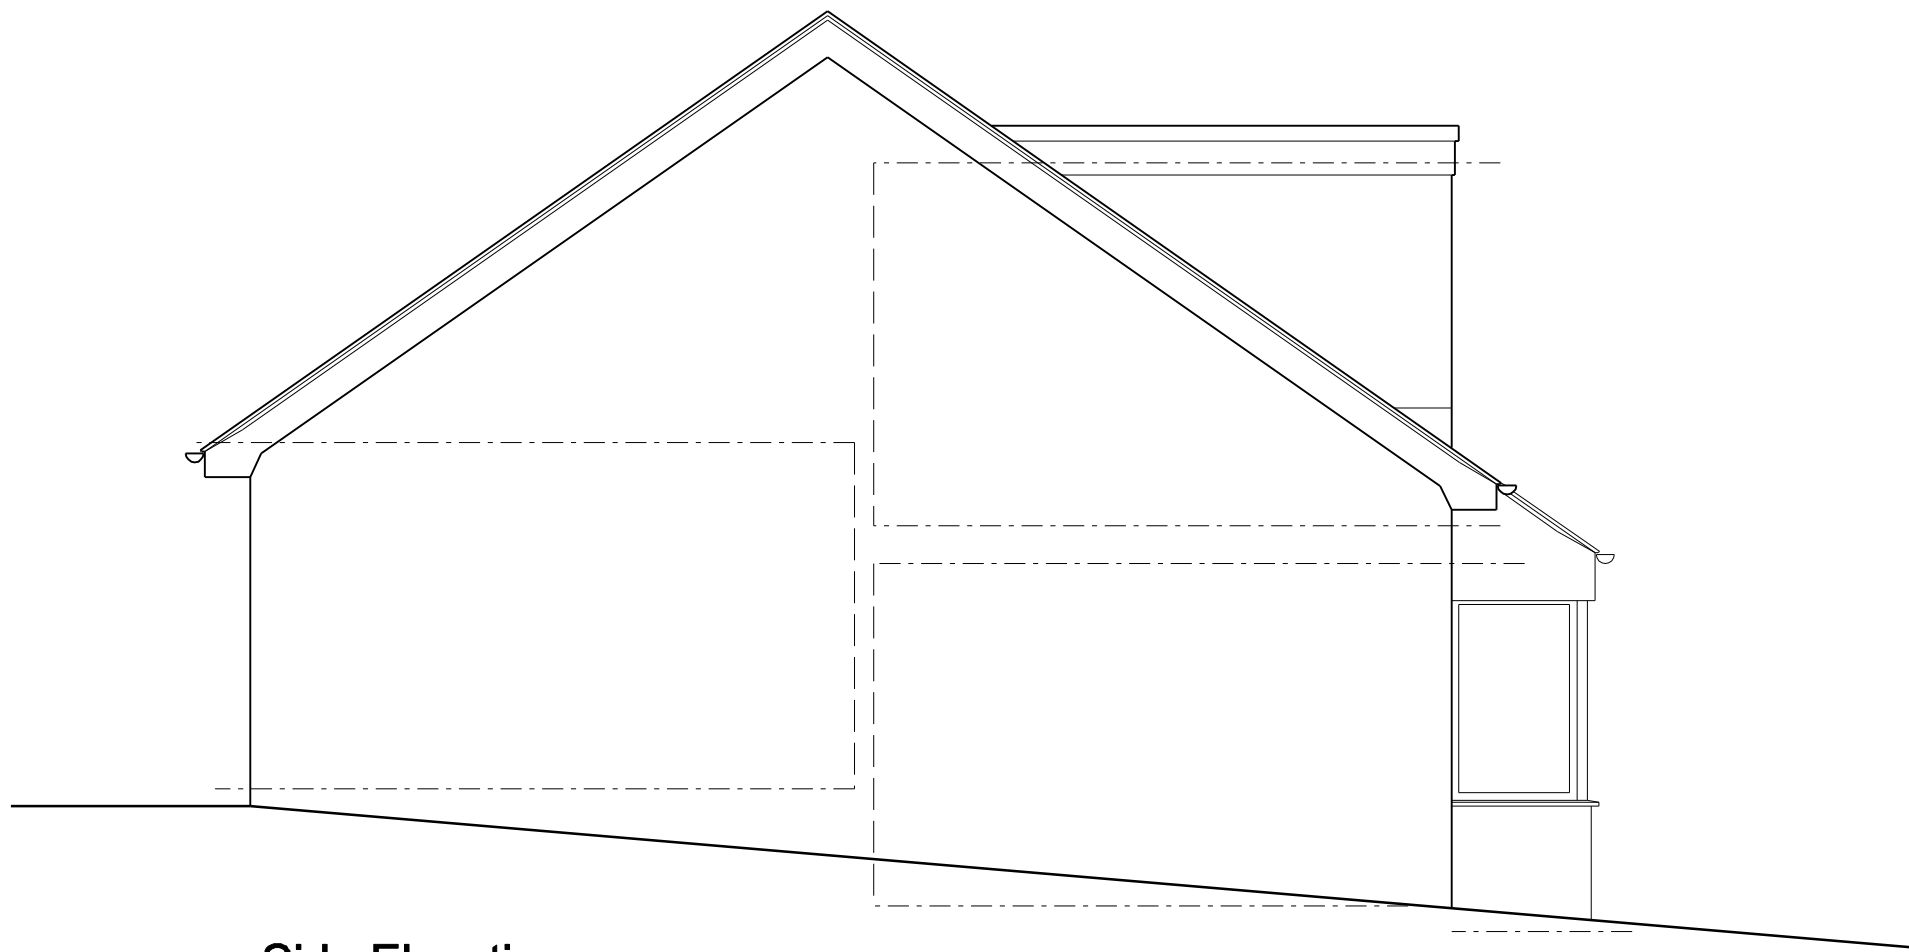

Side Elevation

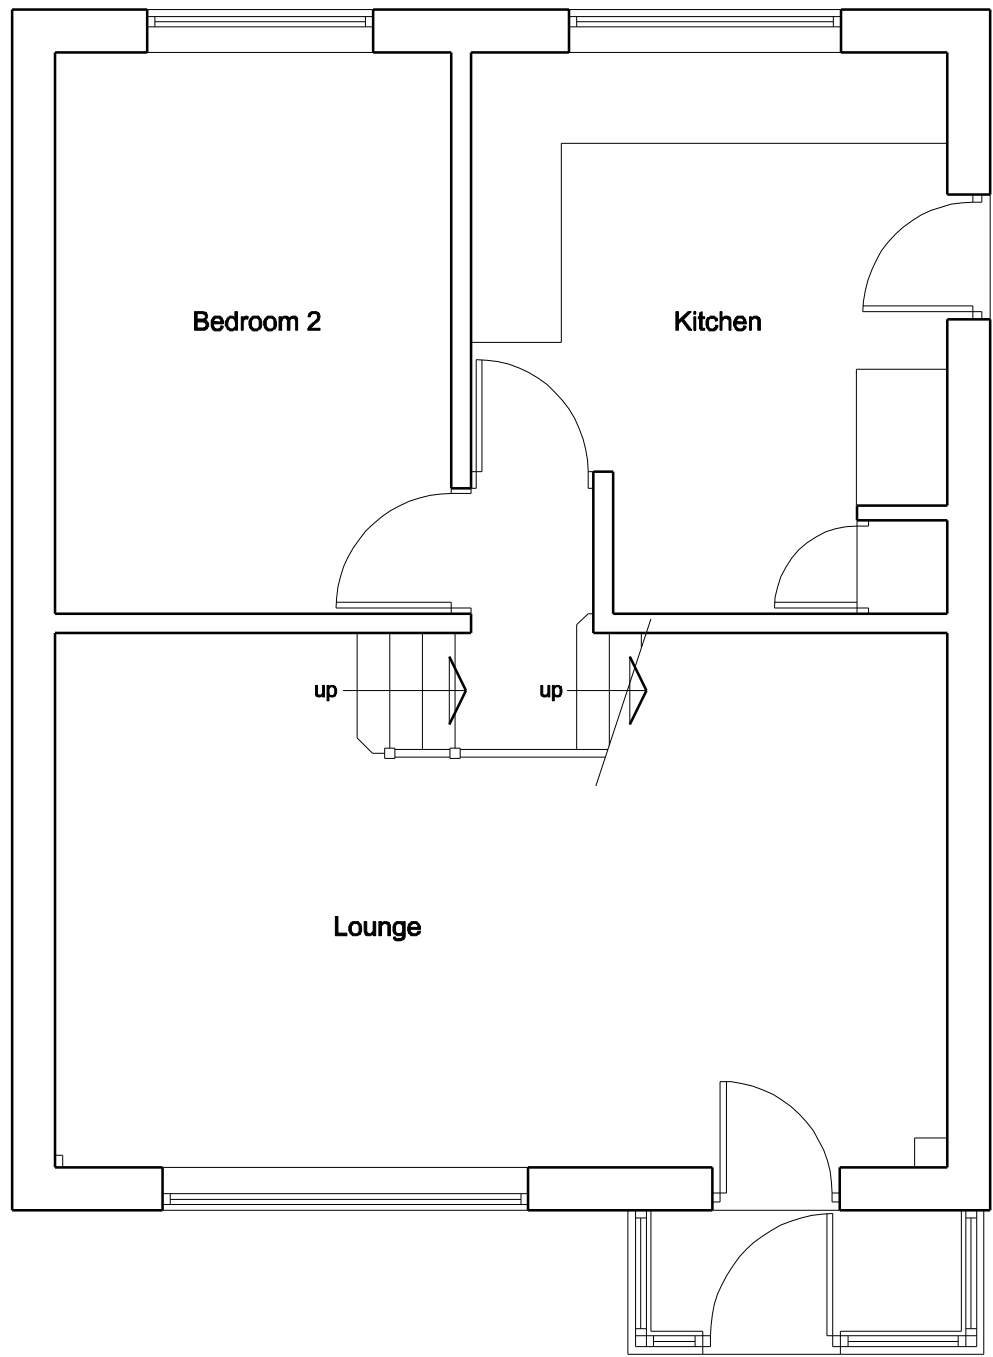

Ground Floor Plan

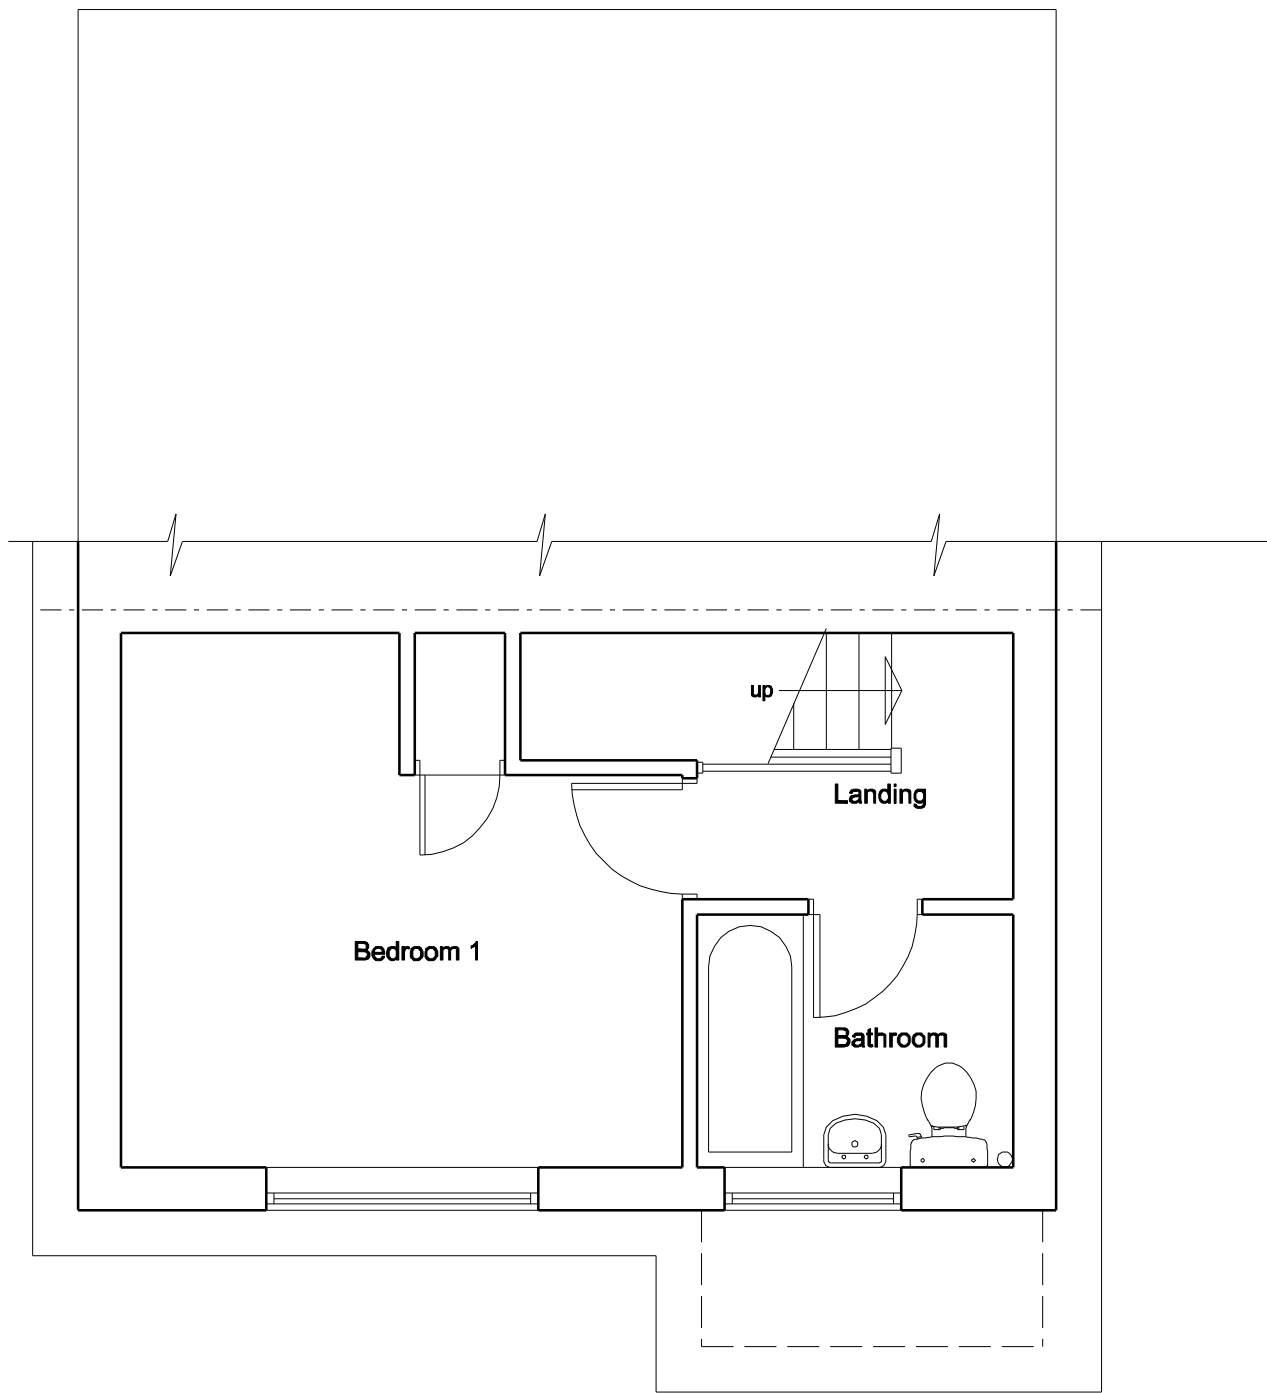

First Floor Plan



Front Elevation

A		
Client		
Mr Craig Roper		
Job Title		
Proposed Alterations 1 Sandhill Grove Grimethorpe Barnsley		
Drawing Title		
Existing Plans and Elevations		
Scale	1:50	
Date	July 2015	Drawn by MJH
Drawing No.		Rev.
991-01		