



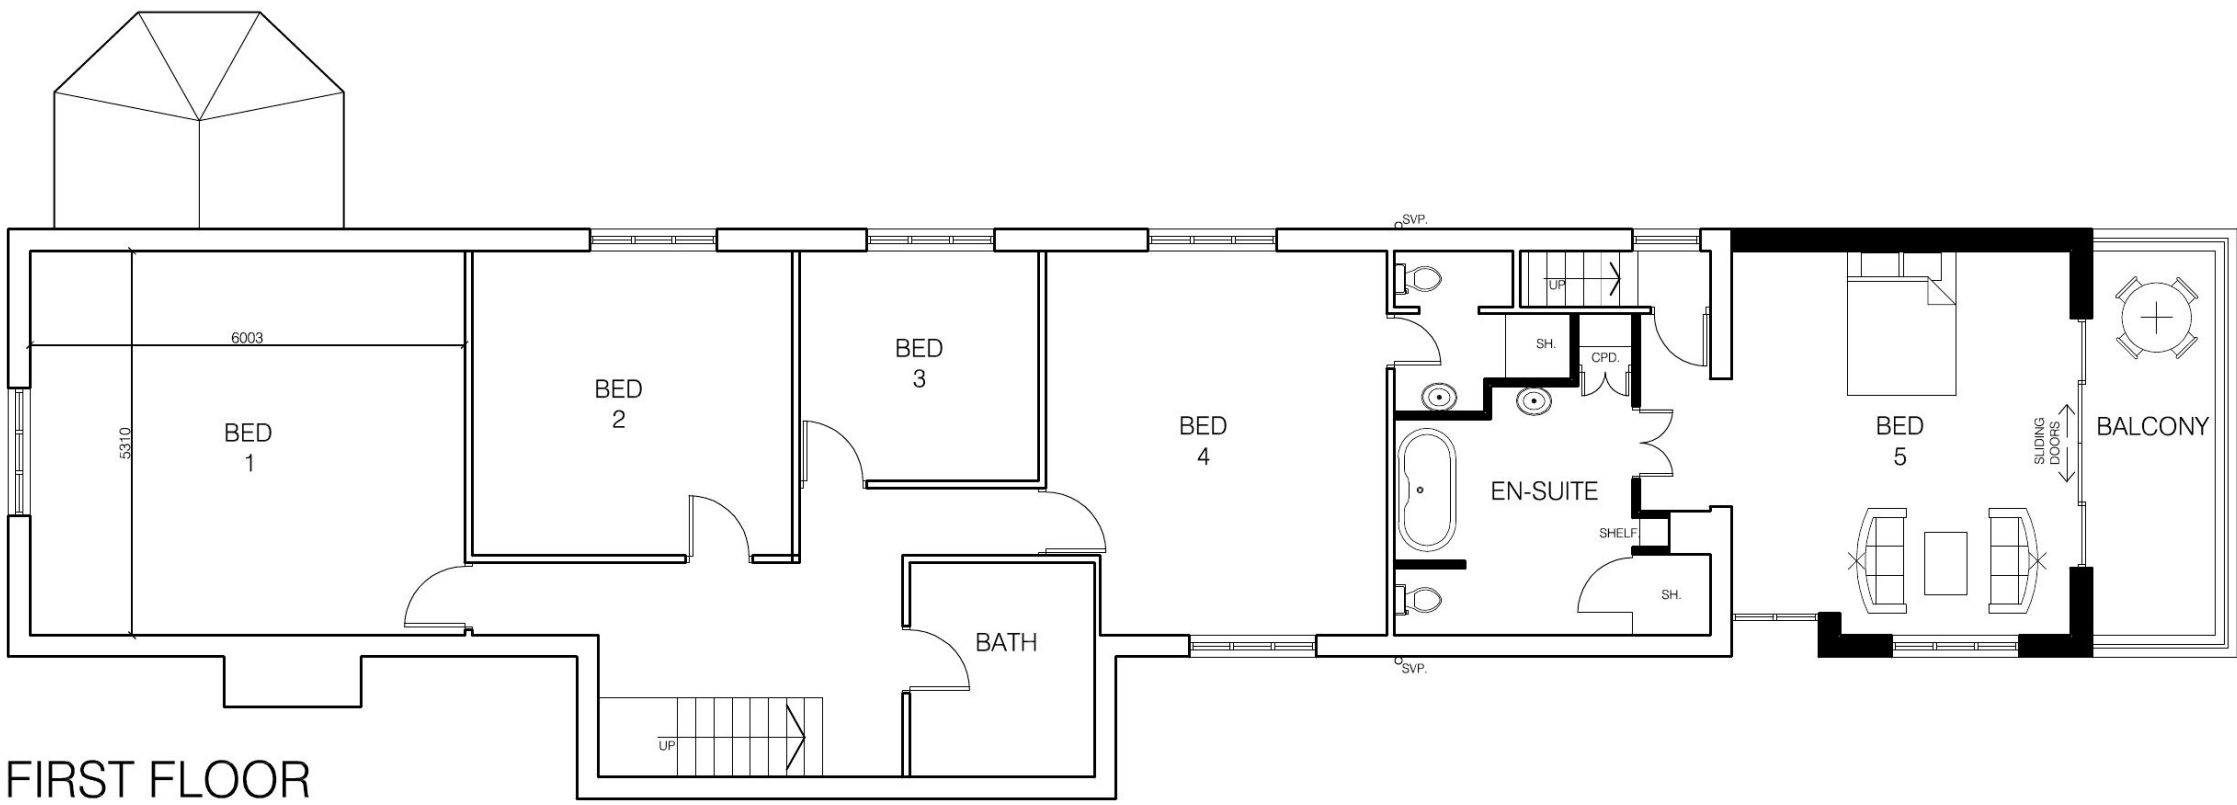


FIRST FLOOR

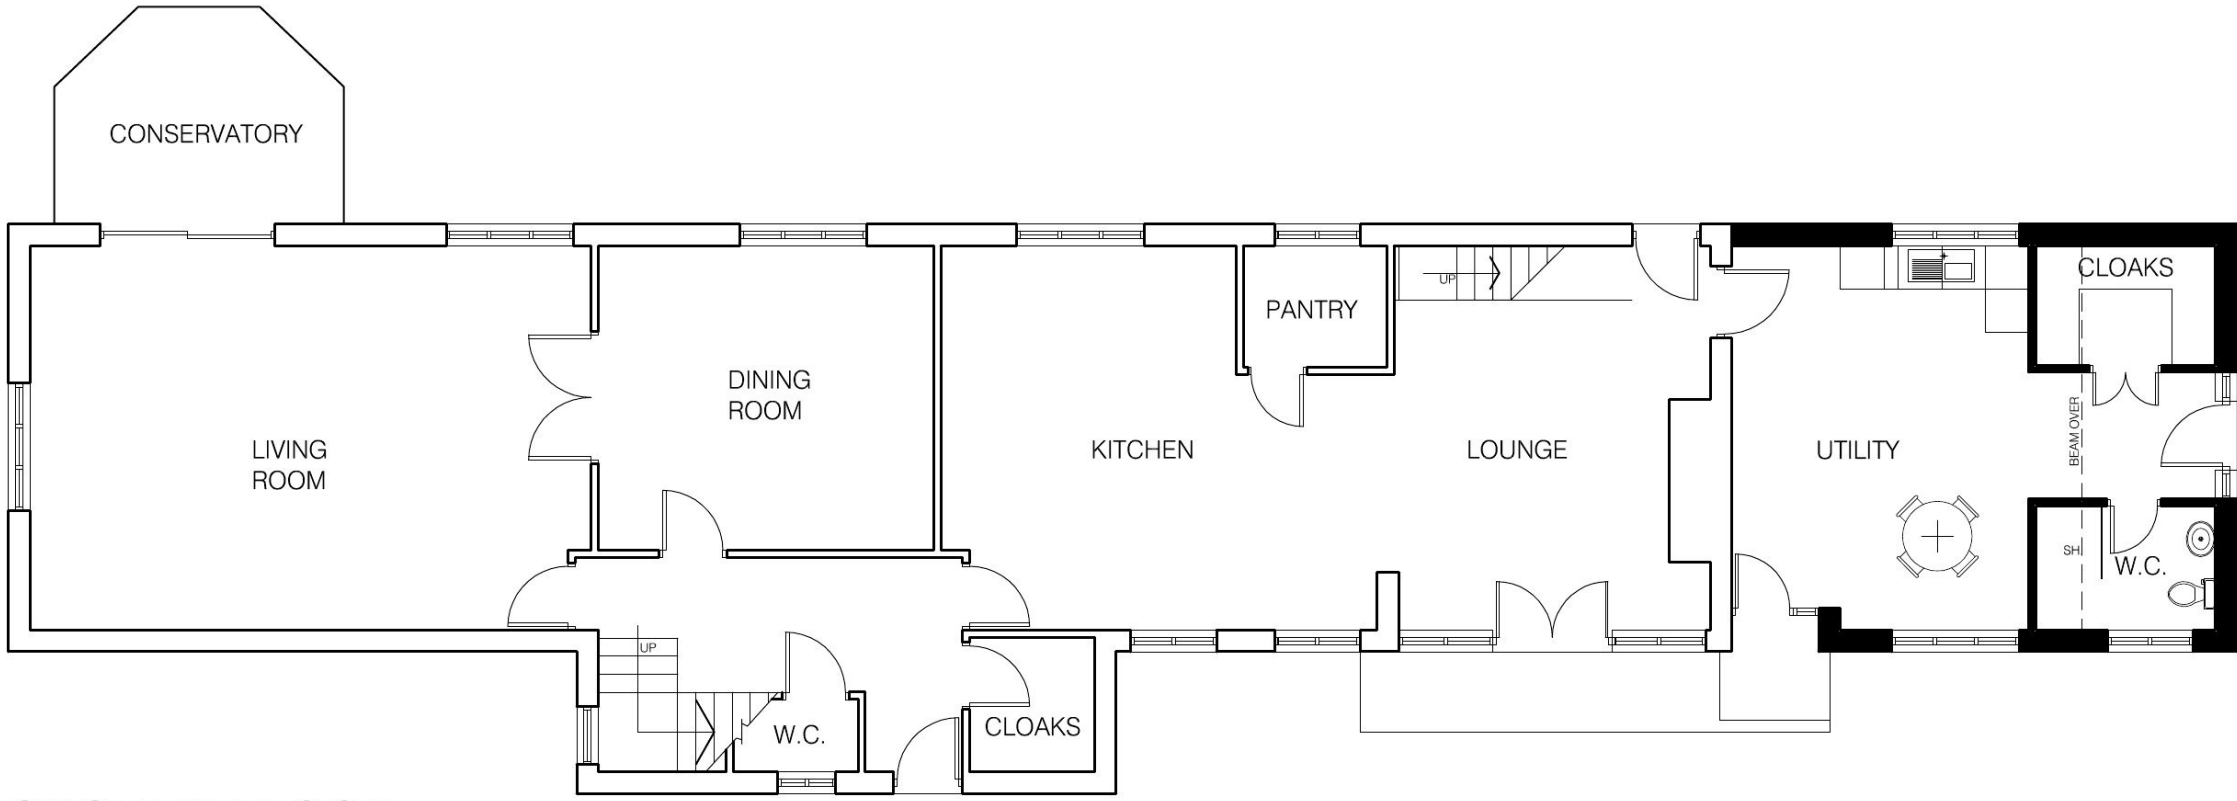


GROUND FLOOR

LAYOUT AS PROPOSED

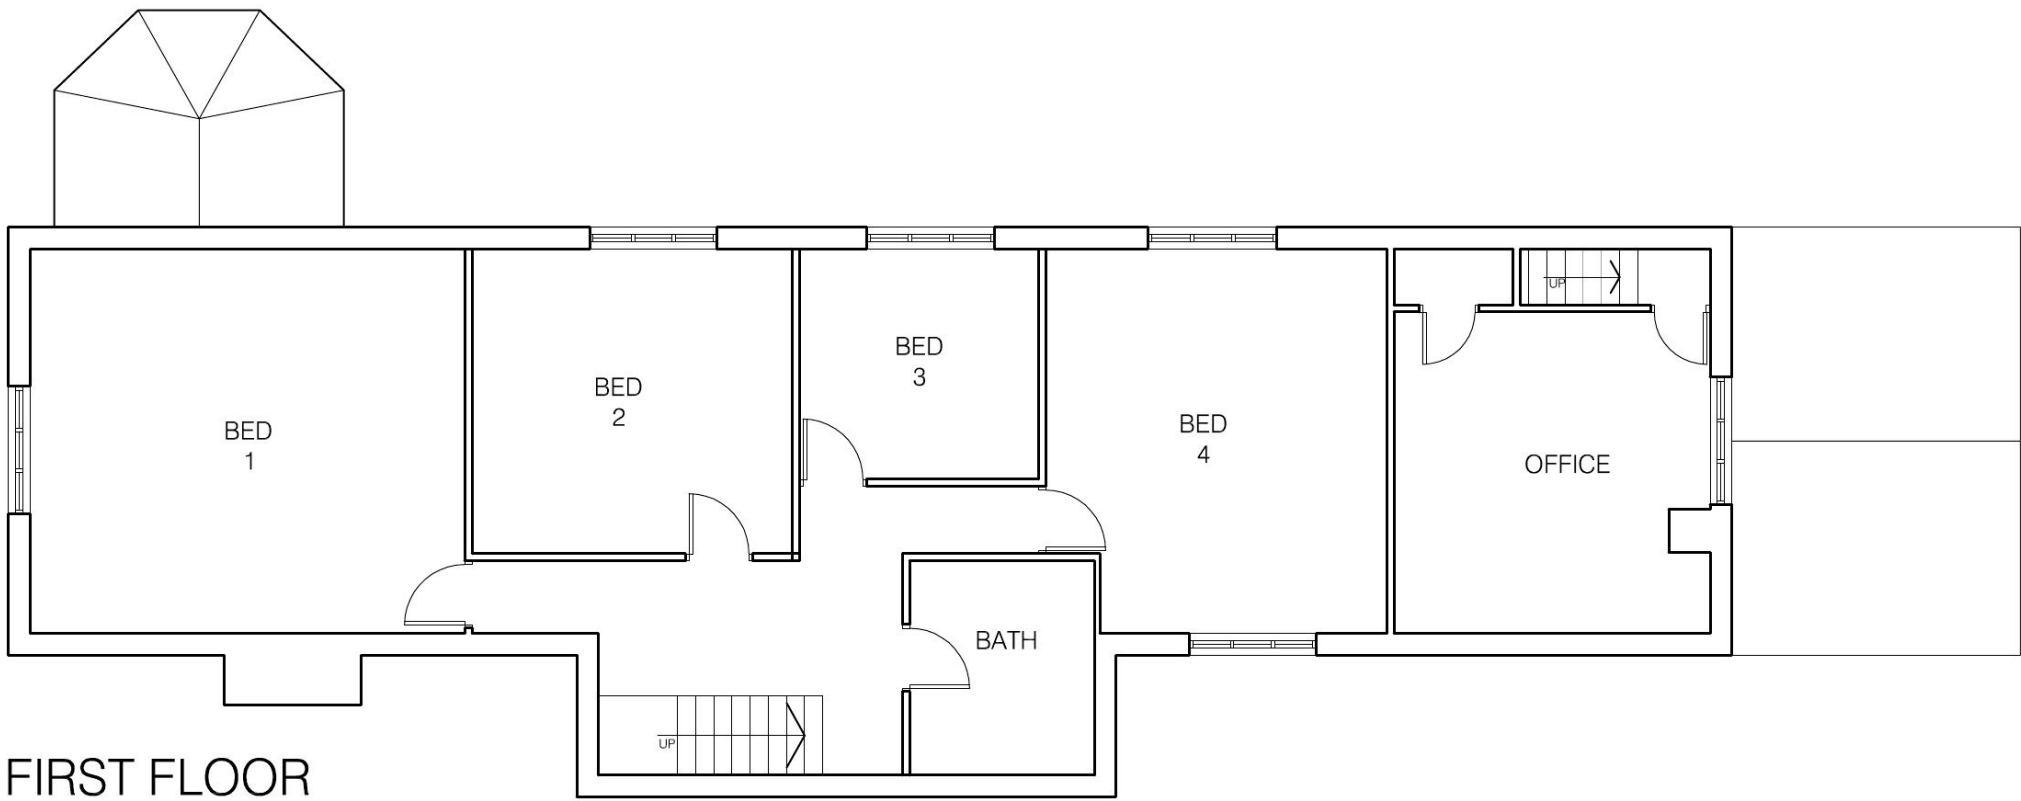

FIRST FLOOR

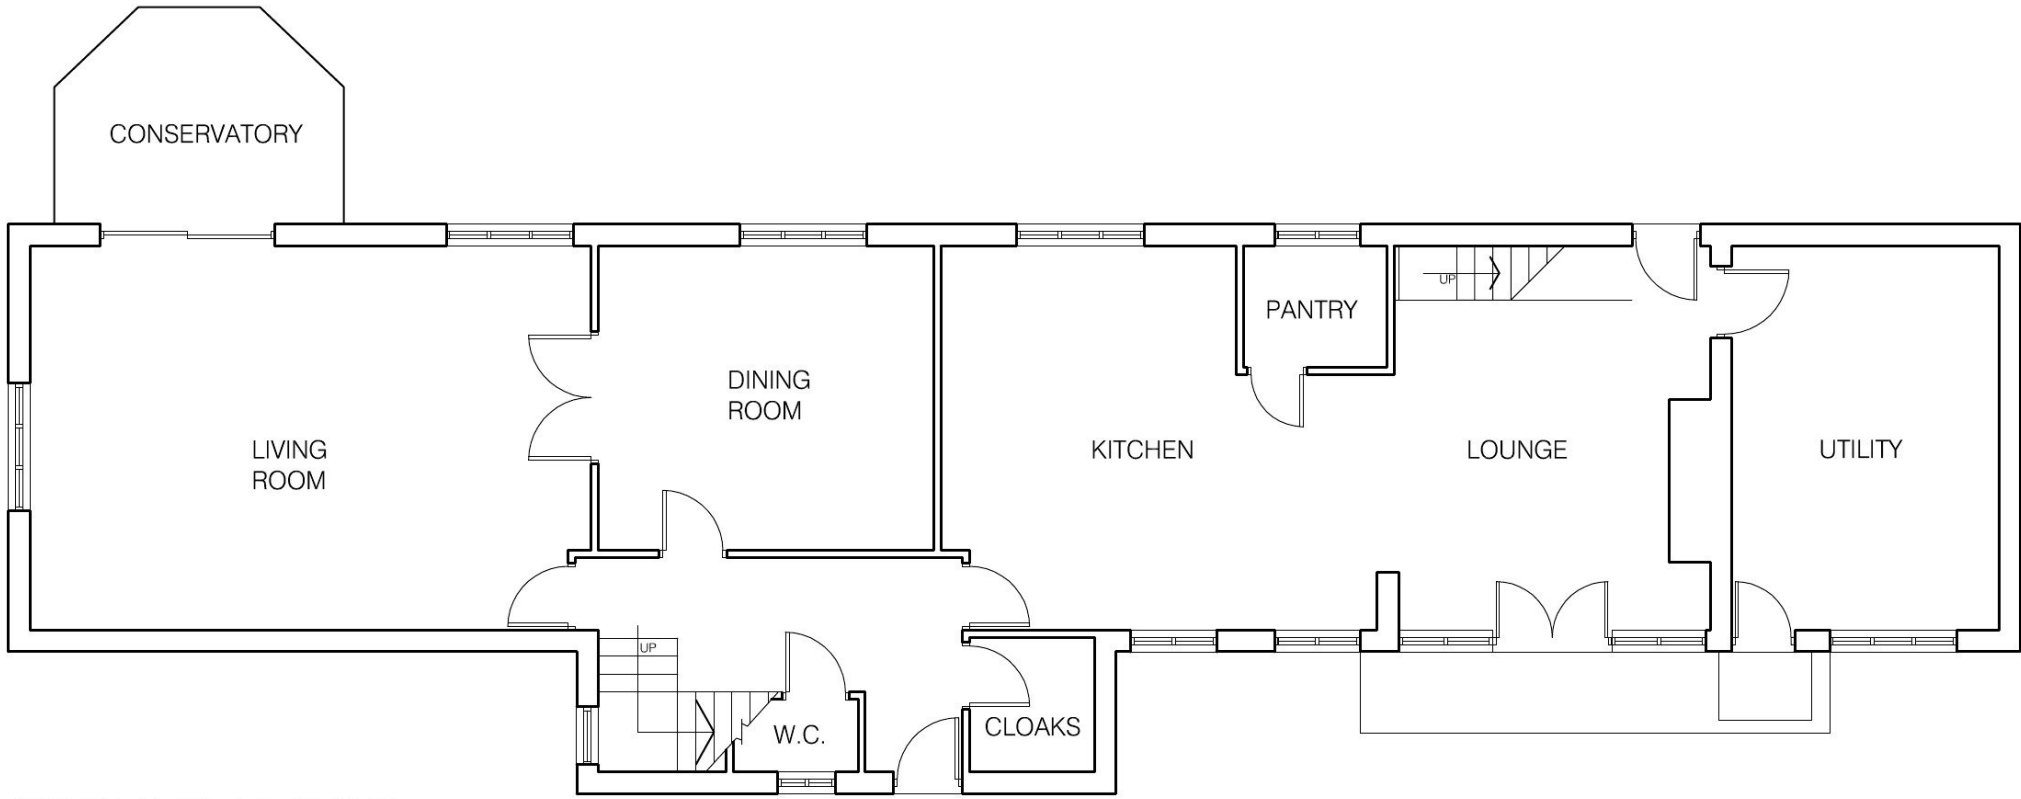


GROUND FLOOR

LAYOUT AS EXISTING



FRONT ELEVATION

SIDE ELEVATION

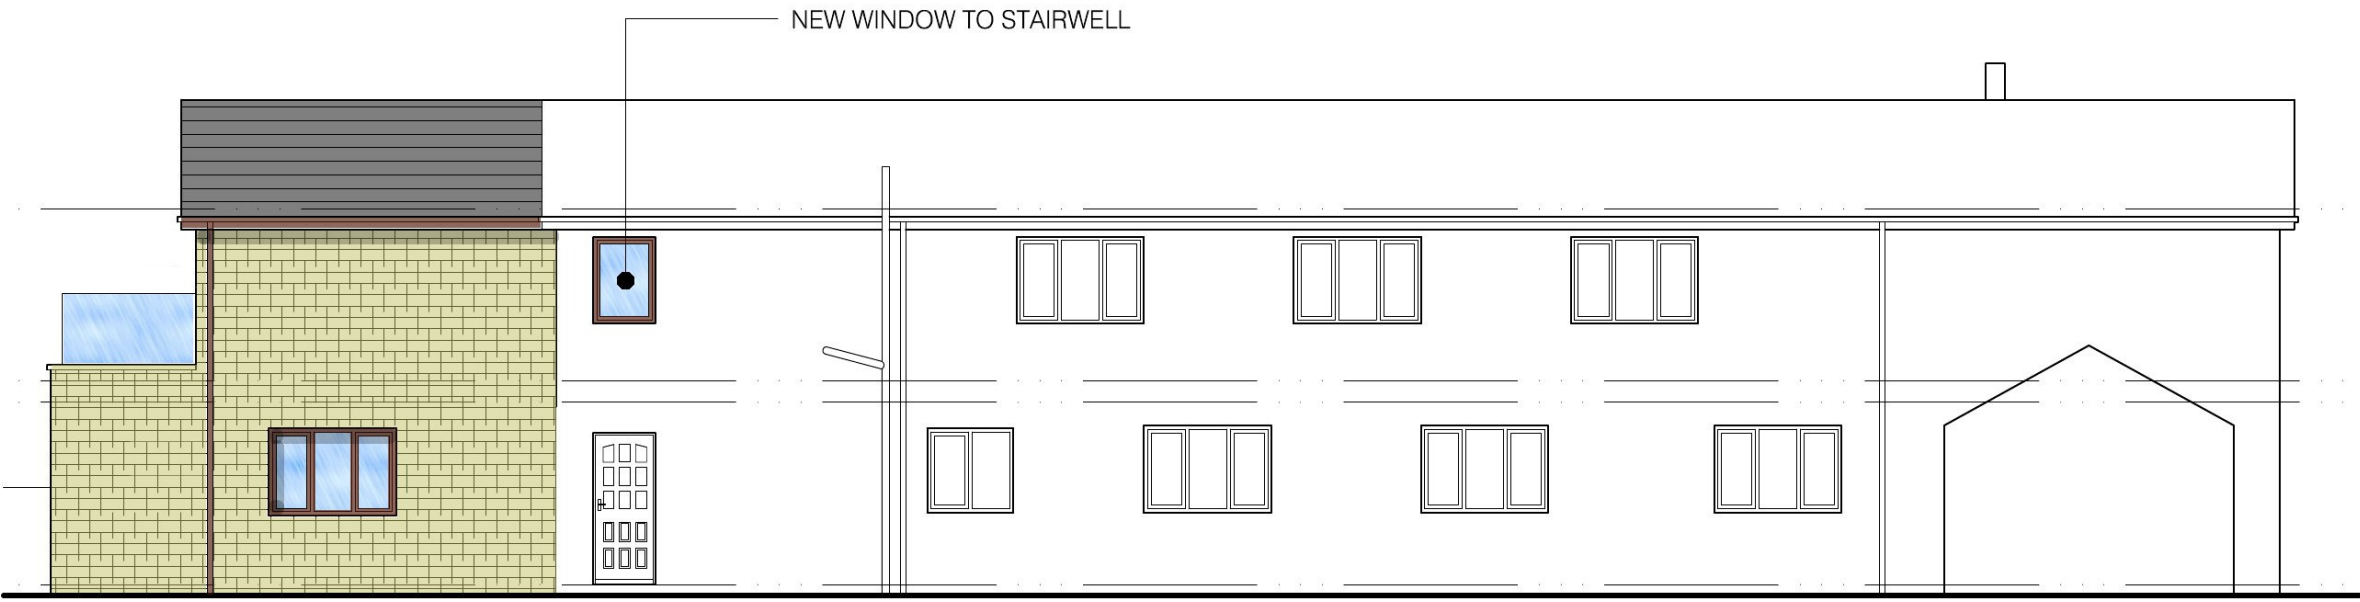

REAR ELEVATION

SIDE ELEVATION


MATERIALS

- WALLS: STONEWORK TO MATCH EXISTING
- BALCONY TO HAVE STRUCTURAL GLASS HANDRAILS
- ROOF: TILES TO BE REUSED FROM SINGLE STOREY UTILITY ROOM. NEW TILES TO MATCH EXISTING AND BE SHUFFLED TO MINIMISE IMPACT.
- FASCIAS AND SOFFITS TO MATCH EXISTING
- RAINWATER GOODS TO BE BLACK TO MATCH EXISTING
- WINDOWS & DOORS: ALL TO MATCH EXISTING.



FRONT ELEVATION

SIDE ELEVATION

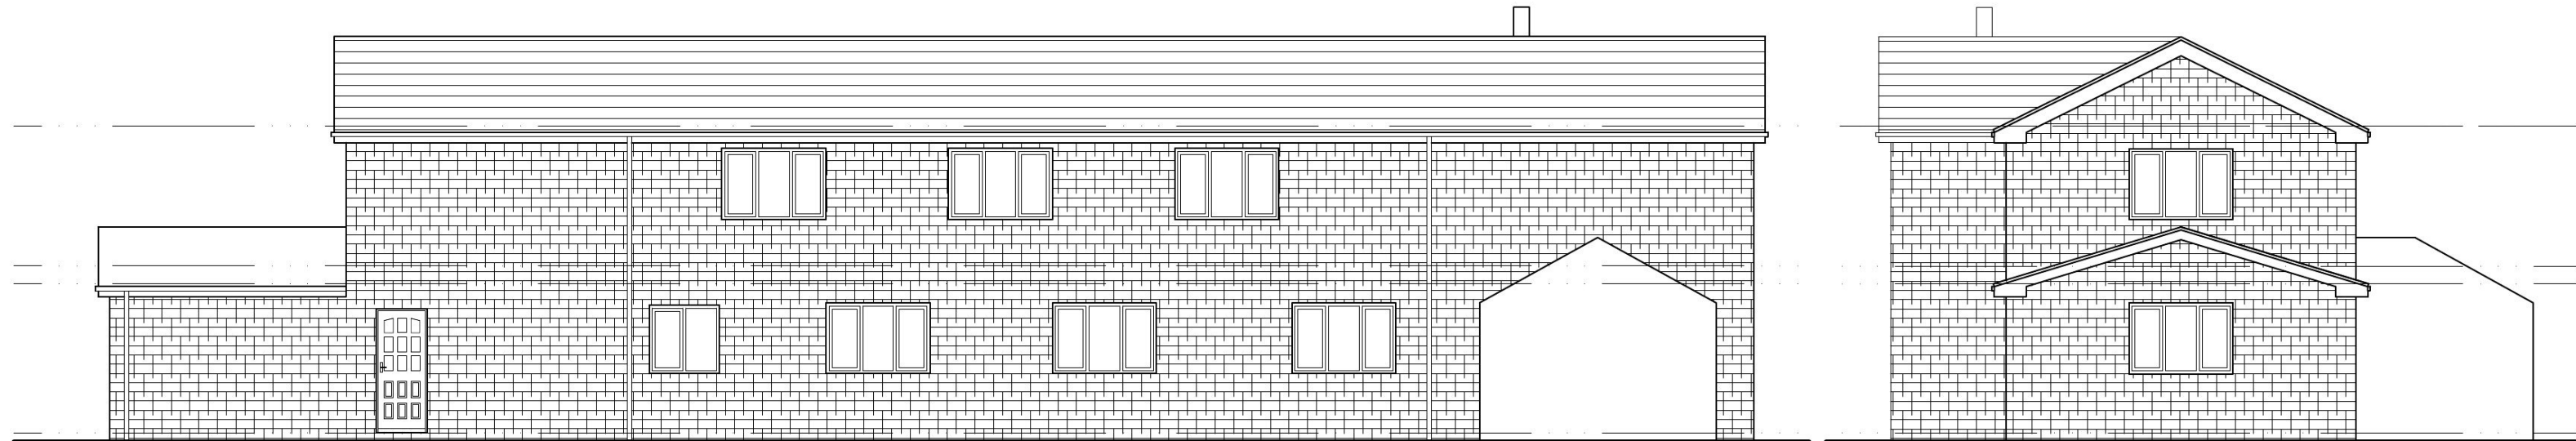

REAR ELEVATION

SIDE ELEVATION

Do not scale from this drawing. Architectural Drawings Ltd to be notified of any discrepancies in figures dimensions and between site conditions and drawings.

© This drawing and the works depicted within are the copyright of Architectural Drawings Ltd and for use on this site only. Written permission should be obtained from Architectural Drawings Ltd before reproduction in whole or part.

Before commencement of the works the contractor must check and verify all buildings and site dimensions and levels, all relevant sewer outfalls, invert levels and connection points.

This drawing must be read in conjunction with and checked against all structural, specialist and detail, layout and engineering drawings.

Discrepancies must be reported to Architectural Drawings Ltd.

The contractor must satisfy himself with the adequacy of the site investigation information and should ensure that adequate foundations appropriate to the ground conditions are used for any part of the works.

This drawing should not be relied upon to give information on ground conditions and foundations.

The Contractor is to carry out the work in compliance with the Building Regulations, relevant current British Standards

revisions
architecturaldrawings Ltd
DESIGN | DEVELOPMENT | BUILDING

44 Park Road, Barnsley, S70 1YE
Tel: 01226 240351
info@architecturaldrawingsltd.co.uk
www.architecturaldrawingsltd.co.uk

REVISIONS
No. | Date
CLIENT
**MR & MRS GREAVES
HOLINBERRY HOUSE
HOWBROOK**

TITLE
**PROPOSED EXTENSION
EXISTING & PROPOSED
LAYOUTS**

DRAWING STATUS		
INFORMATION		
SCALE	1:100 @ A1	
DATE	JULY 2013	
JOB NO.	DRAWING NUMBER	REV
605	01	-