
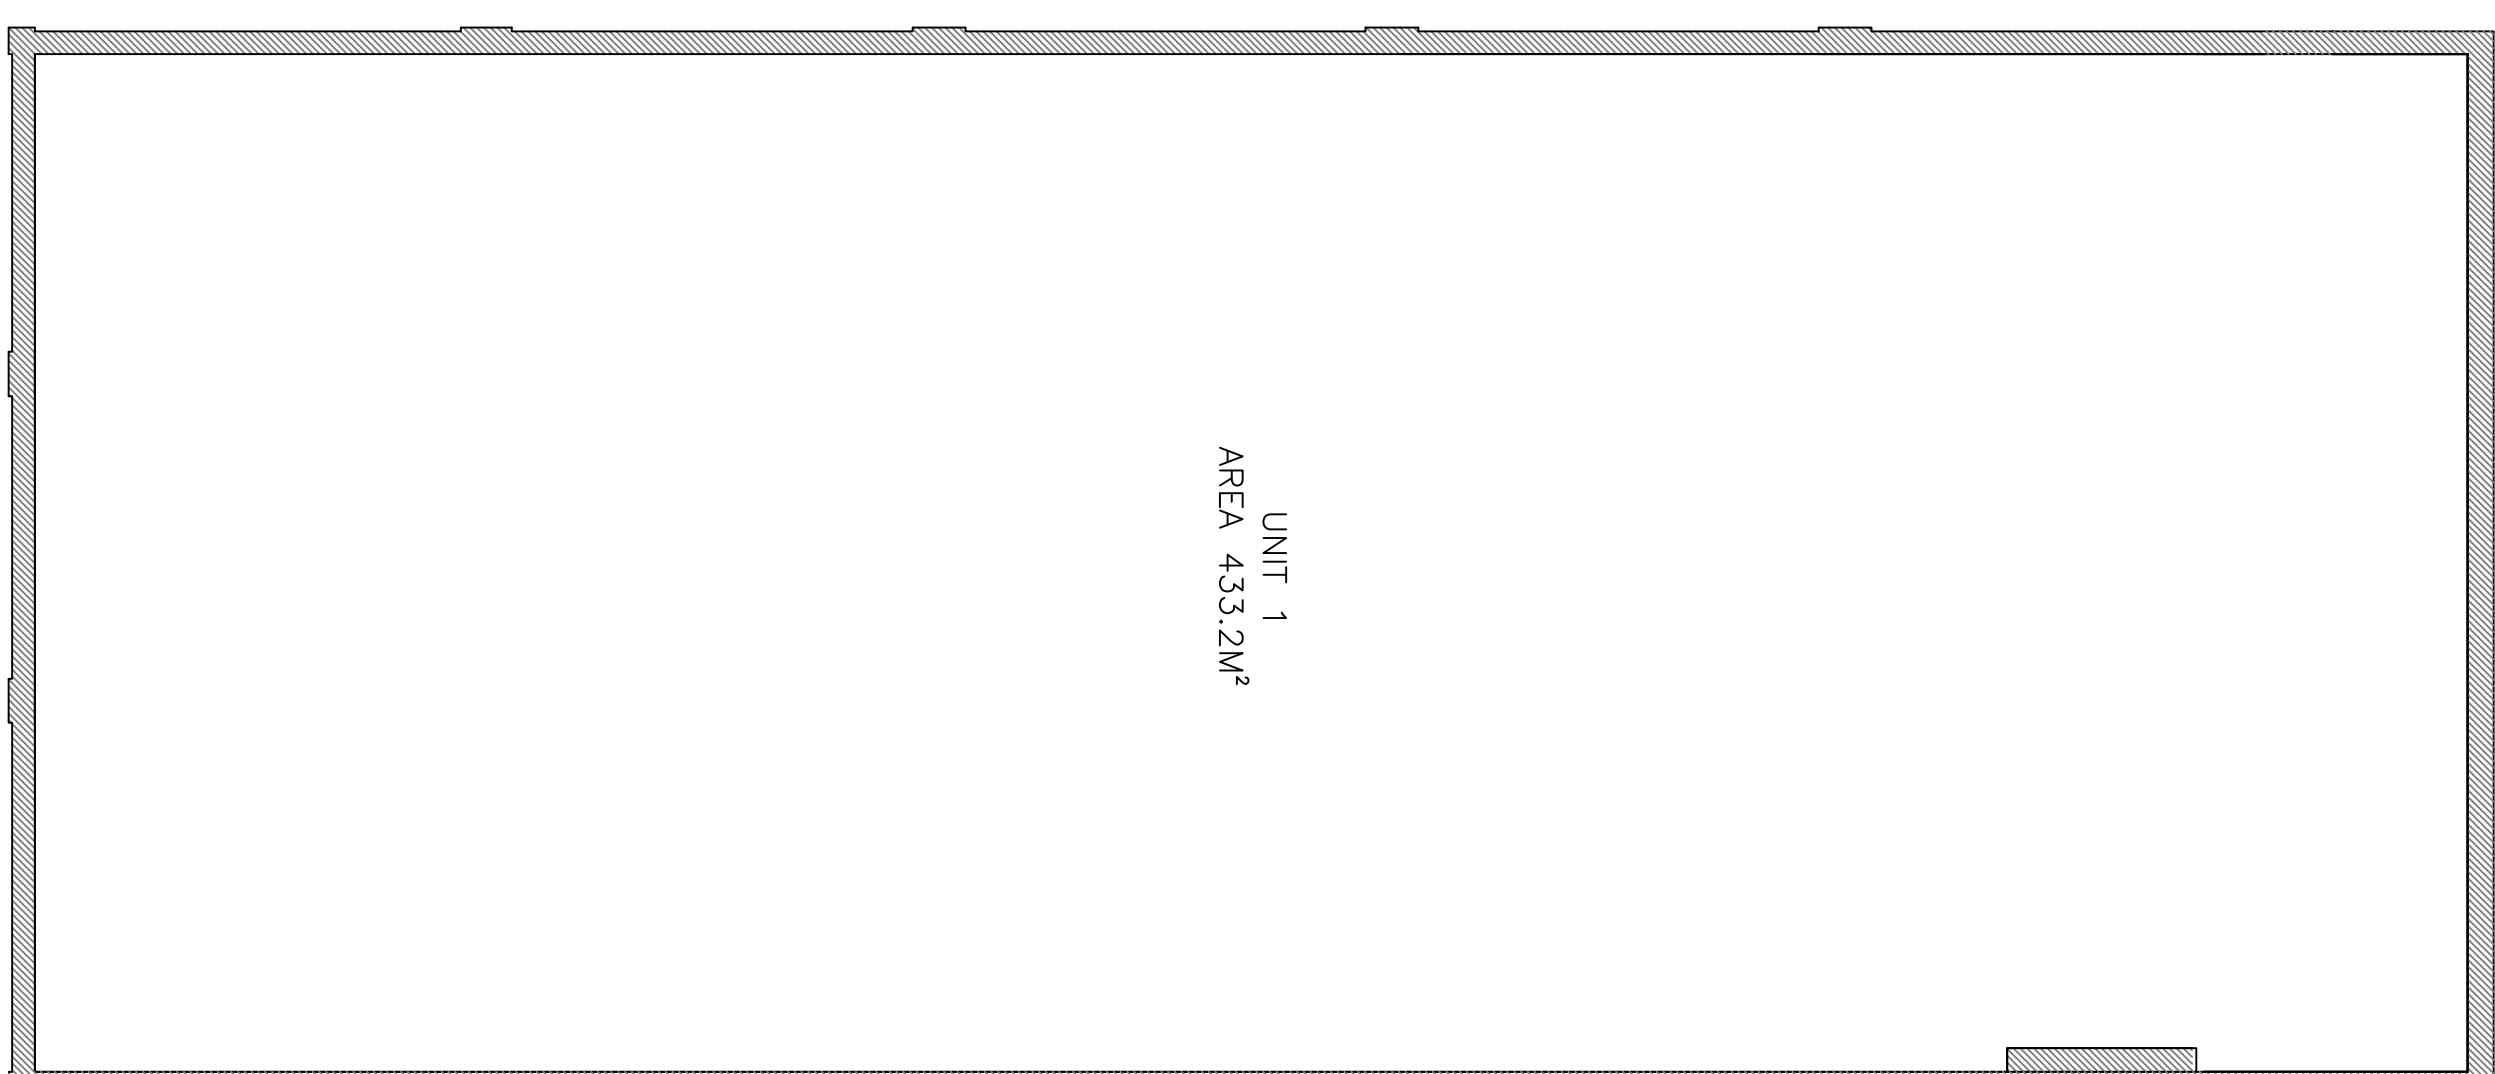
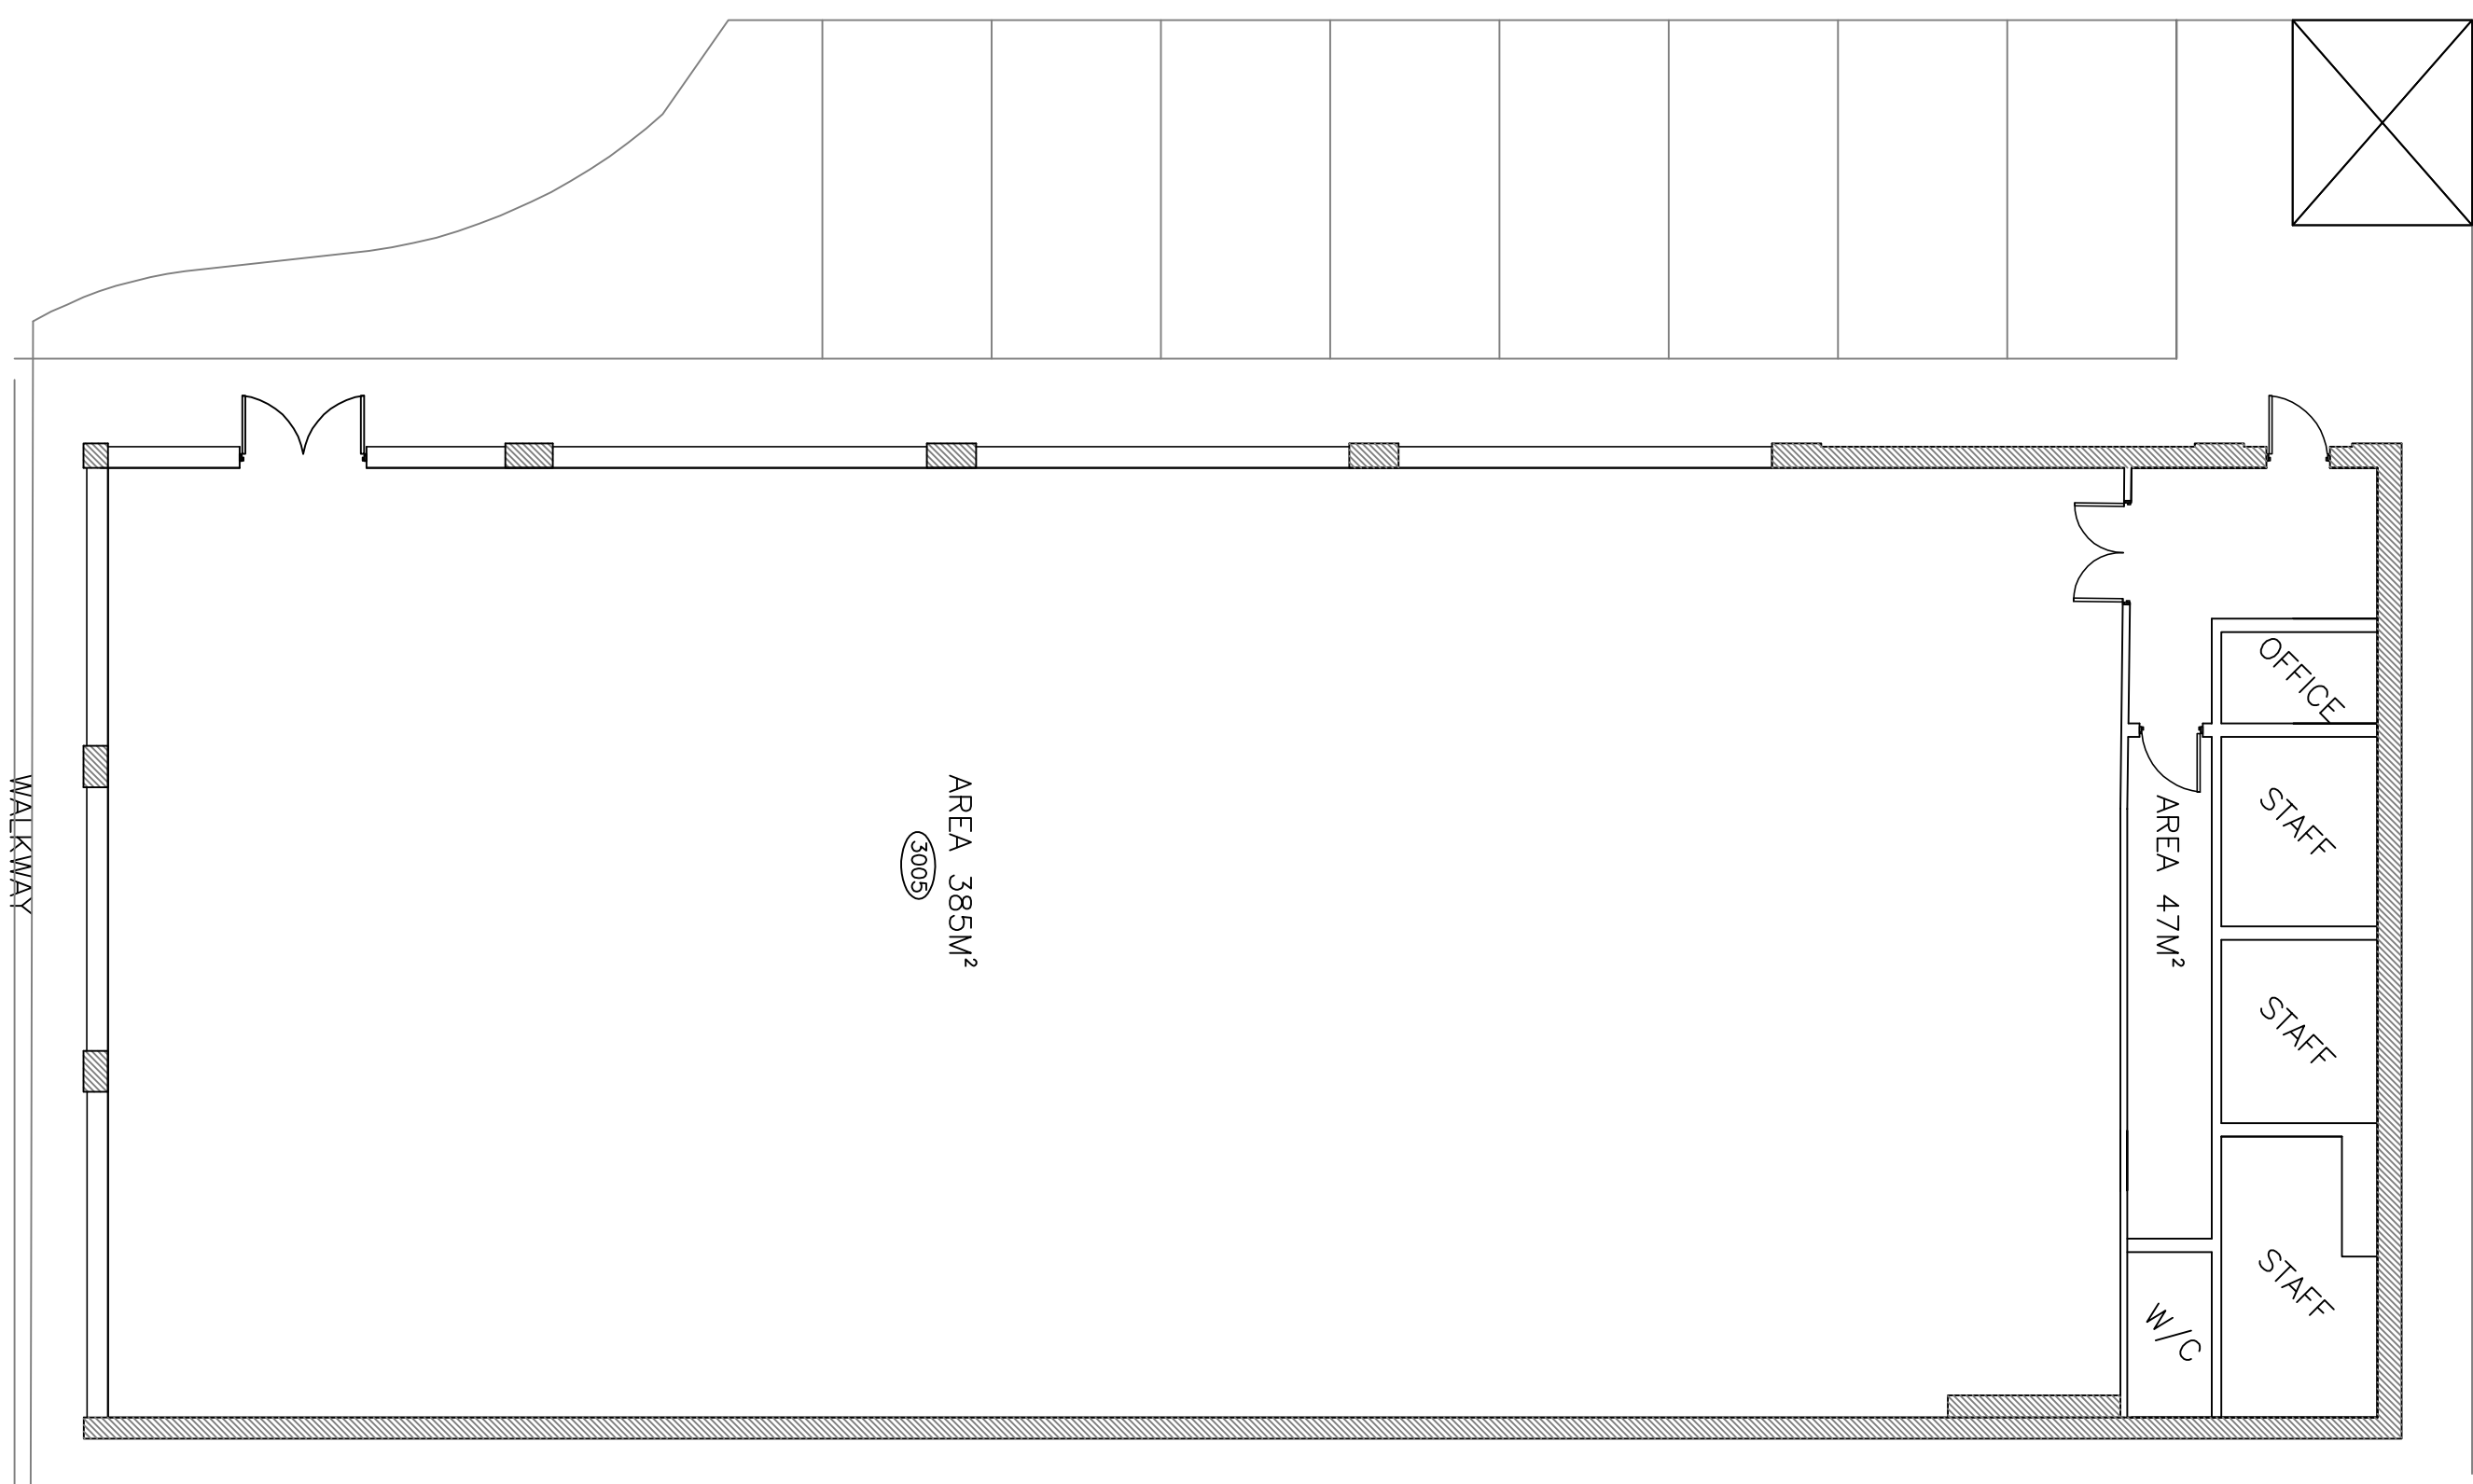


NOTES

This drawing and all the information shown is the property of © architect ltd. and shall not be copied whole, or in part, or used for any other purpose without written permission of the company.

ALL DIMENSIONS TO BE CHECKED ON SITE.

DO NOT SCALE FROM THIS DRAWING
EXCEPT FOR THE PURPOSES OF LOCAL AUTHORITY
PLANNING

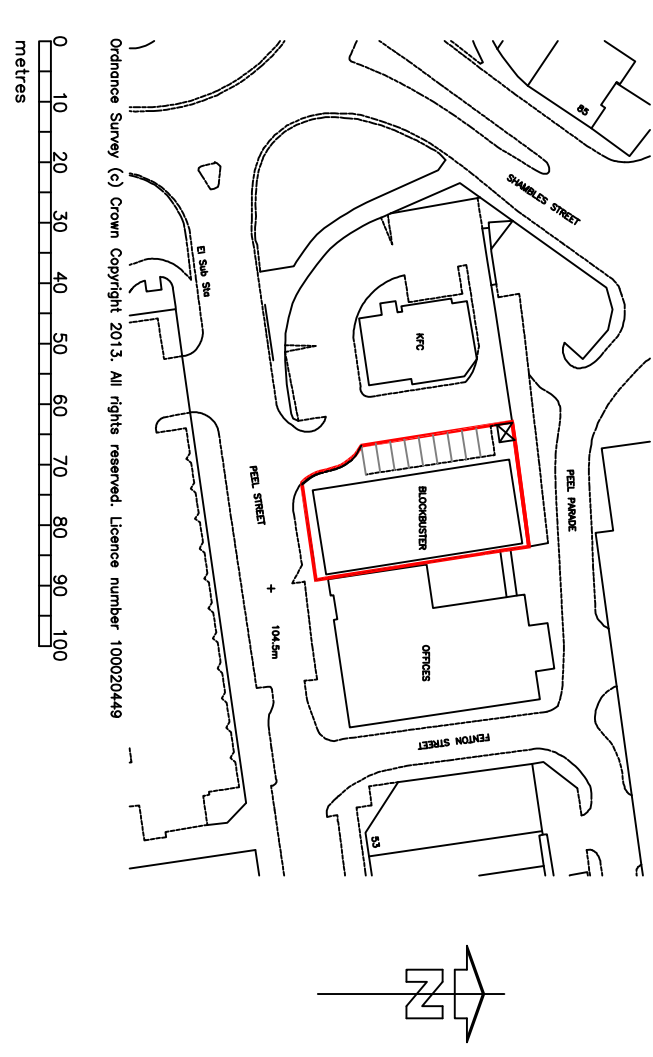

REV No.	DATE	REMARKS
------------	------	---------


architect ltd

mpo house
suite 7
35 station lane
honnichurch
essex mm2 6jl

tel: 01708 477899
fax: 01709 222 4930
e: office@architectltd.uk
web: www.architectltd.uk



suite 7
35 station lane
hormchurch
essex rm12 6jl
tel: 01708 477899
fax: 0709 2223 4930
e@architect.ltd.uk
www.architect.ltd.uk

Drawing Title	Ground and First Floor Plans as Existing
	13-0146

Scale	Sheet size
as shown	A1
Date	Drn. by
11.13	@

Drg. No. EX01	Rev.
------------------	------