





 


FRONT ELEVATION
SCALE 1:100

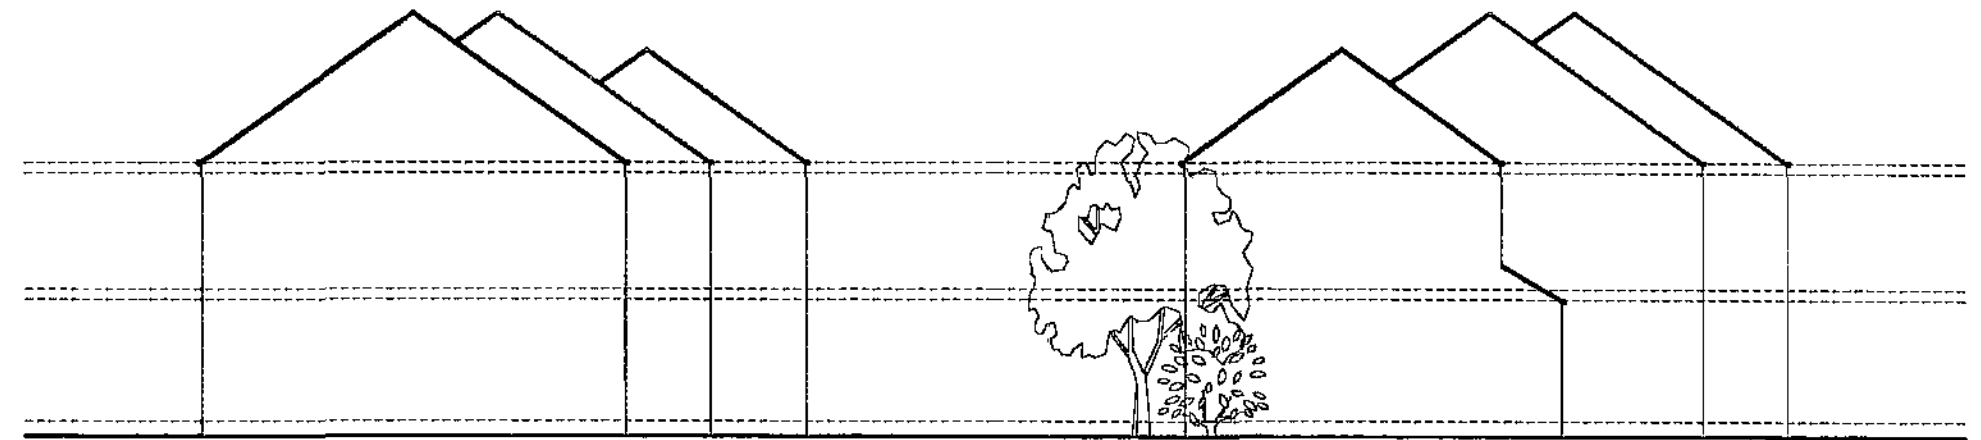


SIDE ELEVATION
SCALE 1:100




REAR ELEVATION
SCALE 1:100

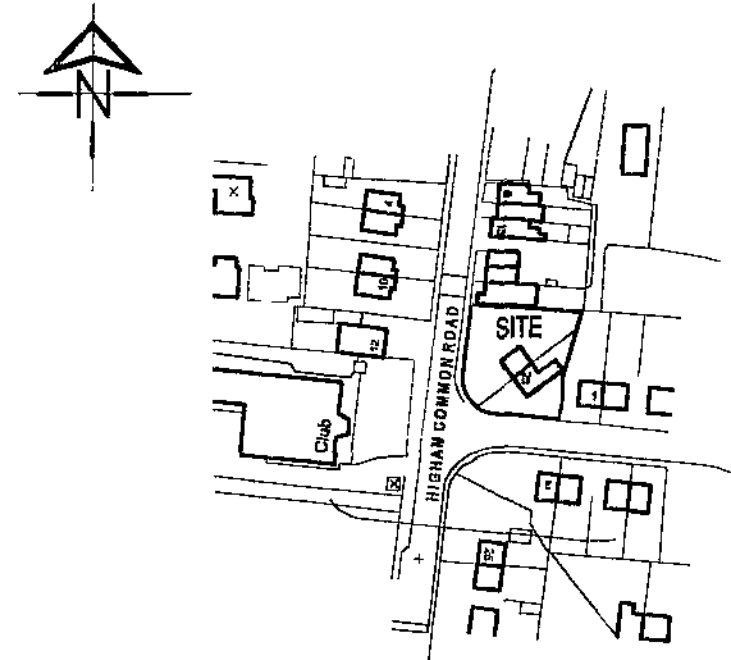

LOCATION PLAN
SCALE 1:1250

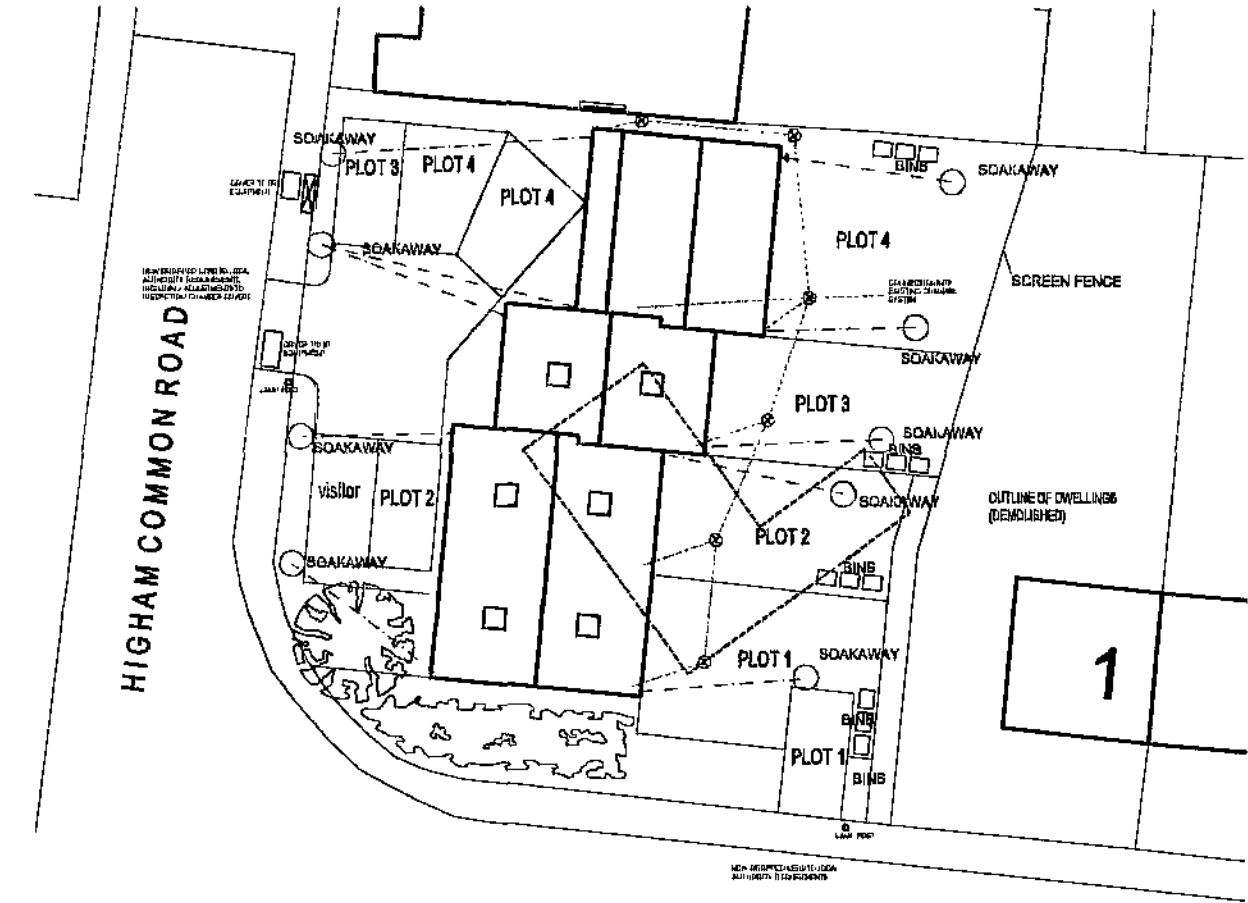

SITE PLAN
SCALE 1:200


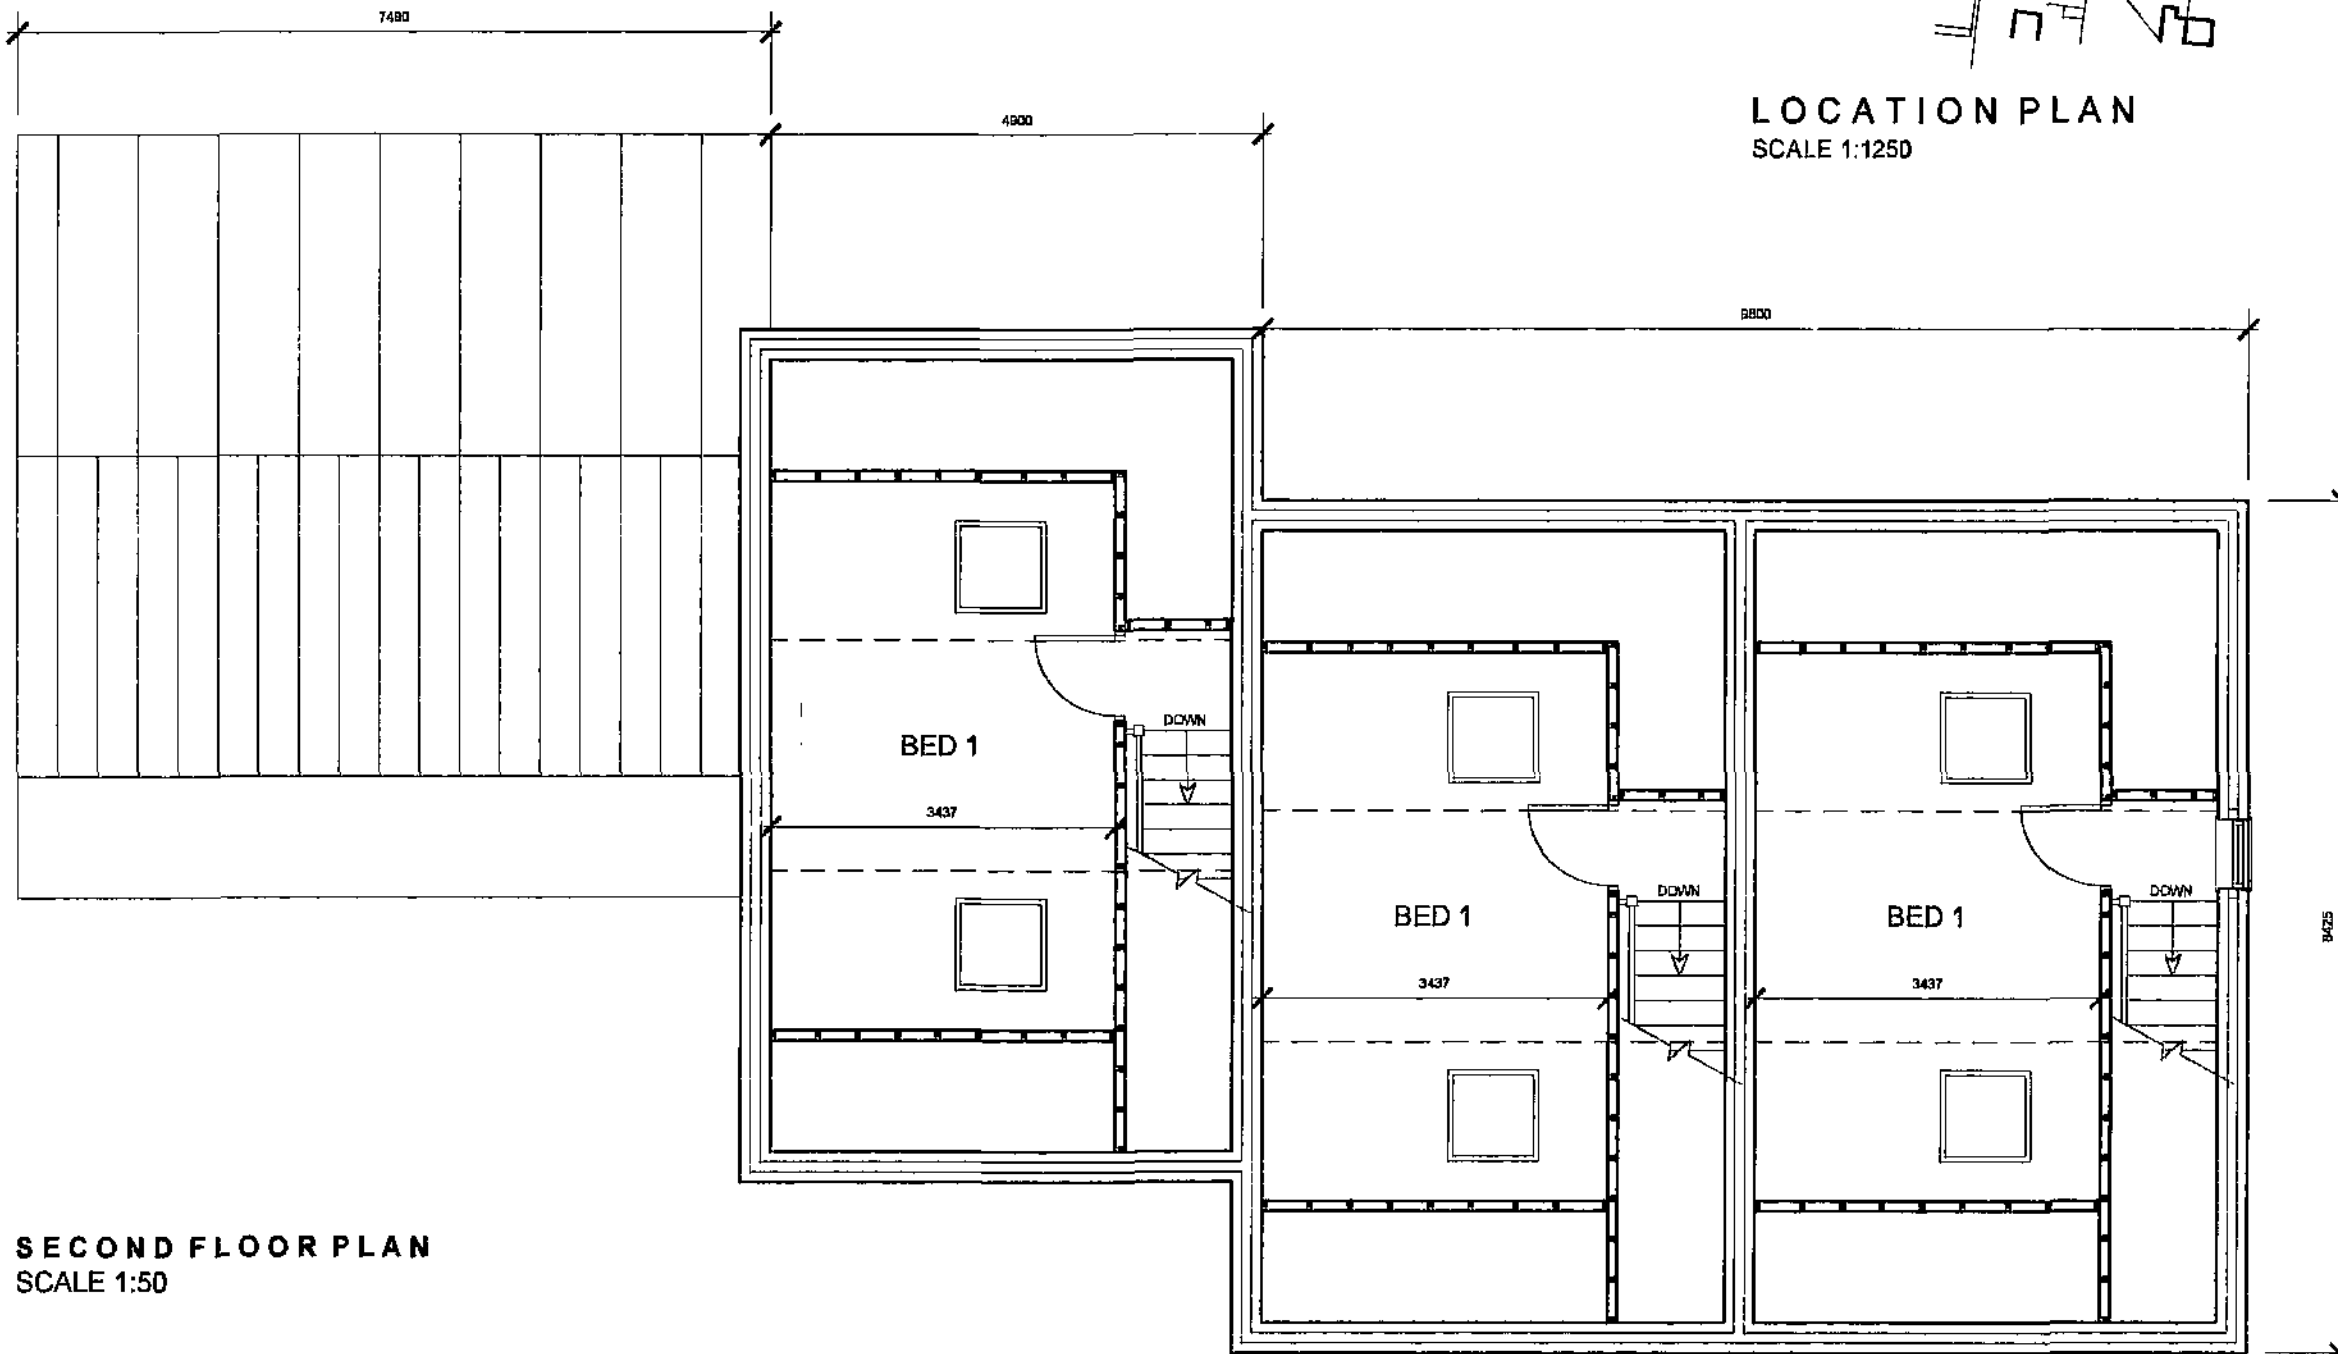


SECOND FLOOR PLAN
SCALE 1:50

GENERAL NOTES

MATERIALS:
EXTERNAL - CROMWELL RUSTIC, WEATHERED STONE & SMOOTH BROWN MARLEY MODERN
ROOF TILES.
DWARF STONE WALL TO THE SOUTHERN AND WESTERN BOUNDARIES.
1.8M SCREEN FENCE TO THE NORTHERN AND EASTERN BOUNDARIES.
DRAINAGE - POROSITY TESTS TO BE ARRANGED AND AGREED WITH LOCAL BUILDING
CONTROL OFFICER ON SITE.
INDICATIVE SOAK-AWAYS SHOWN. FULL DETAILS OF SOAK-AWAYS TO BE AGREED WITH
LOCAL BUILDING CONTROL OFFICER ON SITE.

White Agus Partnership			PROVIDENCE VILLA, 42 SACKVILLE STREET, BARNESLEY, S70 2DB			Phone: 01228 206482 Fax: 01228 283030 Email: info@whiteaguspartnership.co.uk Web: www.whiteaguspartnership.co.uk		
Project: PLOTS 1-4 HIGHAM COMMON ROAD BARUGH GREEN BARNESLEY			Client: MASON BUILDING CONTRACTORS			Date: JANUARY 2011		
Drawing Title: SECOND FLOOR & ELEVATIONS			Scale: 1:50 @ A1			Ref: 10-078		
Date	Suffix	Description	Date	Suffix	Description	Dwg No.	02	Rev.

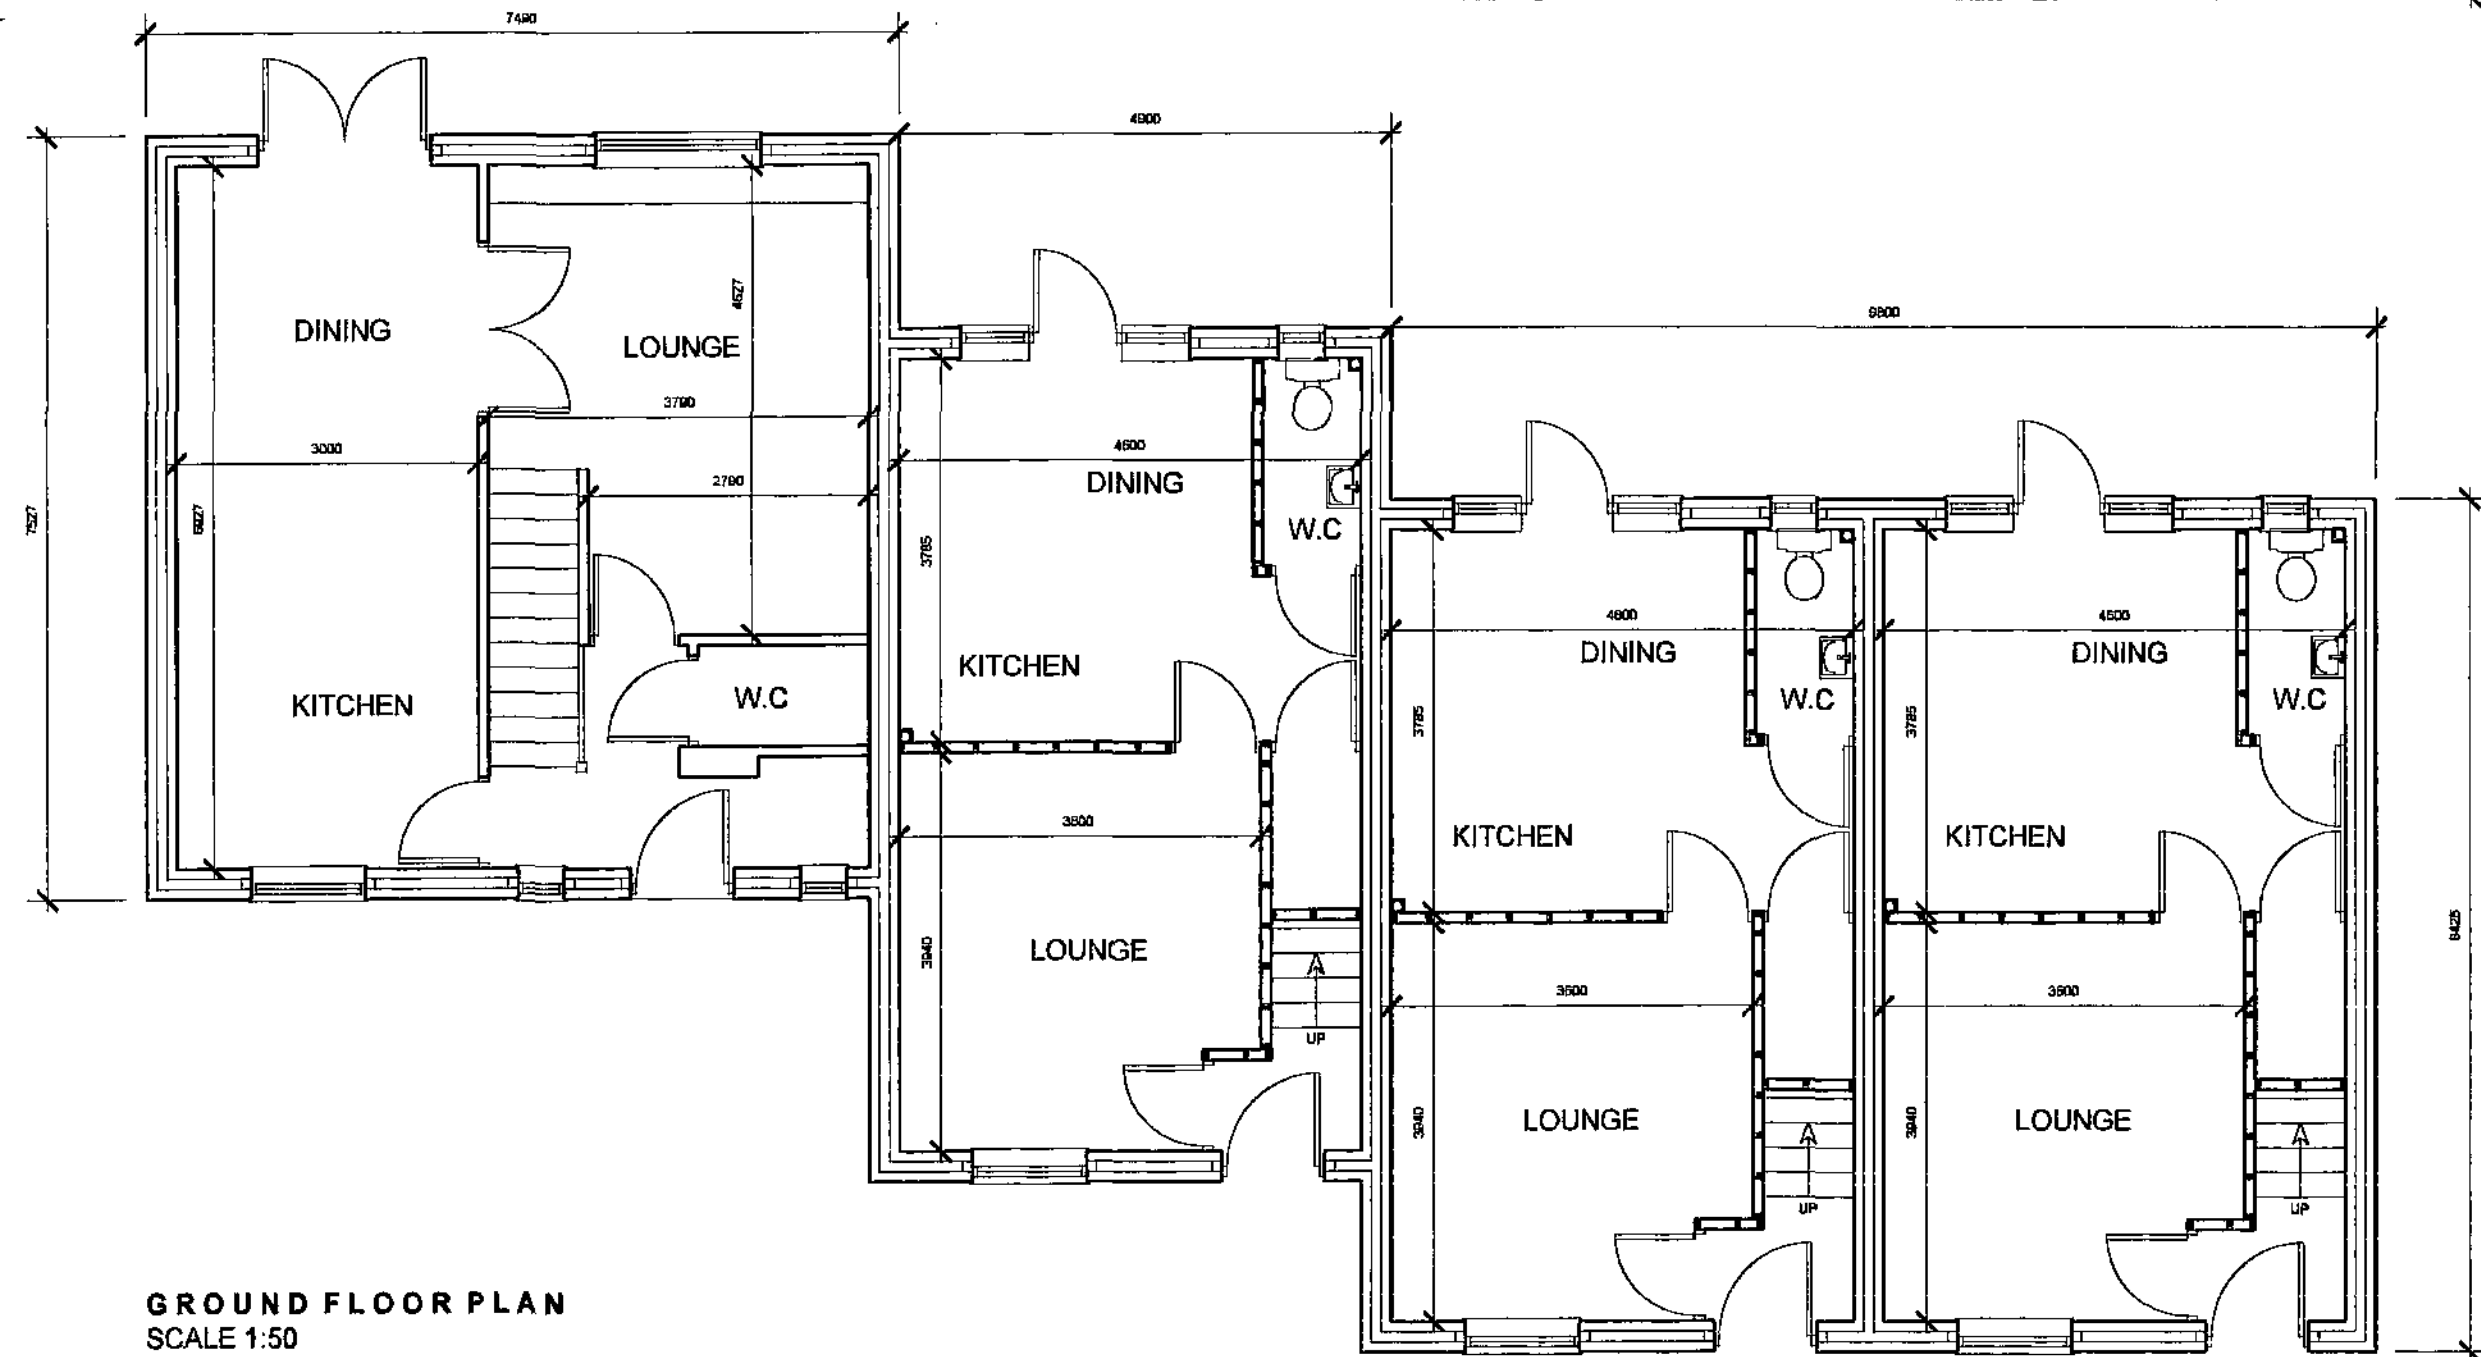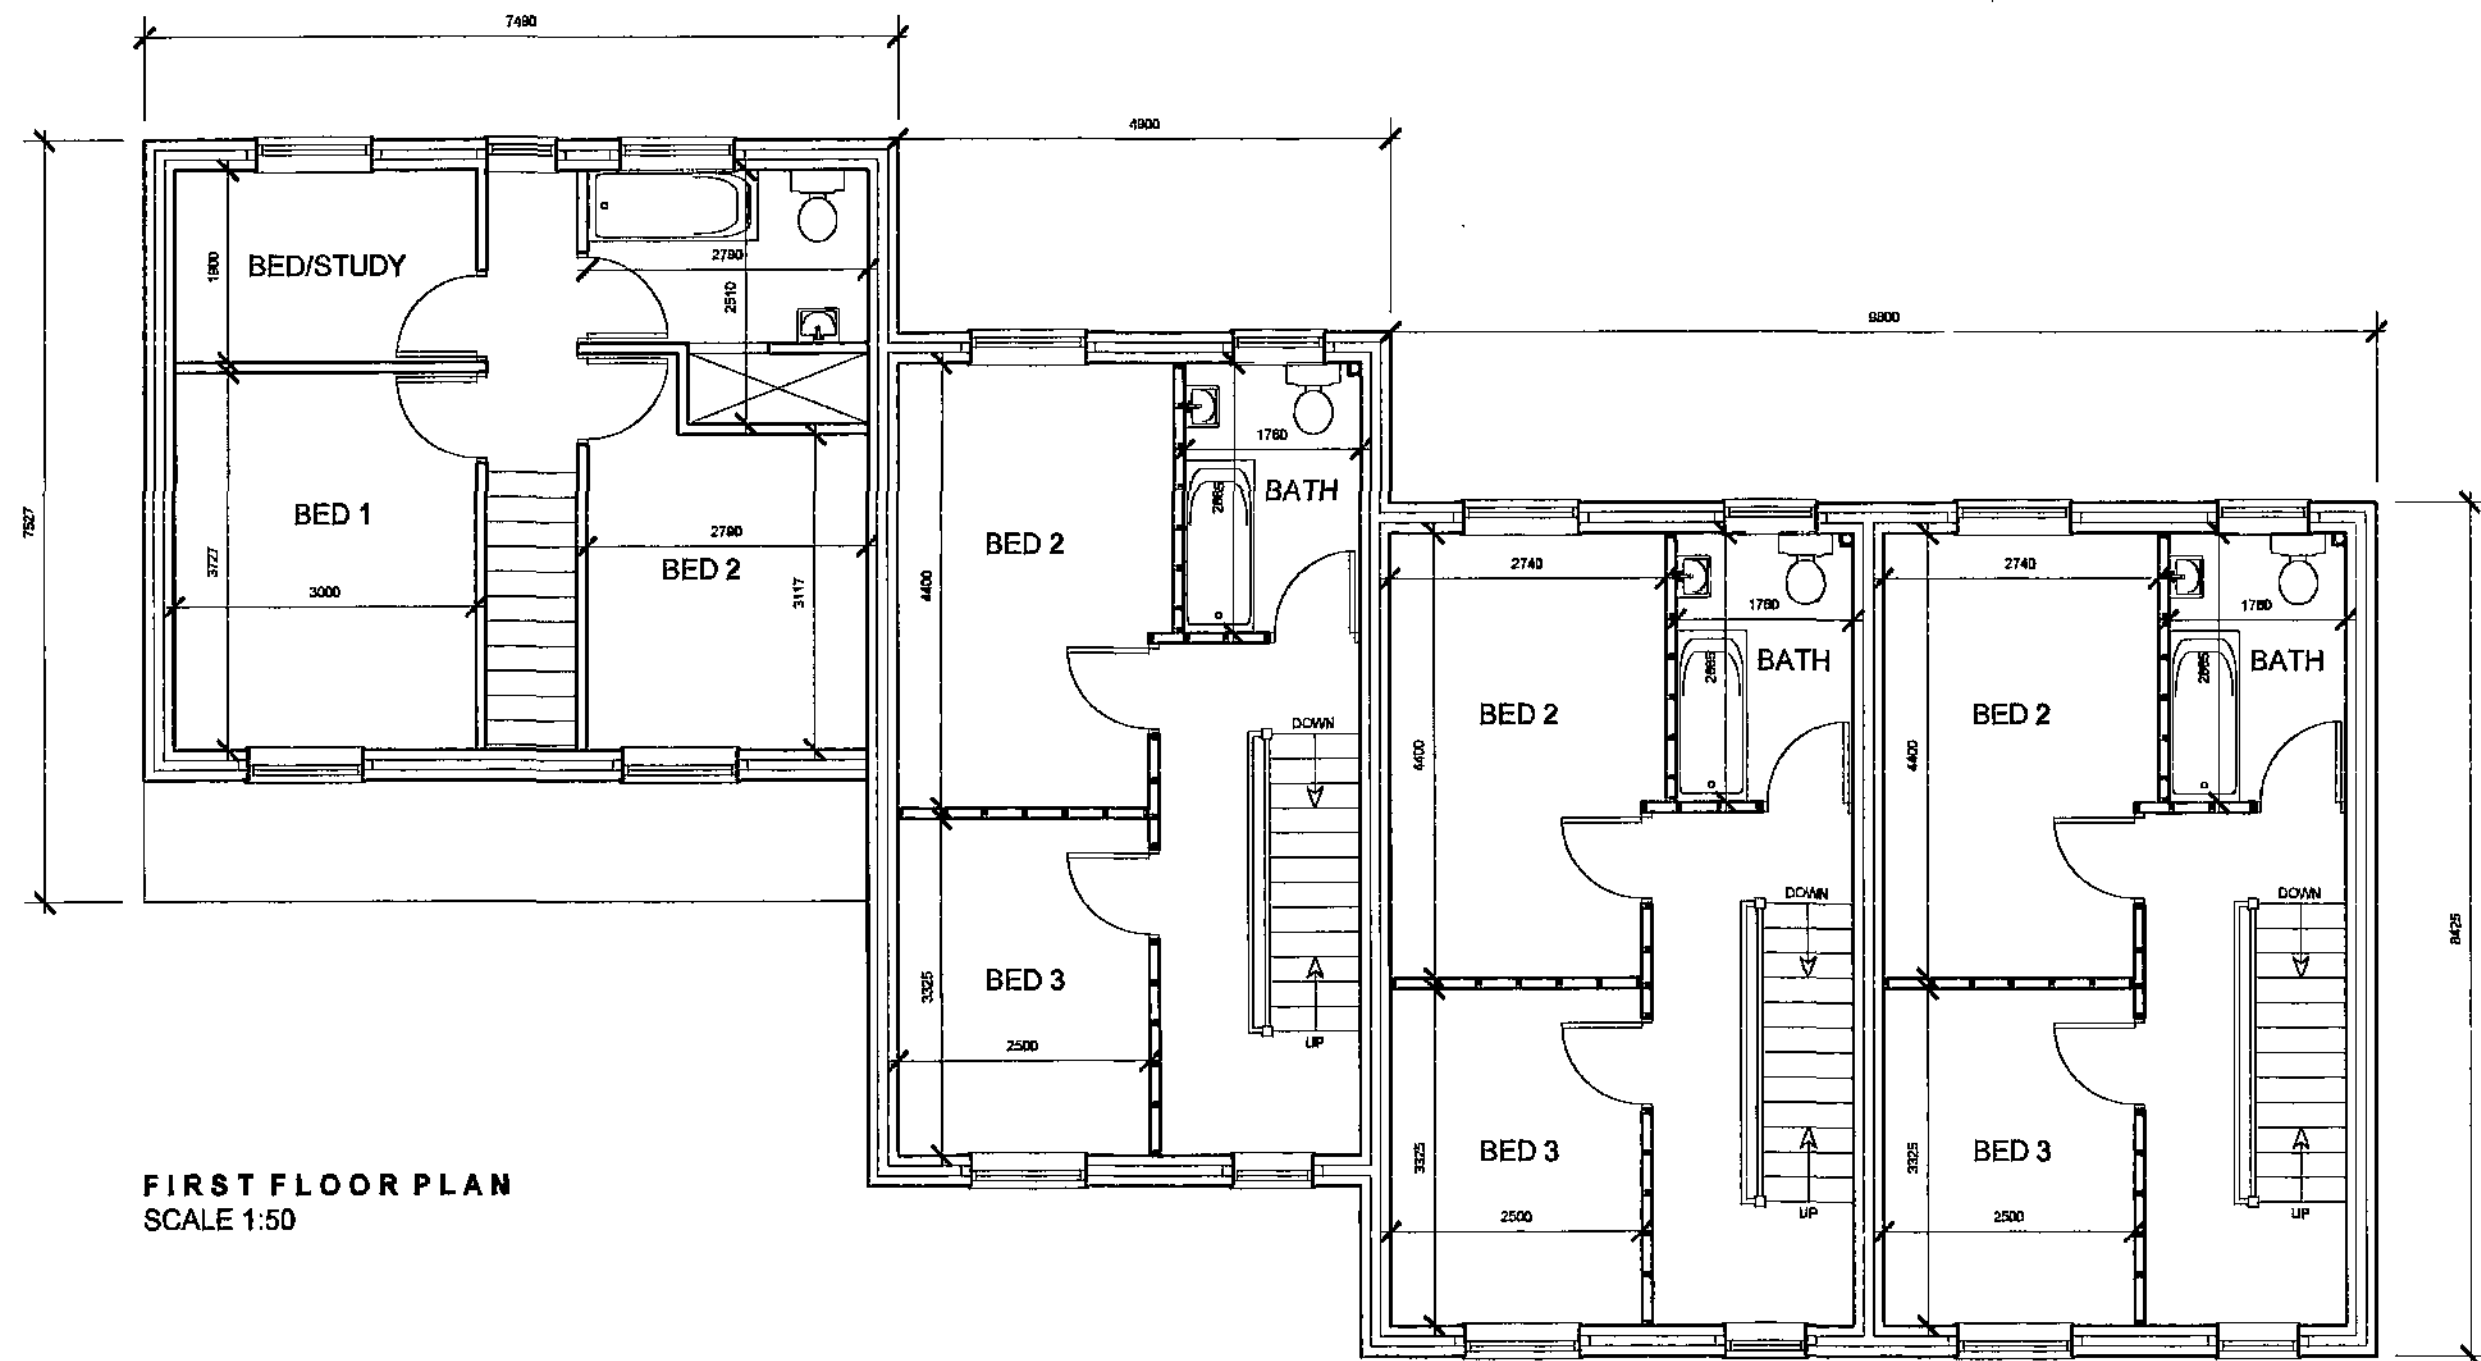

White Agus Partnership PROVIDENCE VILLA, 42 SACKVILLE STREET, BARNLEY, S70 2DB SURVEYORS AND BUILDING DESIGN CONSULTANTS		Phone: 01226 208482 Fax: 01226 293030 Email: info@whiteaguspartnership.co.uk Web: www.whiteaguspartnership.co.uk	
		Client: MASON BUILDING CONTRACTORS	
Project: PLOTS 1-4 HIGHAM COMMON ROAD BARLUGH GREEN BARNLEY		Date: JANUARY 2011	
Drawing Title: GROUND AND FIRST FLOOR		Scale: 1:50 @ A1	
Ref: 10-078		Dwg. No. 01	
Date	Suffix	Description	Rev.