


CHURCHFIELD LANE

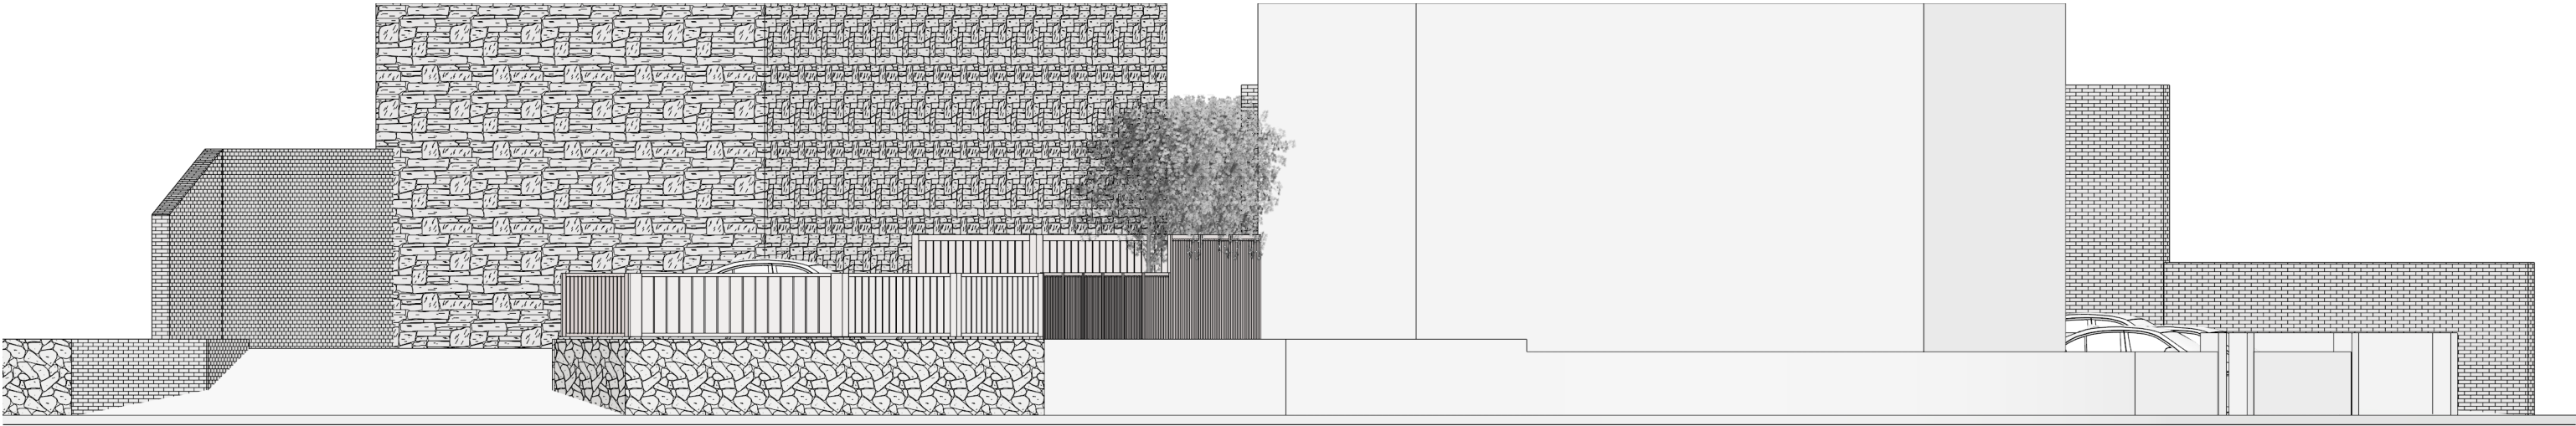

BALLFIELD LANE



NICHOLAS & NICHOLAS

PROJECT

WHITE BEAR, KEXBOROUGH
BARNSELEY, S75 5EE

PROPOSAL

CONVERSION of FORMER PUBLIC HOUSE and
OUTBUILDINGS TO 3 DWELLINGS INCLUDING
GROUNDWORKS

CLIENT

DR M SPENCER

DRAWING NUMBER

SITE PLAN SHOWING, LANDSCAPING, BOUNDARY
TREATMENT, VEHICLE CHARGING POINT, to
DISCHARGE CONDITIONS 4, 5, 6, 7, 8 of
APPROVED APPLICATION 2020/1427.

DATE

05.12.2021

SCALE

1:100 (A3)

Do not scale from this drawing. If in doubt please ask.
Dimensions must be checked on site where possible.

WWW.NICHOLASANDNICHOLAS.CO.UK
MAIL@NICHOLASANDNICHOLAS.CO.UK