

Bondfield Crescent
Barnsley

DO NOT SCALE.
FIGURED DIMENSIONS ONLY TO BE TAKEN



A Member of The Chevin Housing Group




front elevation



side elevation



rear elevation

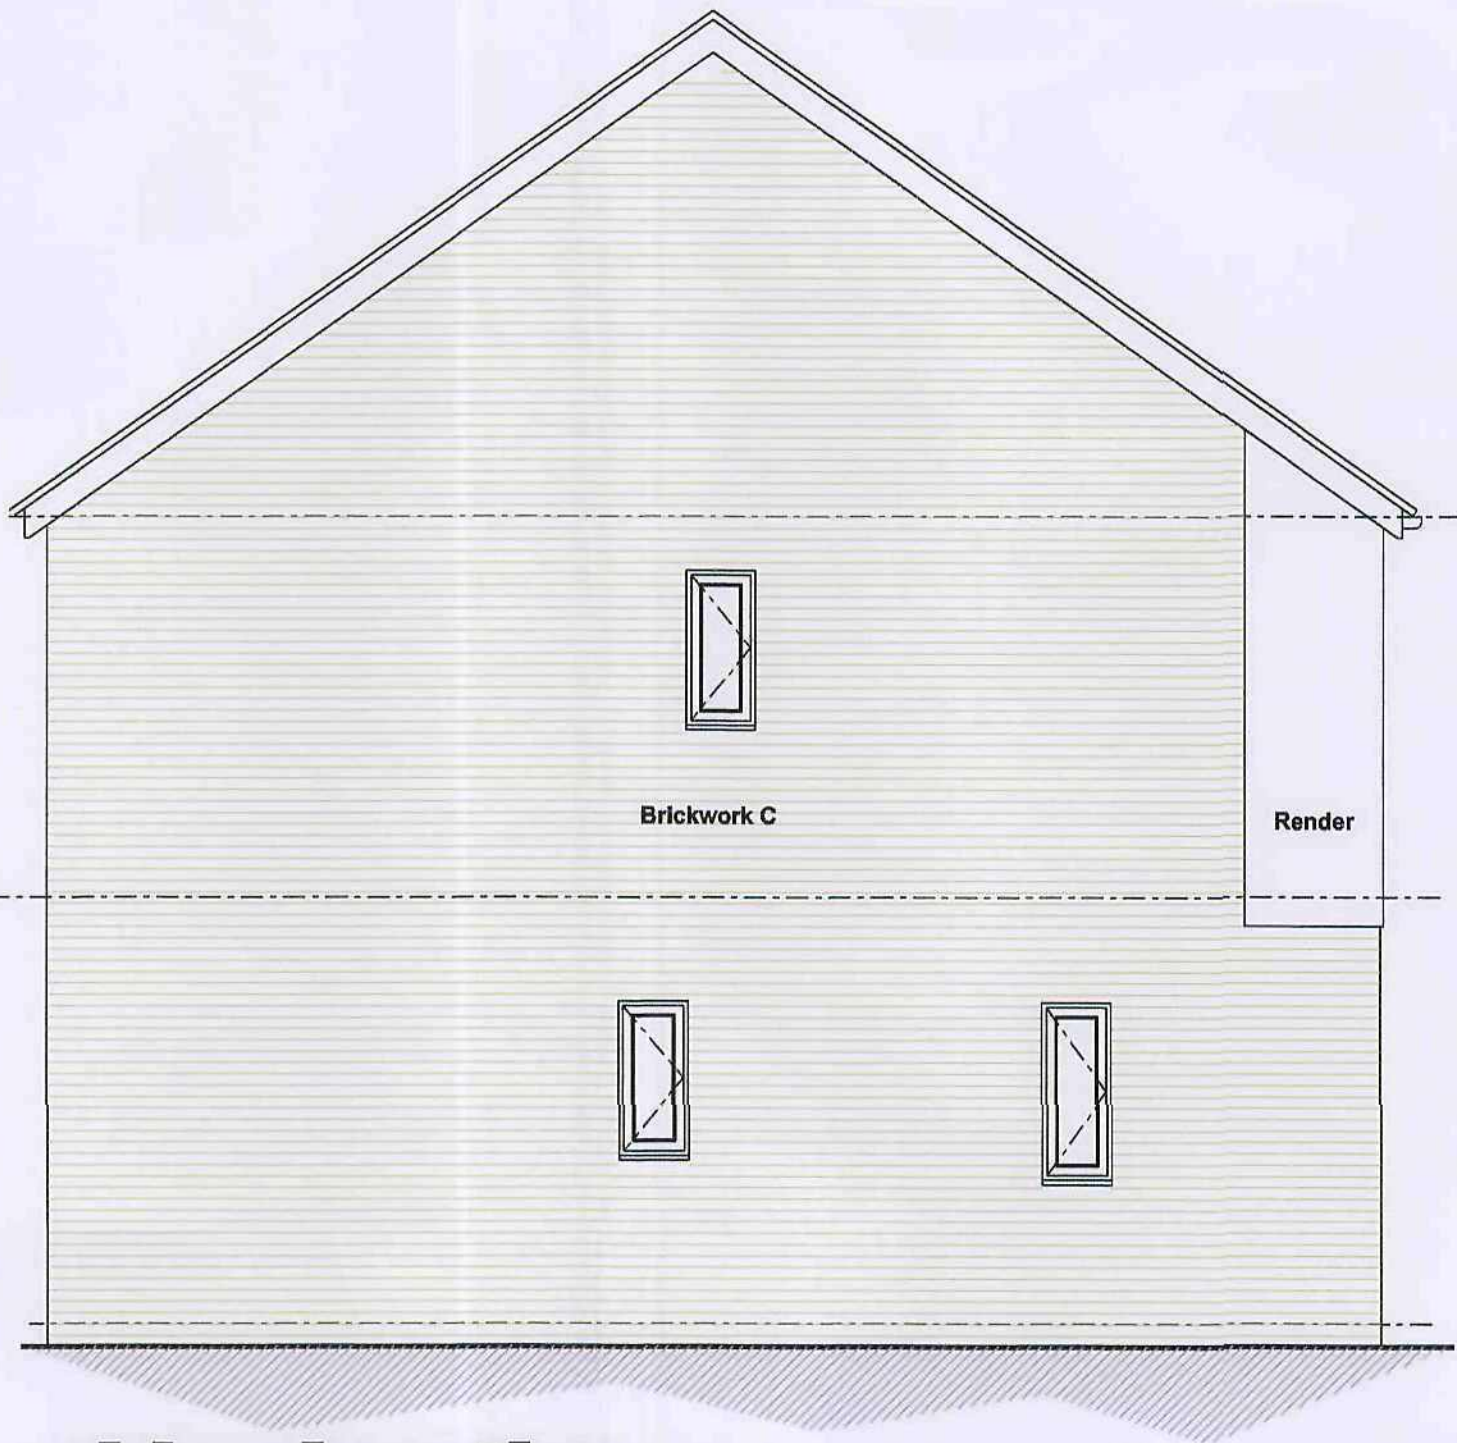

side elevation

Site C

Rev. B - 28 01 11
Kitchen Window Altered
Rev. A - 03 12 10
Consultation Issue

revisions



A.A. DESIGN LTD
architects surveyors
interior designers

UNIT 2
SHEFFIELD
TELEPHONE 0114 2589571
E - Mail architects@aadesign.co.uk
AIZLEWOOD ROAD
S8 0YX
FAX 0114 2500669

Bondfield Crescent
Housing Development
Barnsley
for
Chevin Housing Association

FLOOR PLAN & ELEVATIONS
Plots C14 & C15
(Type H2.1)

DATE
DRAWN Sept. '10

SCALE
1:50

DRAWING No. 10003/P/12 B

