


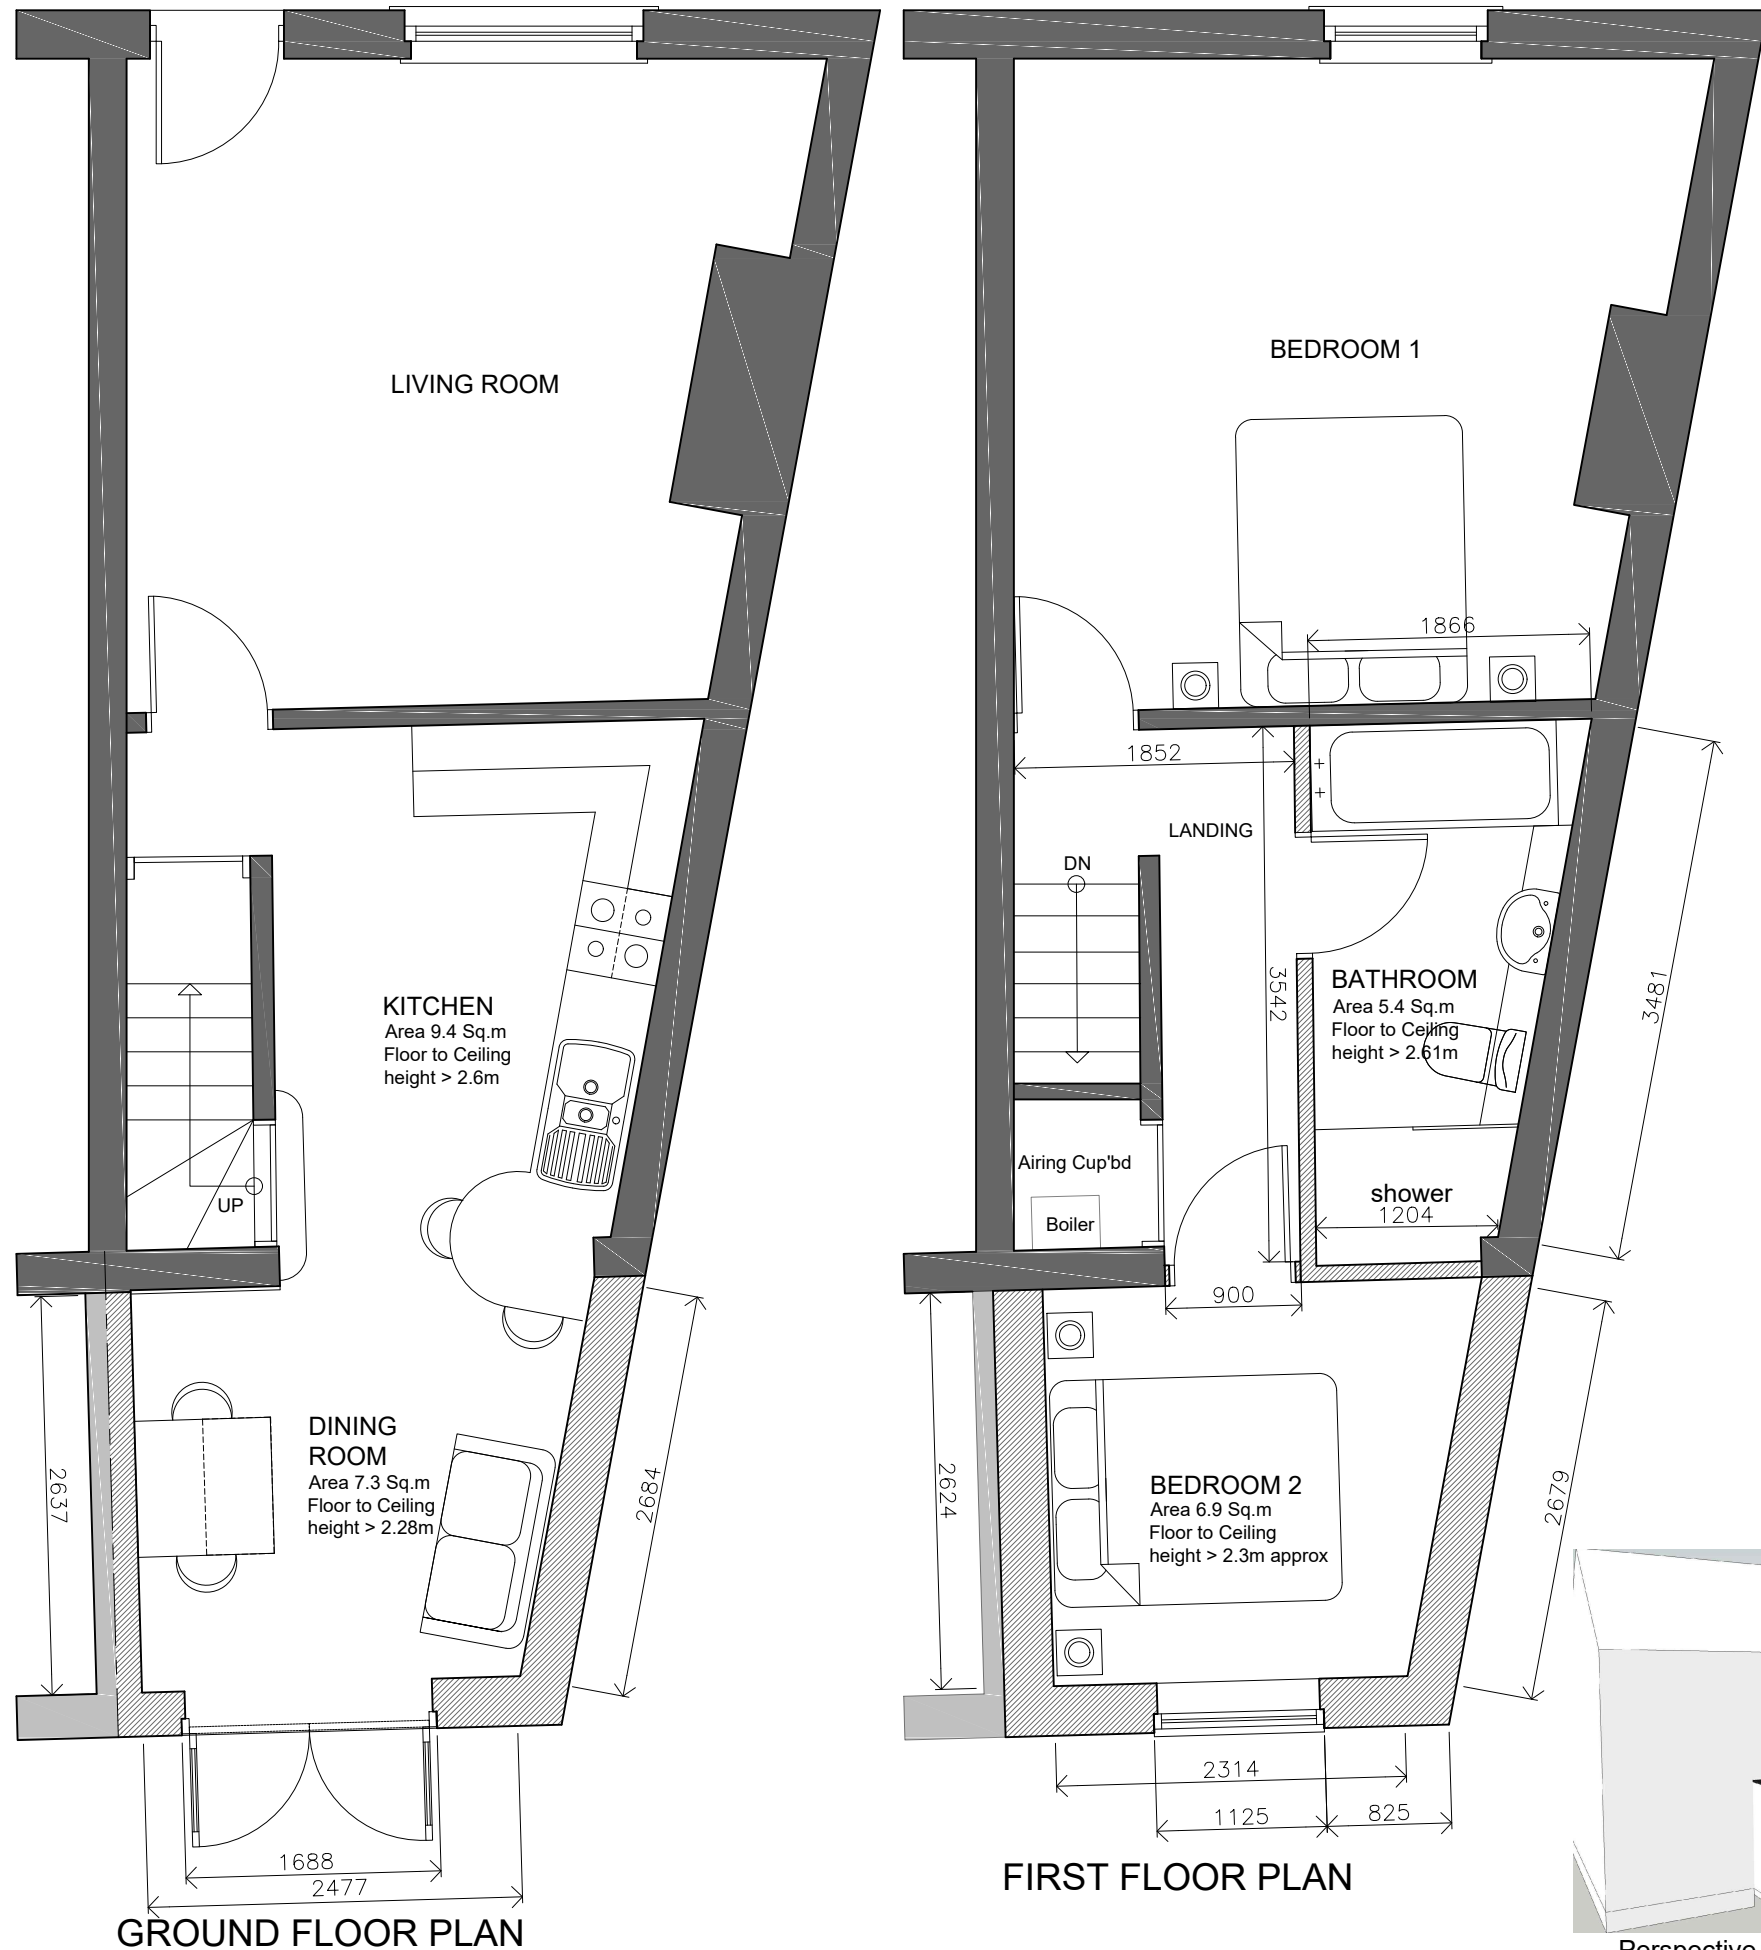

SIDE ELEVATION (L)



REAR ELEVATION



Notes:

WALLS:
Walls to match existing in colour, texture and size.

ROOF:
Roof to be Pitched with matching slate roof


WINDOWS/DOORS:
New double glazed Upvc windows and doors, finished in white

GUTTERS & DOWNPIPES:
To match existing

A	28-06-16	Flat Roof changed to Pitched Roof in compliance with policy	SH
Rev:	Date:	Description:	By:

07762656187
steven@drawit.biz
www.drawit.biz

15 Medway Close
Barugh Green
Barnsley
S75 1NY

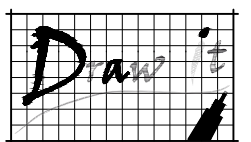

Purpose: PLANNING		
Status: Proposed Plans & Elevations		
Client: Ms S Millington		
Site Address: 264 New Road, Staincross Barnsley, S75 6GP		
Project: Proposed first floor rear extension with internal alterations on ground & first floor		
Drawn by: SH	Date: 20/02/2016	Rev:
Scale: 1:50 & 1:100	Dwg No: 1604_104	A