

Planning drawings, not to be used for construction or building regulation purposes


Revision List:

A horizontal scale bar with a black background. It is labeled '0' at the left end and '10m' at the right end. There are two white tick marks on the bar, dividing the 10m distance into three equal segments.

Scale: 1:250@A3



Date: Apr 10

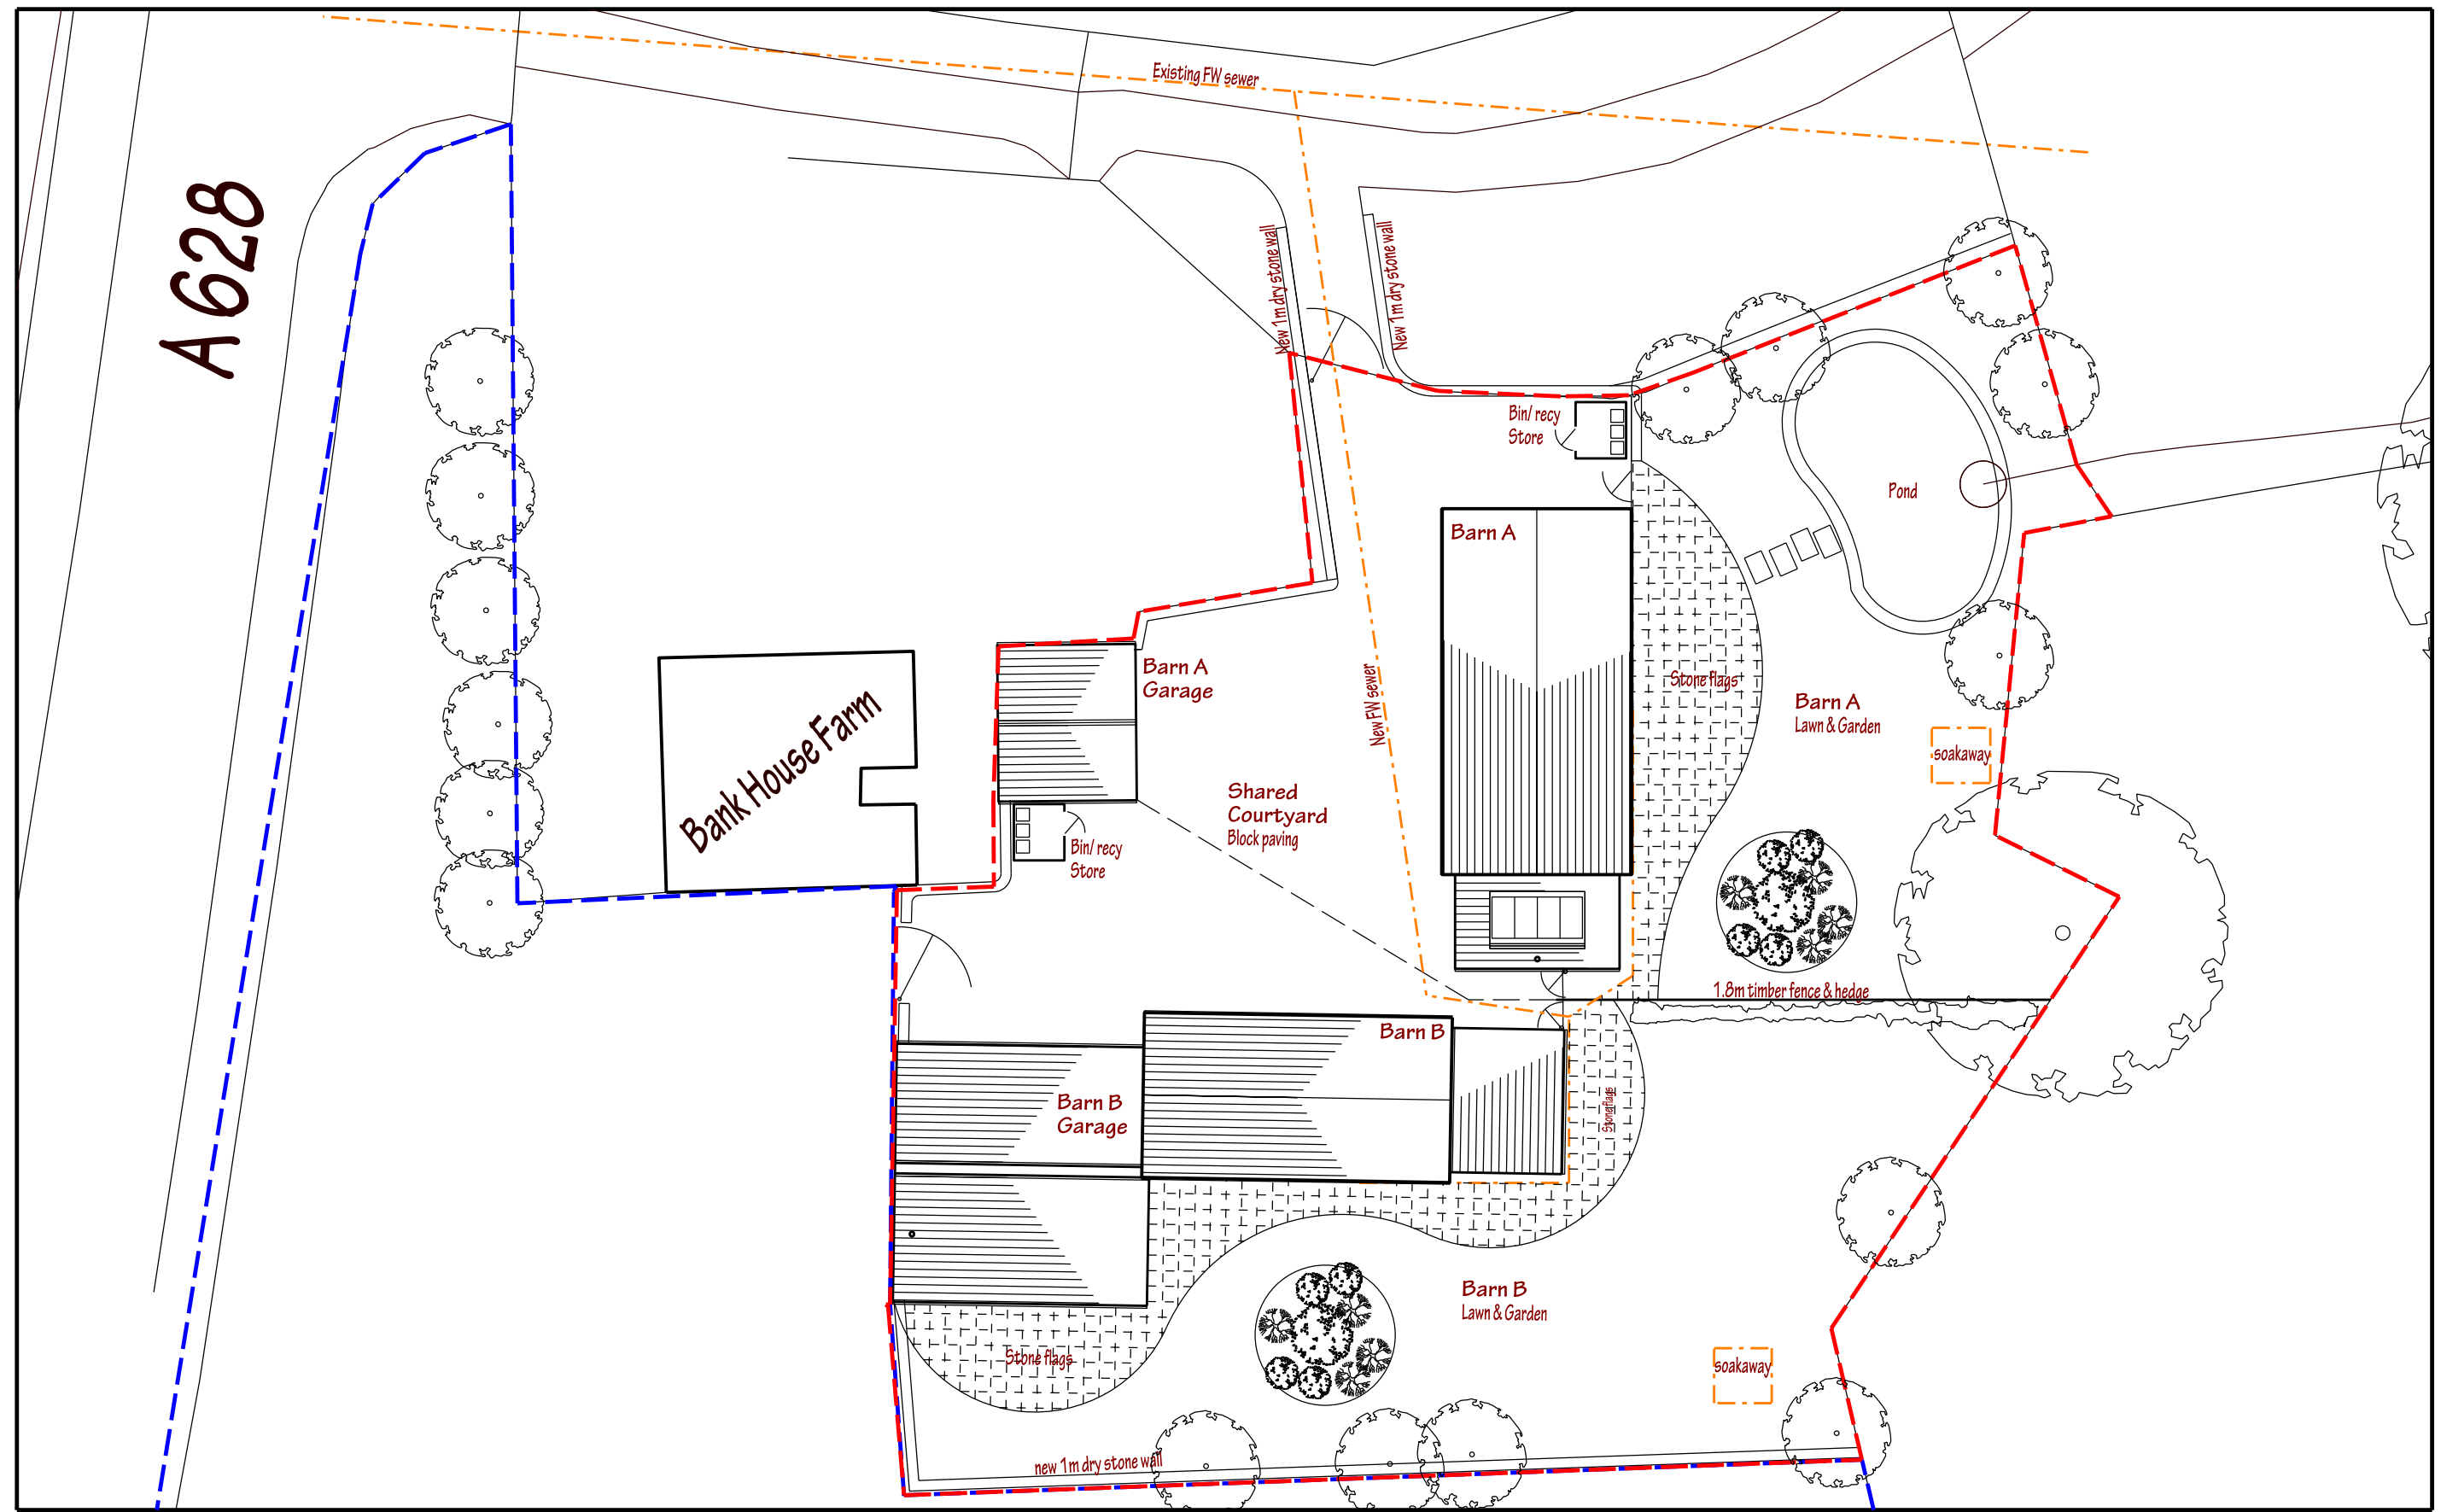

Notes:

Planning drawings, not to be used for construction or building regulation purposes
FOR FURTHER DETAIL REFER TO THE STRUCTURAL REPORT

Revision: --

Revision List:


0 5m

Project Name: The Barns, Bank House Farm, Silkstone


Drawing Title: Barn A - Plans - Existing

Drawing Number: 1022/TP/004


Scale: 1:100@A3

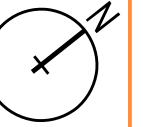

Date: Apr 10

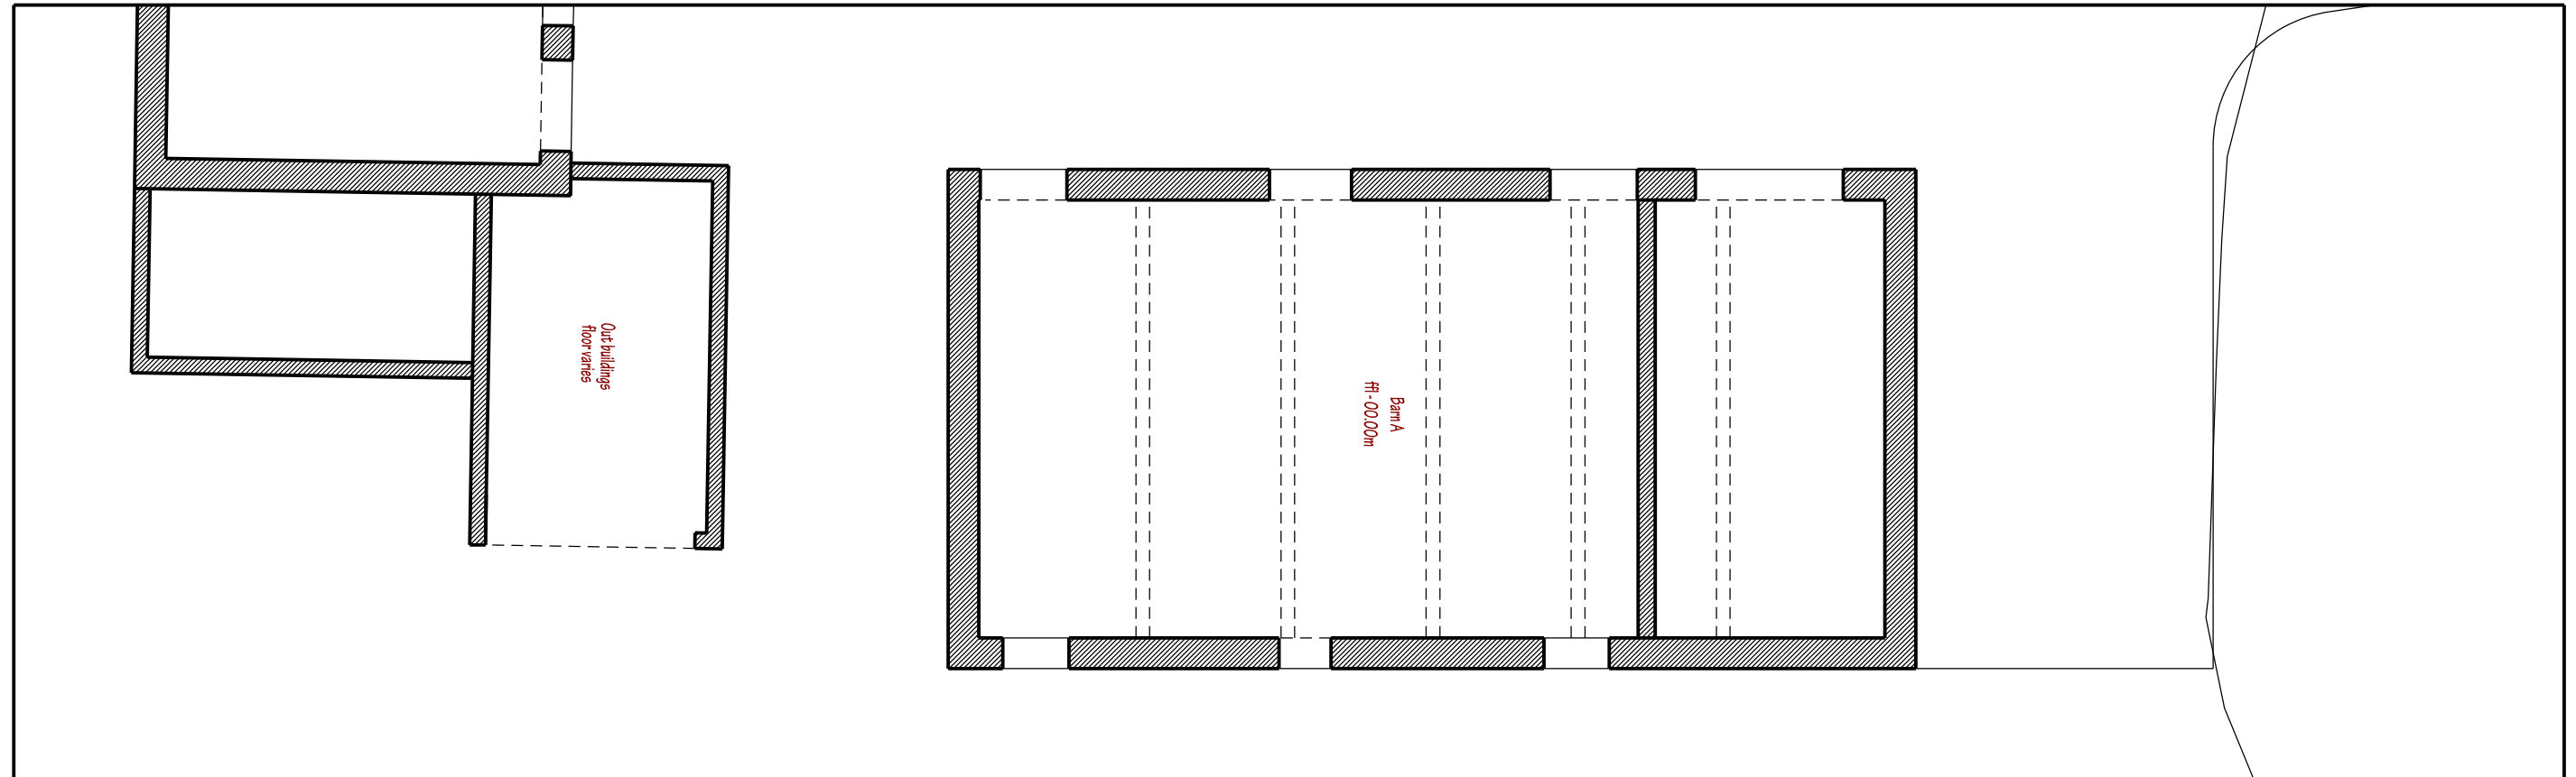

Ground Floor Plan - Existing

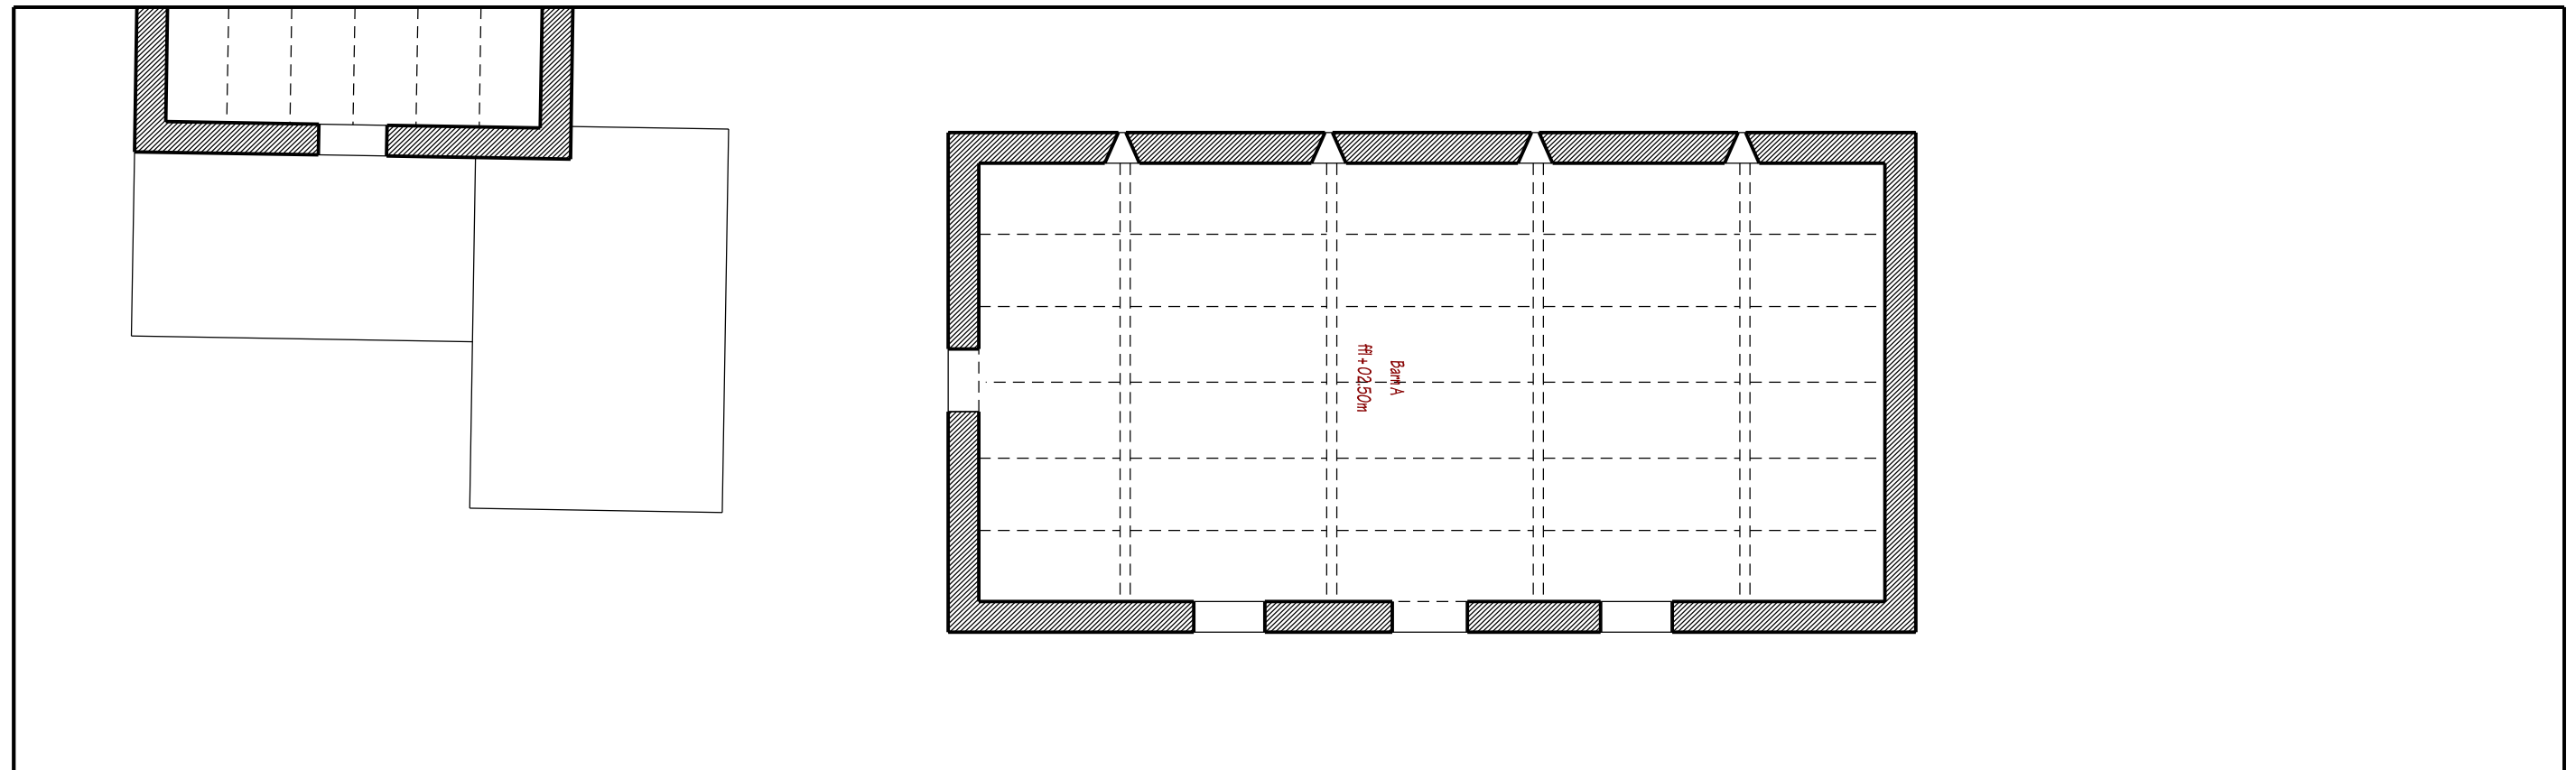

First Floor Plan - Existing

Notes:
Planning drawings, not to be used for construction or building regulation purposes
FOR FURTHER DETAIL REFER TO THE STRUCTURAL REPORT

Revision: --

Revision List:





Project Name: The Barns, Bank House Farm, Silkstone

Drawing Title: Barn B - Plans - Existing


Drawing Number: 1022/TP/005

Scale: 1:100@A3

Date: Apr 10

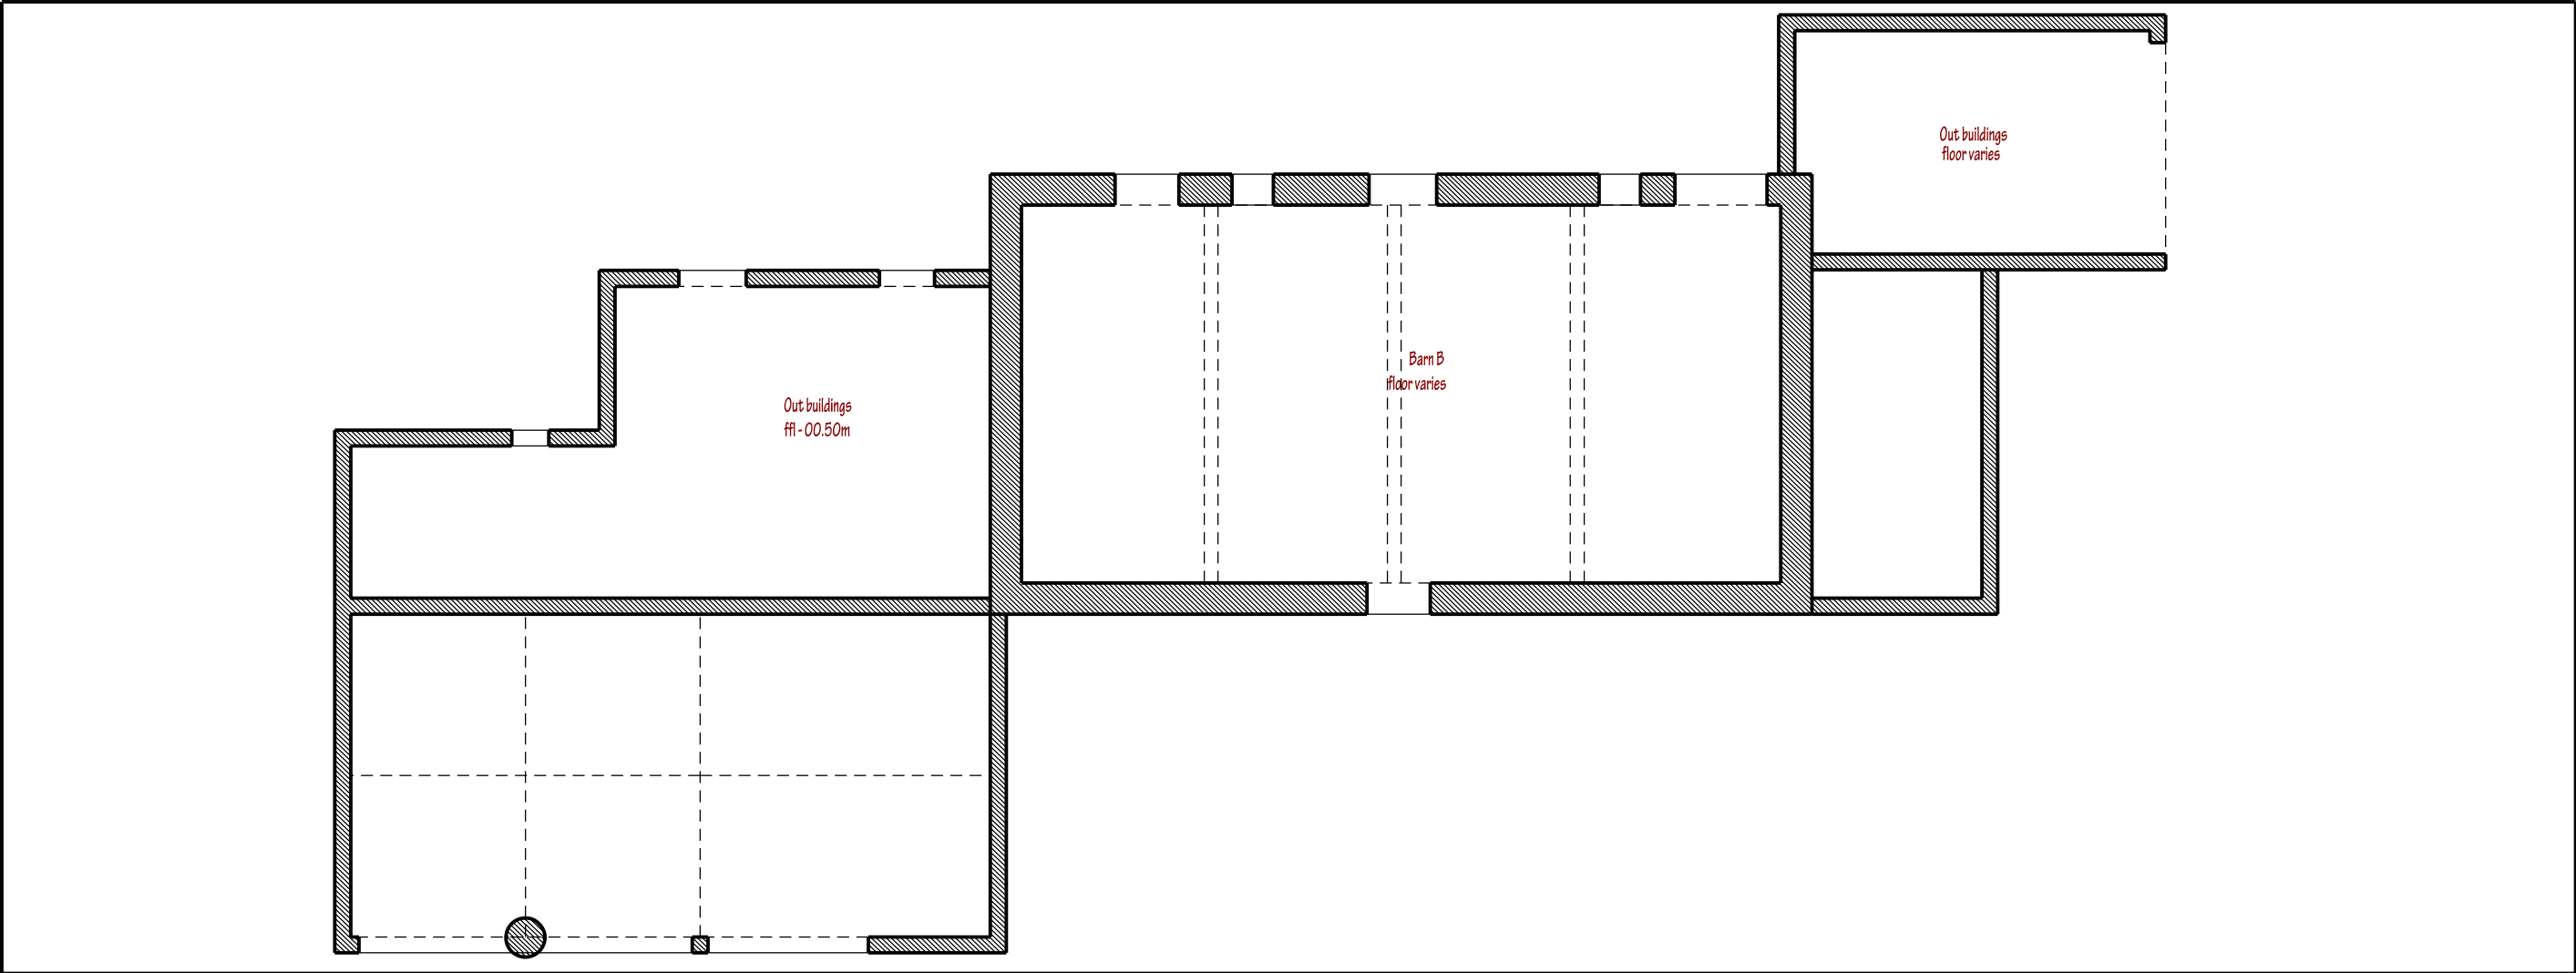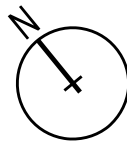

Ground Floor Plan - Existing

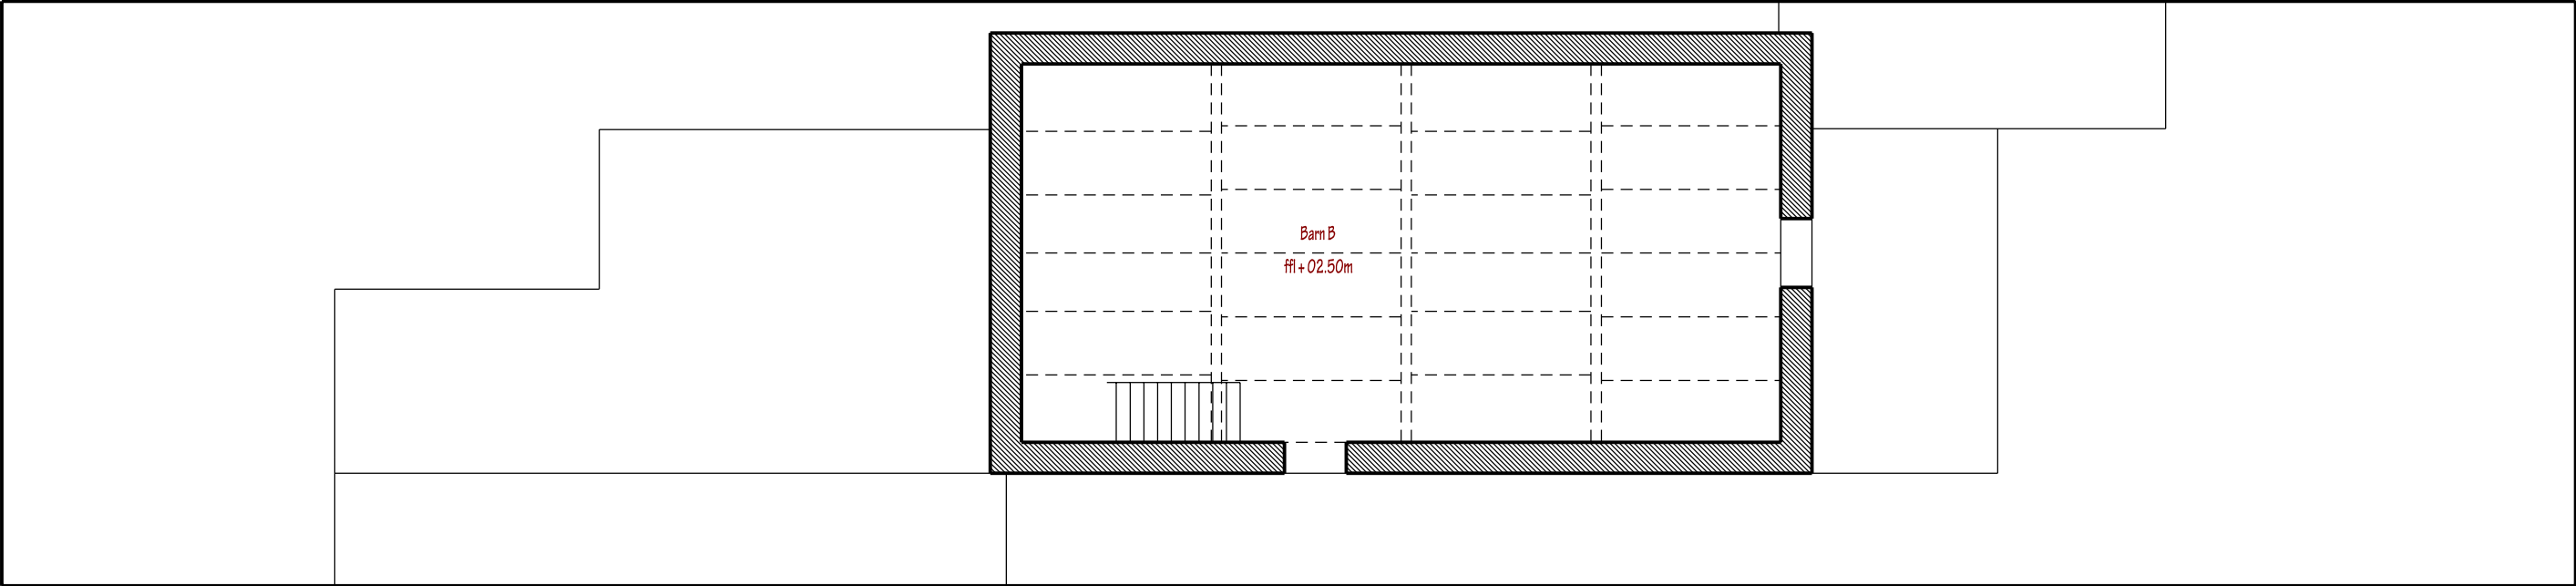

First Floor Plan - Existing

Notes:

Planning drawings, not to be used for construction or building regulation purposes
FOR FURTHER DETAIL REFER TO THE STRUCTURAL REPORT

Revision: --

Revision List:




Project Name: The Barns, Bank House Farm, Silkstone

Drawing Title: Barn A - Elevations - Existing


Drawing Number: 1022/TP/006

Scale: 1:100@A3


Date: Apr 10

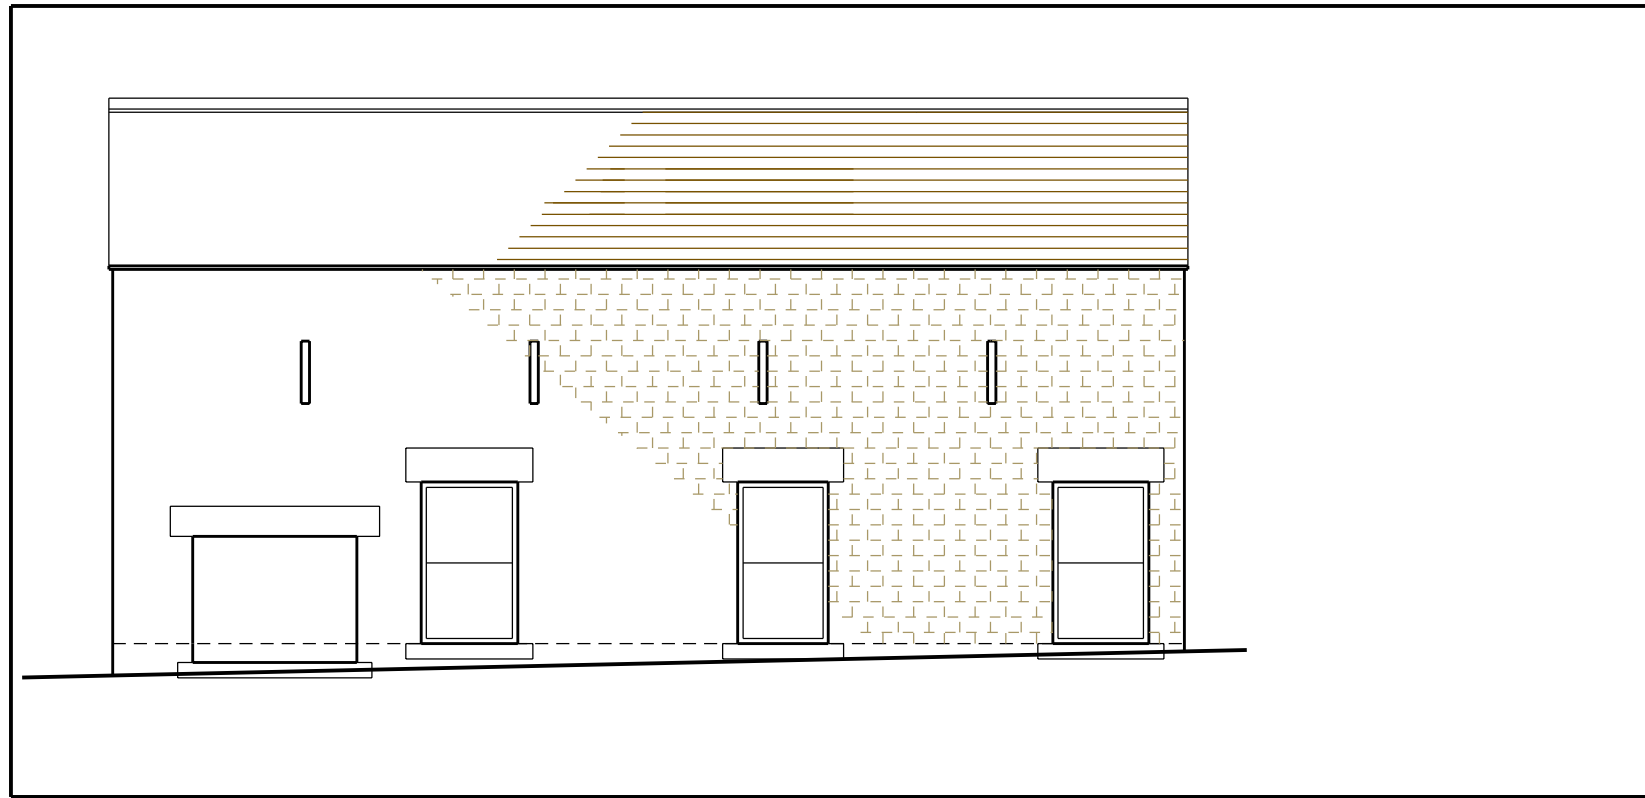


Barn A, North Elevation - Existing

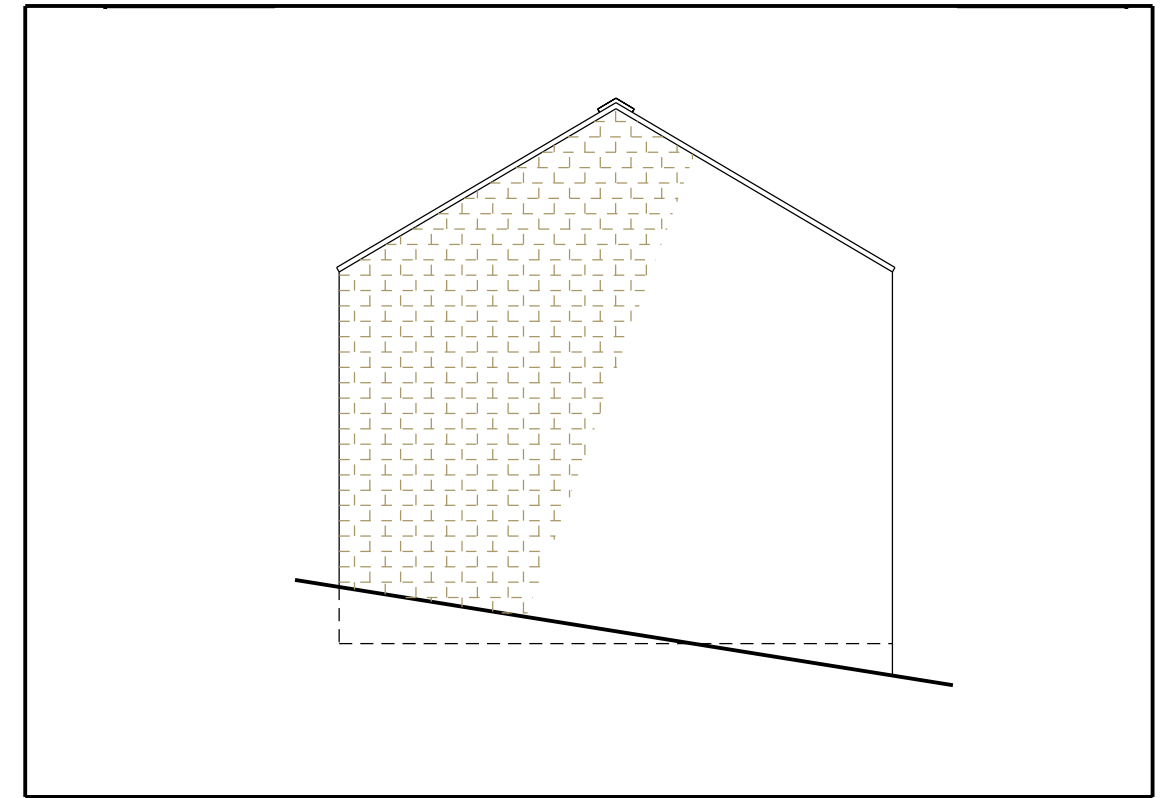

Barn A, East Elevation - Existing

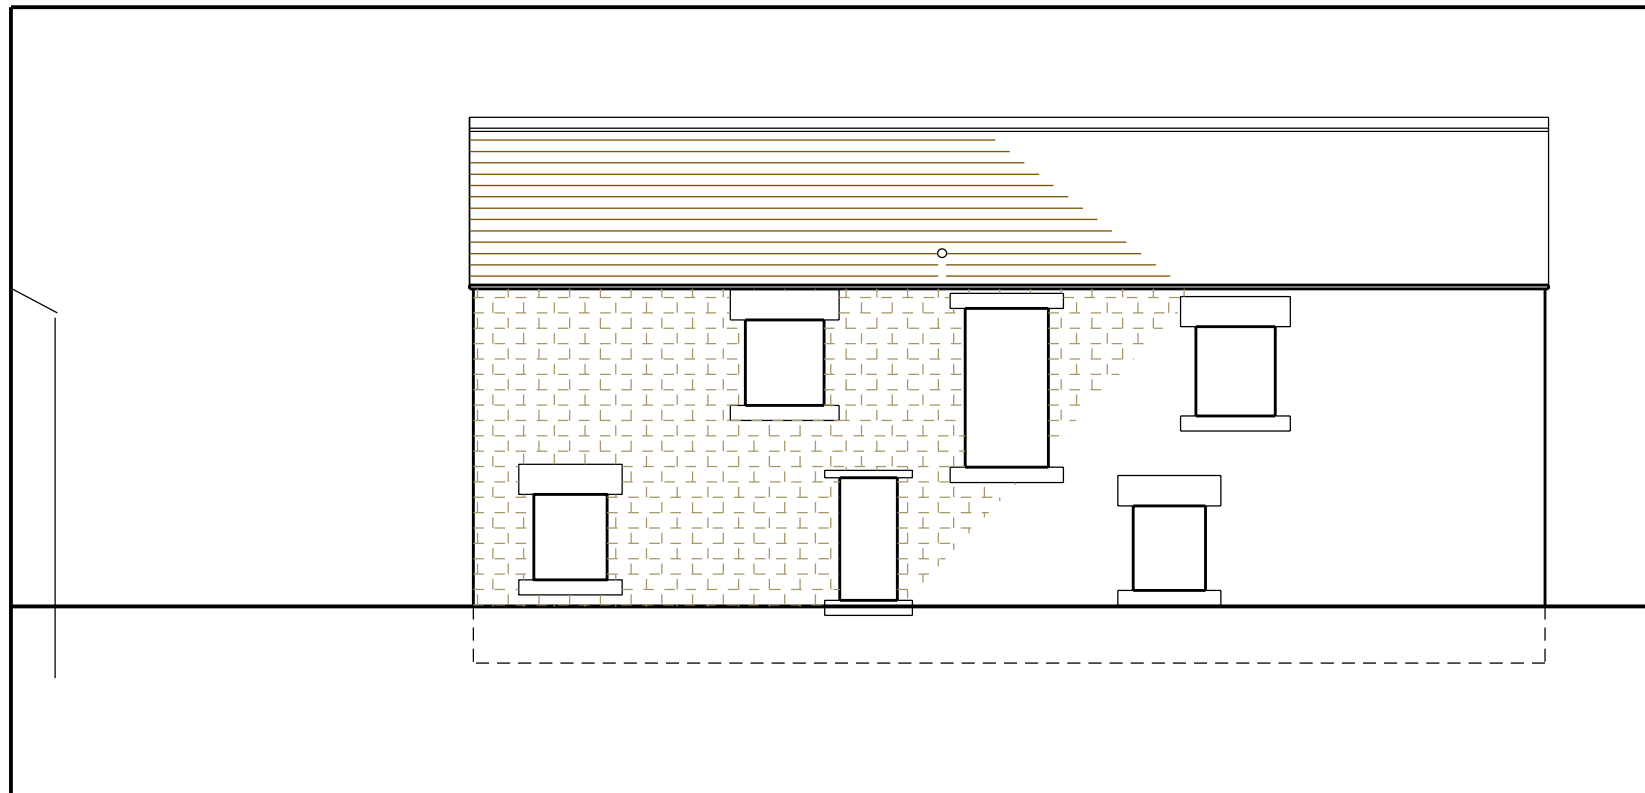

Barn A, South Elevation - Existing

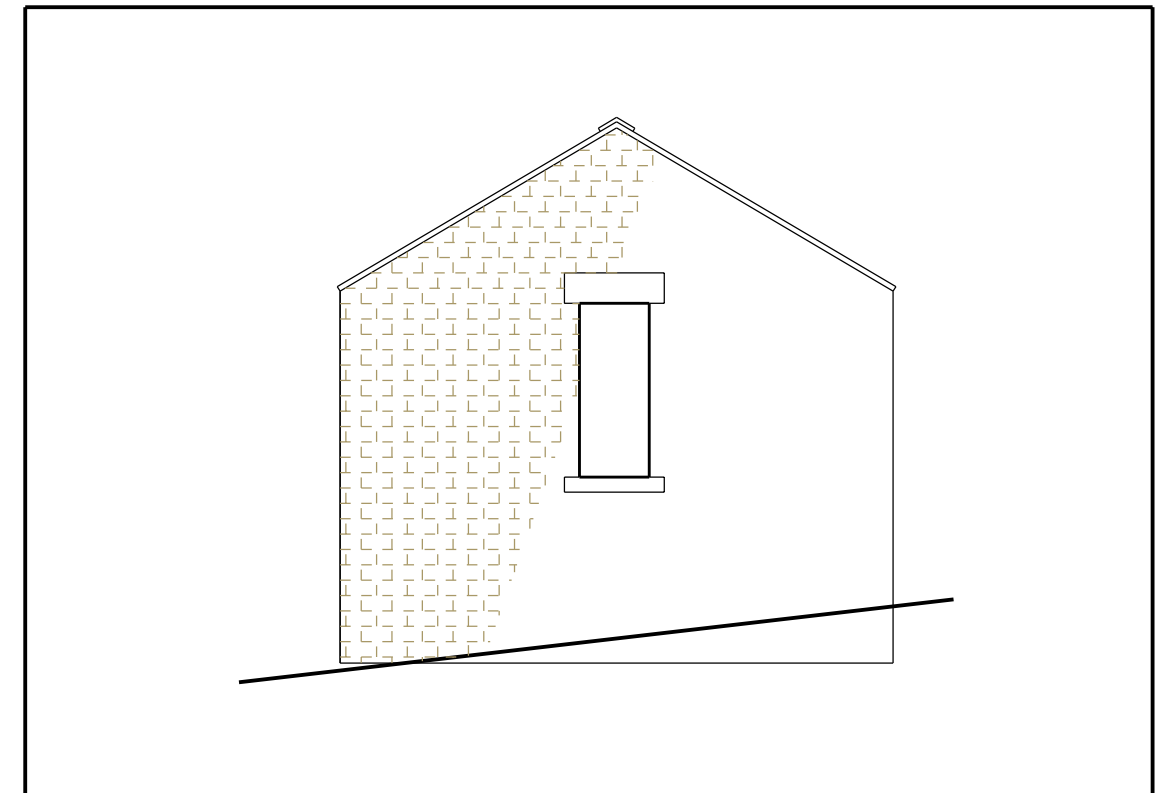

Barn A, West Elevation - Existing

Notes:
Planning drawings, not to be used for construction or building regulation purposes
FOR FURTHER DETAIL REFER TO THE STRUCTURAL REPORT

Revision: --

Revision List:




Project Name: The Barns, Bank House Farm, Silkstone

Drawing Title: Barn B - Elevations - Existing


Drawing Number: 1022/TP/007

Scale: 1:100@A3

Date: Apr 10

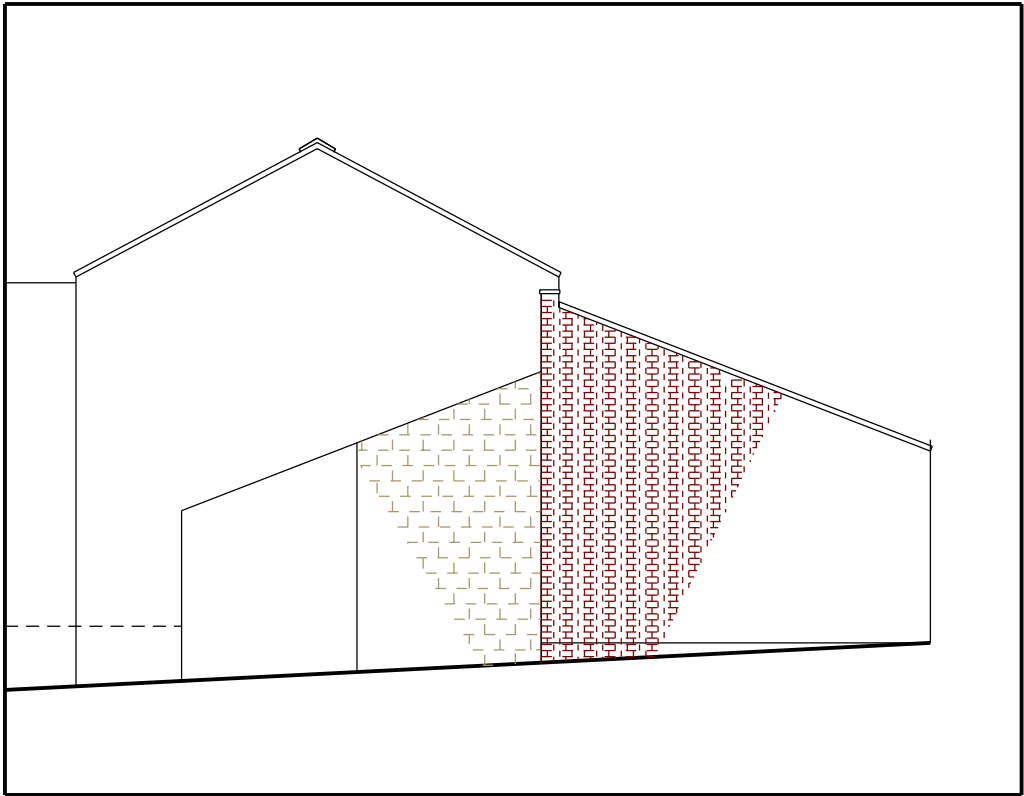

Barn B, North Elevation - Existing

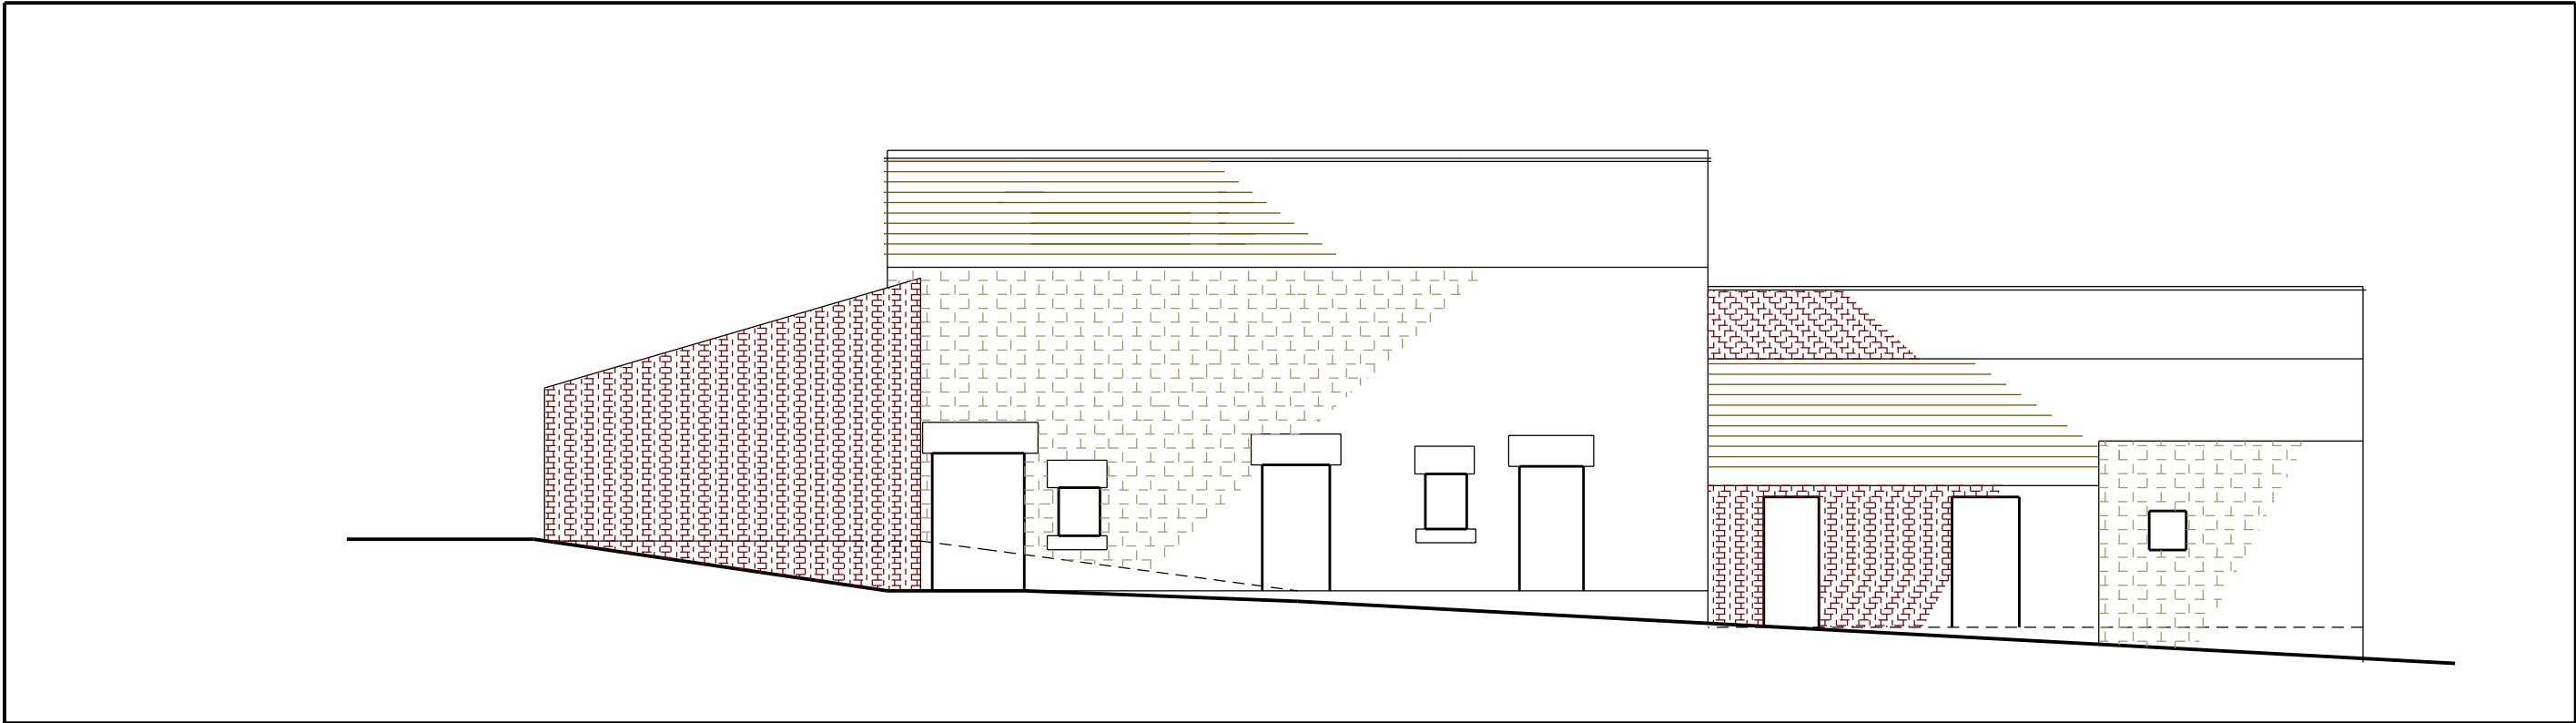


Barn B, East Elevation - Existing

Notes:
Planning drawings, not to be used for construction or building regulation purposes
FOR FURTHER DETAIL REFER TO THE STRUCTURAL REPORT


Revision: --
Revision List:

0 5m

Project Name: The Barns, Bank House Farm, Silkstone
Drawing Title: Barn B - Elevations S&W - Existing
Drawing Number: 1022/TP/008
Scale: 1:100@A3
Date: Apr 10

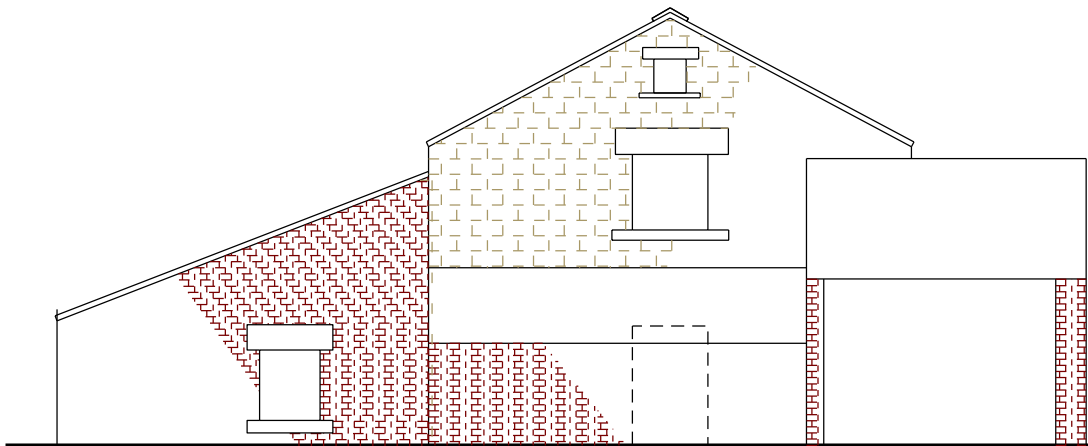

Barn B, South Elevation - Existing

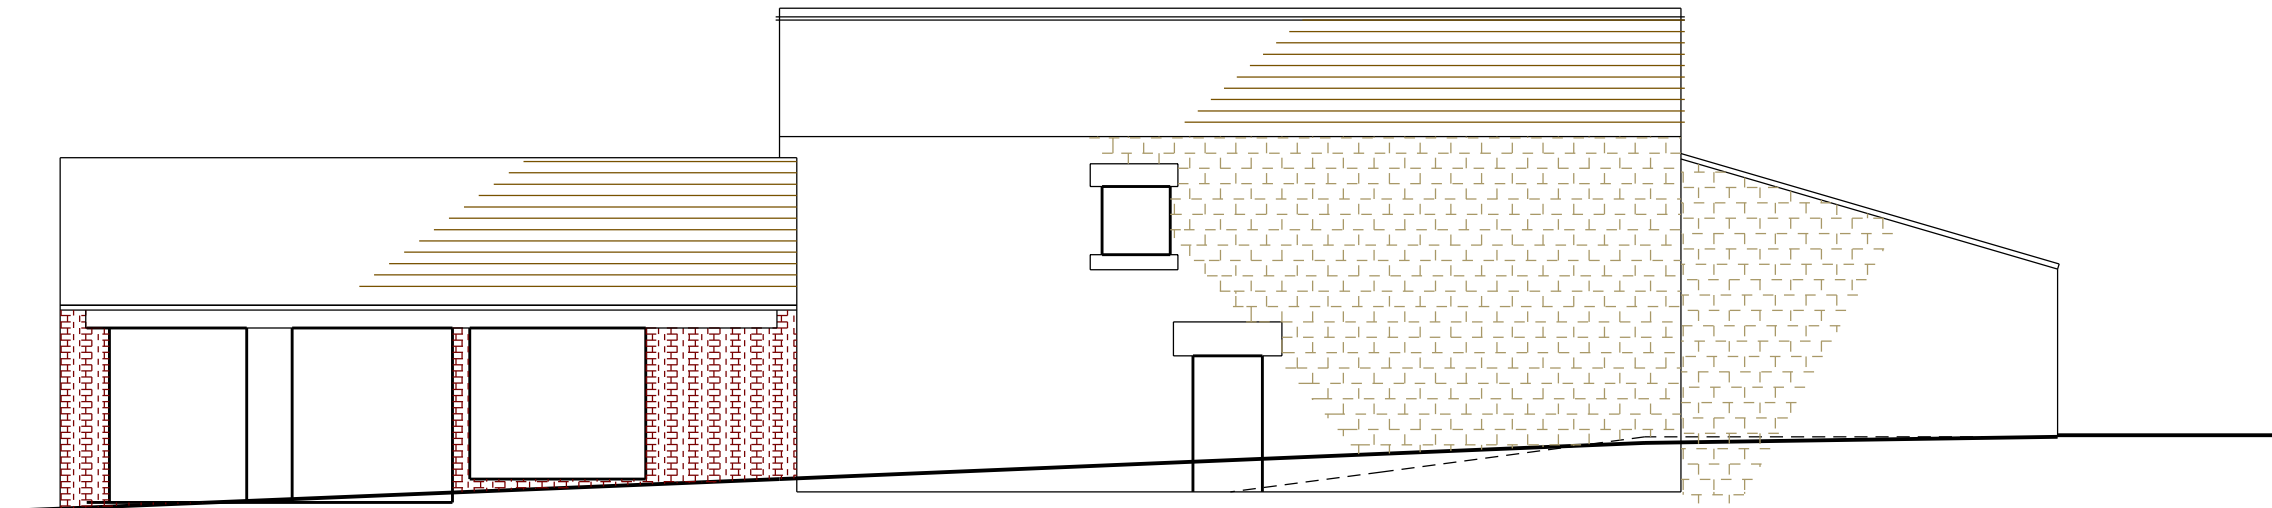

Barn B, West Elevation - Existing

Notes:
Planning drawings, not to be used for construction or building regulation purposes

Revision: --

Revision List:

0 5m



Project Name: The Barns, Bank House Farm, Silkstone

Drawing Title: Barn A - Plans - Proposed


Drawing Number: 1022/TP/009

Scale: 1:100@A3

Date: Apr 10

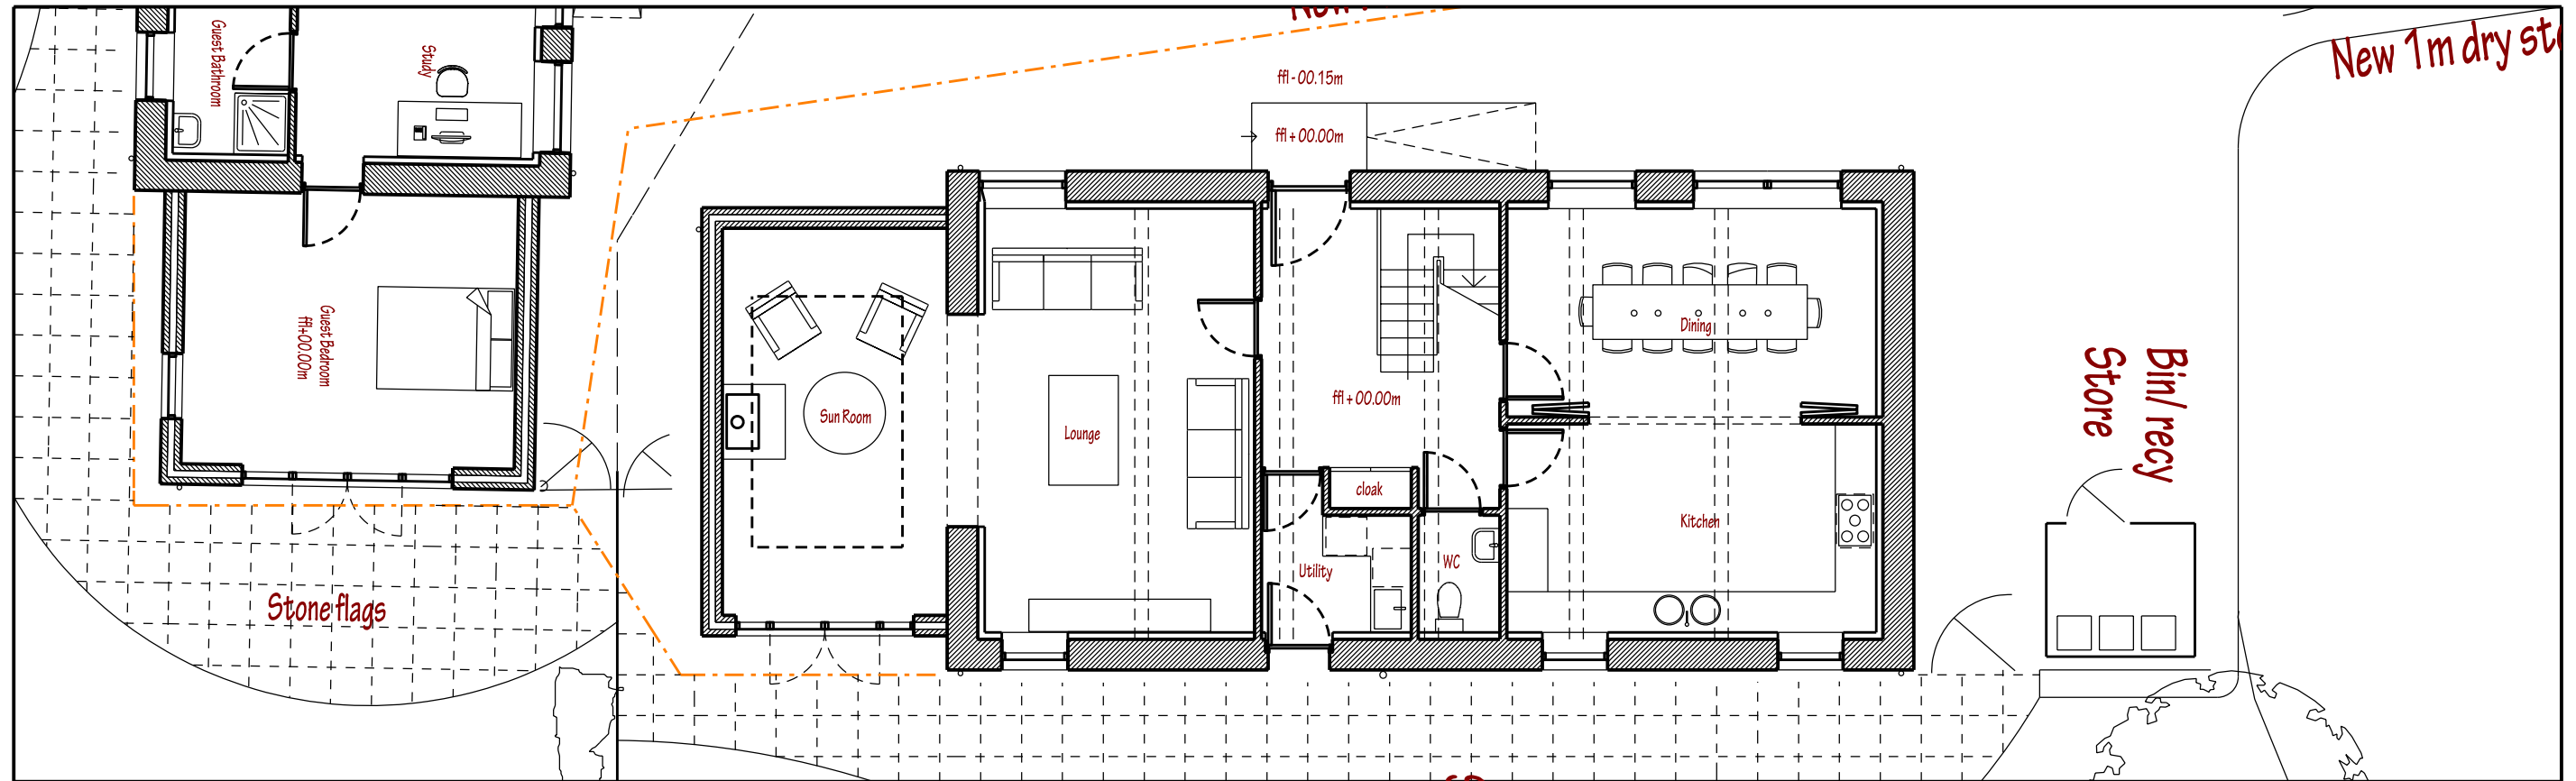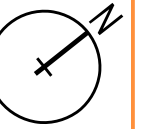

Ground Floor Plan - Proposed

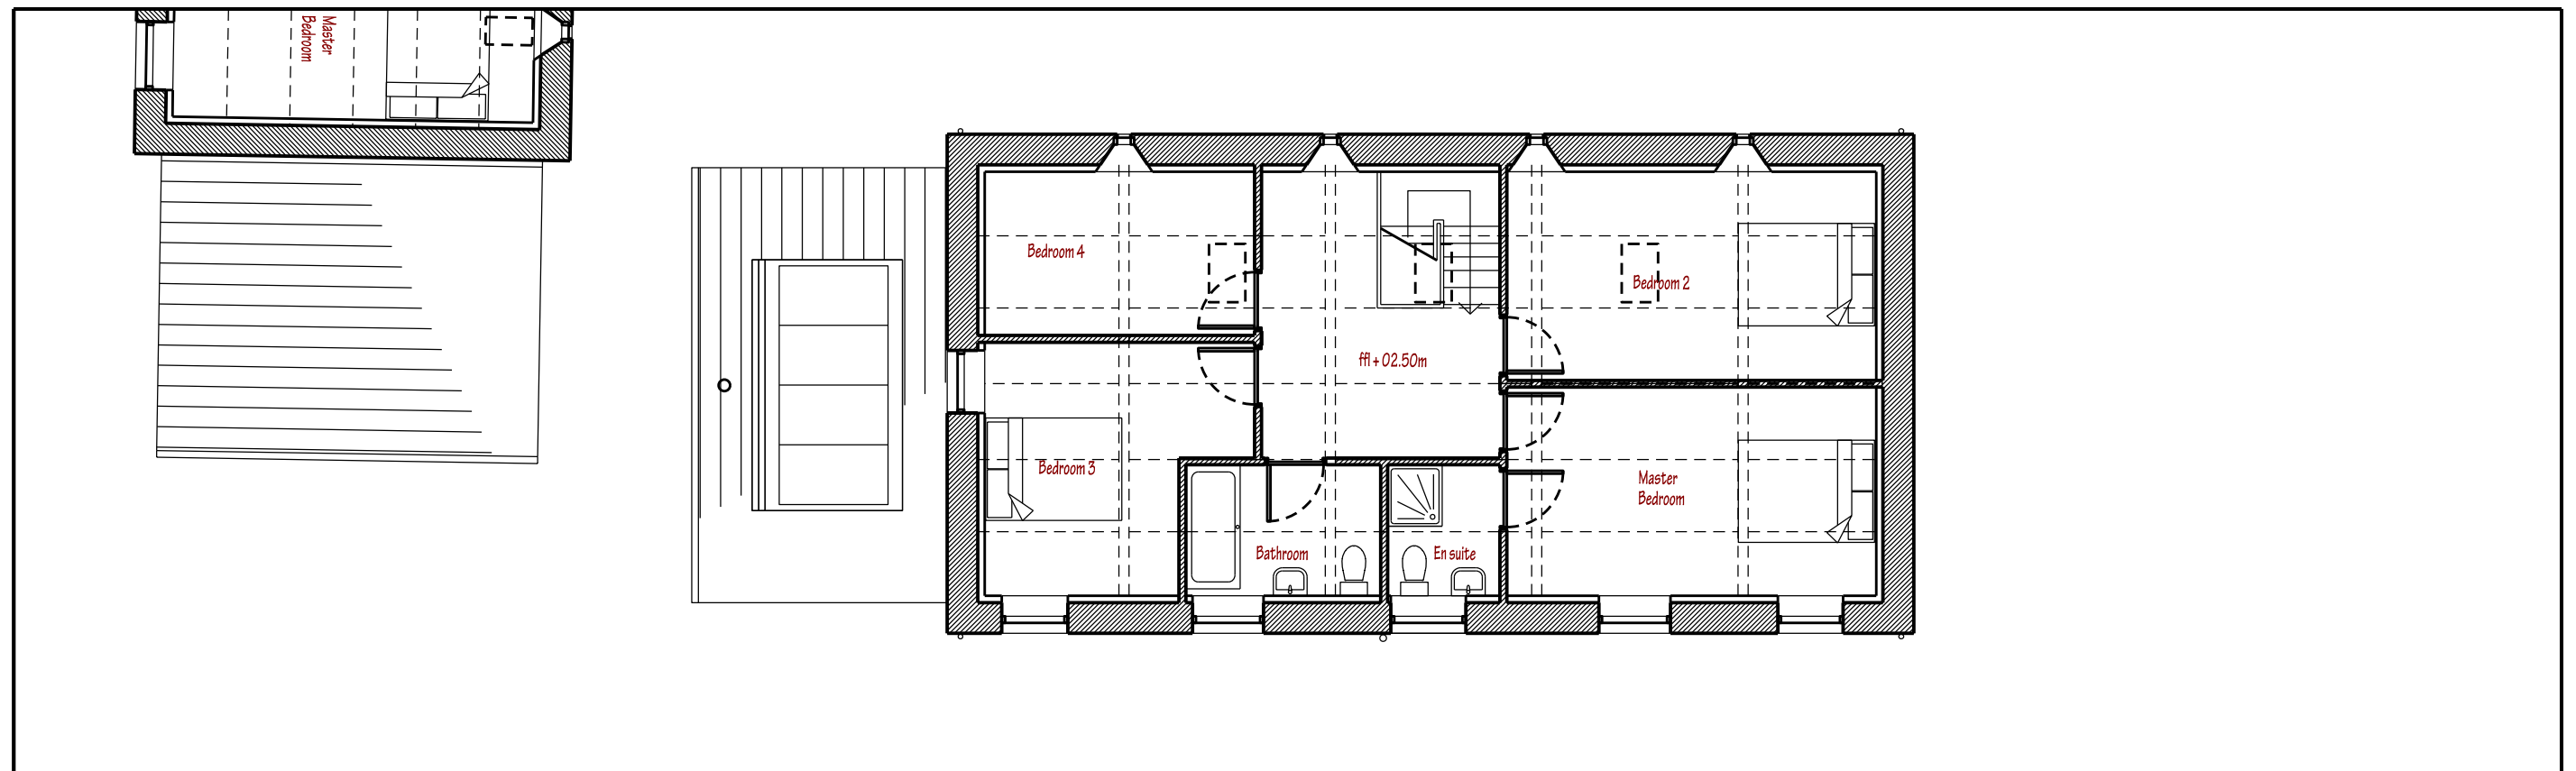

First Floor Plan - Proposed

Notes:
Planning drawings, not to be used for construction or building regulation purposes

Revision: --

Revision List:





Project Name: The Barns, Bank House Farm, Silkstone

Drawing Title: Barn B - Plans - Proposed


Drawing Number: 1022/TP/010

Scale: 1:100@A3

Date: Apr 10

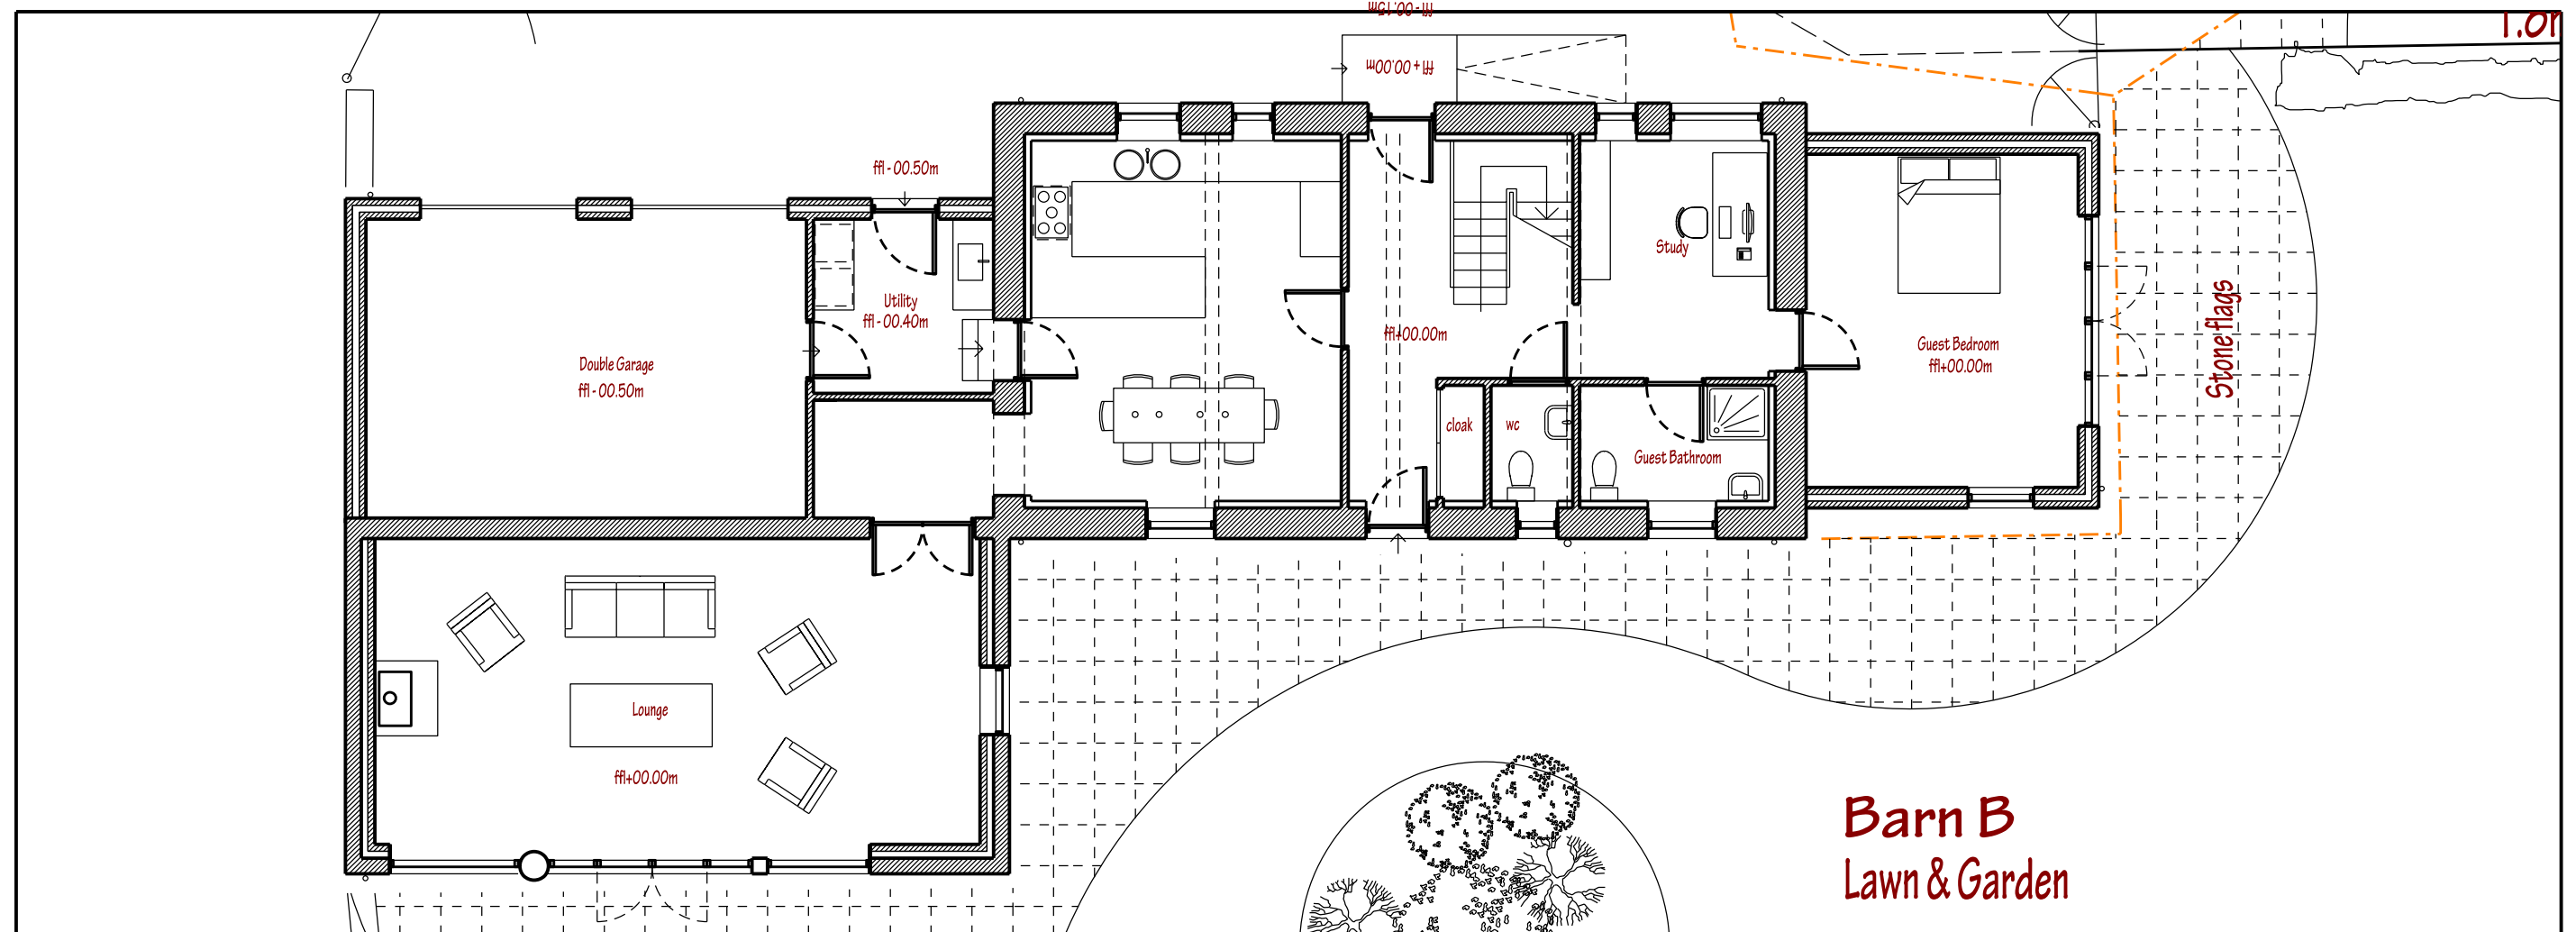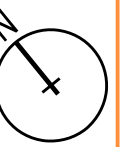

Ground Floor Plan - Proposed

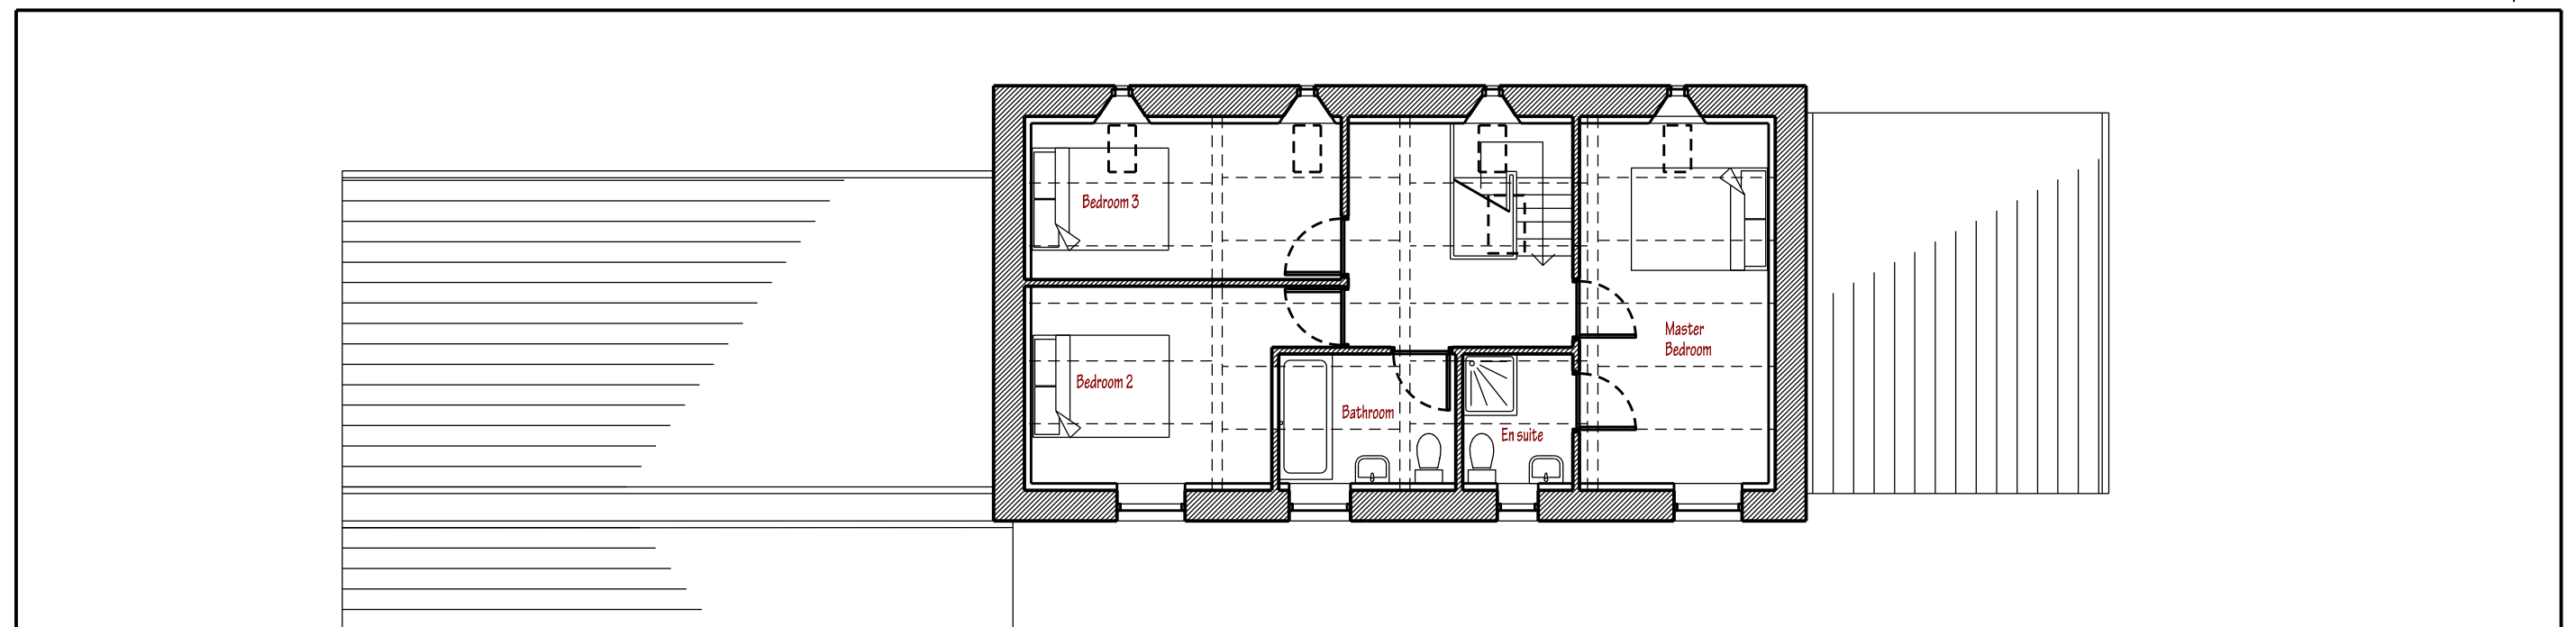

First Floor Plan - Proposed

Notes: Planning drawings, not to be used for construction or building regulation purposes

Revision: --

Revision List:




Project Name: The Barns, Bank House Farm, Silkstone

Drawing Title: Barn A - Elevations - Proposed


Drawing Number: 1022/TP/011

Scale: 1:100@A3


Date: Apr 10

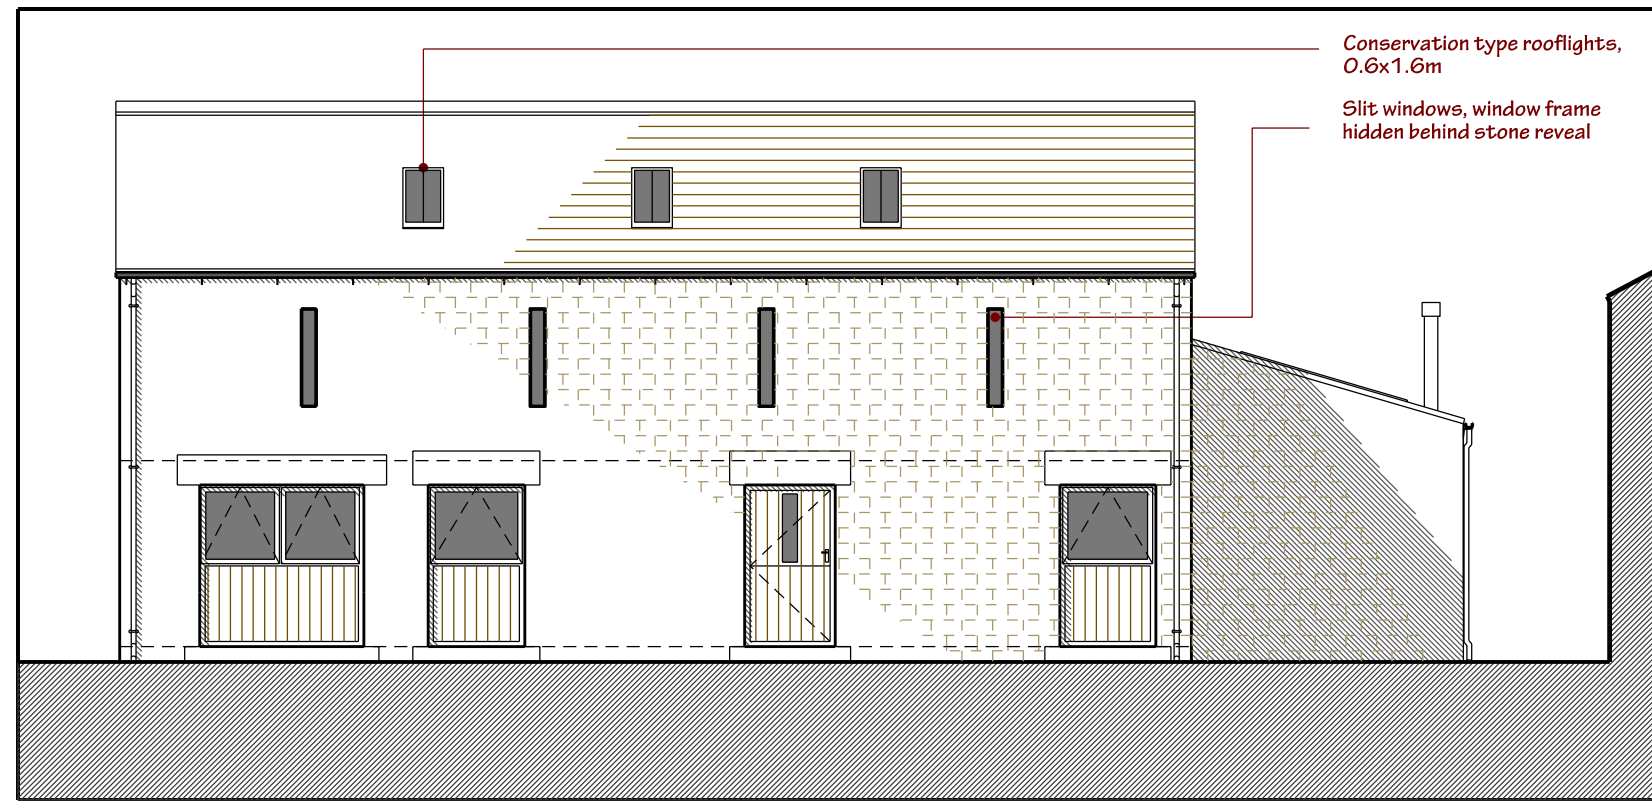


Barn A, North Elevation - Proposed

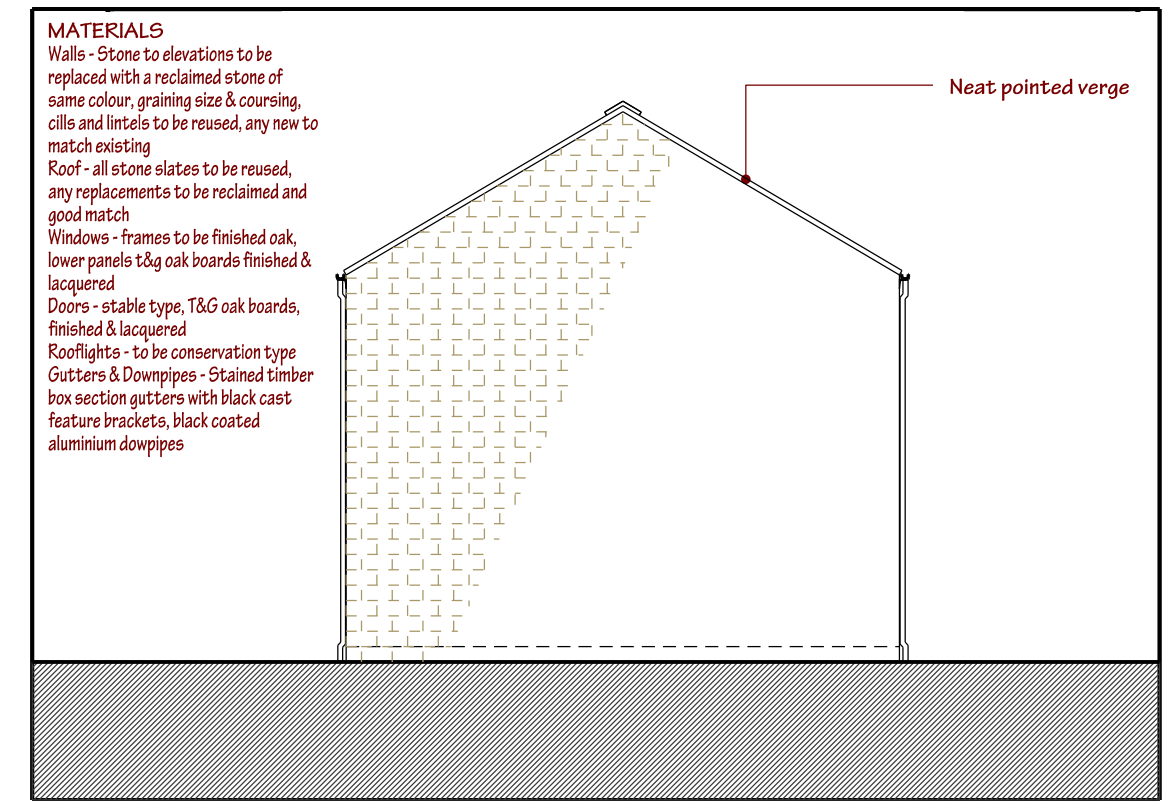

Barn A, East Elevation - Proposed

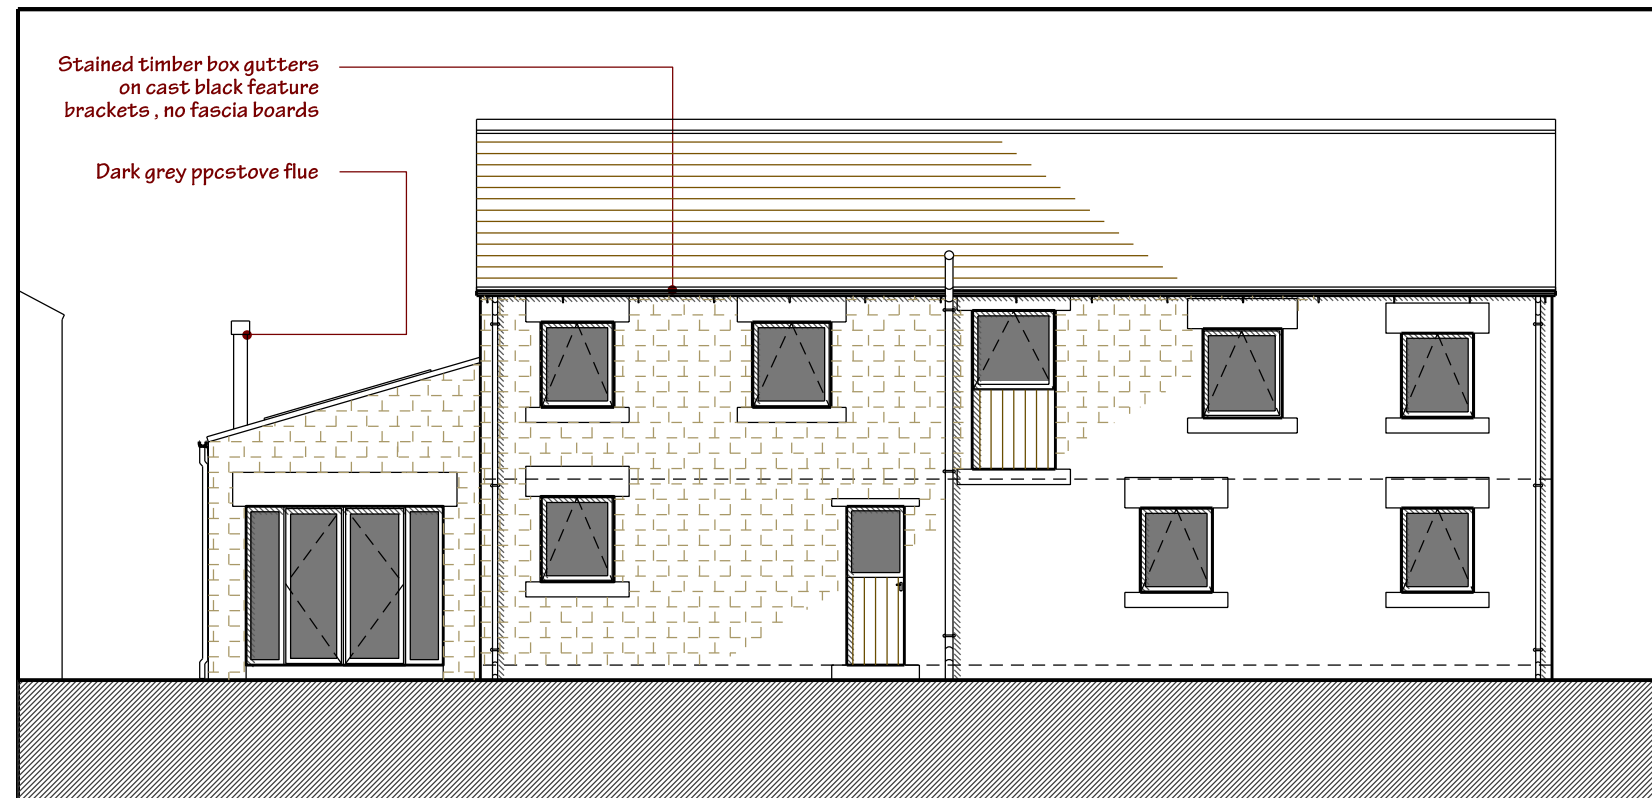

Barn A, South Elevation - Proposed

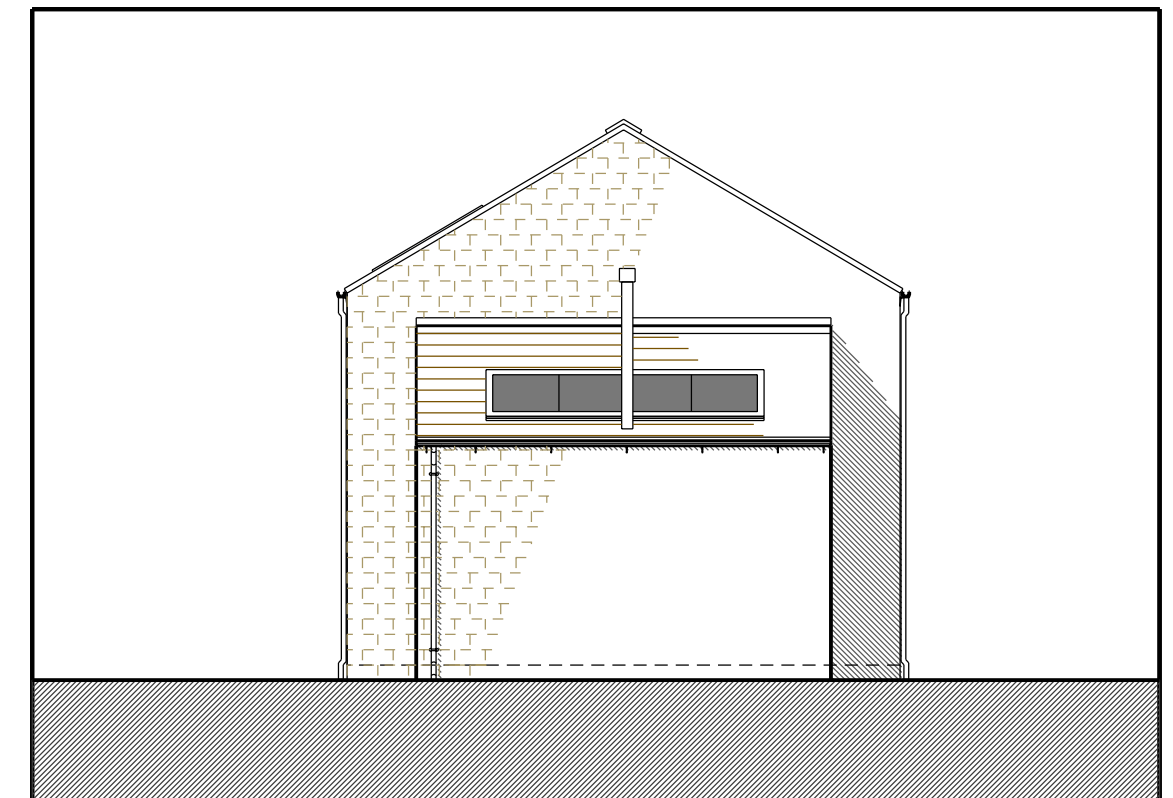

Barn A, West Elevation - Proposed

Notes:


Planning drawings, not to be used for construction or building regulation purposes

Revision: --


Revision List:




Project Name: The Barns, Bank House Farm, Silkstone
Drawing Title: Barn B & Barn A Garage - Elevations - Proposed
Drawing Number: 1022/TP/012
Scale: 1:100@A3
Date: Apr 10

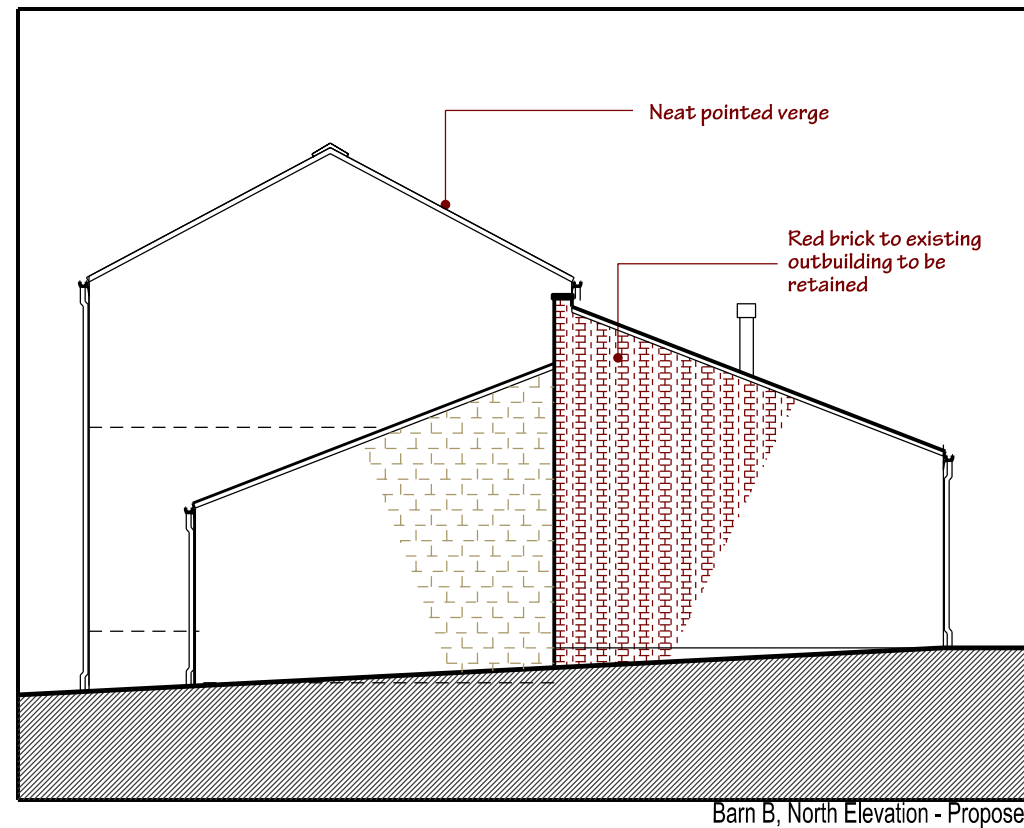


Barn B, North Elevation - Proposed

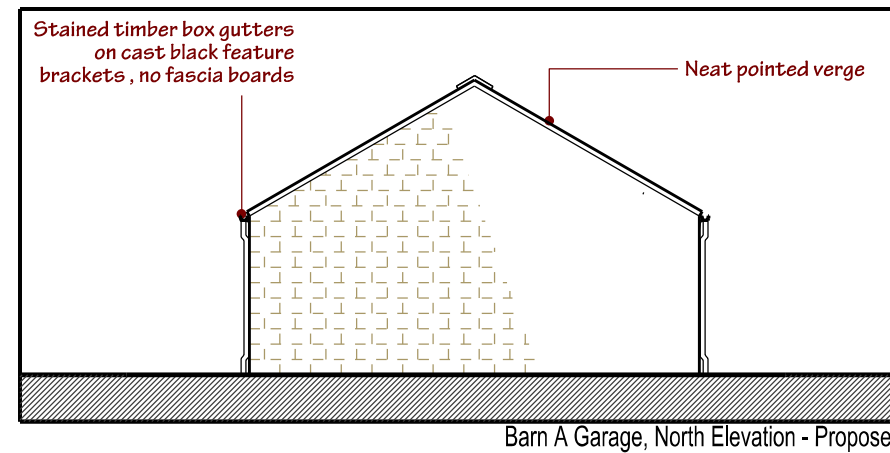


Barn A Garage, North Elevation - Proposed

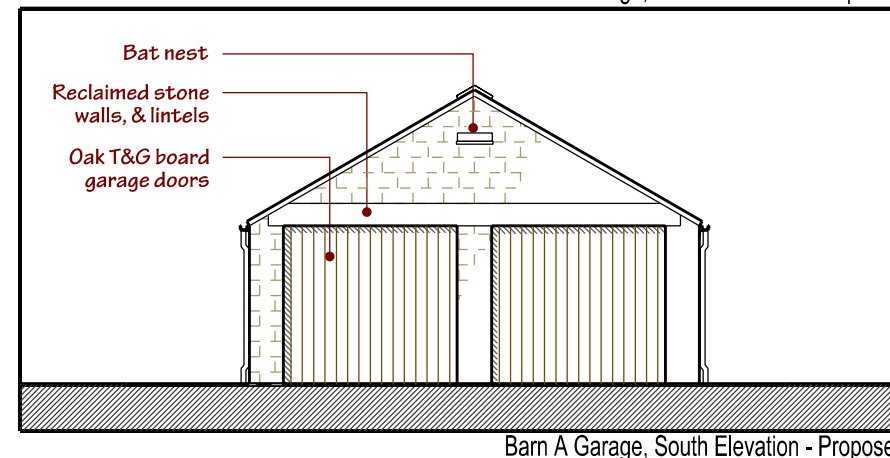

Barn A Garage, South Elevation - Proposed

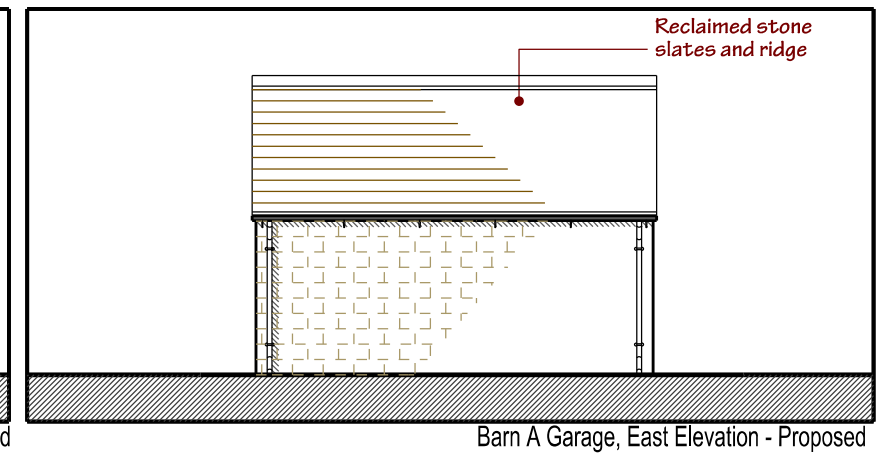

Barn A Garage, East Elevation - Proposed

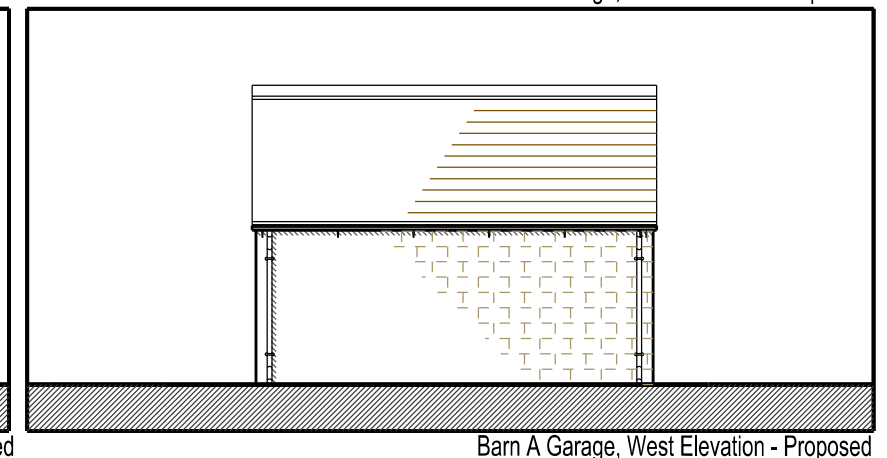

Barn A Garage, West Elevation - Proposed

MATERIALS


Walls - Stone to elevations to be replaced with a reclaimed stone of same colour, graining size & coursing, cills and lintels to be reused, any new to match existing
Roof - all stone slates to be reused, any replacements to be reclaimed and good match
Windows - frames to be finished oak, lower panels t&g oak boards finished & lacquered
Doors - stable type, T&G oak boards, finished & lacquered
Rooflights - to be conservation type
Gutters & Downpipes - Stained timber box section gutters with black cast feature brackets, black coated aluminium downpipes

Stained timber box gutters
on cast black feature
brackets, no fascia boards

Conservation type rooflights,
0.6x1.6m

Slit windows, window frame
hidden behind stone reveal

Dark grey ppcstove flue

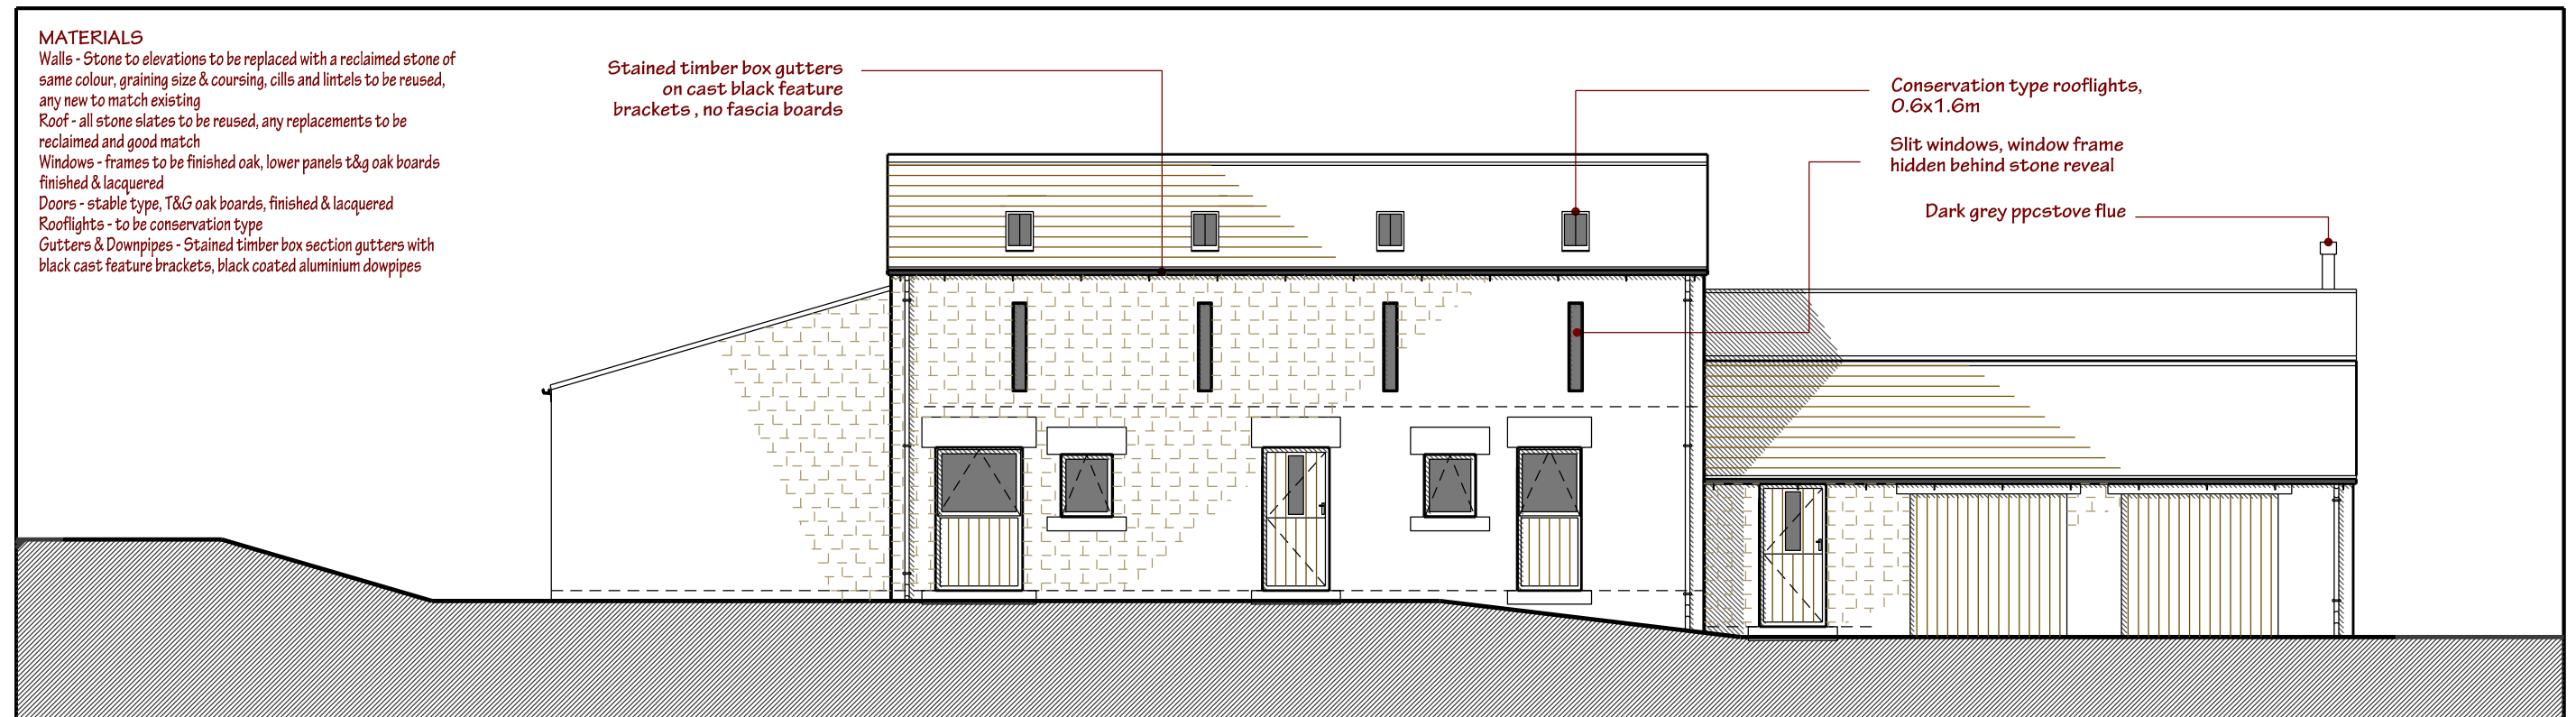

Barn B, East Elevation - Proposed

Notes:
Planning drawings, not to be used for construction or building regulation purposes

Revision: --

Revision List:




Project Name: The Barns, Bank House Farm, Silkstone

Drawing Title: Barn B - Elevations S&W - Proposed

Drawing Number: 1022/TP/013

Scale: 1:100@A3

Date: Apr 10

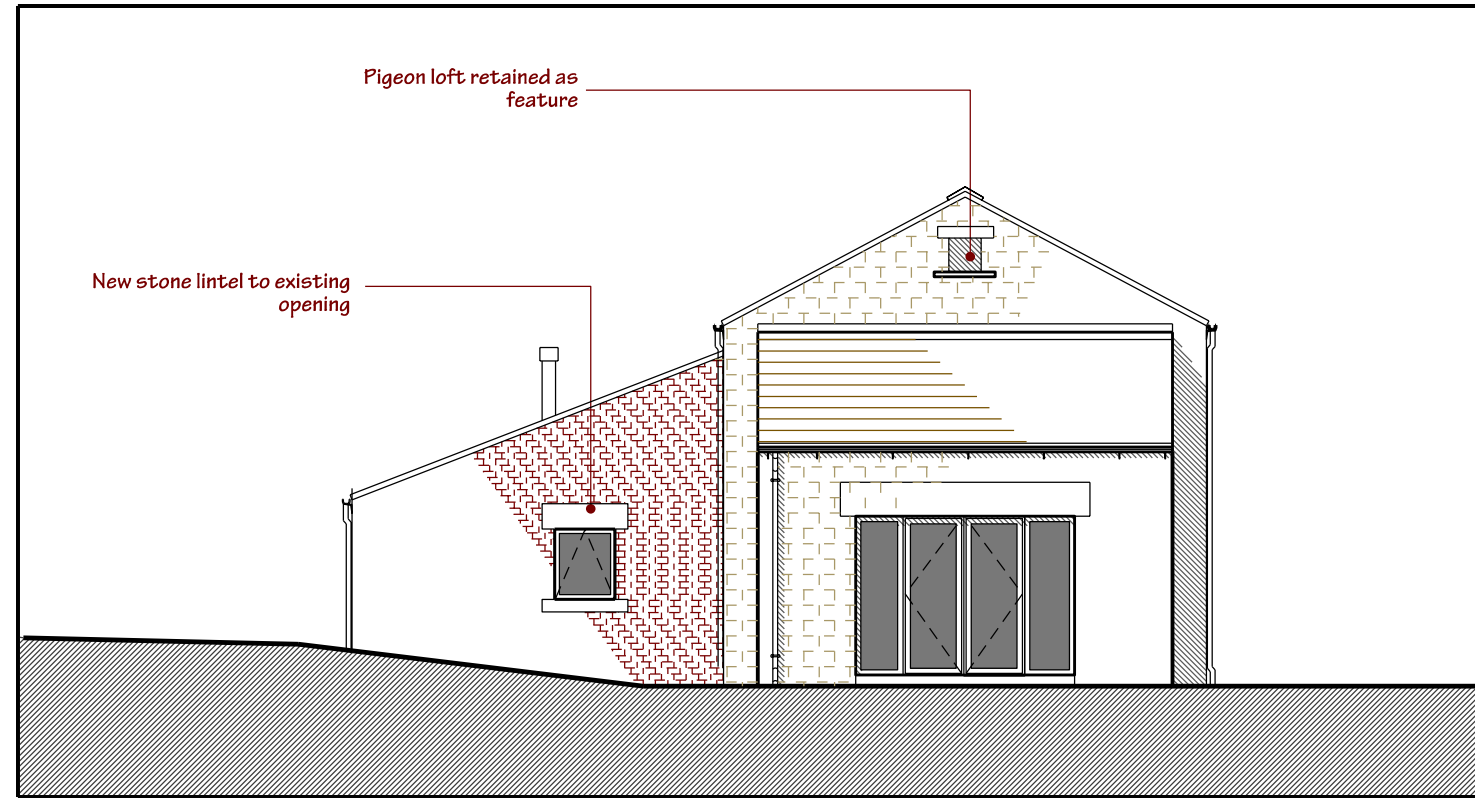

Barn B, South Elevation - Proposed

MATERIALS

Walls - Stone to elevations to be replaced with a reclaimed stone of same colour, graining size & coursing, cills and lintels to be reused, any new to match existing
Roof - all stone slates to be reused, any replacements to be reclaimed and good match
Windows - frames to be finished oak, lower panels t&g oak boards finished & lacquered
Doors - stable type, T&G oak boards, finished & lacquered
Rooflights - to be conservation type
Gutters & Downpipes - Stained timber box section gutters with black cast feature brackets, black coated aluminium downpipes



Barn B, West Elevation - Proposed