


SECTION A-A.
Horizontal and vertical scales 1:200

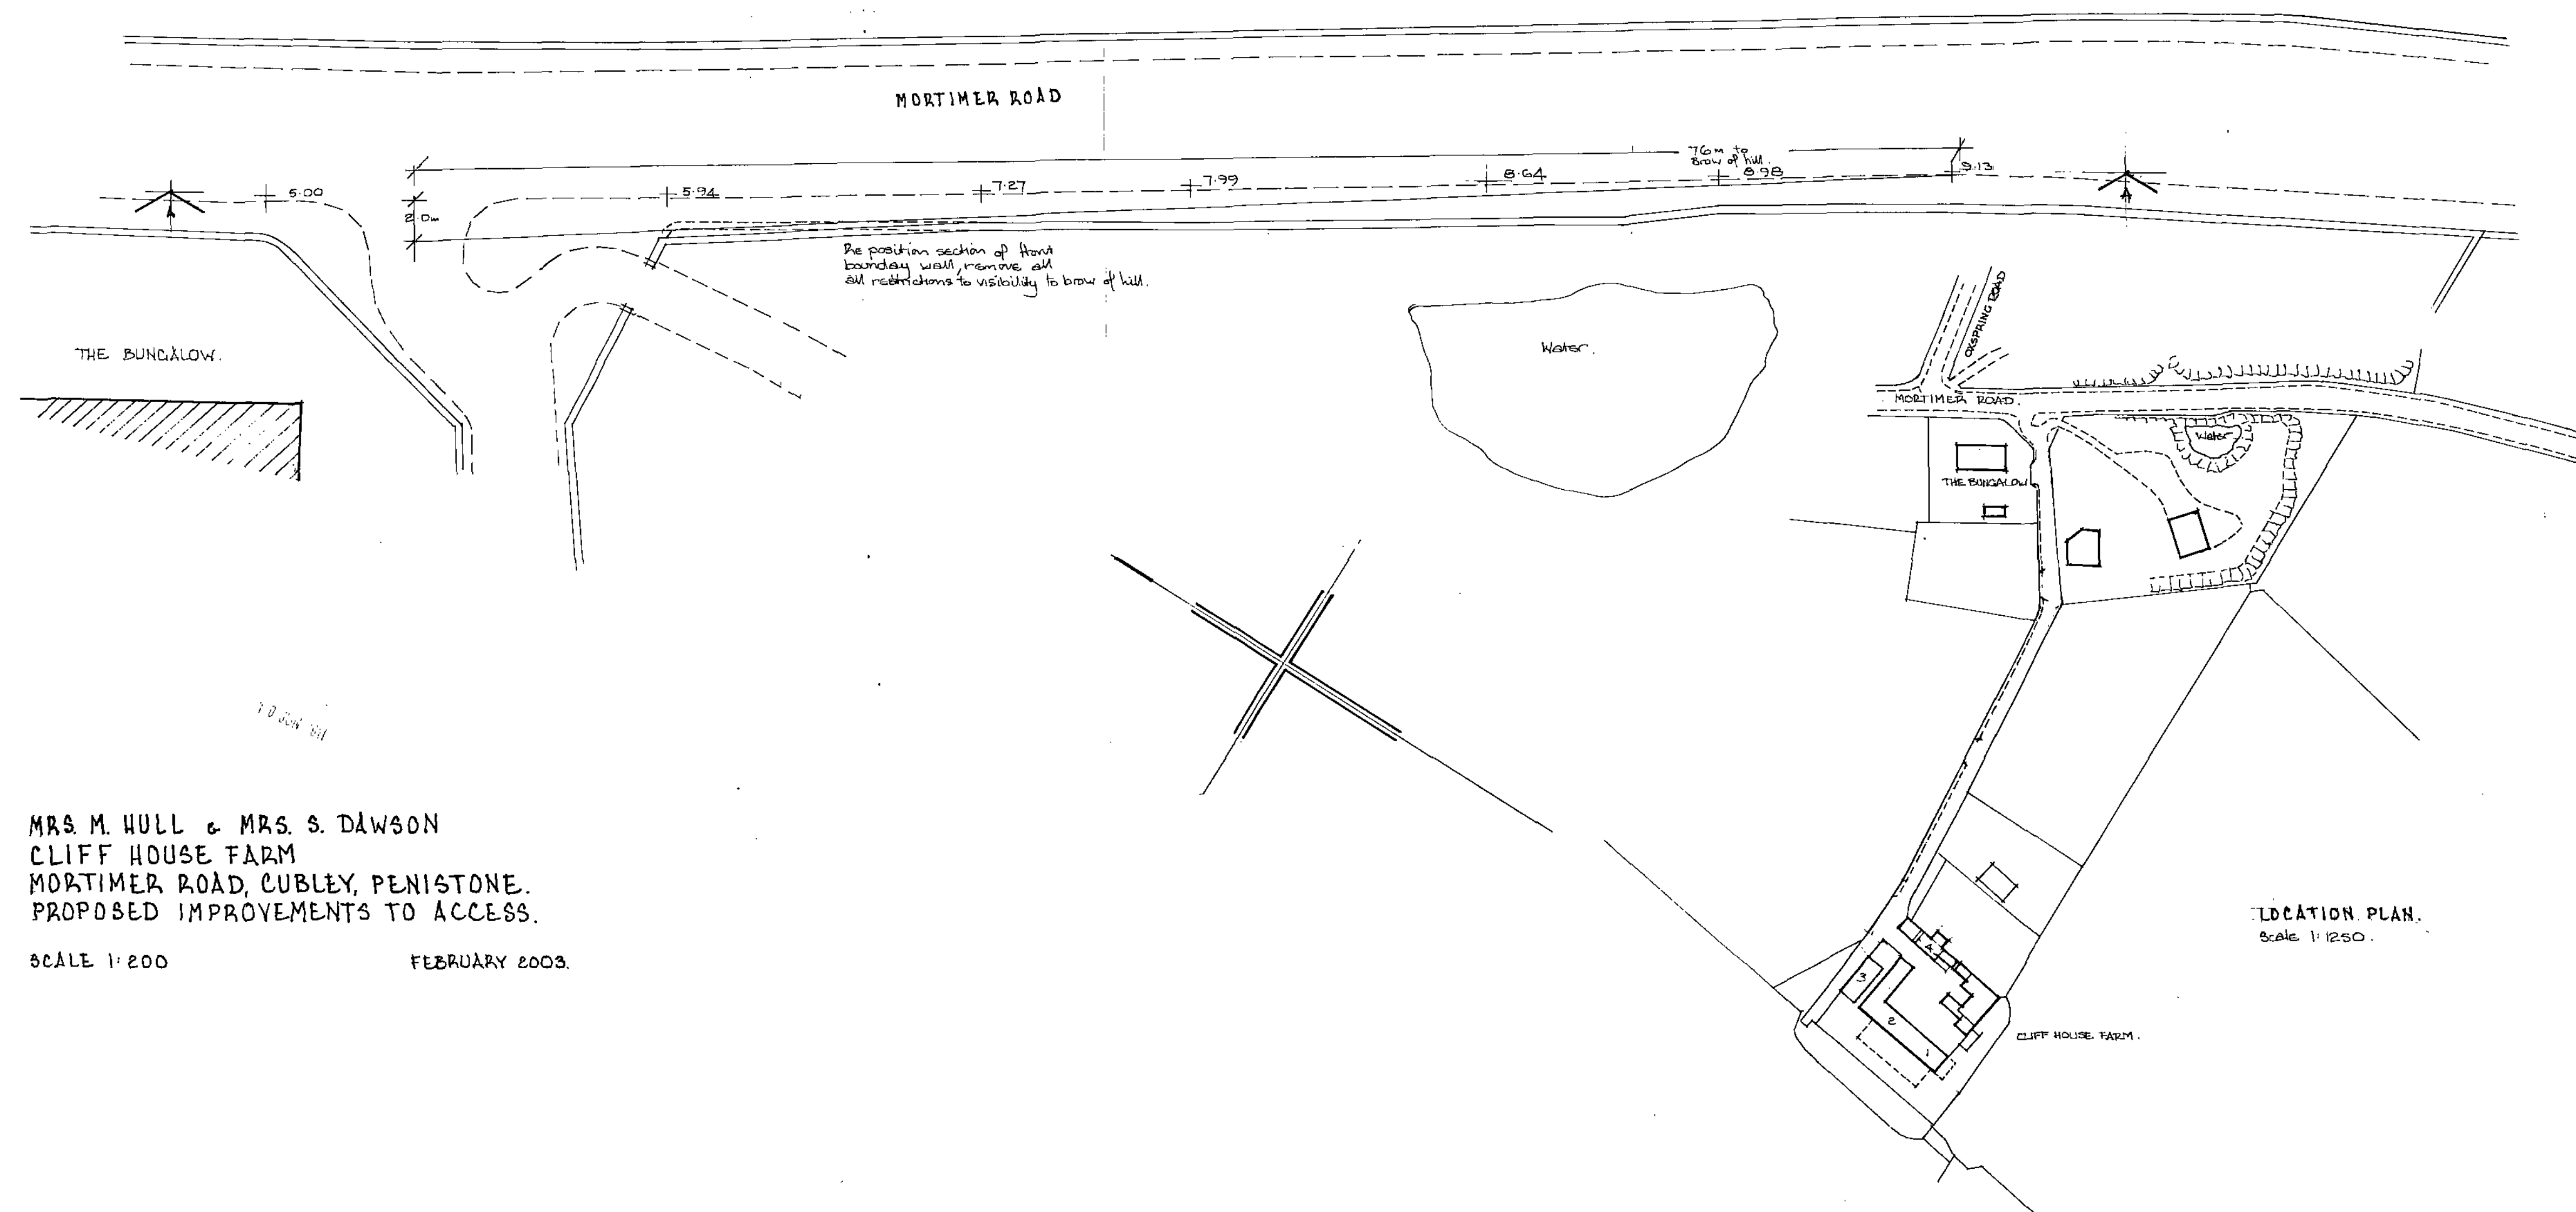


MRS. M. HULL & MRS. S. DAWSON
CLIFF HOUSE FARM
MORTIMER ROAD, CUBLEY, PENISTONE.
PROPOSED IMPROVEMENTS TO ACCESS.


SCALE 1:200

FEBRUARY 2003.


LOCATION PLAN.
Scale 1:1250.

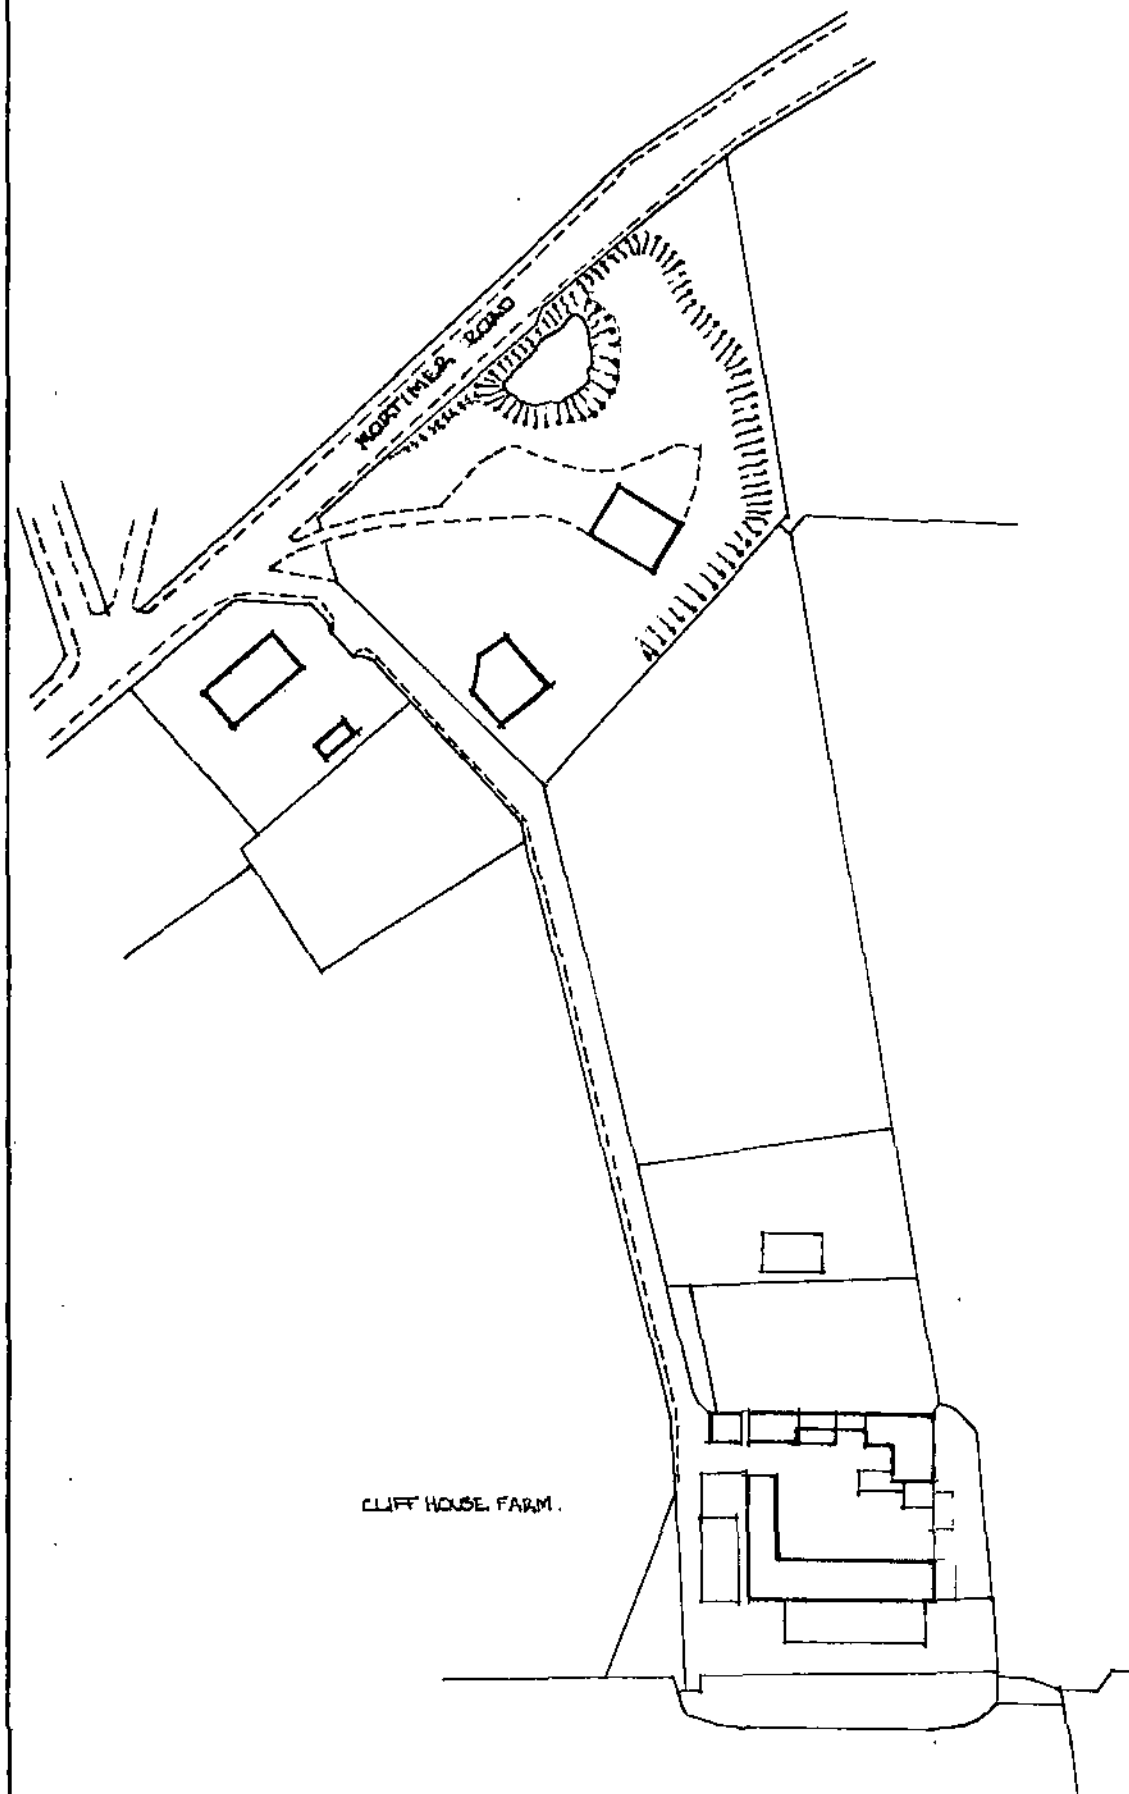


LOCATION PLAN
Scale 1:1250

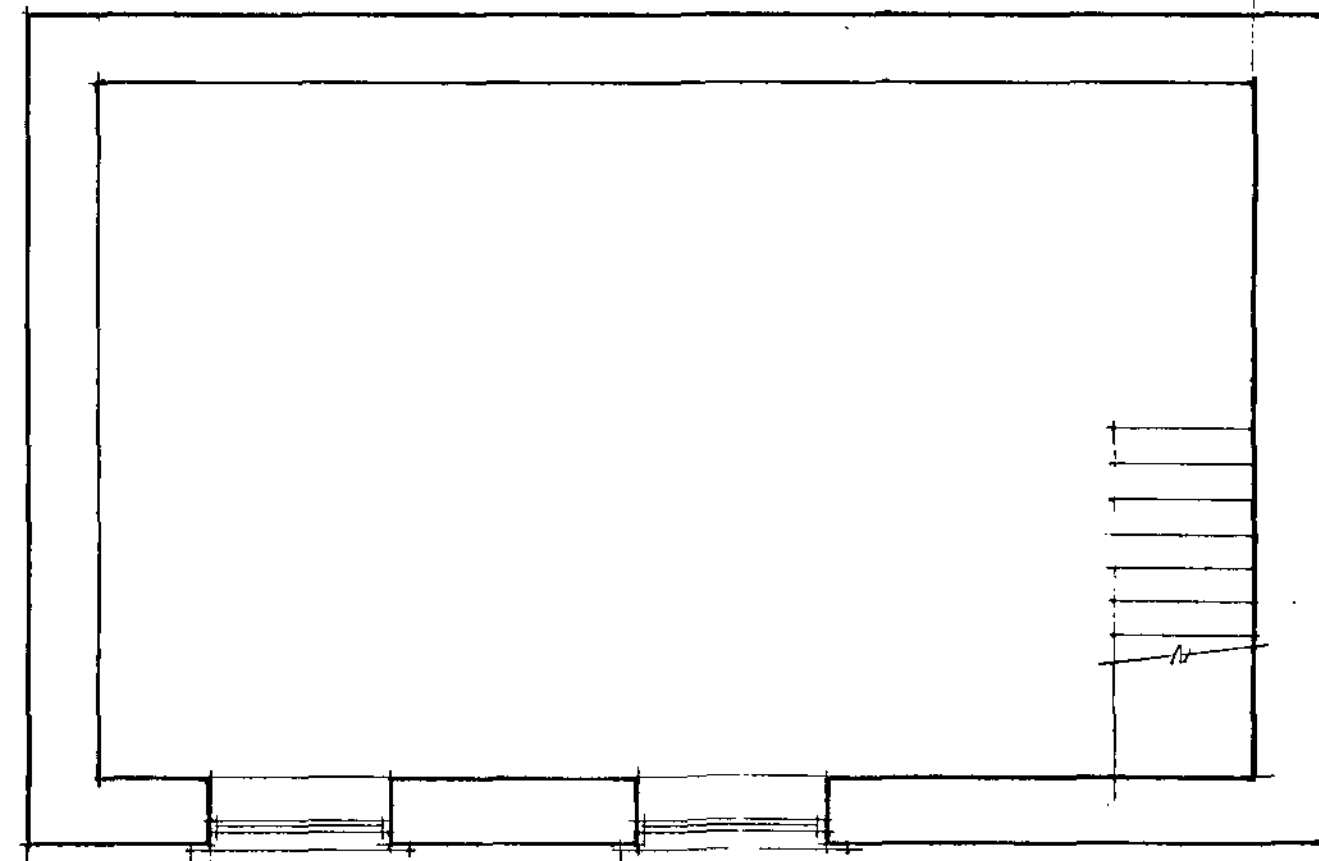


FIRST FLOOR PLAN

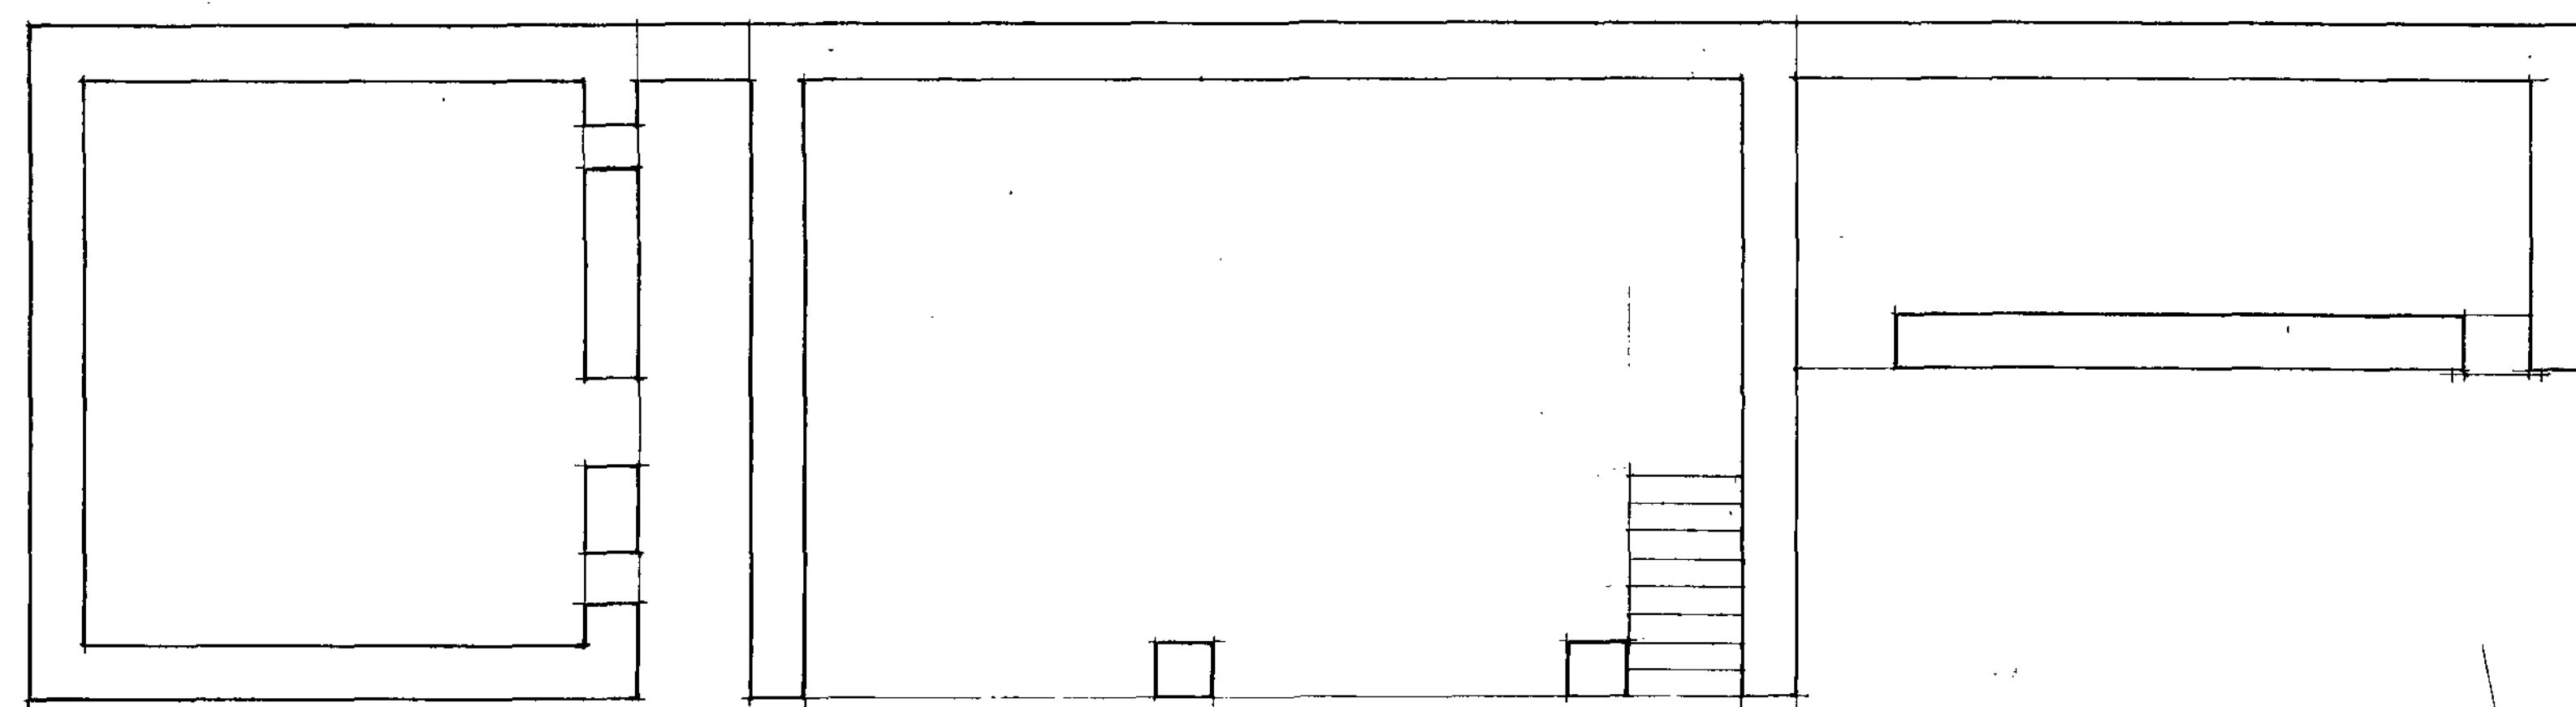


GROUND FLOOR PLAN

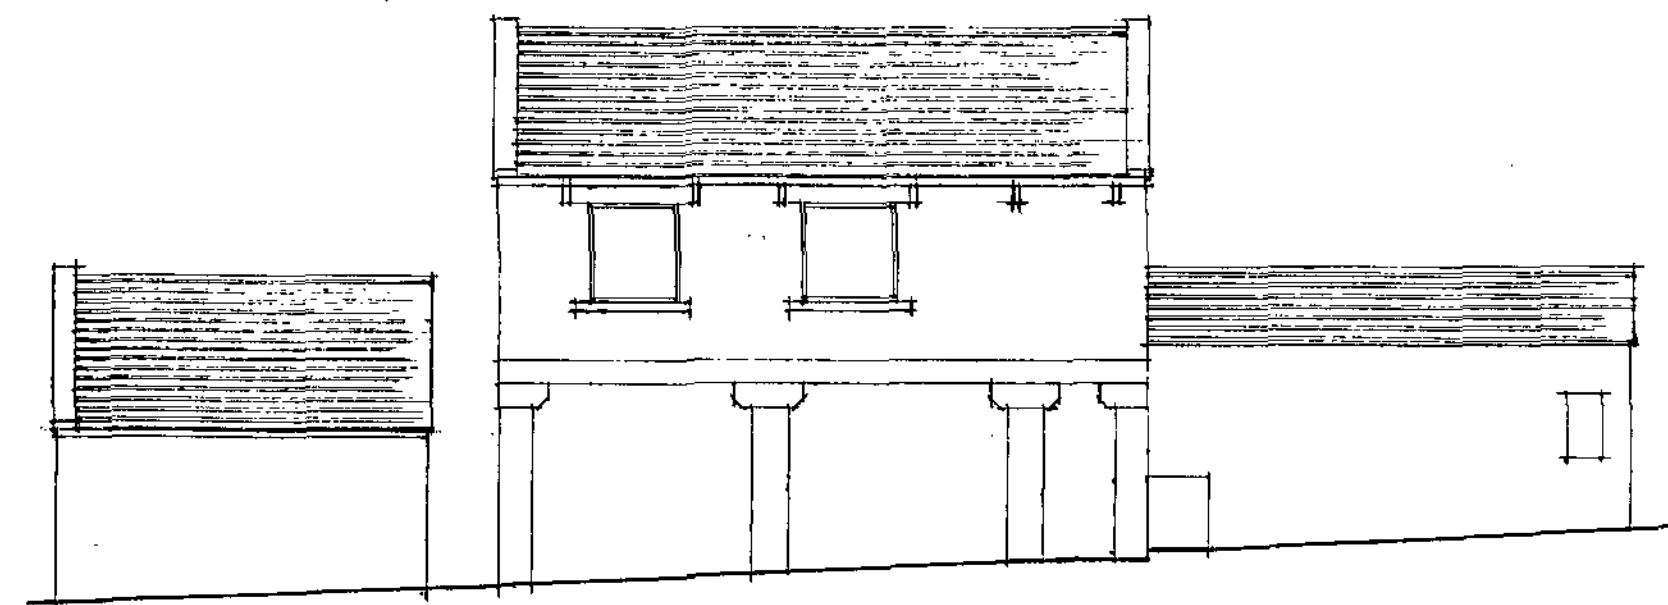


WEST ELEVATION

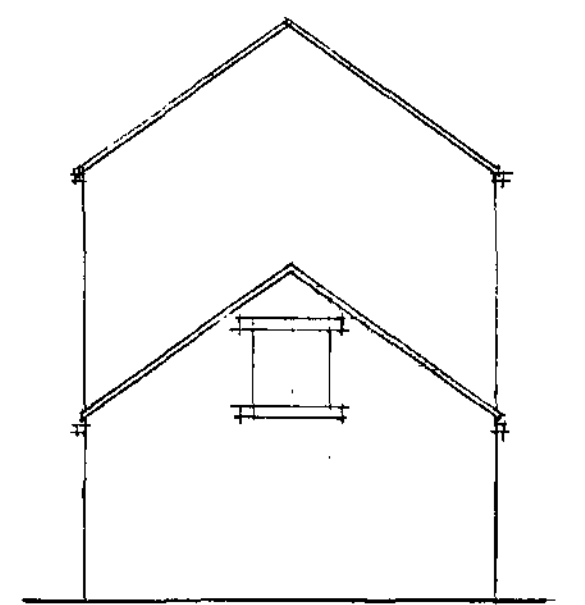


NORTH ELEVATION

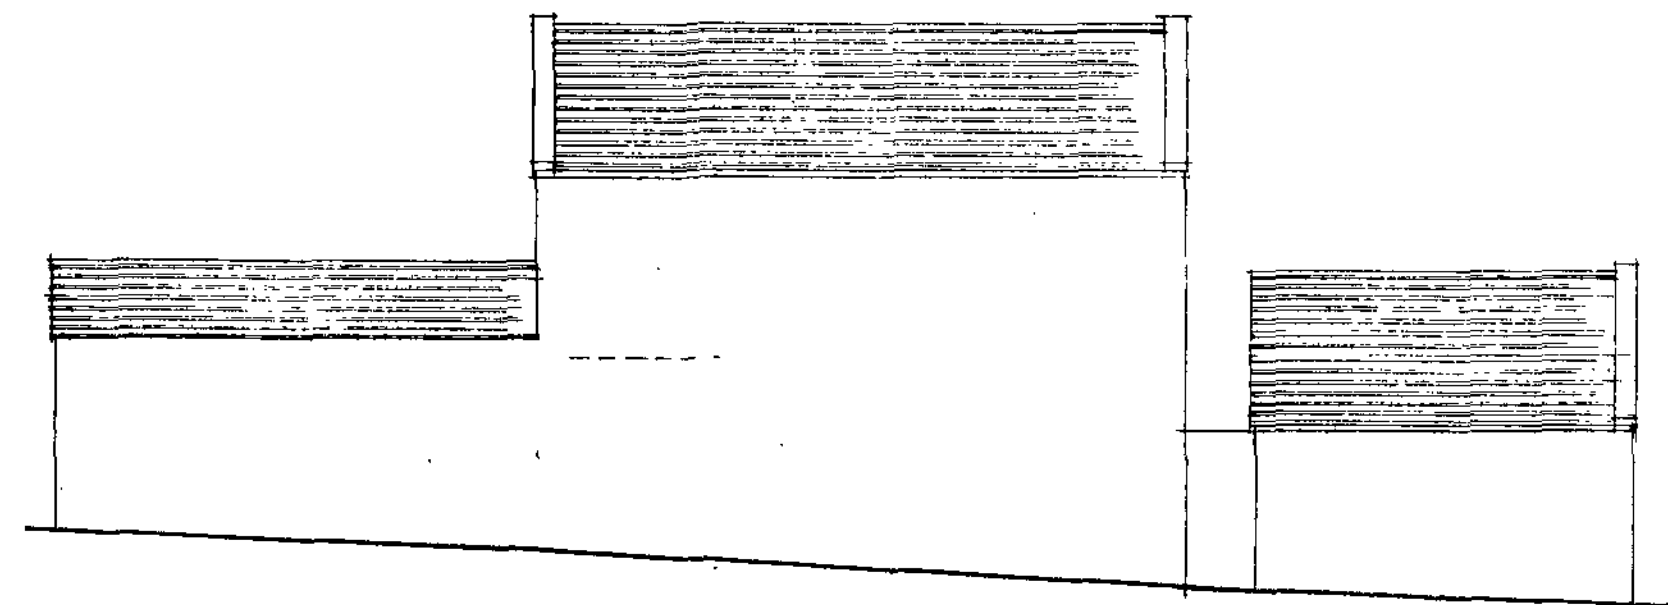

EAST ELEVATION

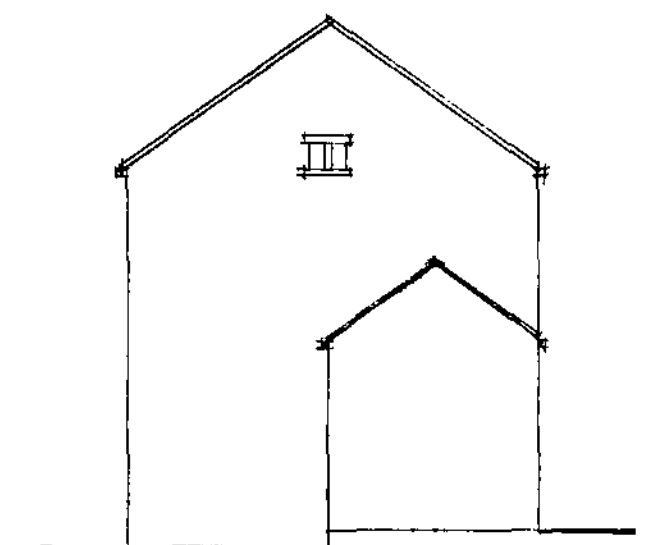


SOUTH ELEVATION

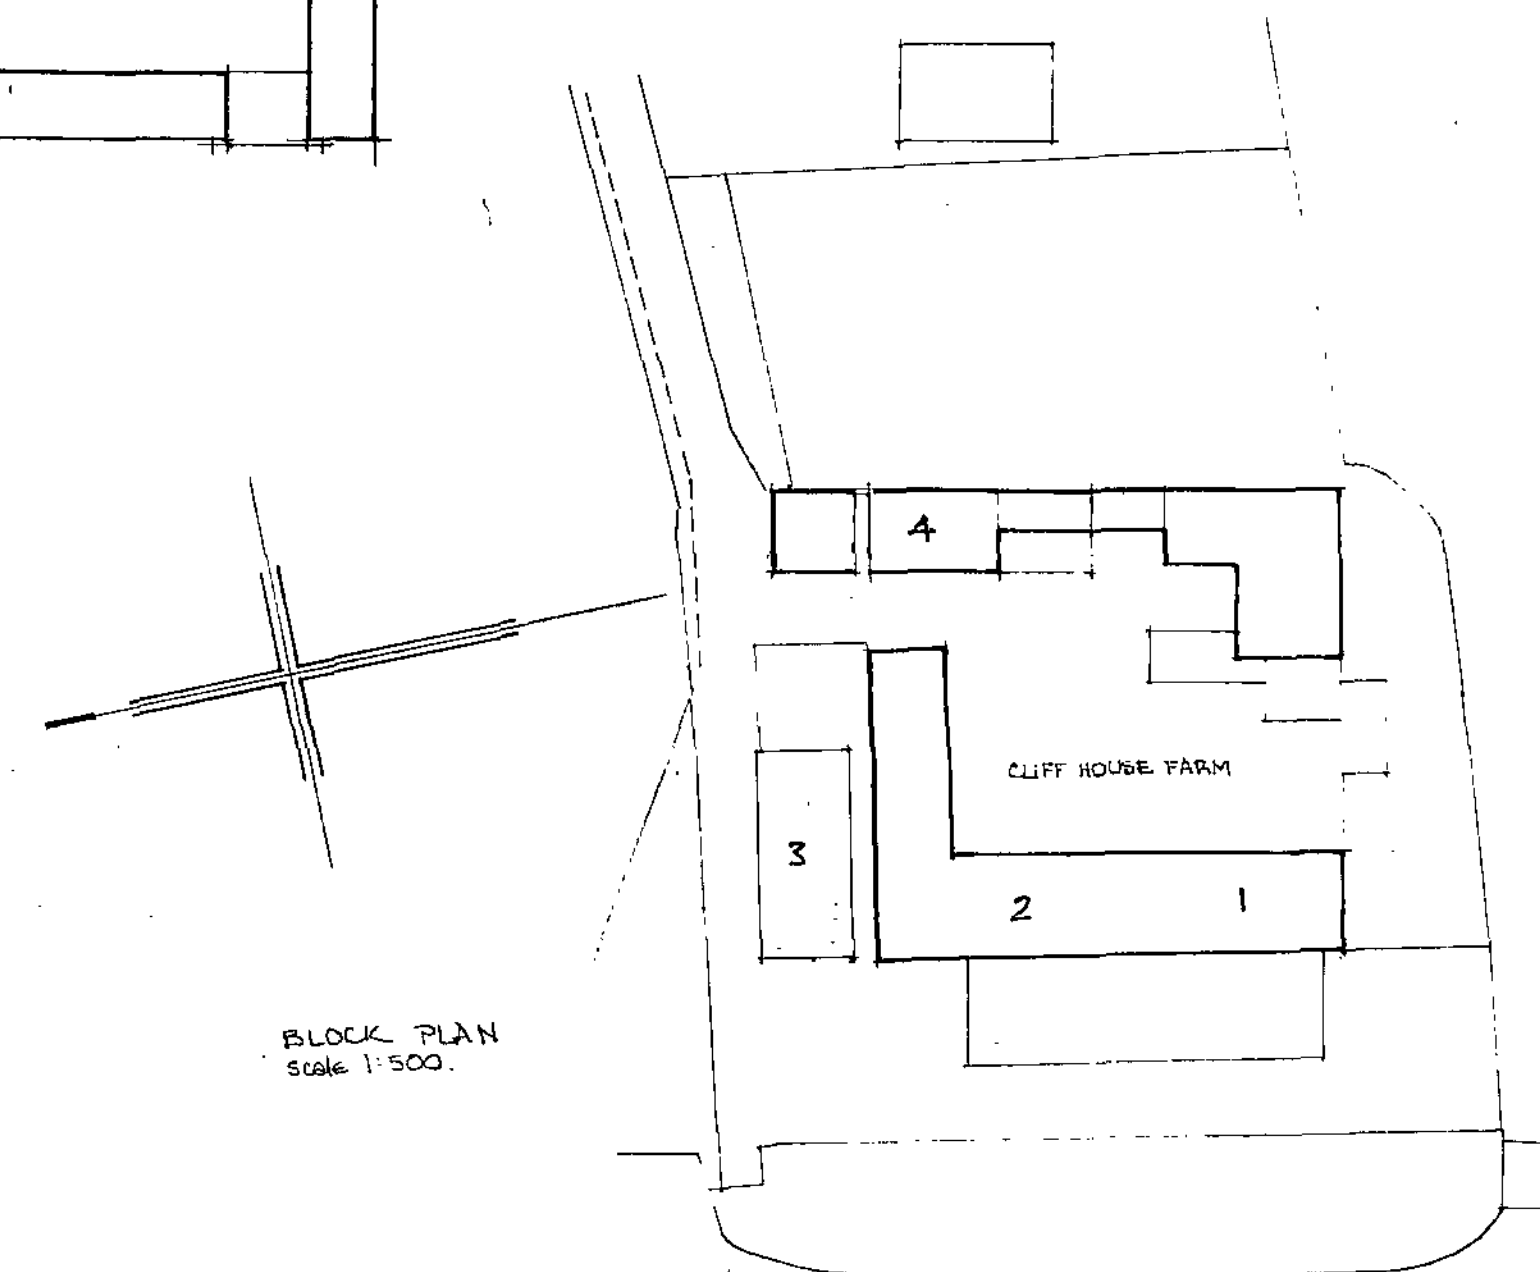


BLOCK PLAN
Scale 1:500

MRS. M. HULL & MRS. S. DAWSON
'CLIFF HOUSE FARM'
MORTIMER ROAD, CUBLEY,
PENISTONE.
PLANS AS EXISTING


SCALE 1:50 & 1:100 JANUARY 2003

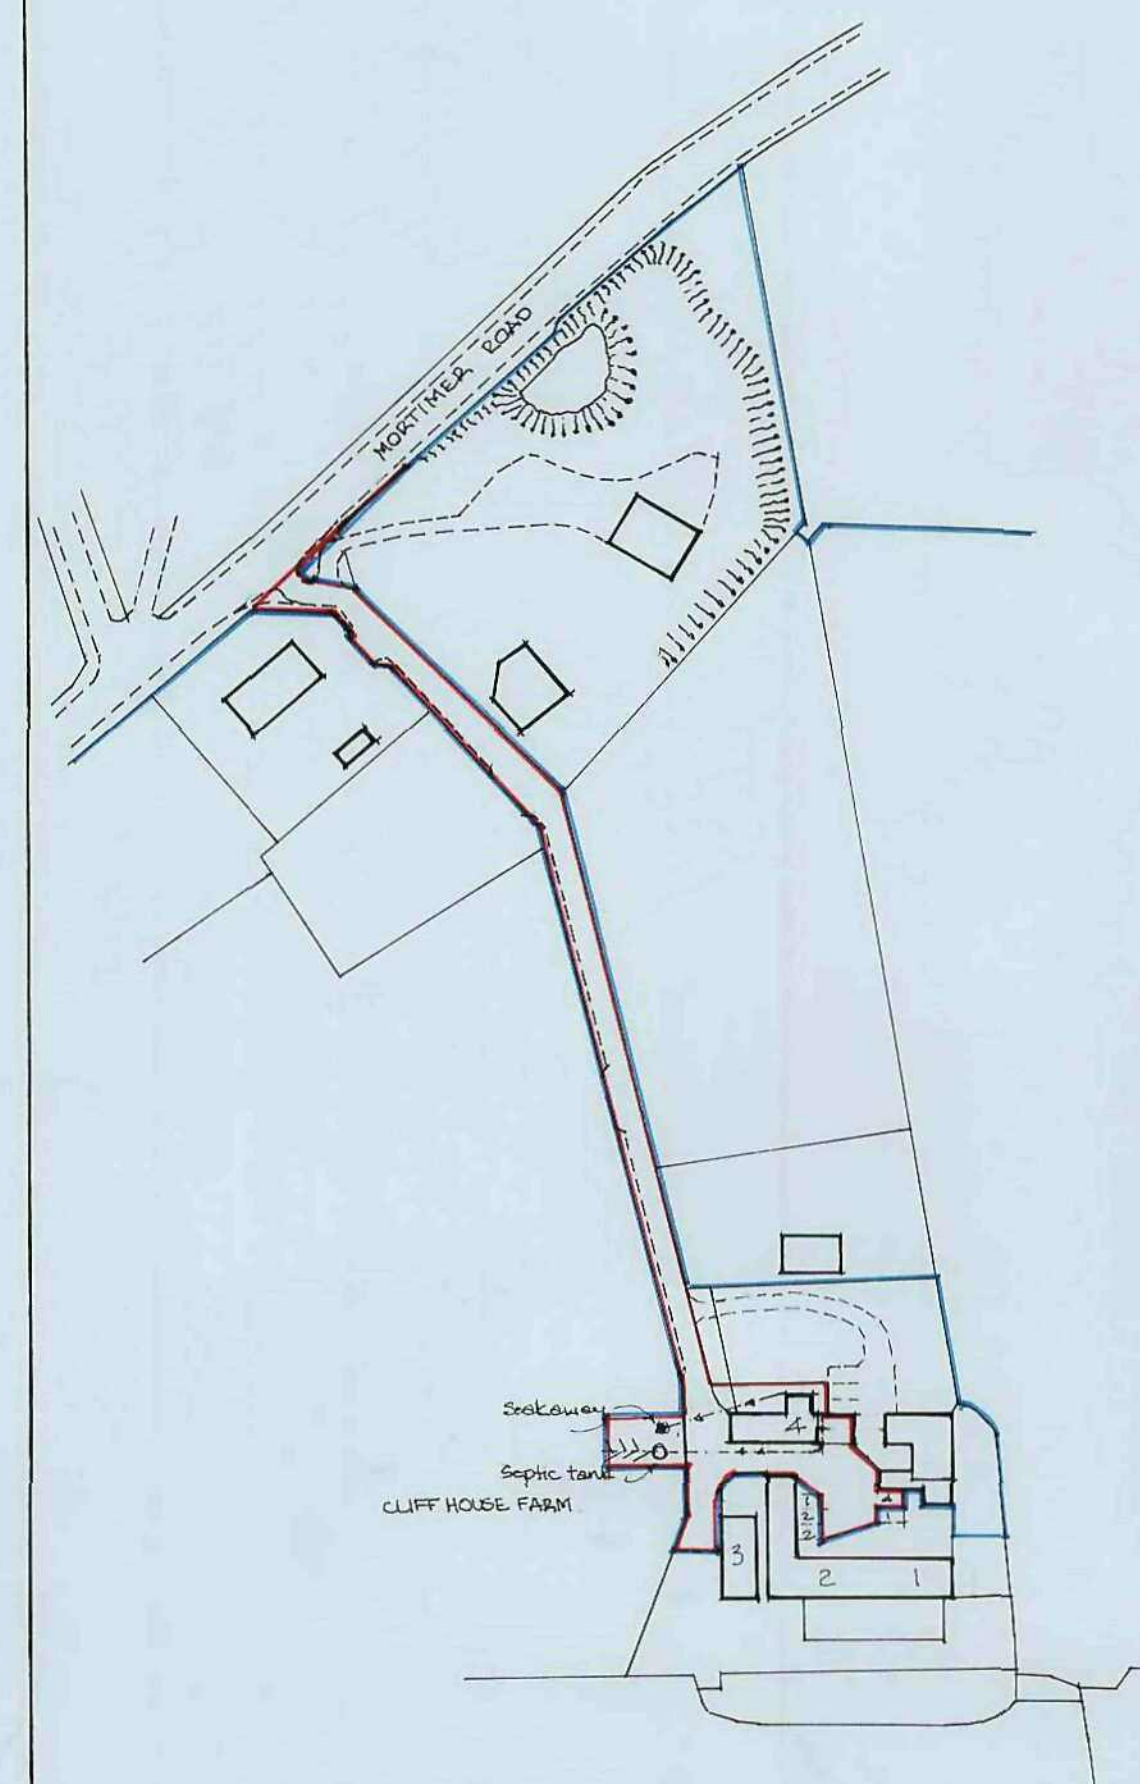

LOCATION PLAN
Scale 1:1250

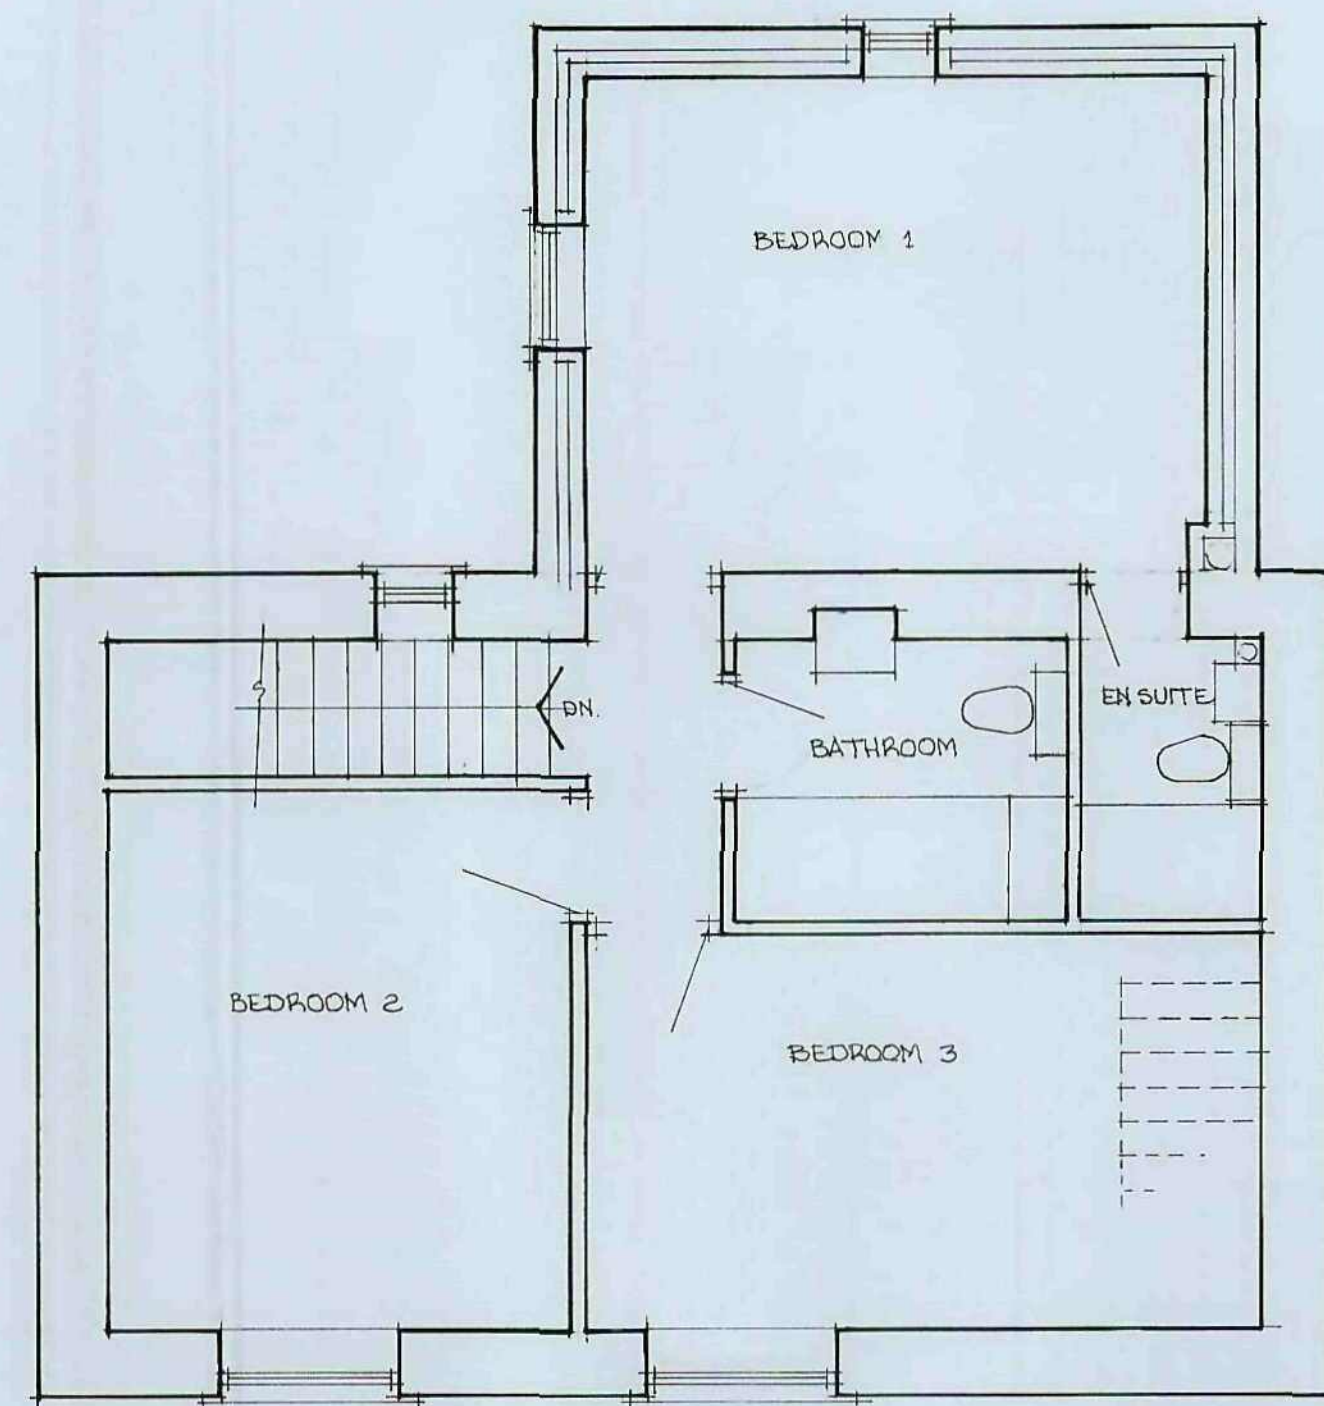


FIRST FLOOR PLAN
Scale 1:500

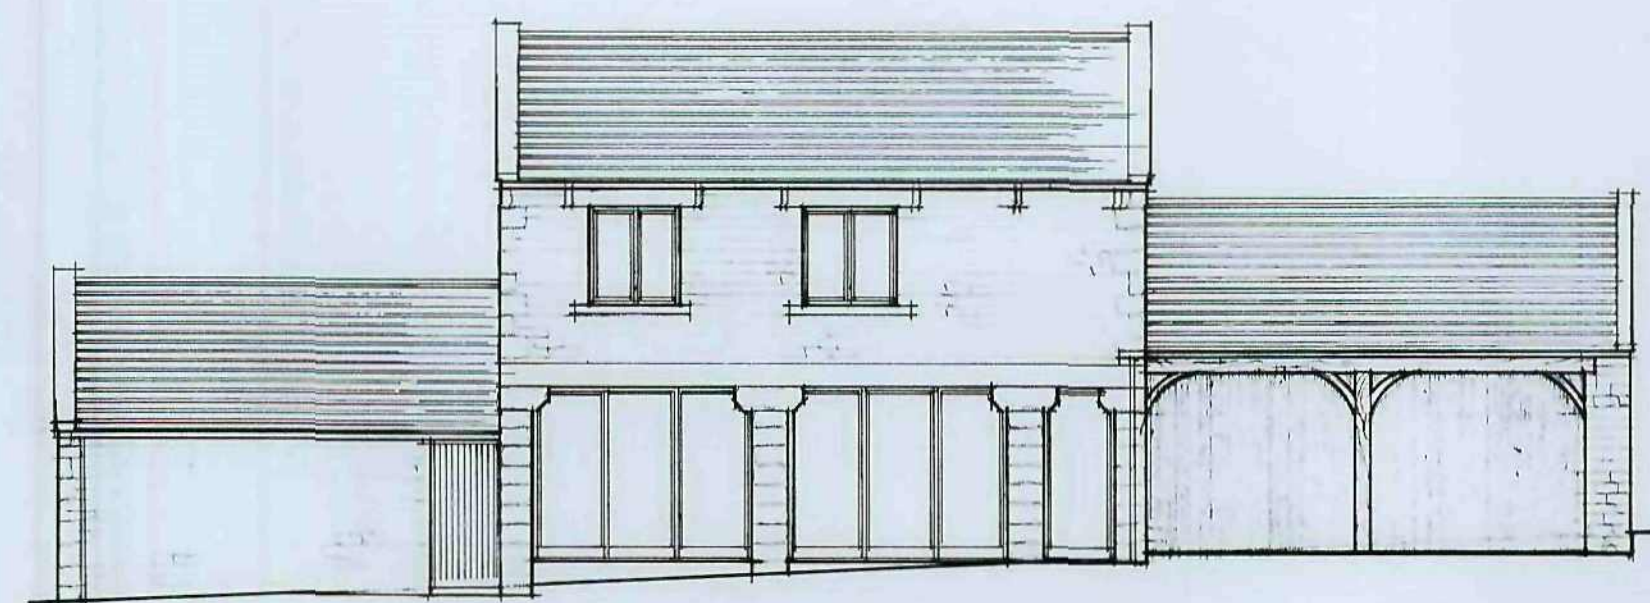


WEST ELEVATION




NORTH ELEVATION

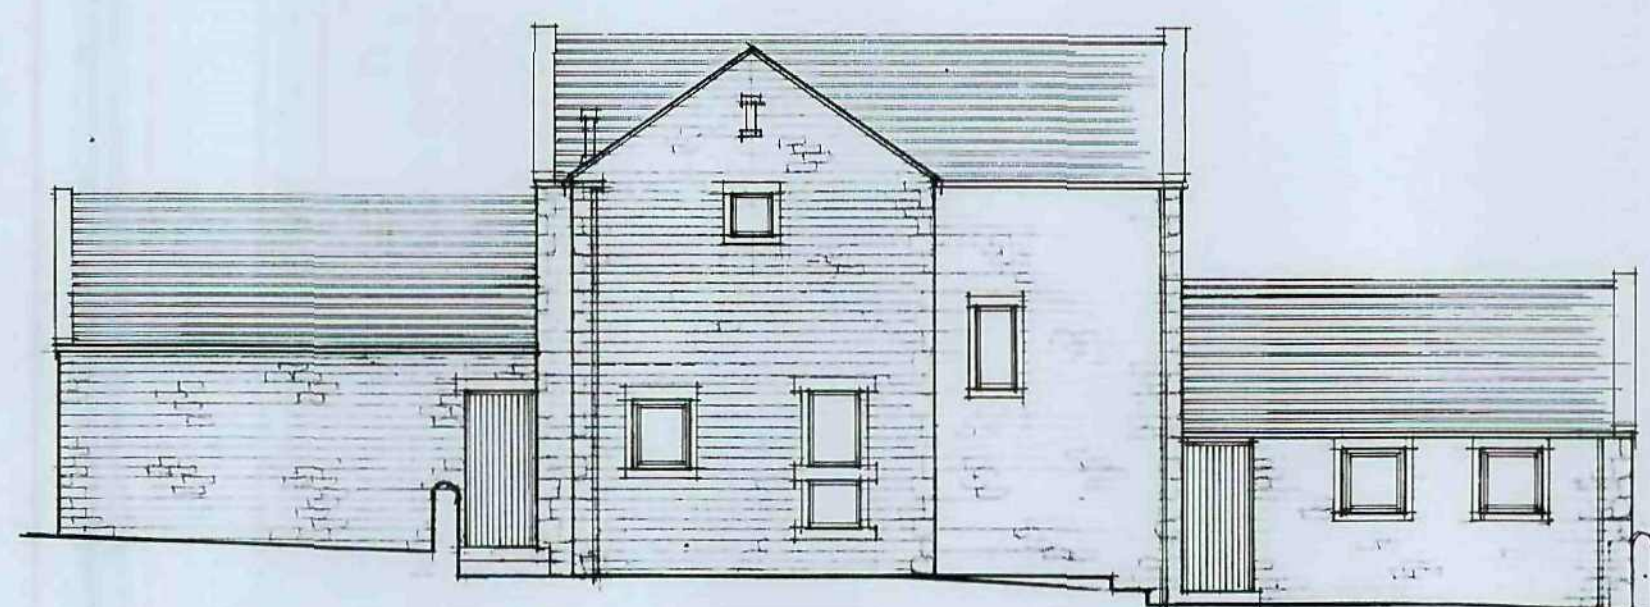

EAST ELEVATION


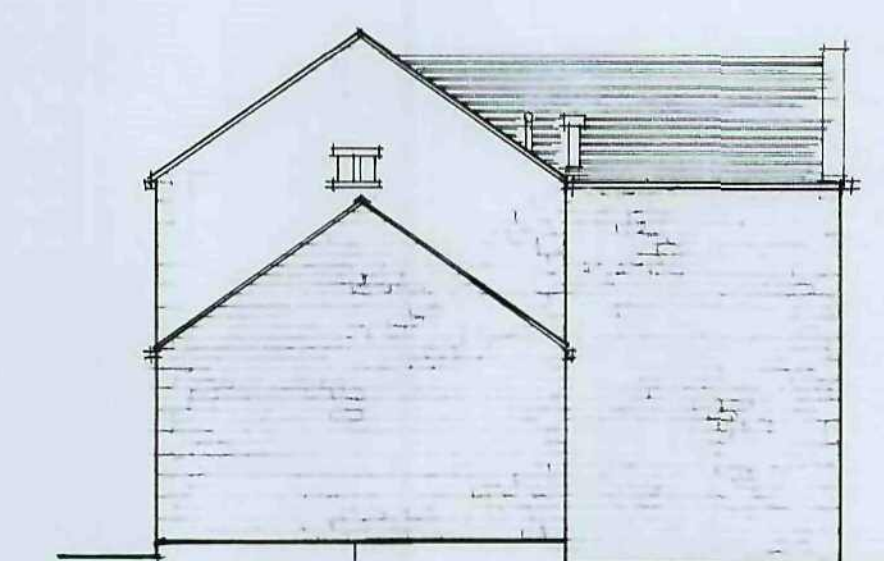


SOUTH ELEVATION

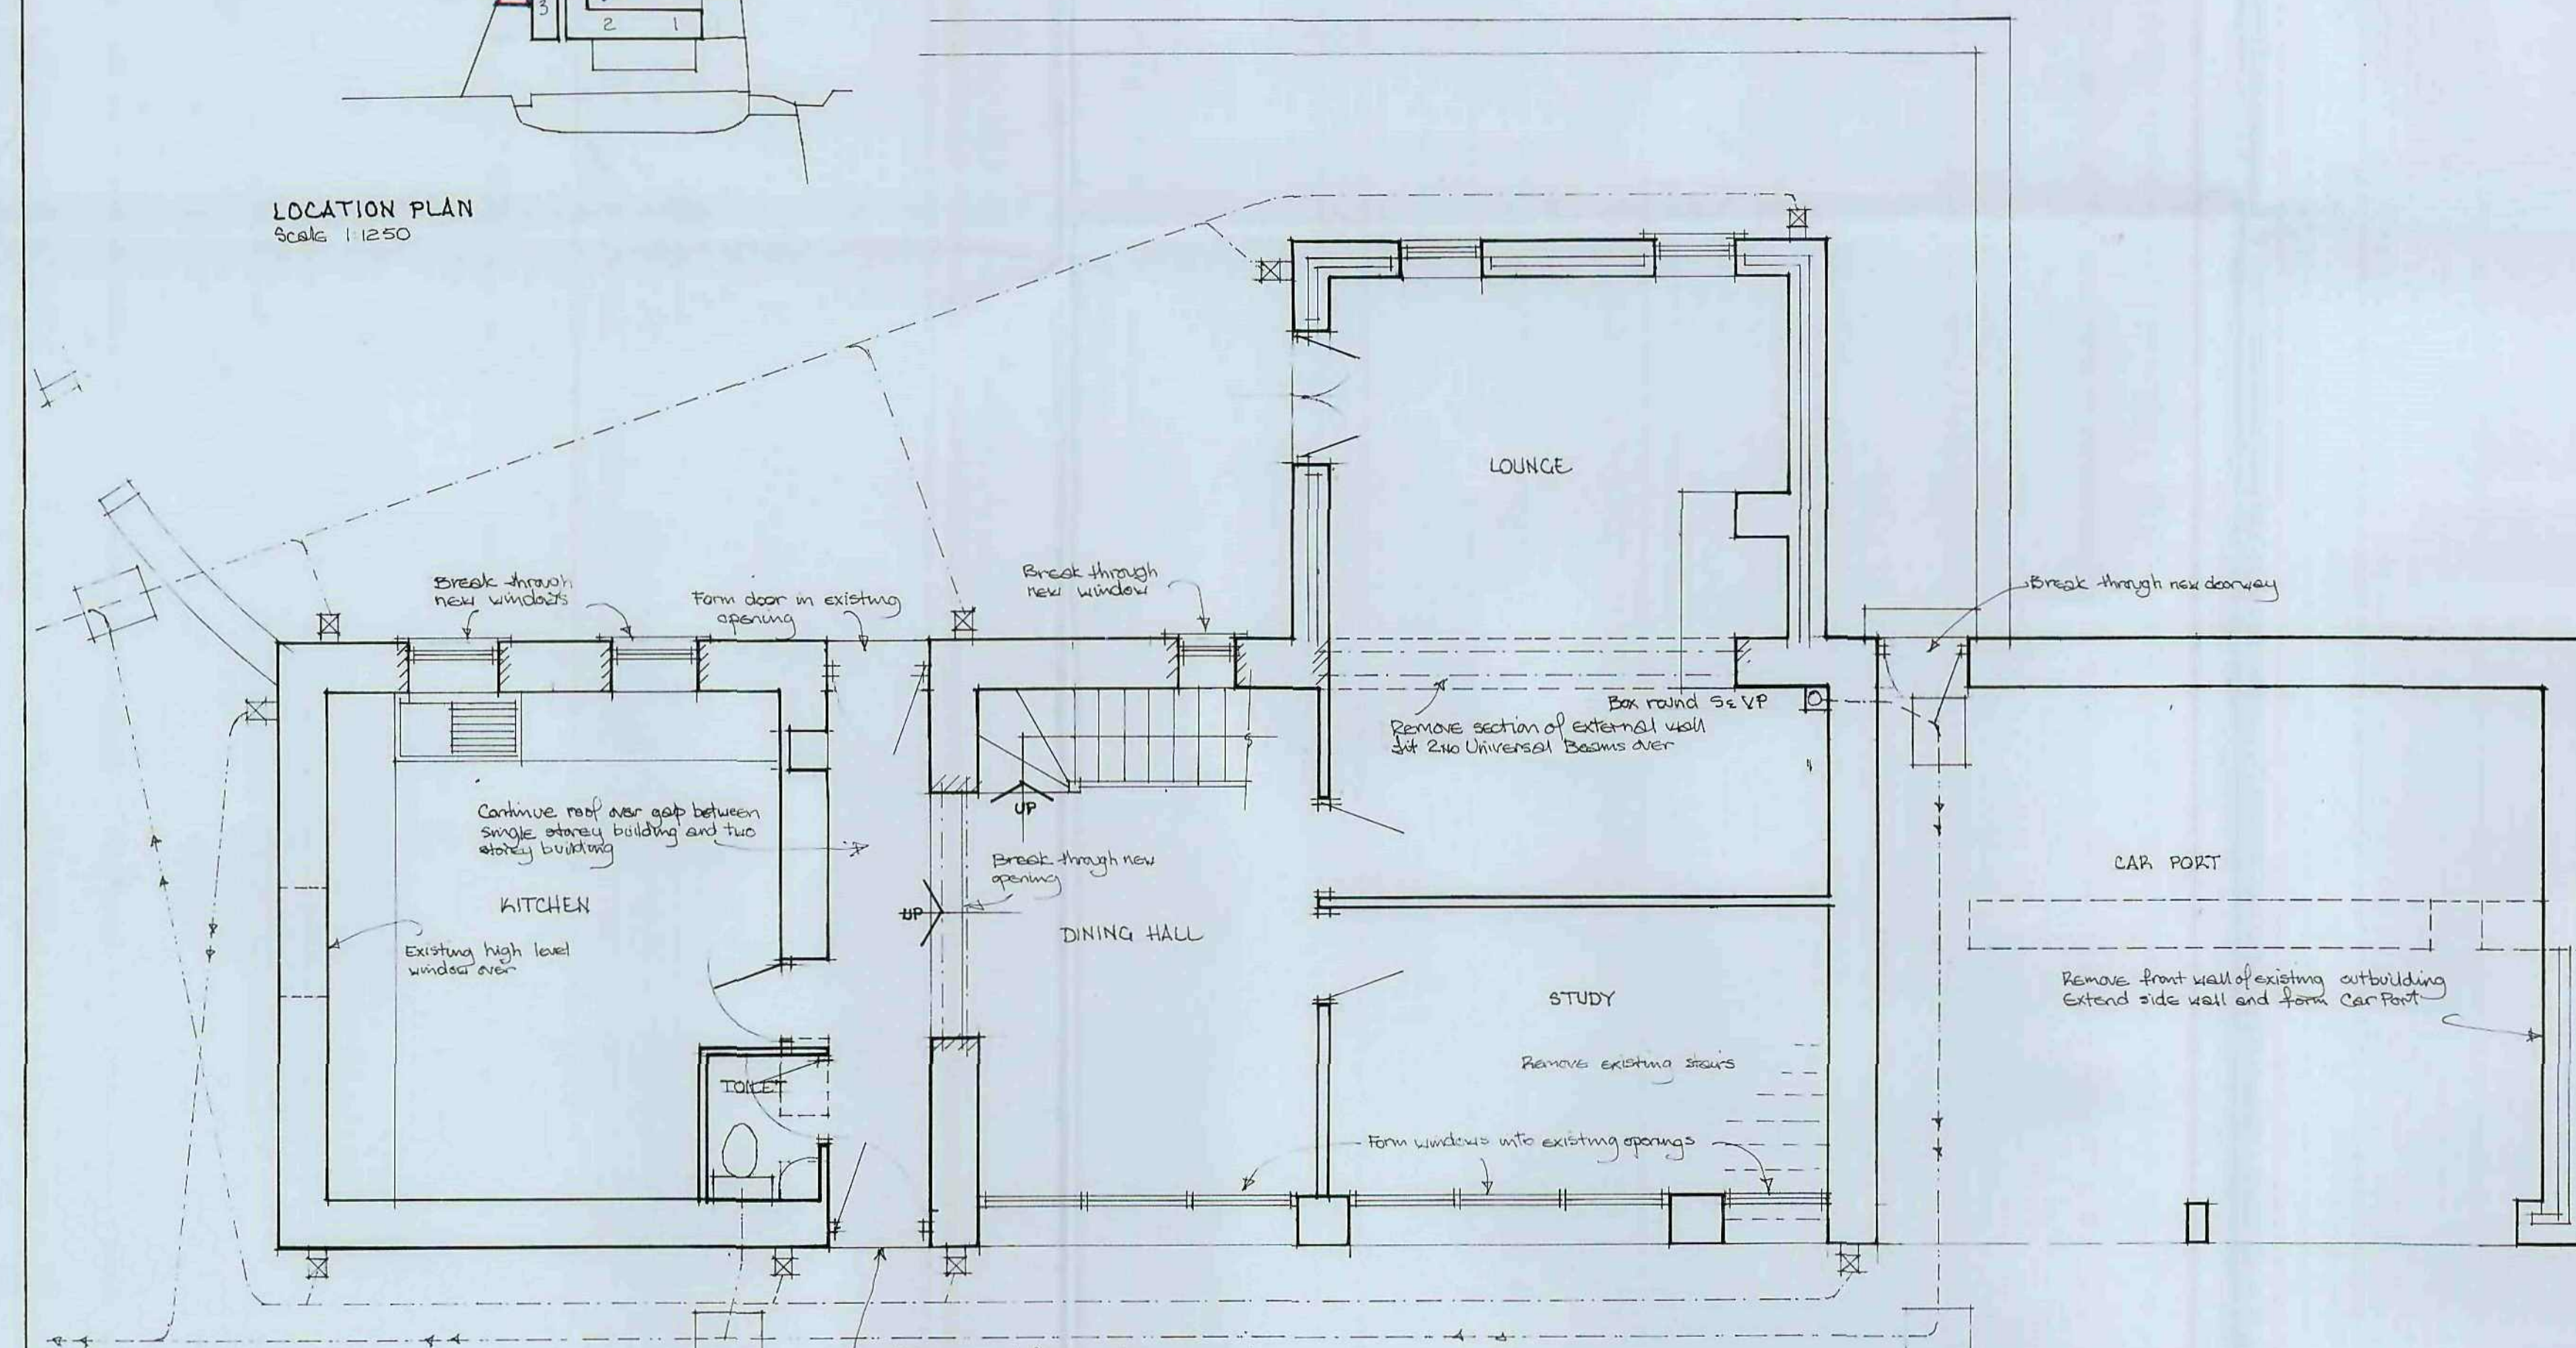

GROUND FLOOR PLAN
Scale 1:500

BLOCK PLAN
Scale 1:500

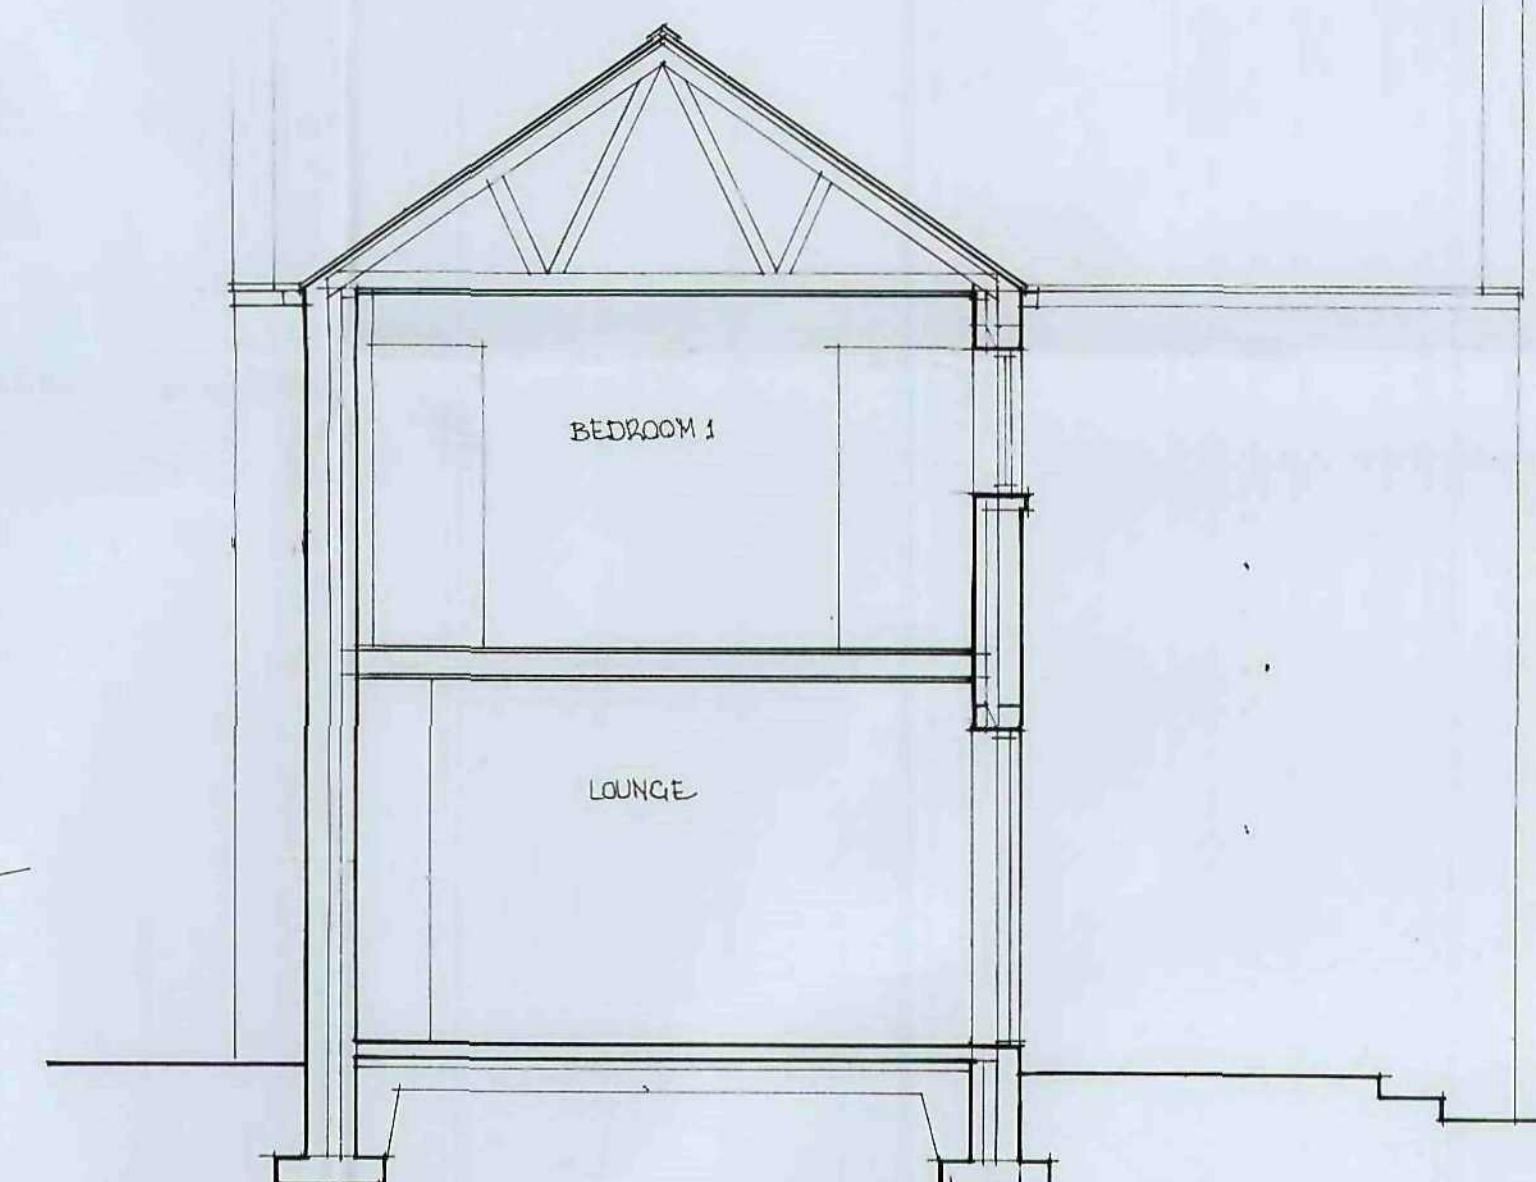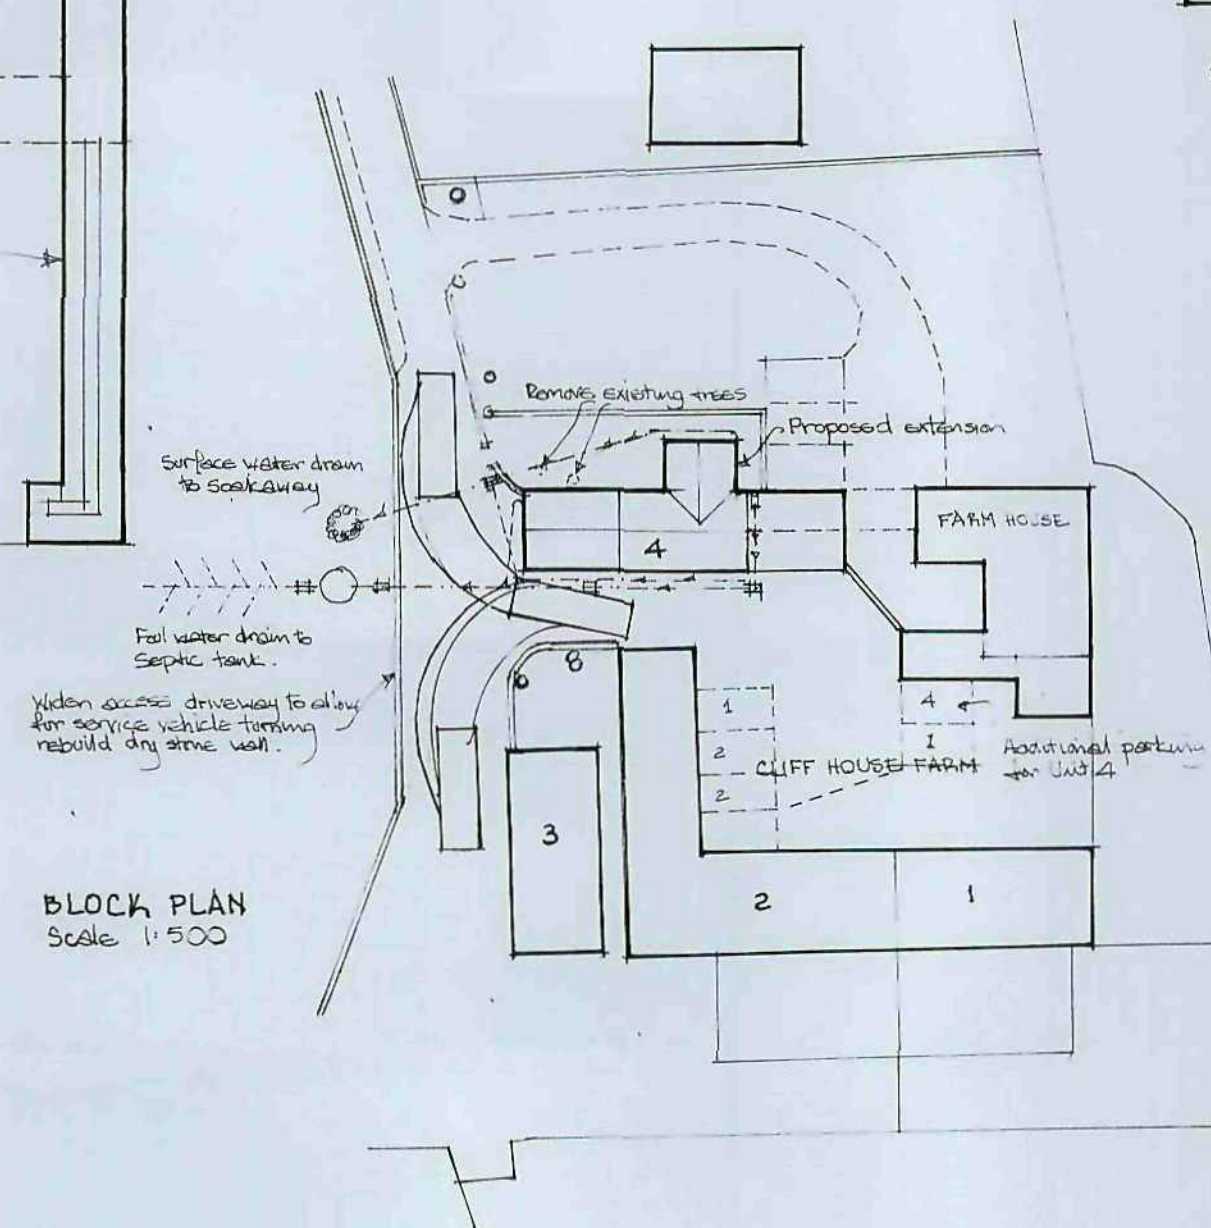

SECTION

MRS. M. HULL & MRS. S. DAWSON
PROPOSED CHANGE OF USE OF
AGRICULTURAL BUILDINGS TO DWELLING
CLIFF HOUSE FARM
MORTIMER ROAD, CUBLEY
PENISTONE (UNIT 4)

SCALE 1:50 & 1:100 JANUARY 2003
Penistone Architect 2010