
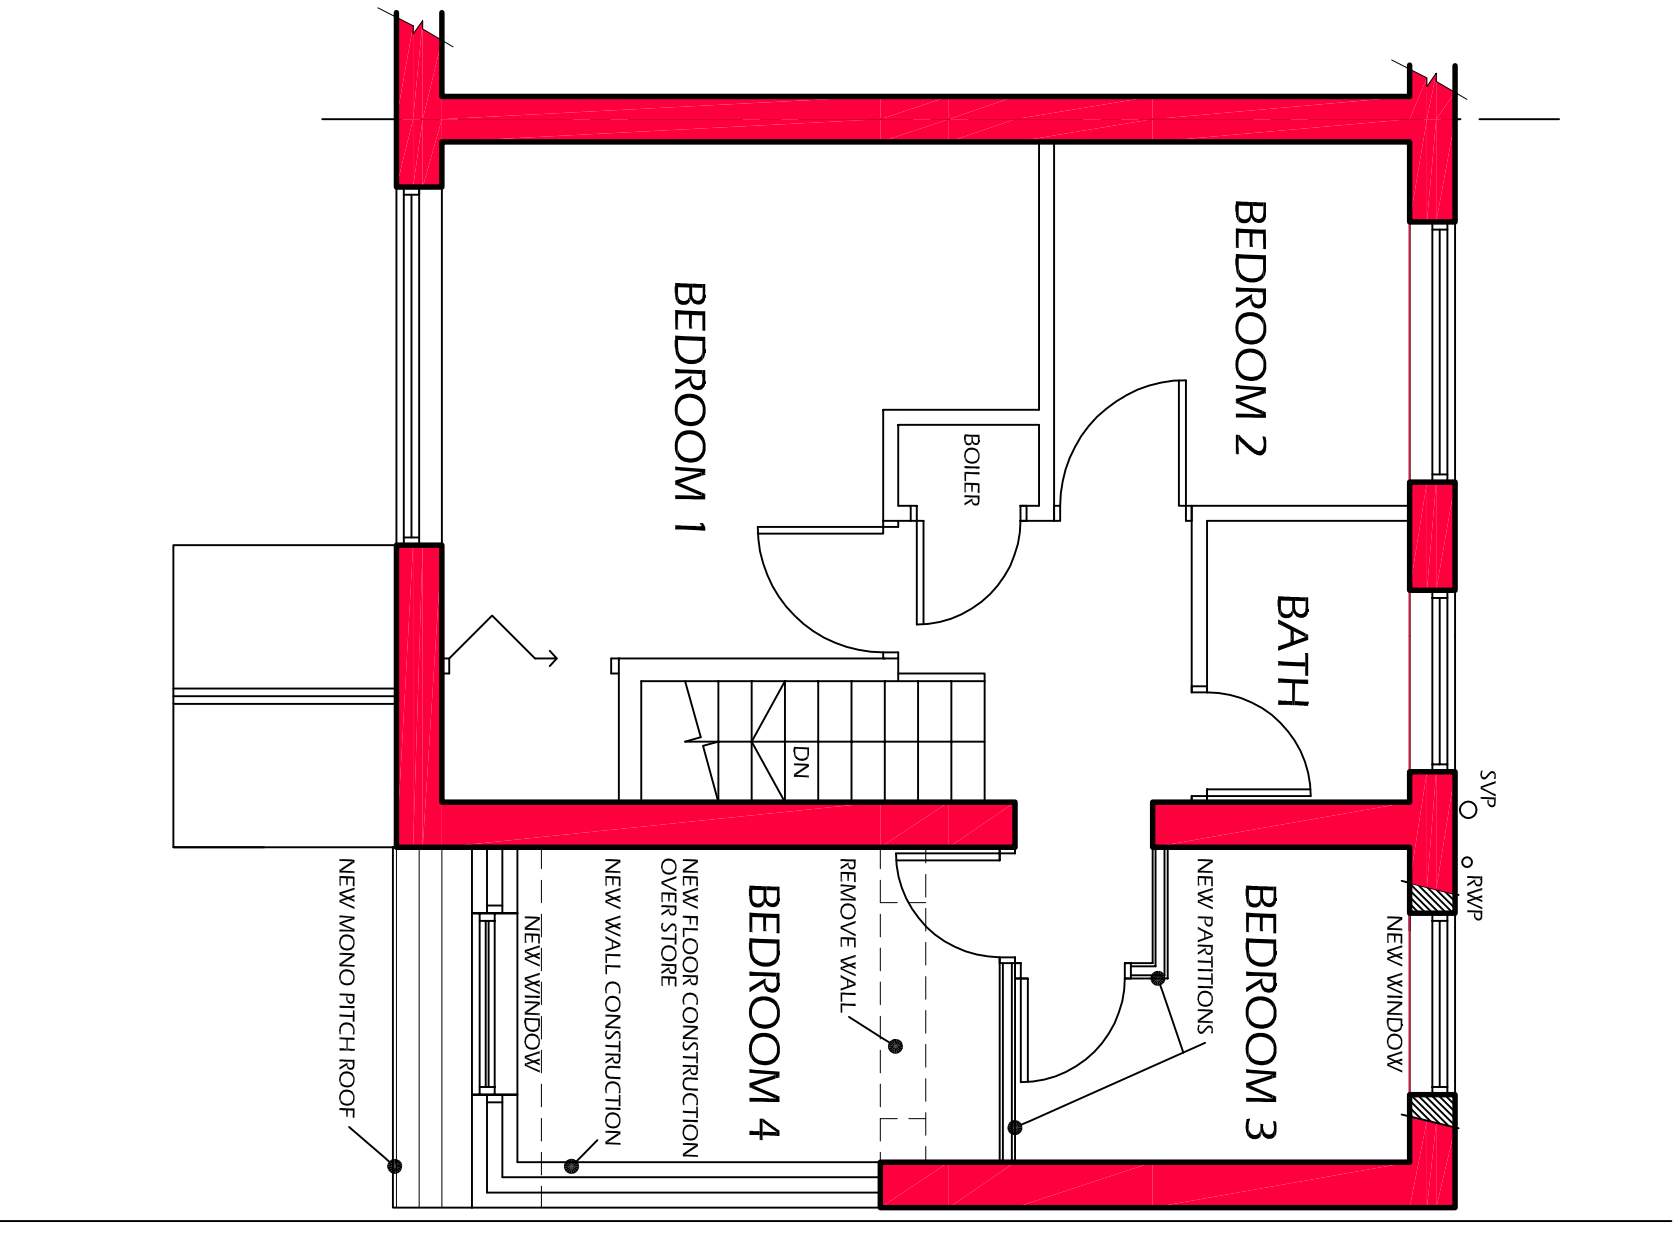
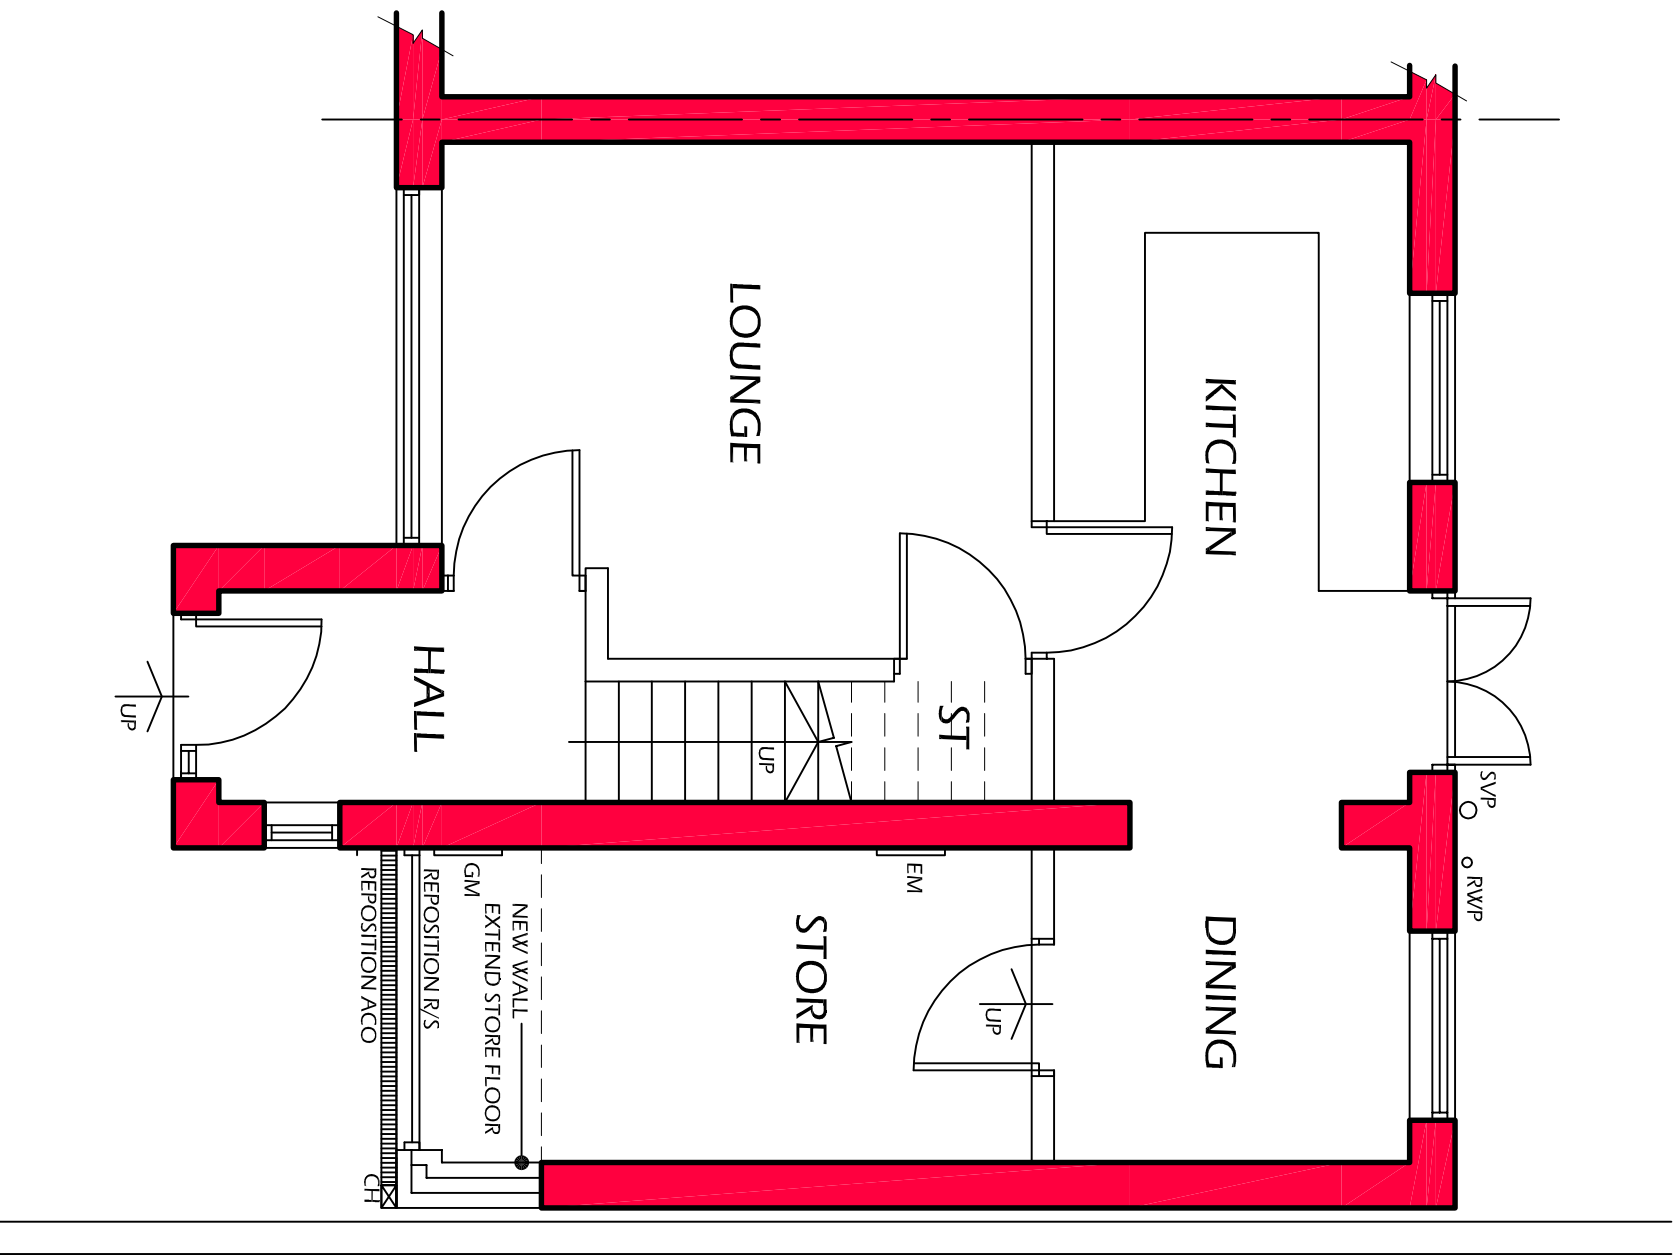
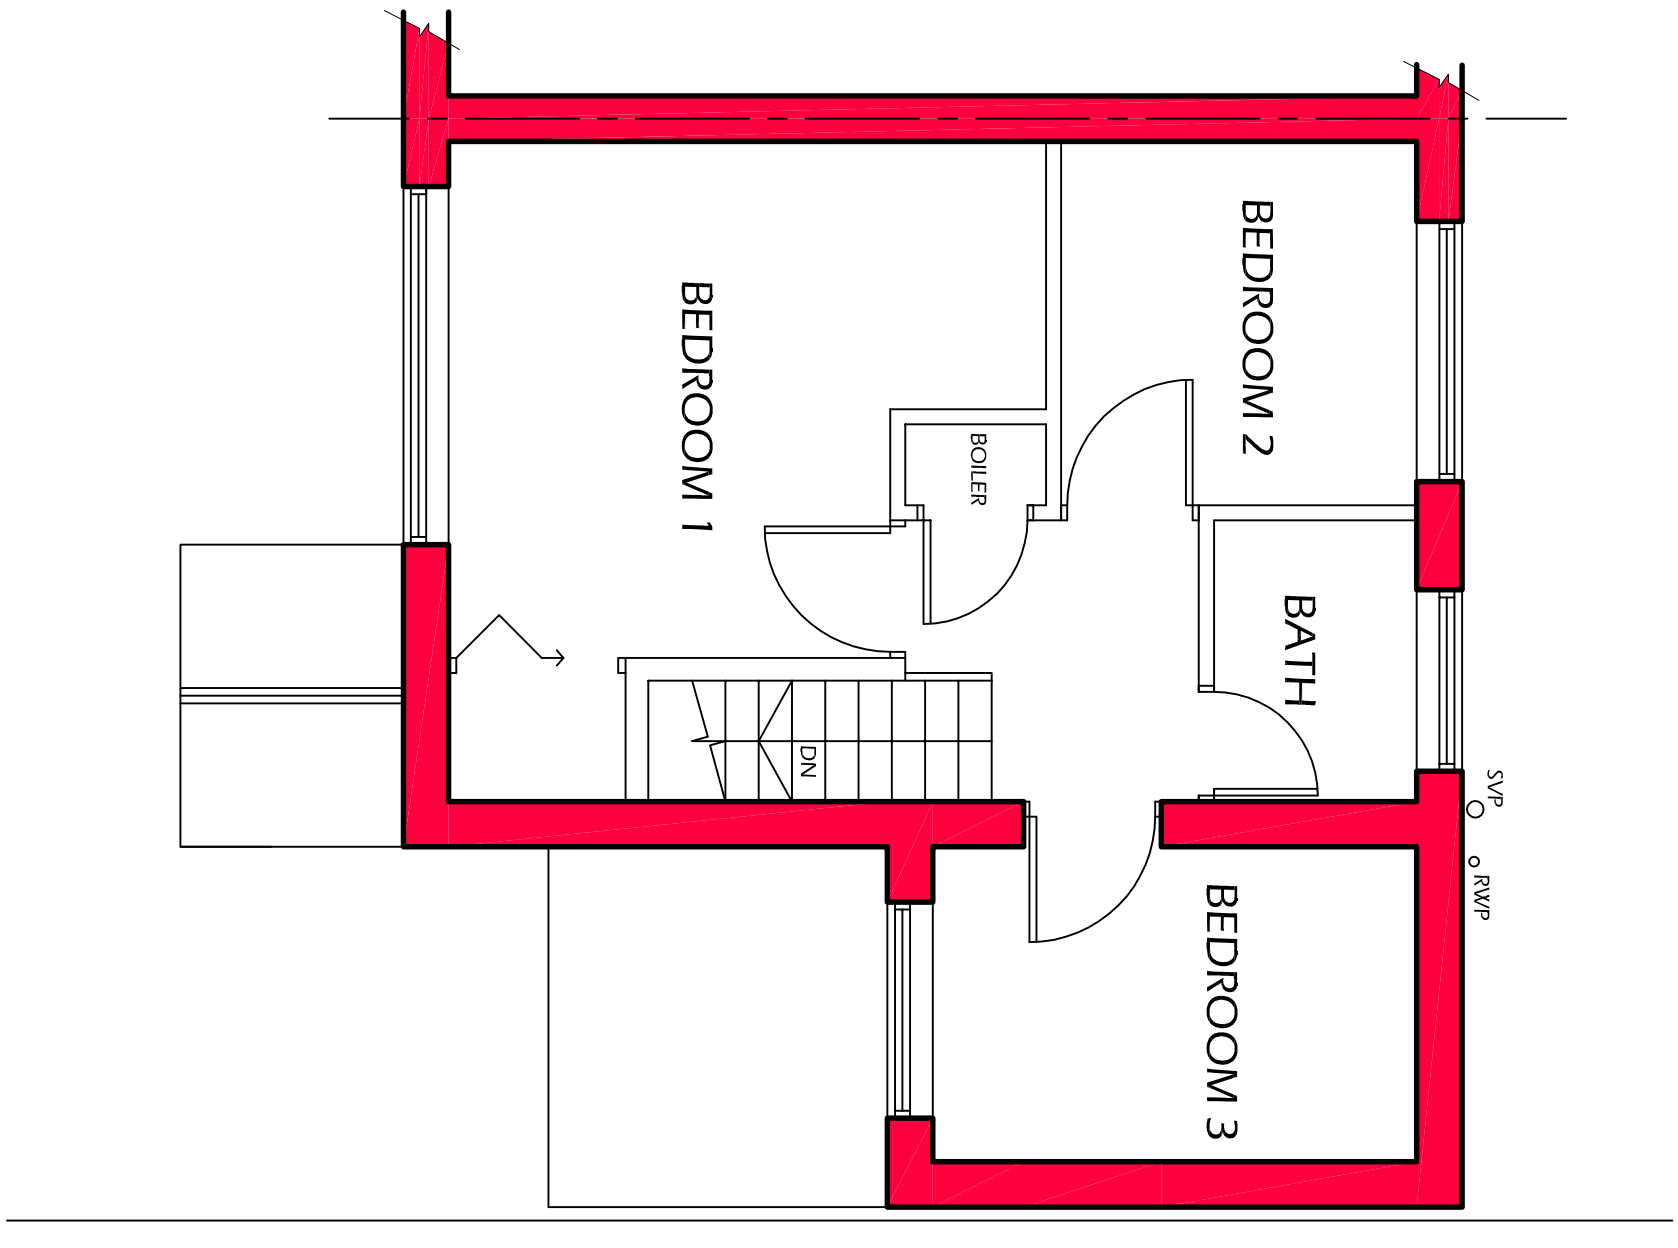
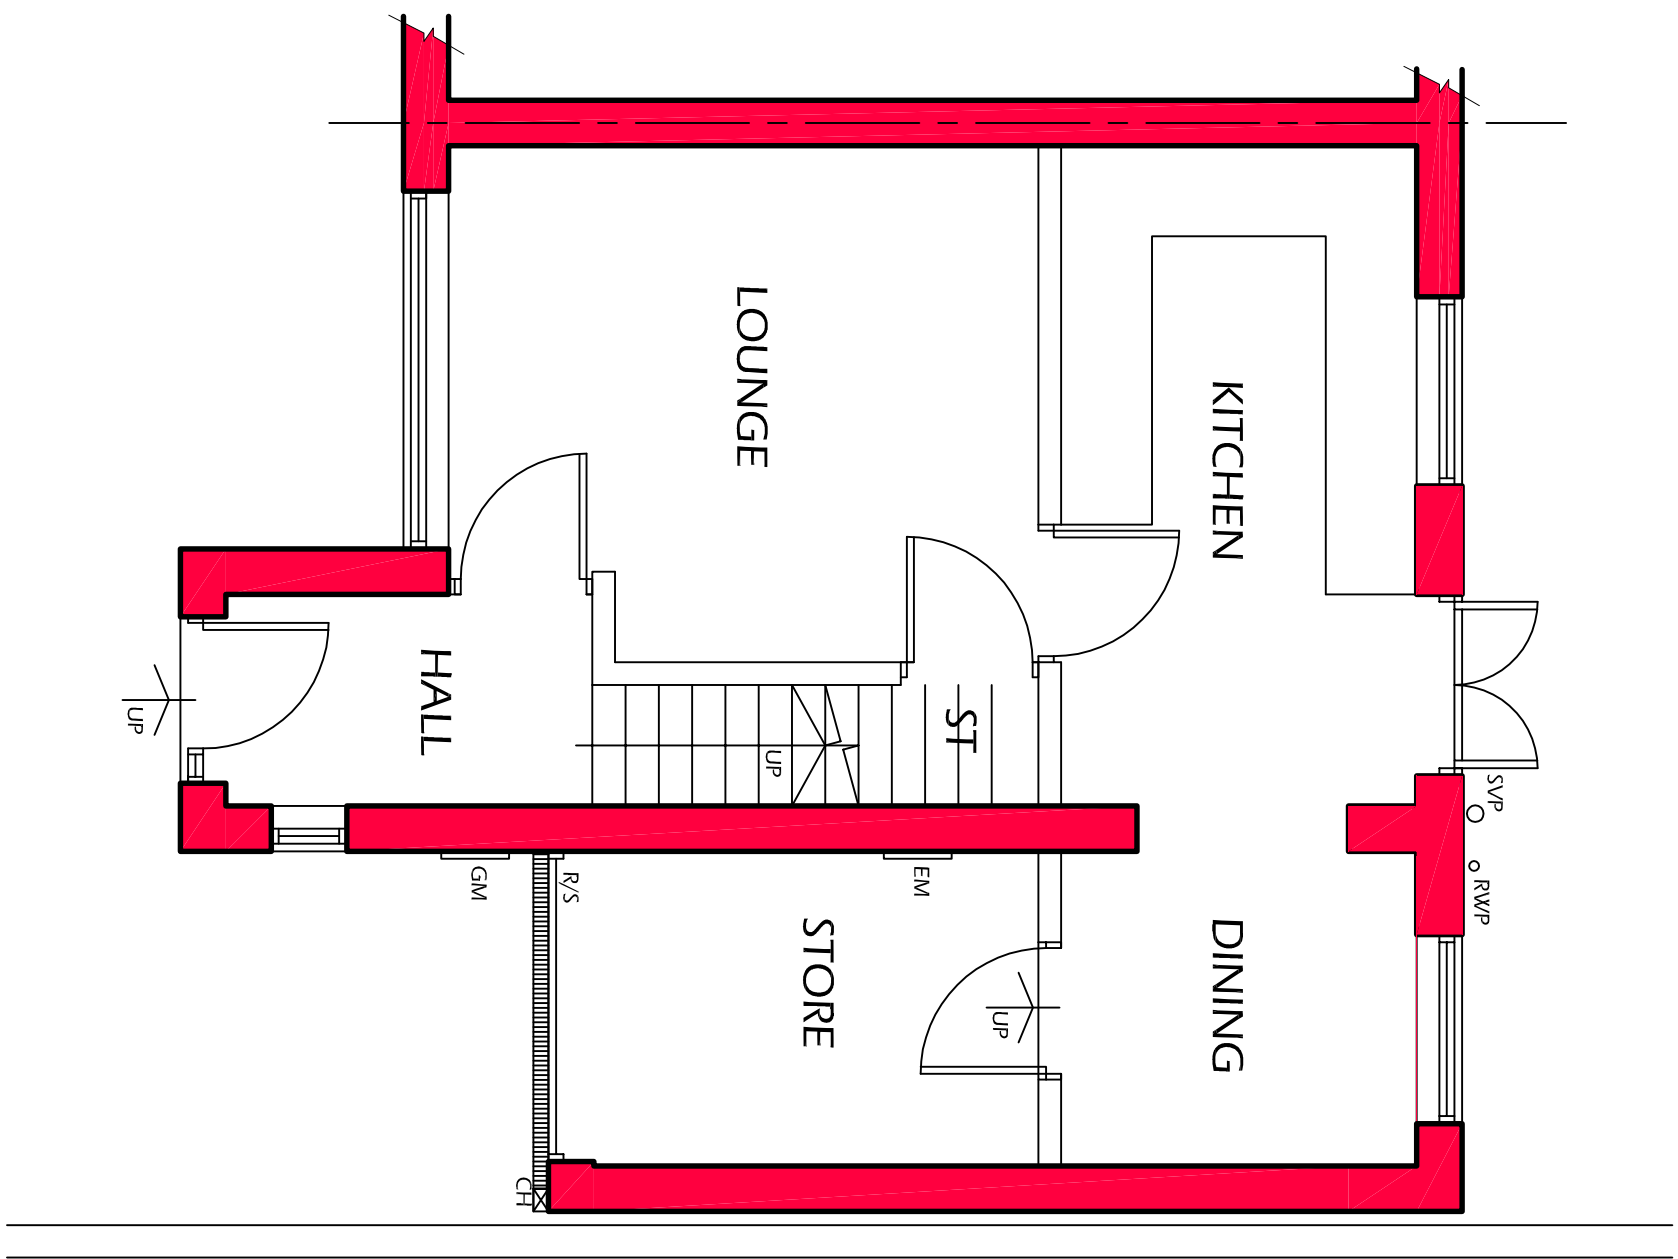
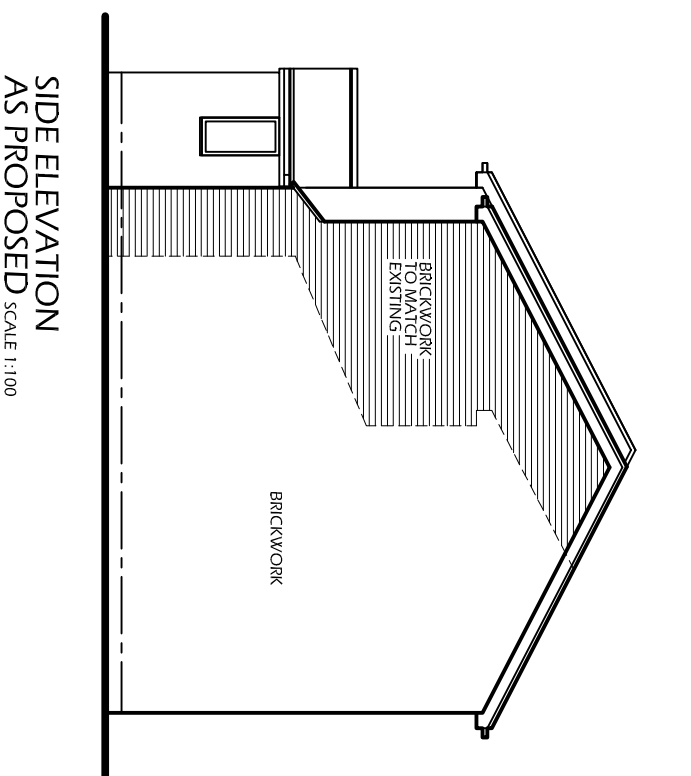
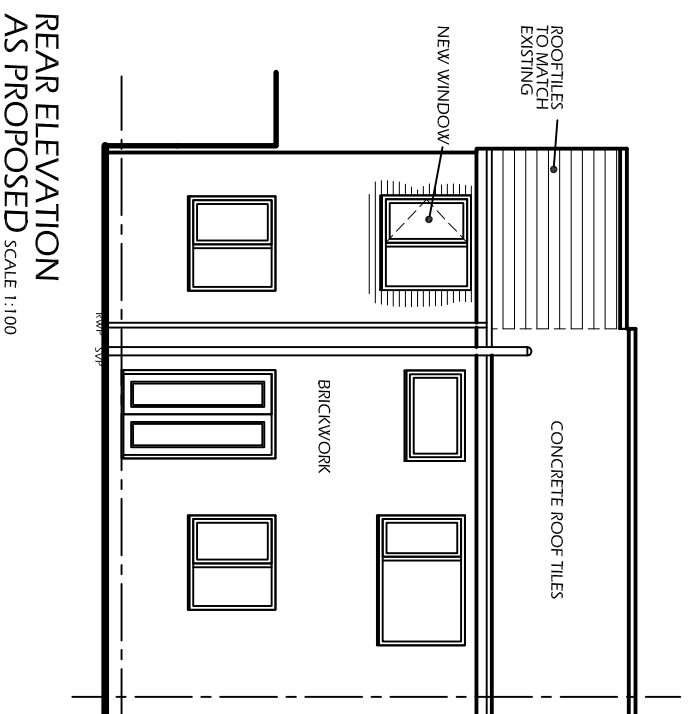
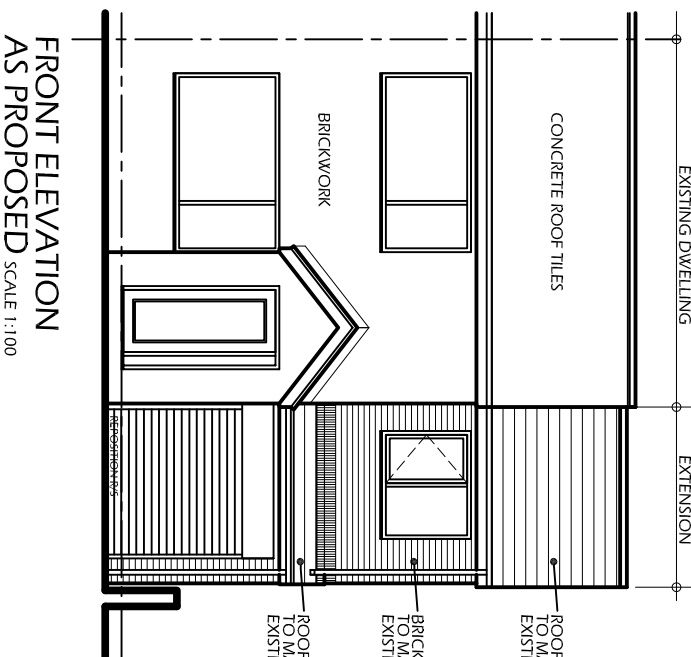
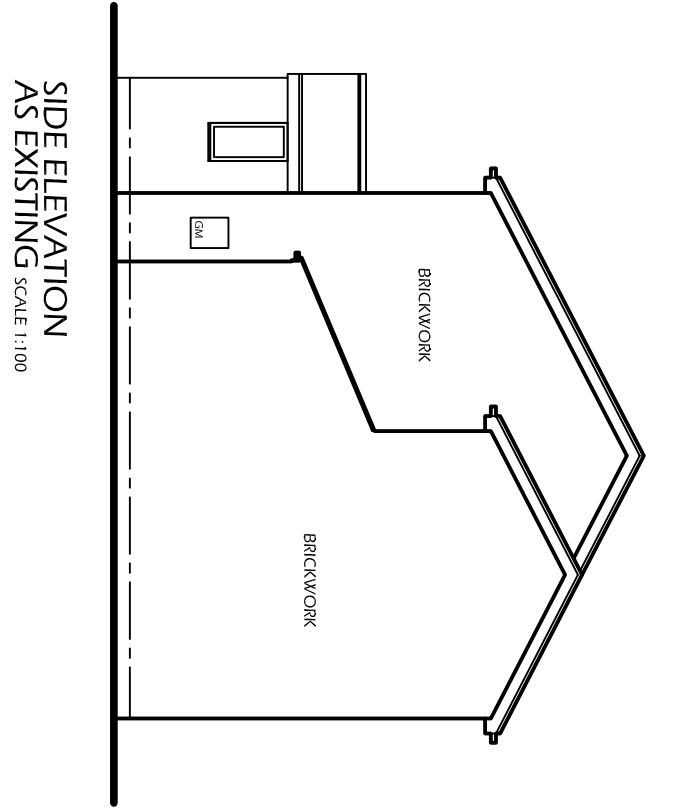
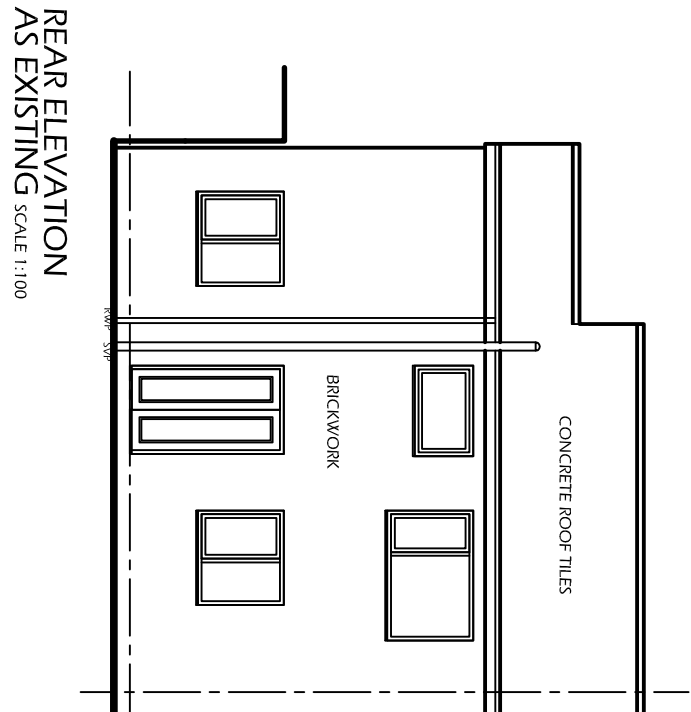


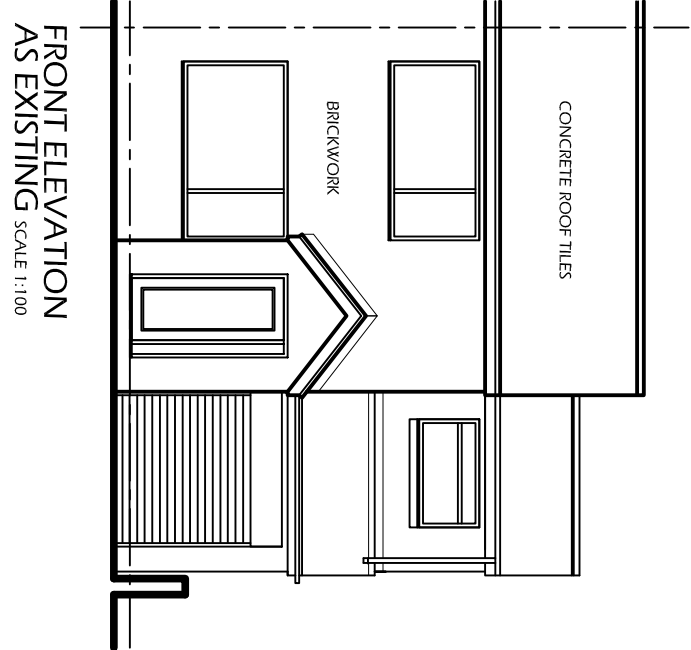


GROUND FLOOR PLAN
AS EXISTING

FIRST FLOOR PLAN
AS EXISTING

GROUND FLOOR PLAN
AS PROPOSED


FIRST FLOOR PLAN
AS PROPOSED

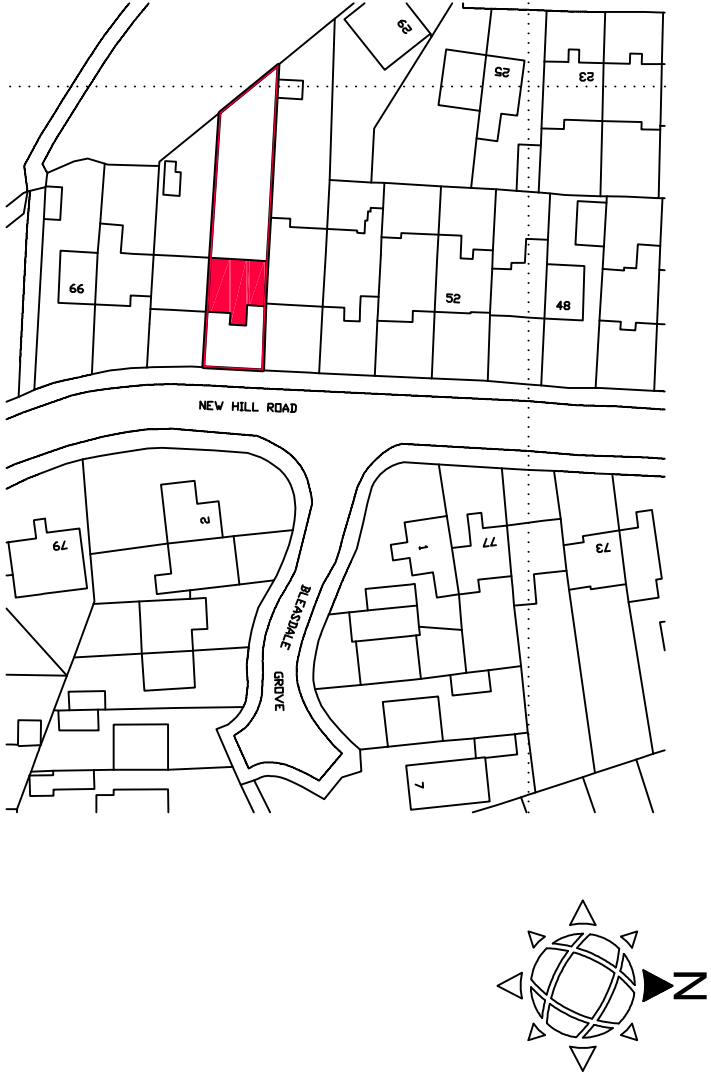

LOCATION PLAN
SCALE 1:1000

BLOCK PLAN
SCALE 1:500

SITE PLAN
SCALE 1:250

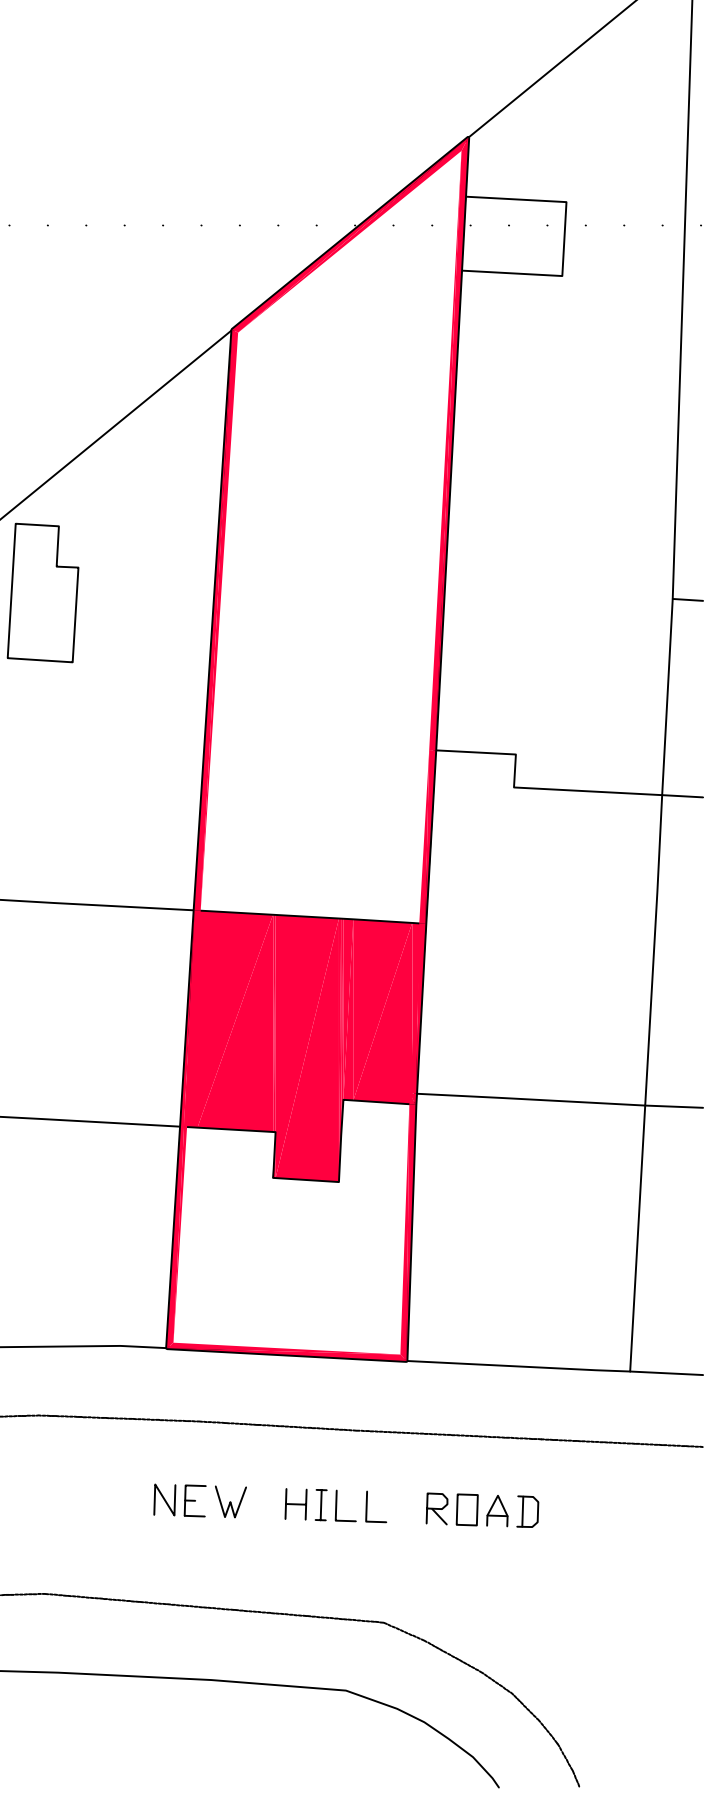



1. THE DRAWING AND THE CONTRACTS AND PARTS THEREIN ARE THE PROPERTY OF NYP ARCHITECTURAL SERVICES. THEY ARE TO BE USED ONLY FOR THE PROJECT AND NOT BE REPRODUCED OR USED IN ANY MANNER WITHOUT THE WRITTEN PERMISSION OF NYP ARCHITECTURAL SERVICES.

2. CONTRACTORS AND SUB-CONTRACTORS MUST CHECK AND AGREE ALL DIMENSIONS BEFORE PREPARING SHOP DRAWINGS OR COMMENCING WORK ON SITE.

3. CONTRACTORS ARE RESPONSIBLE FOR INFORMING THE DESIGNER OF ANY DISCREPANCY, DISCREPANCY OR DISCREPANCY BETWEEN THE DRAWING AND THE ACTUAL SITUATION ON SITE. THE SIGNATURE OF THE CONTRACTOR IS REQUIRED IN RESPECT OF THE WORK.

4. WRITTEN DIMENSIONS ONLY ARE TO BE USED FROM THIS DRAWING. IF IN ANY DOUBT ASK FOR CLARIFICATION.

Notes:

Revisions:	Date	Suffix	Description

NYP ARCHITECTURAL SERVICES

The Grove, High Street, Bournemouth, Bournemouth, B35 3JG. Tel: 01202 200898 E-mail: sales@nyp.co.uk / info@nyp.co.uk

PROJECT: PROPOSED WORKS
60 NEW HILL ROAD MONKRENTON, BARNSTLEY

Client: MR & MRS DALTON

Drawing Title: ELEVATIONS & FLOOR PLANS
AS EXISTING & PROPOSED

Scale: AL

Date: OCT 2016

Ref: 03/13

Dwg. No.: 03

Rev.: