



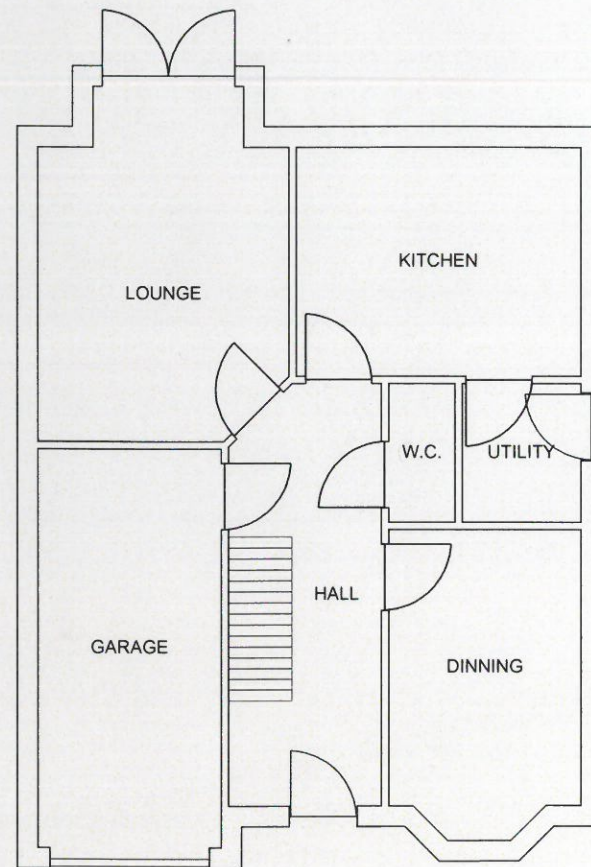

EXISTING FLOOR PLAN

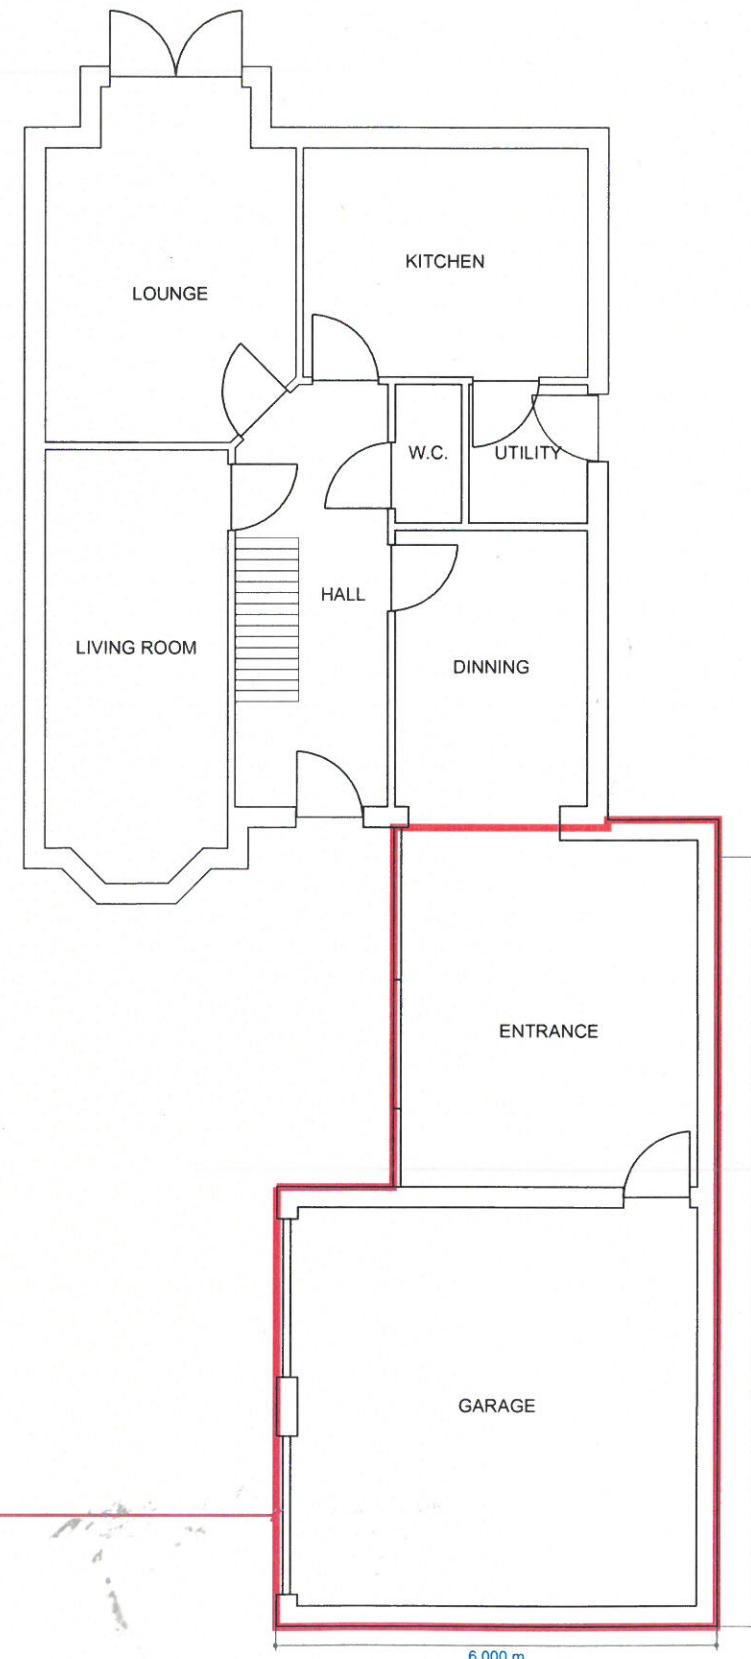

PROPOSED FLOOR PLAN

Distance from highway
22.700 m

NOTES:

SCALE: 1/100

Rev	Date	Description	Initials
-	12/08/20	First issue	DGL
Status: For Approval			
Project: Kendall Planning Permission			
Section: Planning			
Title: Proposed garage extension plan			
Drawn by: Daniel Lenton		Date: 12/08/20	
Checked by: Daniel Lenton		Date: 12/08/20	
Approved by: Daniel Lenton		Date: 12/08/20	
Drawing number: G(K)-1004		Rev: -	