




Existing Front Elevation
Scale 1:100



Existing Side Elevation
Scale 1:100




Existing Rear Elevation
Scale 1:100

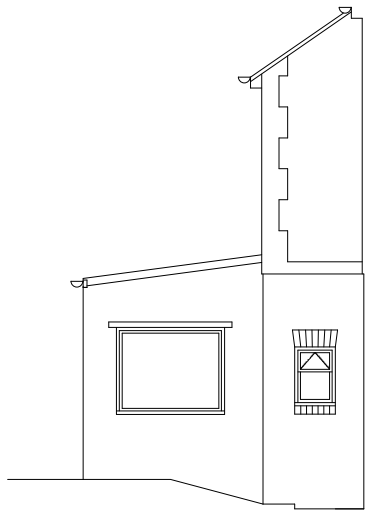

Existing Side Elevation
Scale 1:100




Proposed Front Elevation
Scale 1:100

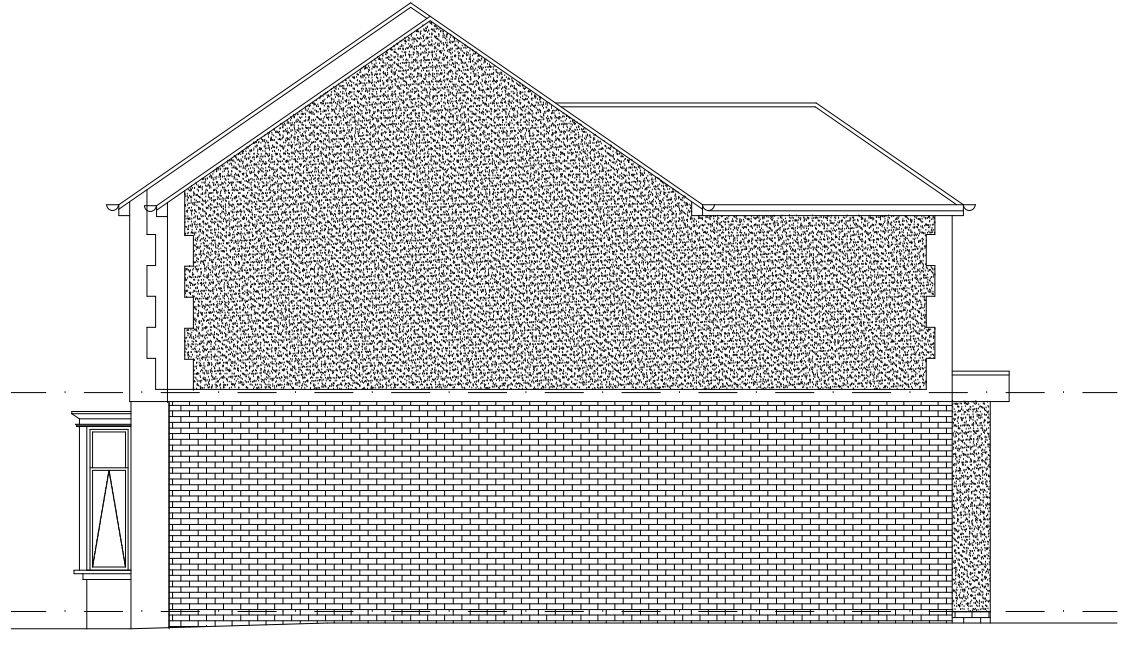


Proposed Side Elevation
Scale 1:100




Proposed Rear Elevation
Scale 1:100

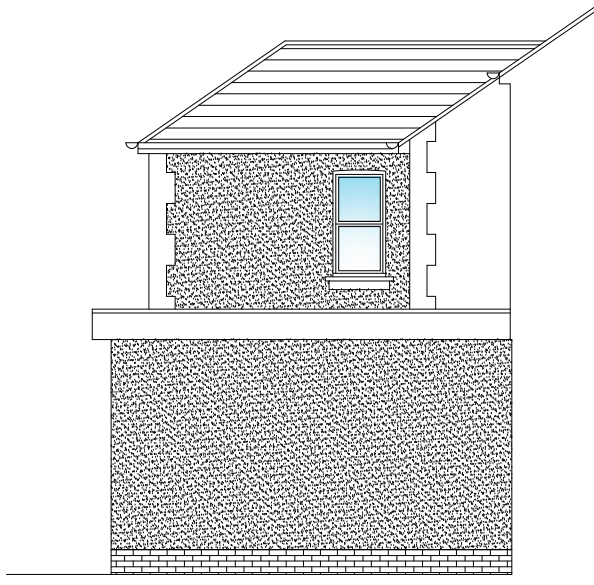

Proposed Side Elevation
Scale 1:100

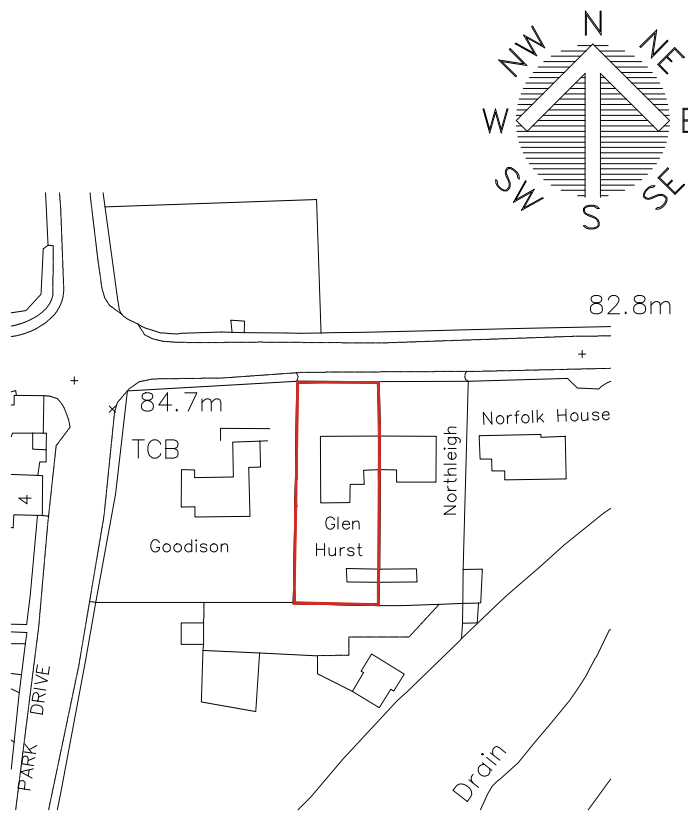


Location Plan
Scale 1:1250

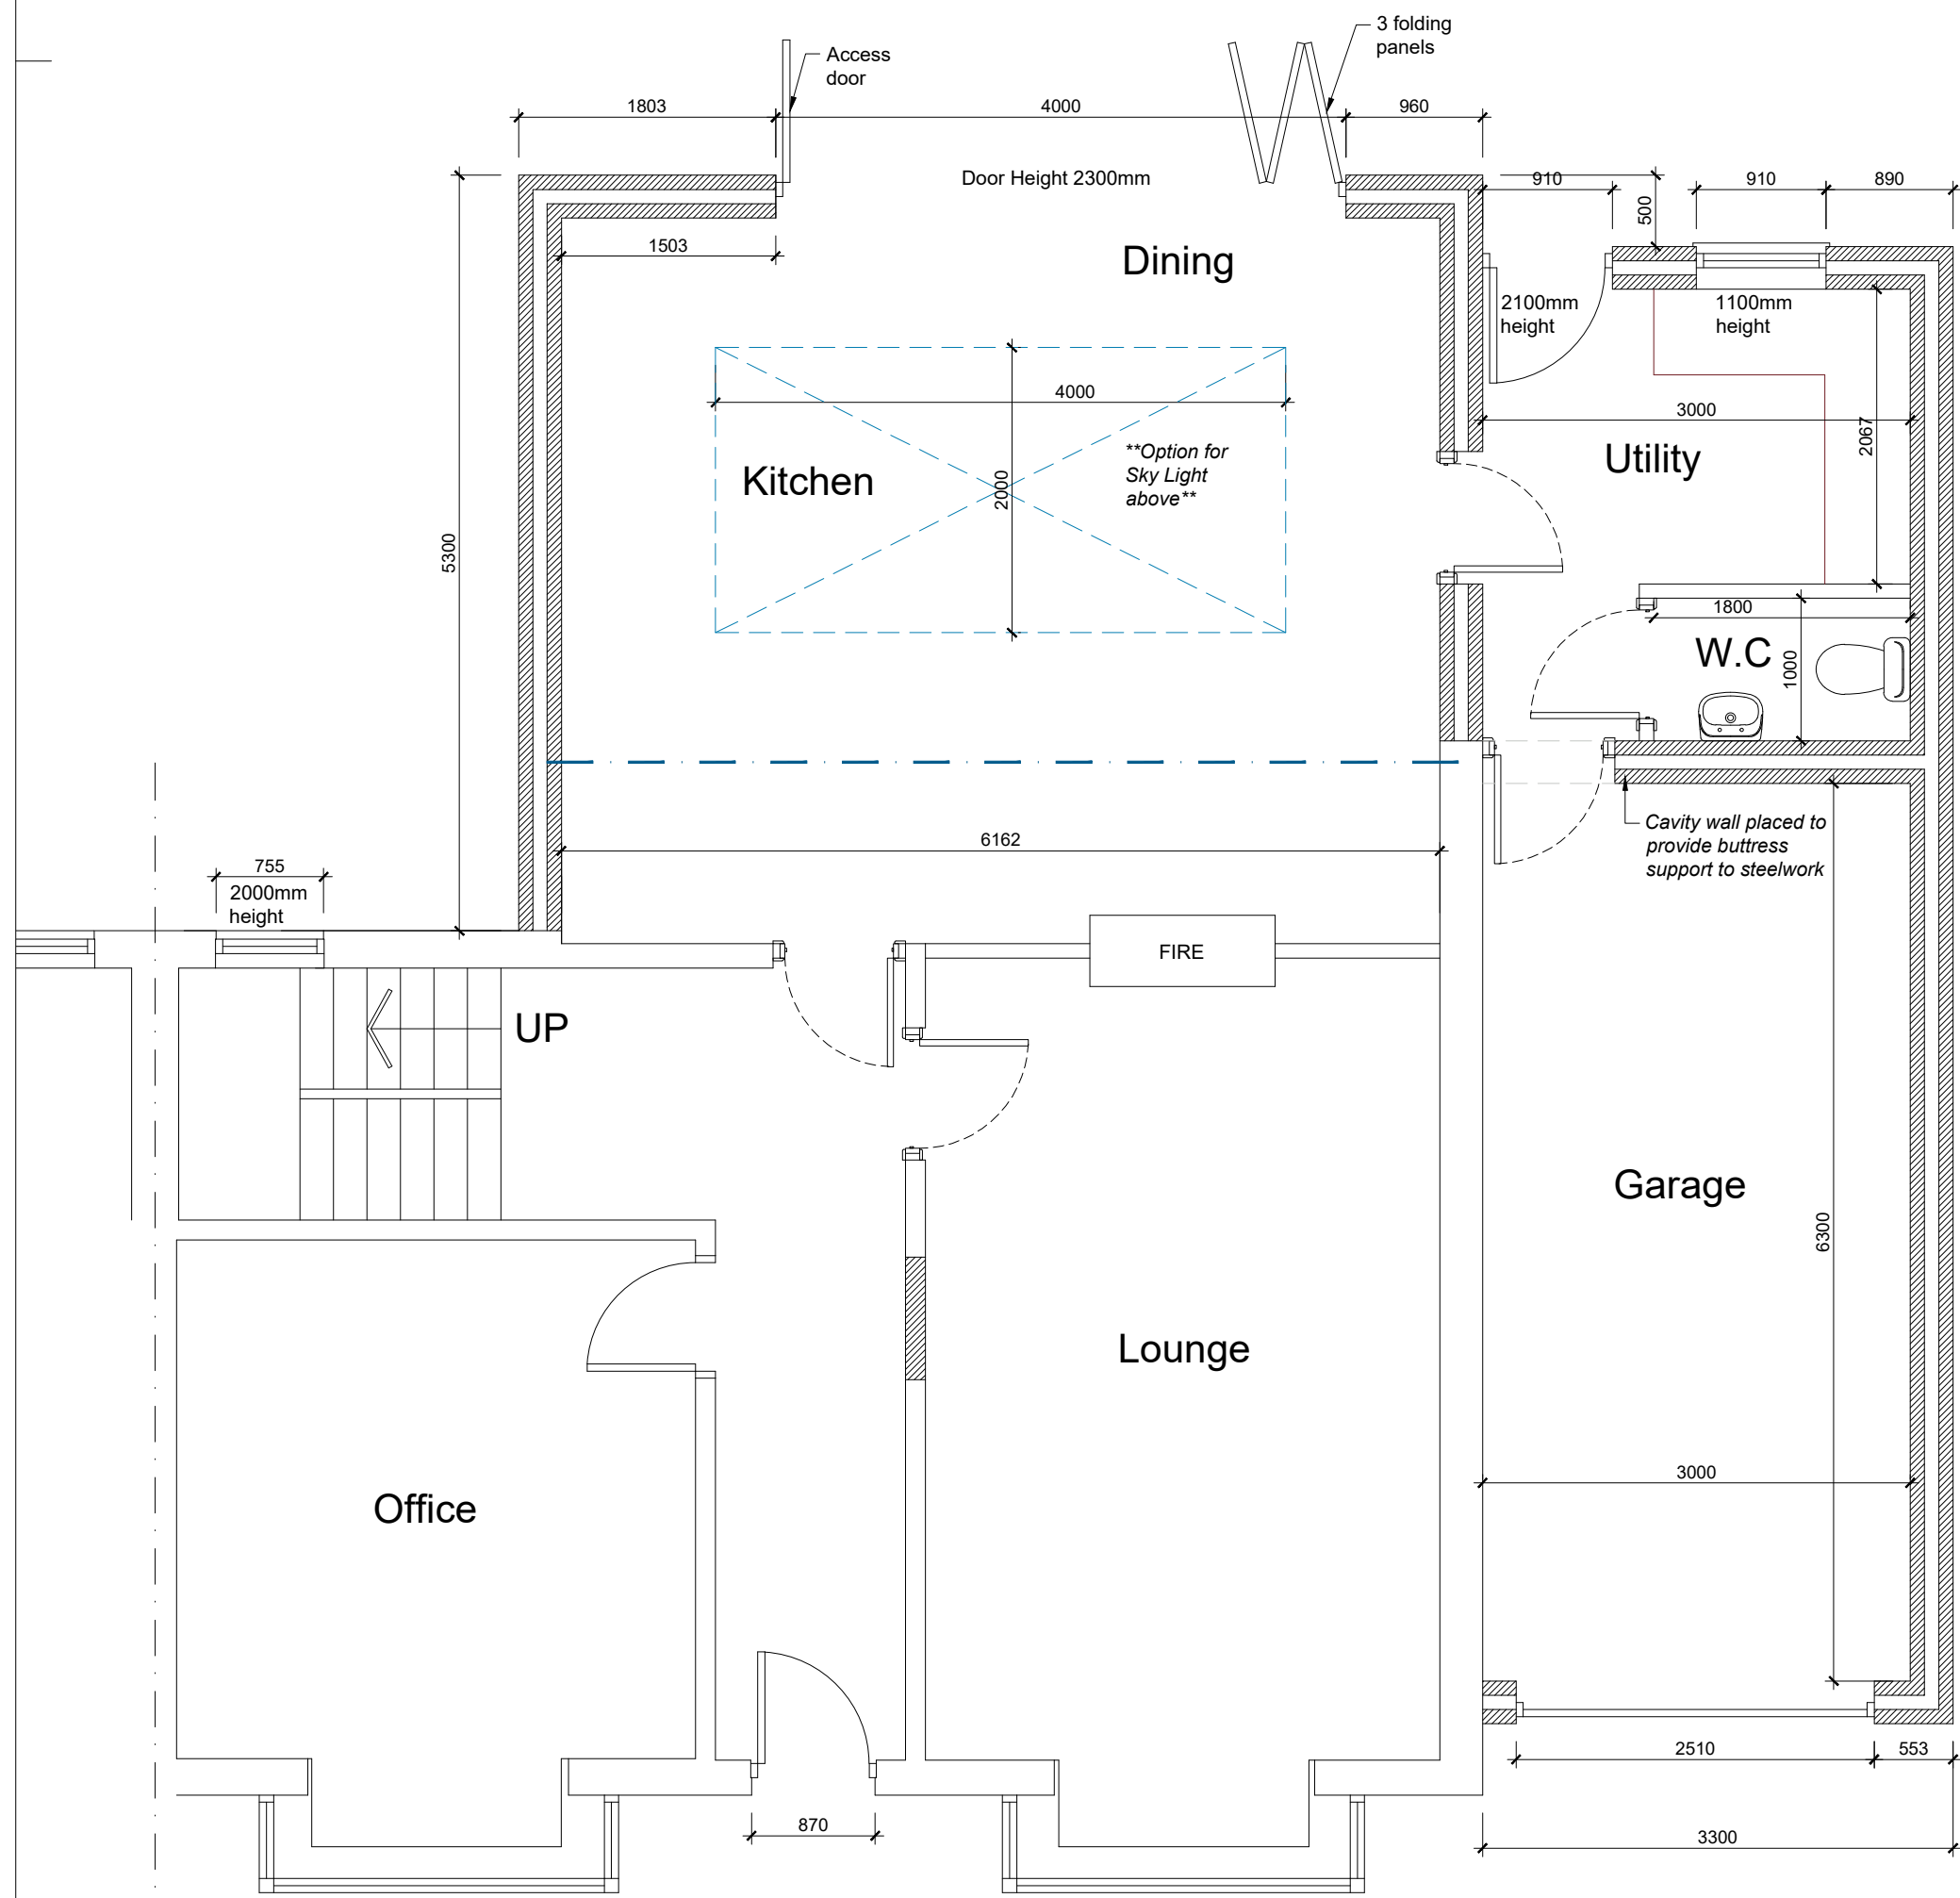

Proposed Ground Floor Plan
Scale 1:50



Proposed First Floor Plan
Scale 1:50

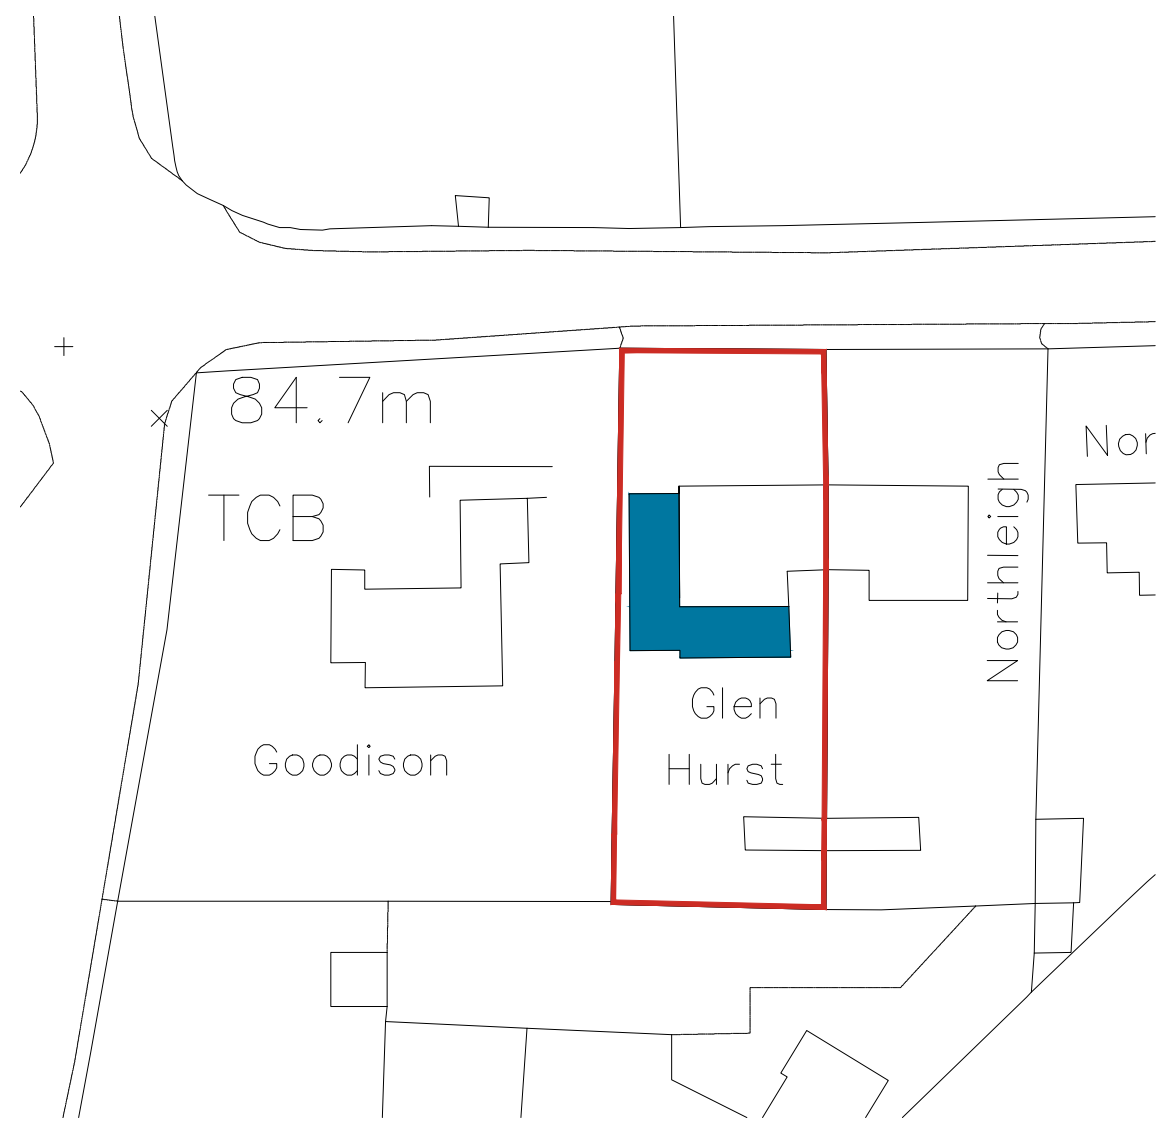

Site Plan
Scale 1:500

White Agus PARTNERSHIP ARCHITECTURAL SERVICES			OFFICE ONE 34 VICTORIA ROAD BARNESLEY, S70 2BU Email: info@whiteaguspартnership.co.uk Web: www.whiteaguspартnership.co.uk			Phone: 01226 208482 Fax: 01226 283030		
Project: PROPOSED EXTENSION AT GLENHURST, STAINBOROUGH BARNESLEY, S75 S75 3EL			Client: MS C. GREAVES					
Drawing Title: PLANS & ELEVATIONS			Date: DECEMBER 2018			Scale: 1:50 @ A1		
			Ref: 18-139			Dwg. No. 02		
						Rev. H		
Date	Suffix	Description	Date	Suffix	Description			
10/01/2019	A	REVISED TO CLIENTS REQUIREMENTS	01/02/2019	F	LANDING WINDOW REVISED			
14/01/2019	B	REVISED TO CLIENTS REQUIREMENTS	22/02/2019	G	EXTENSION REDUCED IN WIDTH			
15/01/2019	C	MASTER BEDROOM REVISED	01/03/2019	H	8-FOLD DOORS REVISED			
31/01/2019	D	REVISED TO CLIENTS REQUIREMENTS						
	E	WINDOW SIZES ADDED						