


©
No dimensions are to be scaled from this drawing.
All dimensions and sizes to be verified on site


100 feet

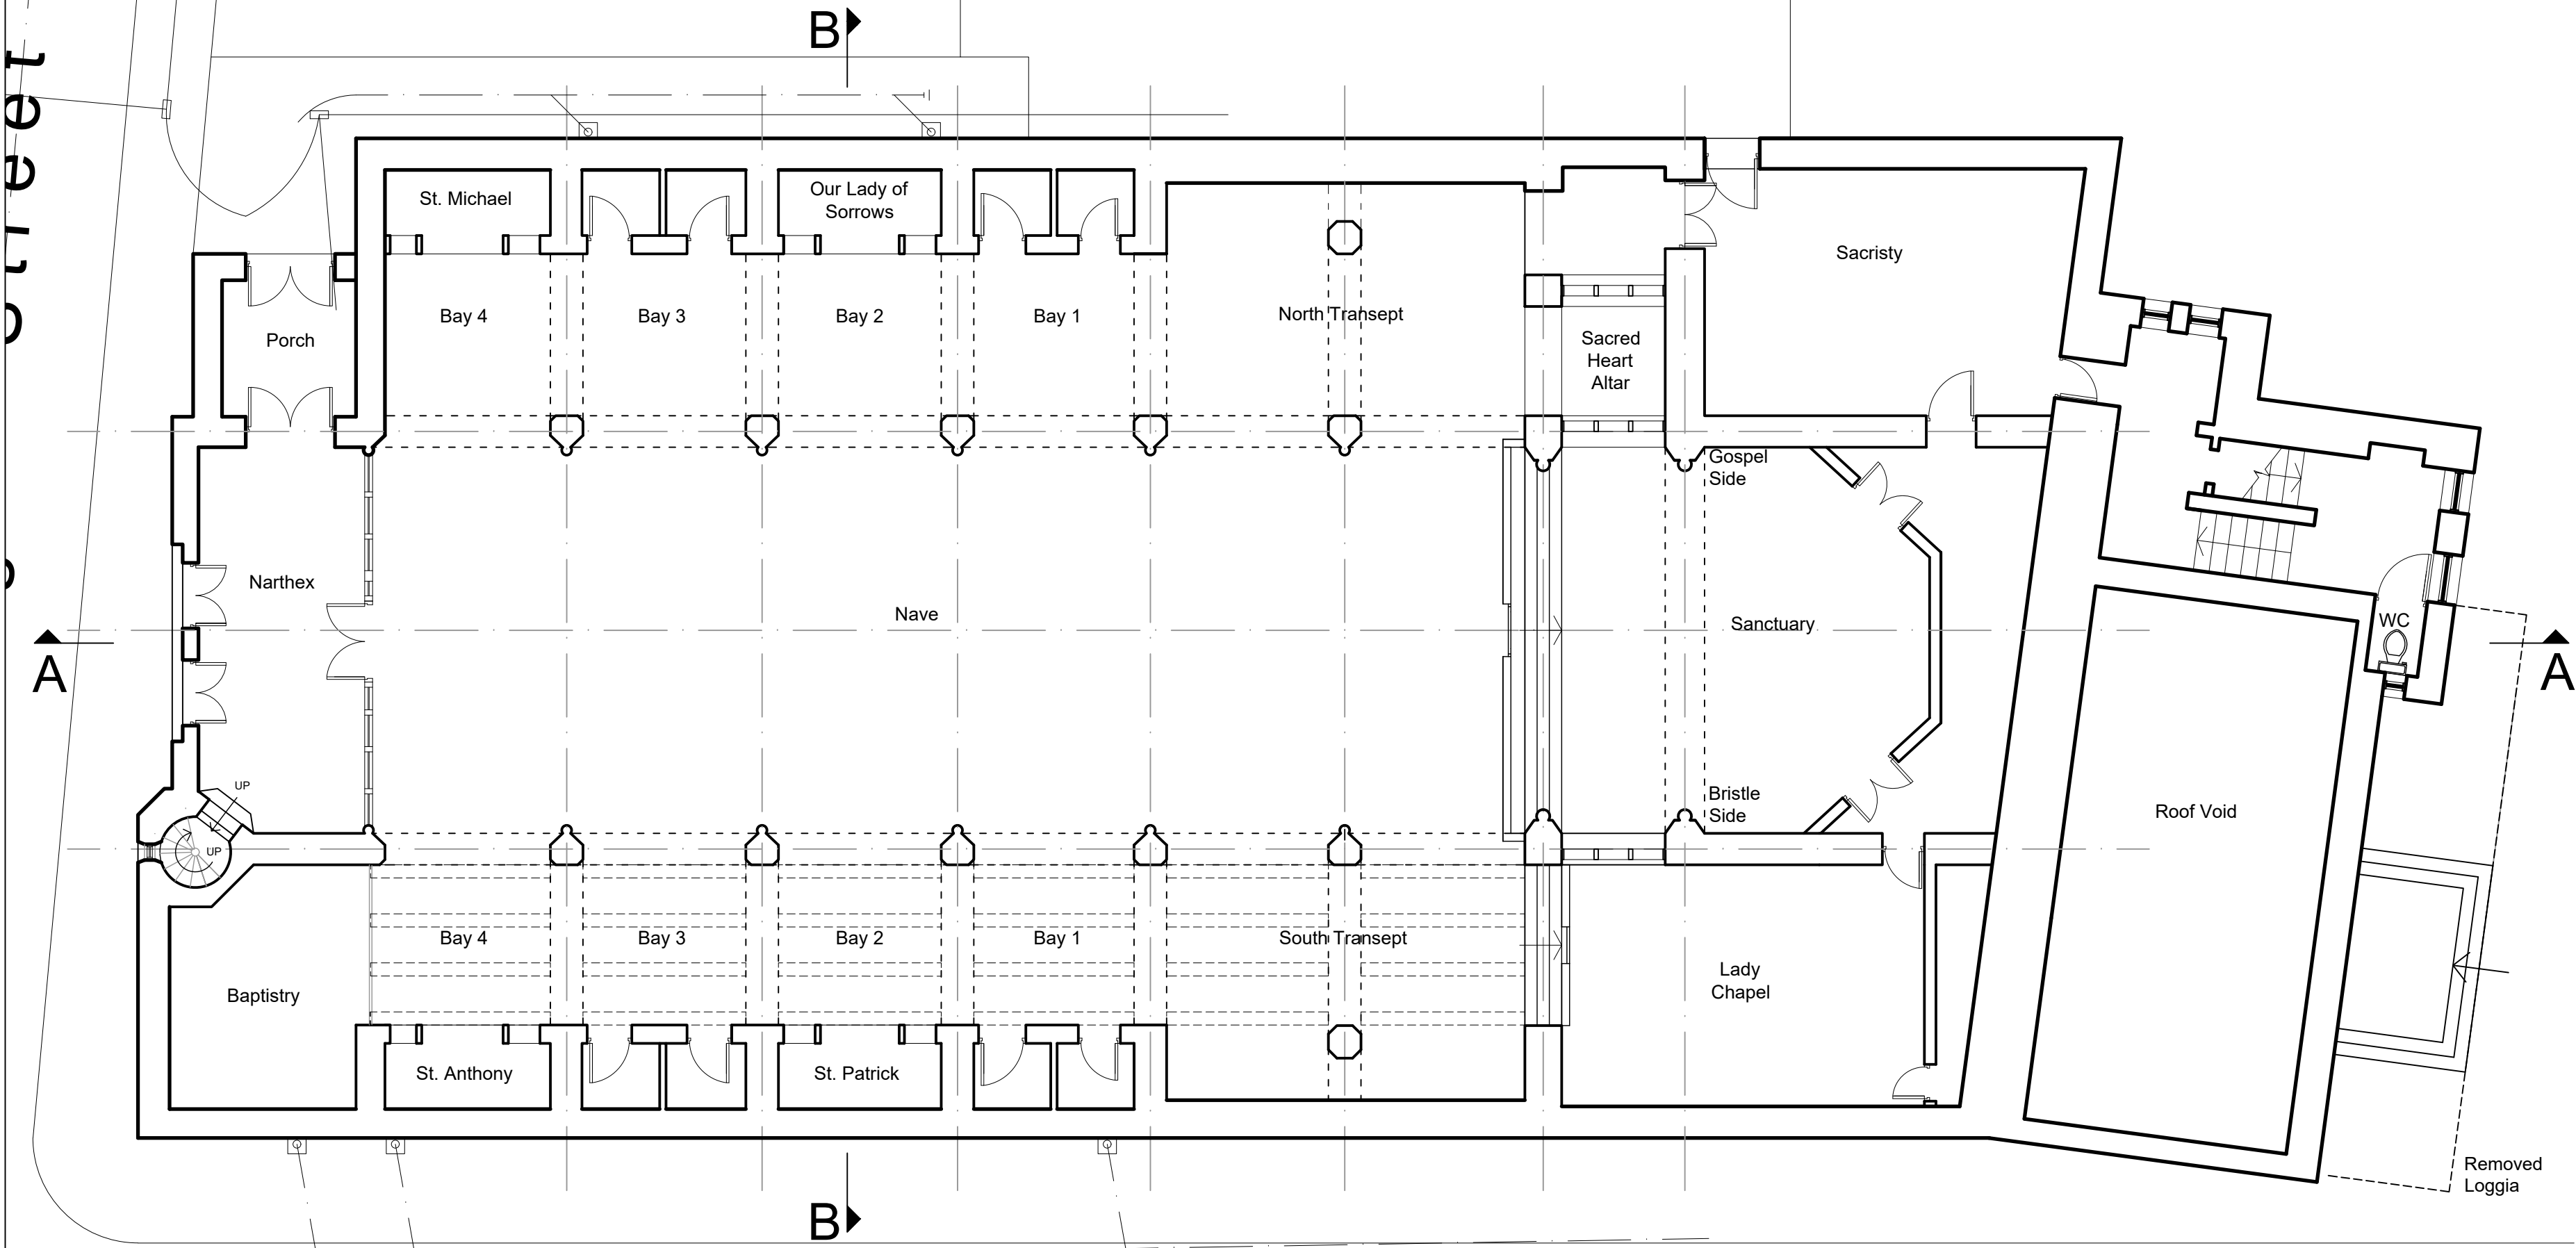

Castlereagh


no.	date	revision details	by
Andrew Shepherd. Chartered Architect, Surveyor Level 3, 15 Napier Street, Sheffield, S11 8HA Telephone: 0114 2662458, Fax: 01142662459, Email: info@andrewshepherdarchitect.co.uk			
client Diocese of Hallam and Father D. Humphries & the Congregation of the Church of the Holy Rood, Barnsley			
job title Removal of Loggia at the Church of the Holy Rood, George Street, Barnsley S70 1AX			
drawing title Ground Floor Plan as Proposed			
scale 1:100 @ A2	drawn by EFW/TID	date Jul '23	
job no. 03.28.19-20	drawing no. P/01	revision no.	

©
No dimensions are to be scaled from this drawing.
All dimensions and sizes to be verified on site

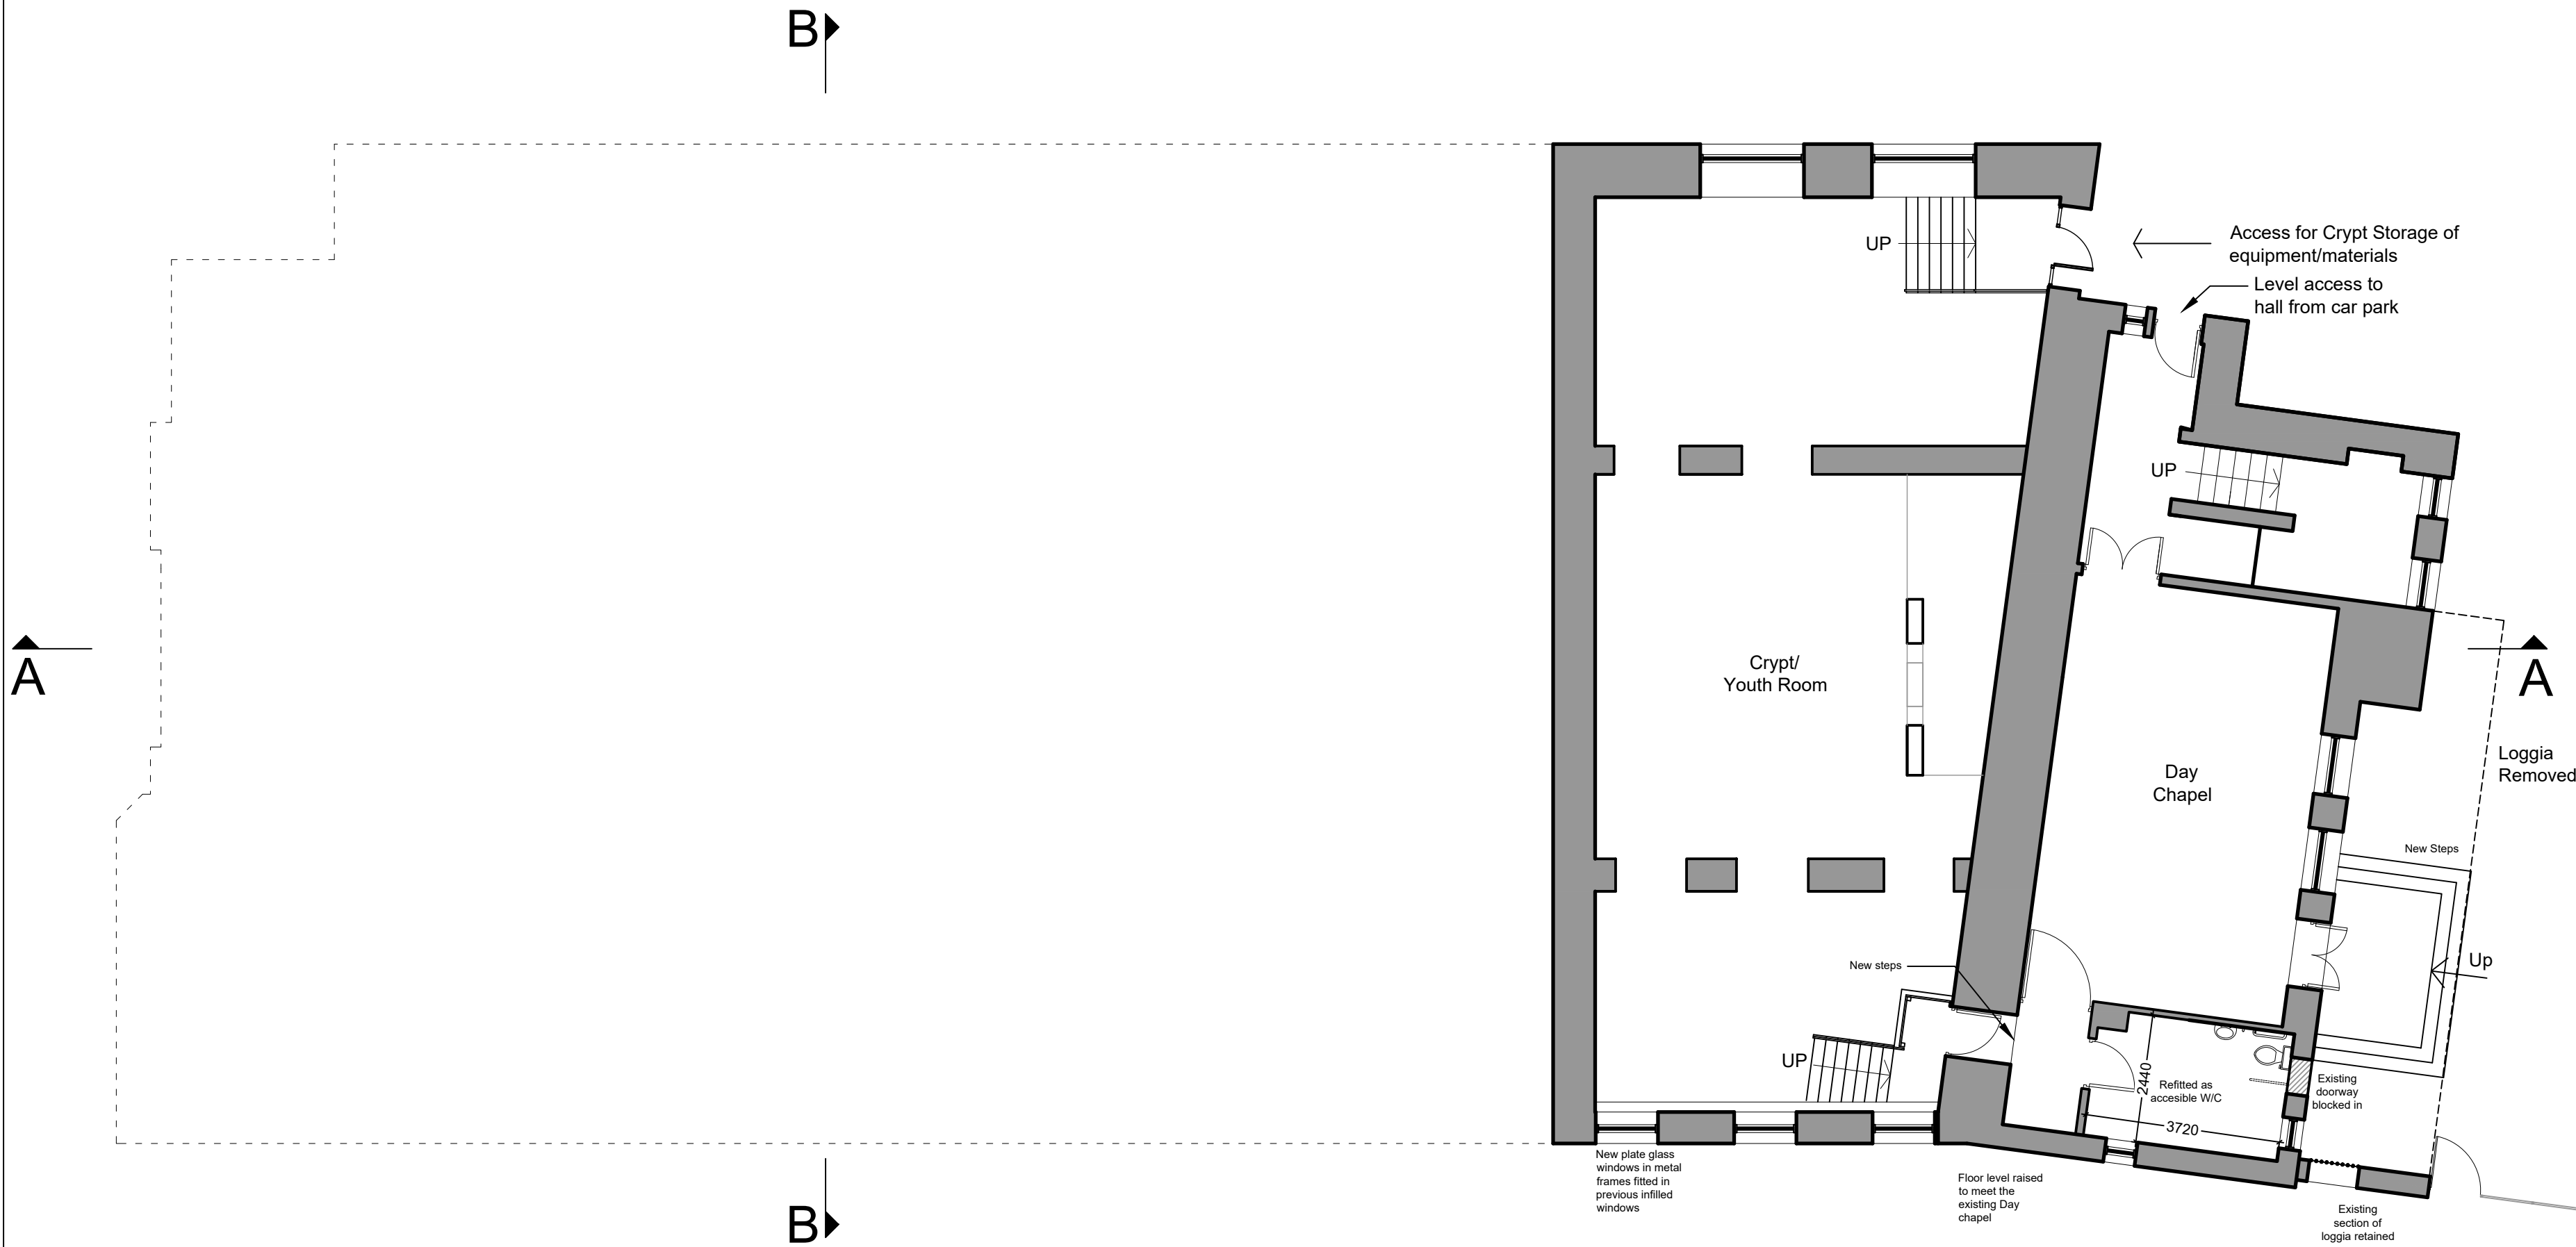

no.	date	revision details	by
Andrew Shepherd. Chartered Architect, Surveyor Level 3, 15 Napier Street, Sheffield, S11 8HA Telephone: 0114 2662458, Fax: 01142662459, Email: info@andrewshepherdarchitect.co.uk			
client Diocese of Hallam and Father D. Humphries & the Congregation of the Church of the Holy Road, Barnsley			
job title Removal of Loggia at the Church of the Holy Road, George Street, Barnsley S70 1AX			
drawing title Lower Ground Level Floor Plan as Proposed			
scale 1:100 @ A2	drawn by EFW/TID	date Jul '23	
job no. 03.28.19-20	drawing no. P/02	revision no.	

©
No dimensions are to be scaled from this drawing.
All dimensions and sizes to be verified on site

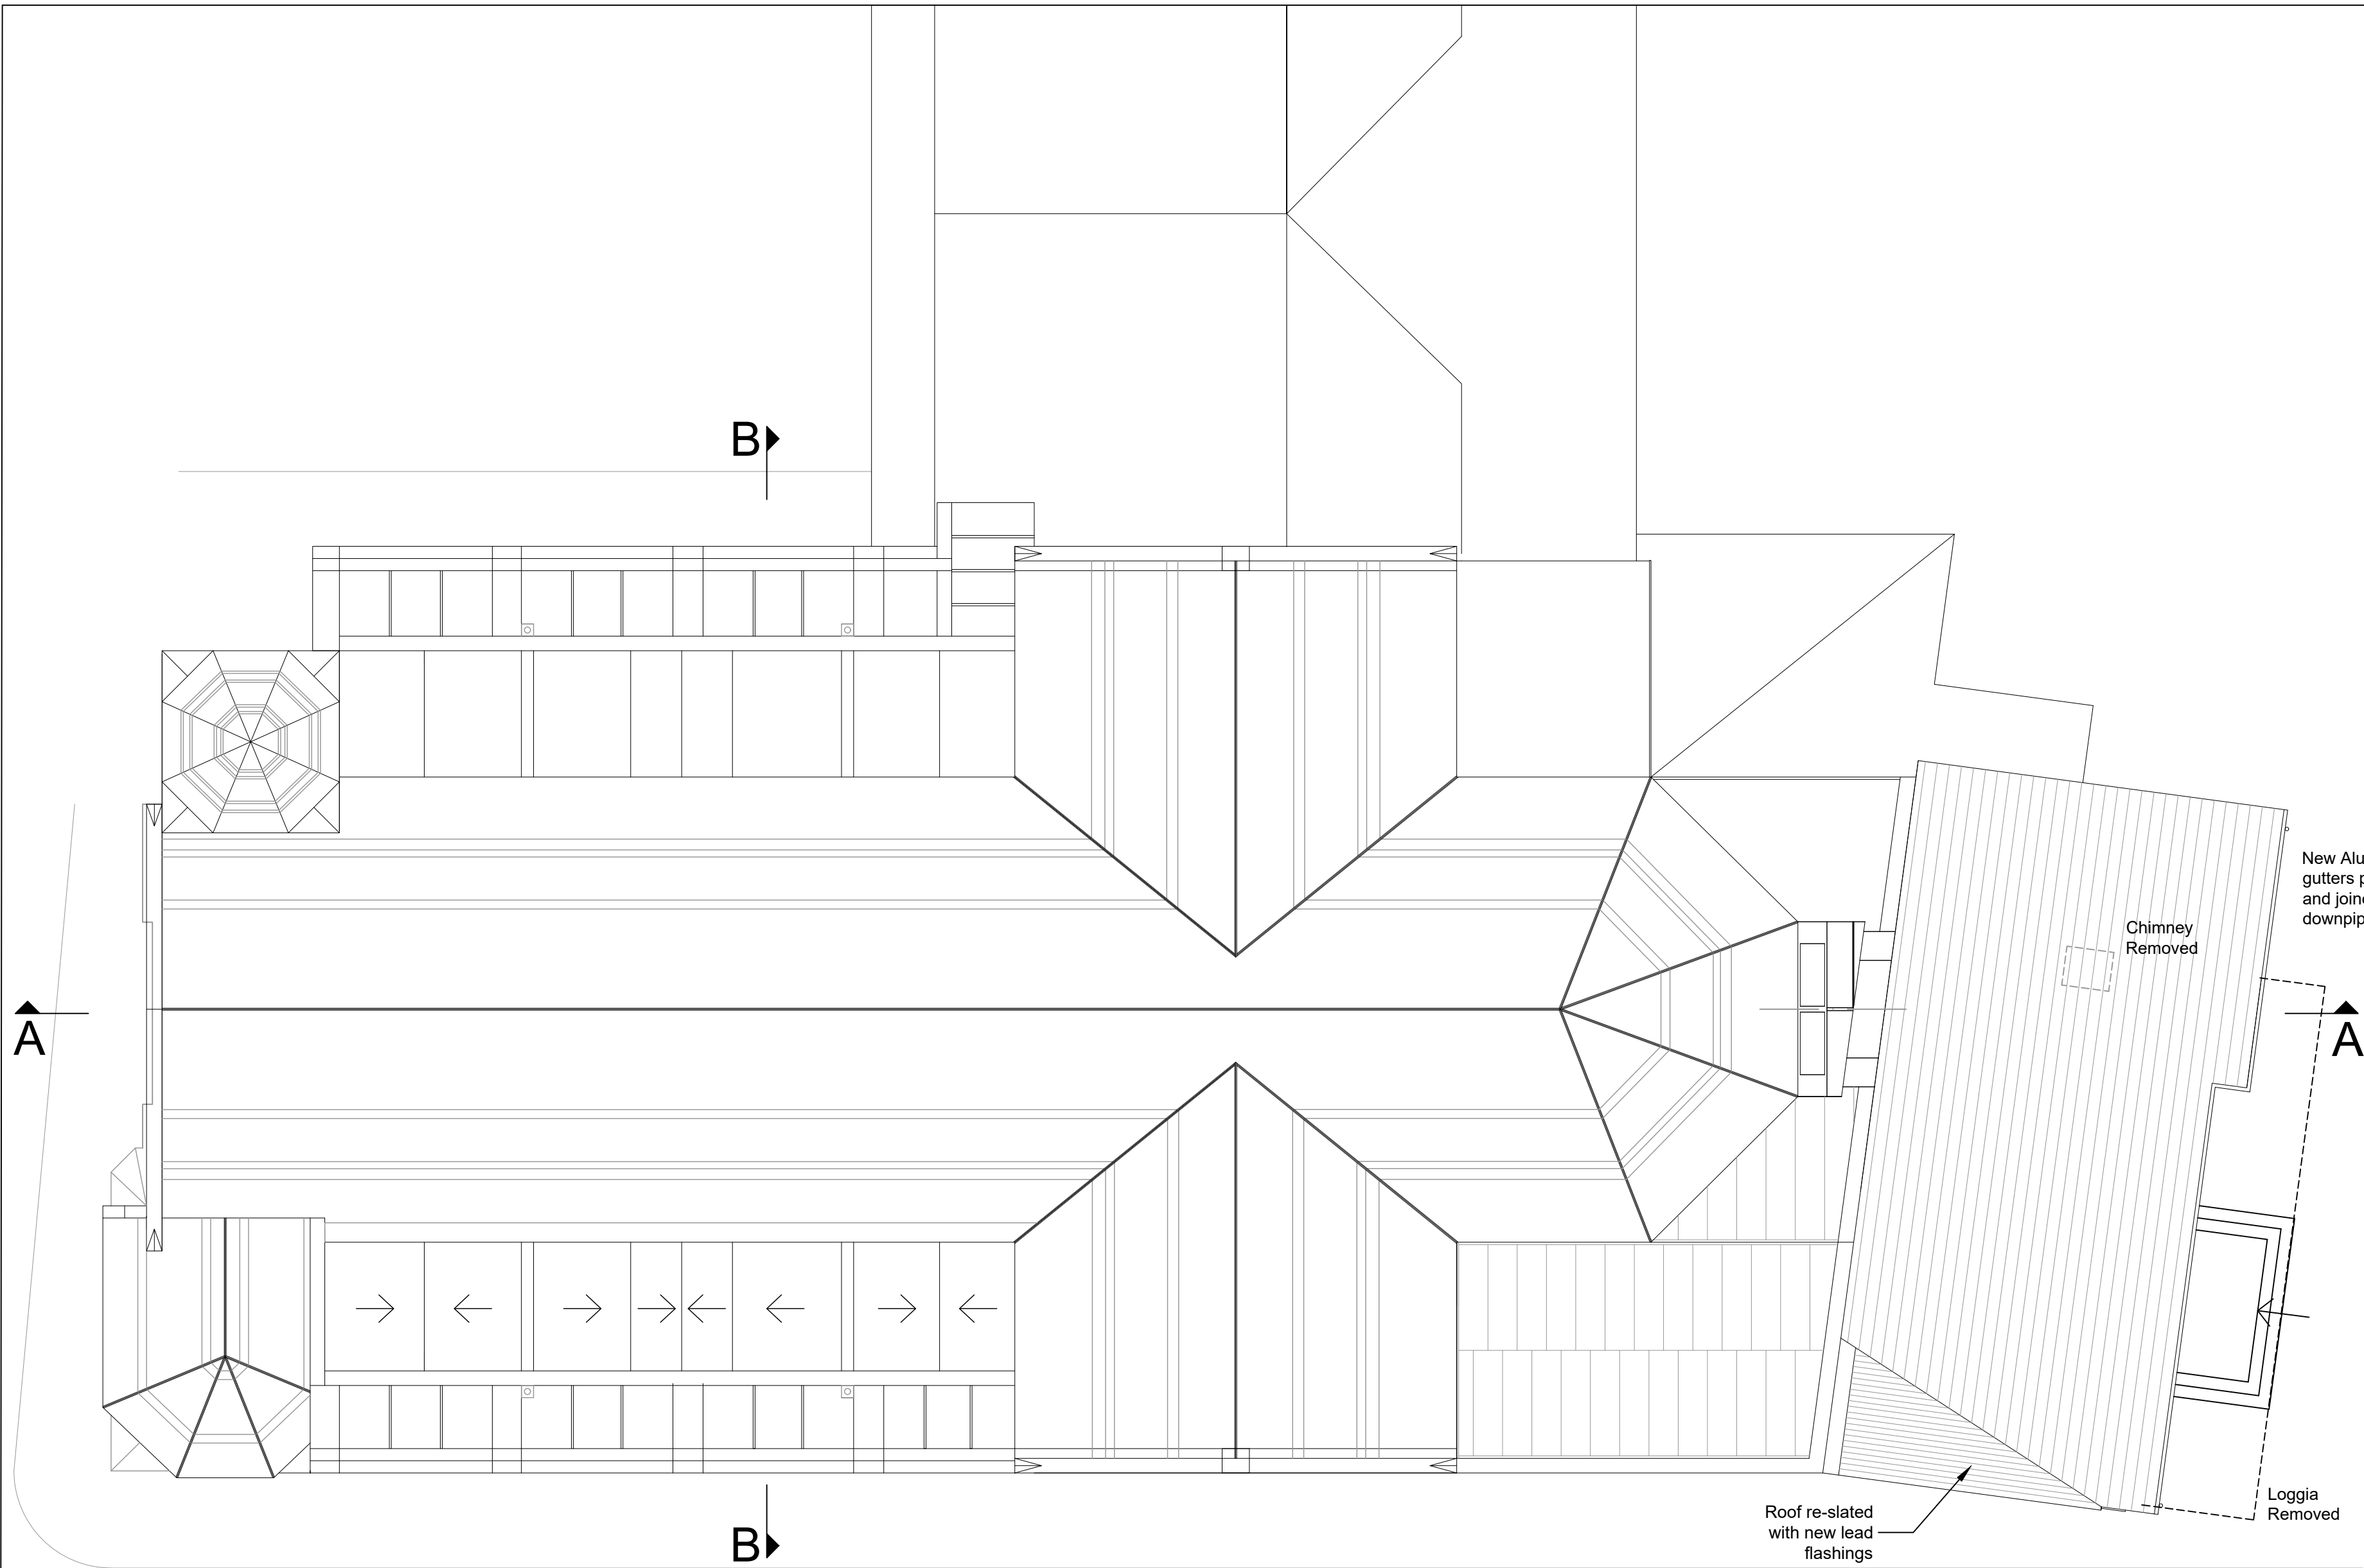

New Aluminium ogee
gutters predecorated
and joined to 75mm
downpipes

Chimney
Removed

A

Loggia
Removed

Roof re-slatted
with new lead
flashings

no.	date	revision details	by
Andrew Shepherd. Chartered Architect, Surveyor Level 3, 15 Napier Street, Sheffield, S11 8HA Telephone: 0114 2662458, Fax: 01142662459, Email: info@andrewshepherdarchitect.co.uk			
client Diocese of Hallam and Father D. Humphries & the Congregation of the Church of the Holy Rood, Barnsley			
job title Removal of Loggia at the Church of the Holy Rood, George Street, Barnsley S70 1AX			
drawing title Roof Plan as Proposed			
scale	1:100 @ A2	drawn by	date
		EFW/TID	Jul '23
job no.	03.28.19-20	drawing no.	revision no.
		P/03	



No dimensions are to be scaled from this drawing.
All dimensions and sizes to be verified on site



East Elevation


0 10m

New plate glass
windows in metal
frames fitted in
previous infilled
windows

no.	date	revision details	by
Andrew Shepherd. Chartered Architect, Surveyor Level 3, 15 Napier Street, Sheffield, S11 8HA Telephone: 0114 2662458, Fax: 01142662459, Email: info@andrewshepherdarchitect.co.uk			
client Diocese of Hallam and Father D. Humphries & the Congregation of the Church of the Holy Rood, Barnsley			
job title Removal of Loggia at the Church of the Holy Rood, George Street, Barnsley S70 1AX			
drawing title East Elevation as Proposed			
scale 1:100 @ A2	drawn by EFW/TID	date Jul '23	
job no. 03.28.19-20	drawing no. P/04	revision no.	

©

No dimensions are to be scaled from this drawing.
All dimensions and sizes to be verified on site

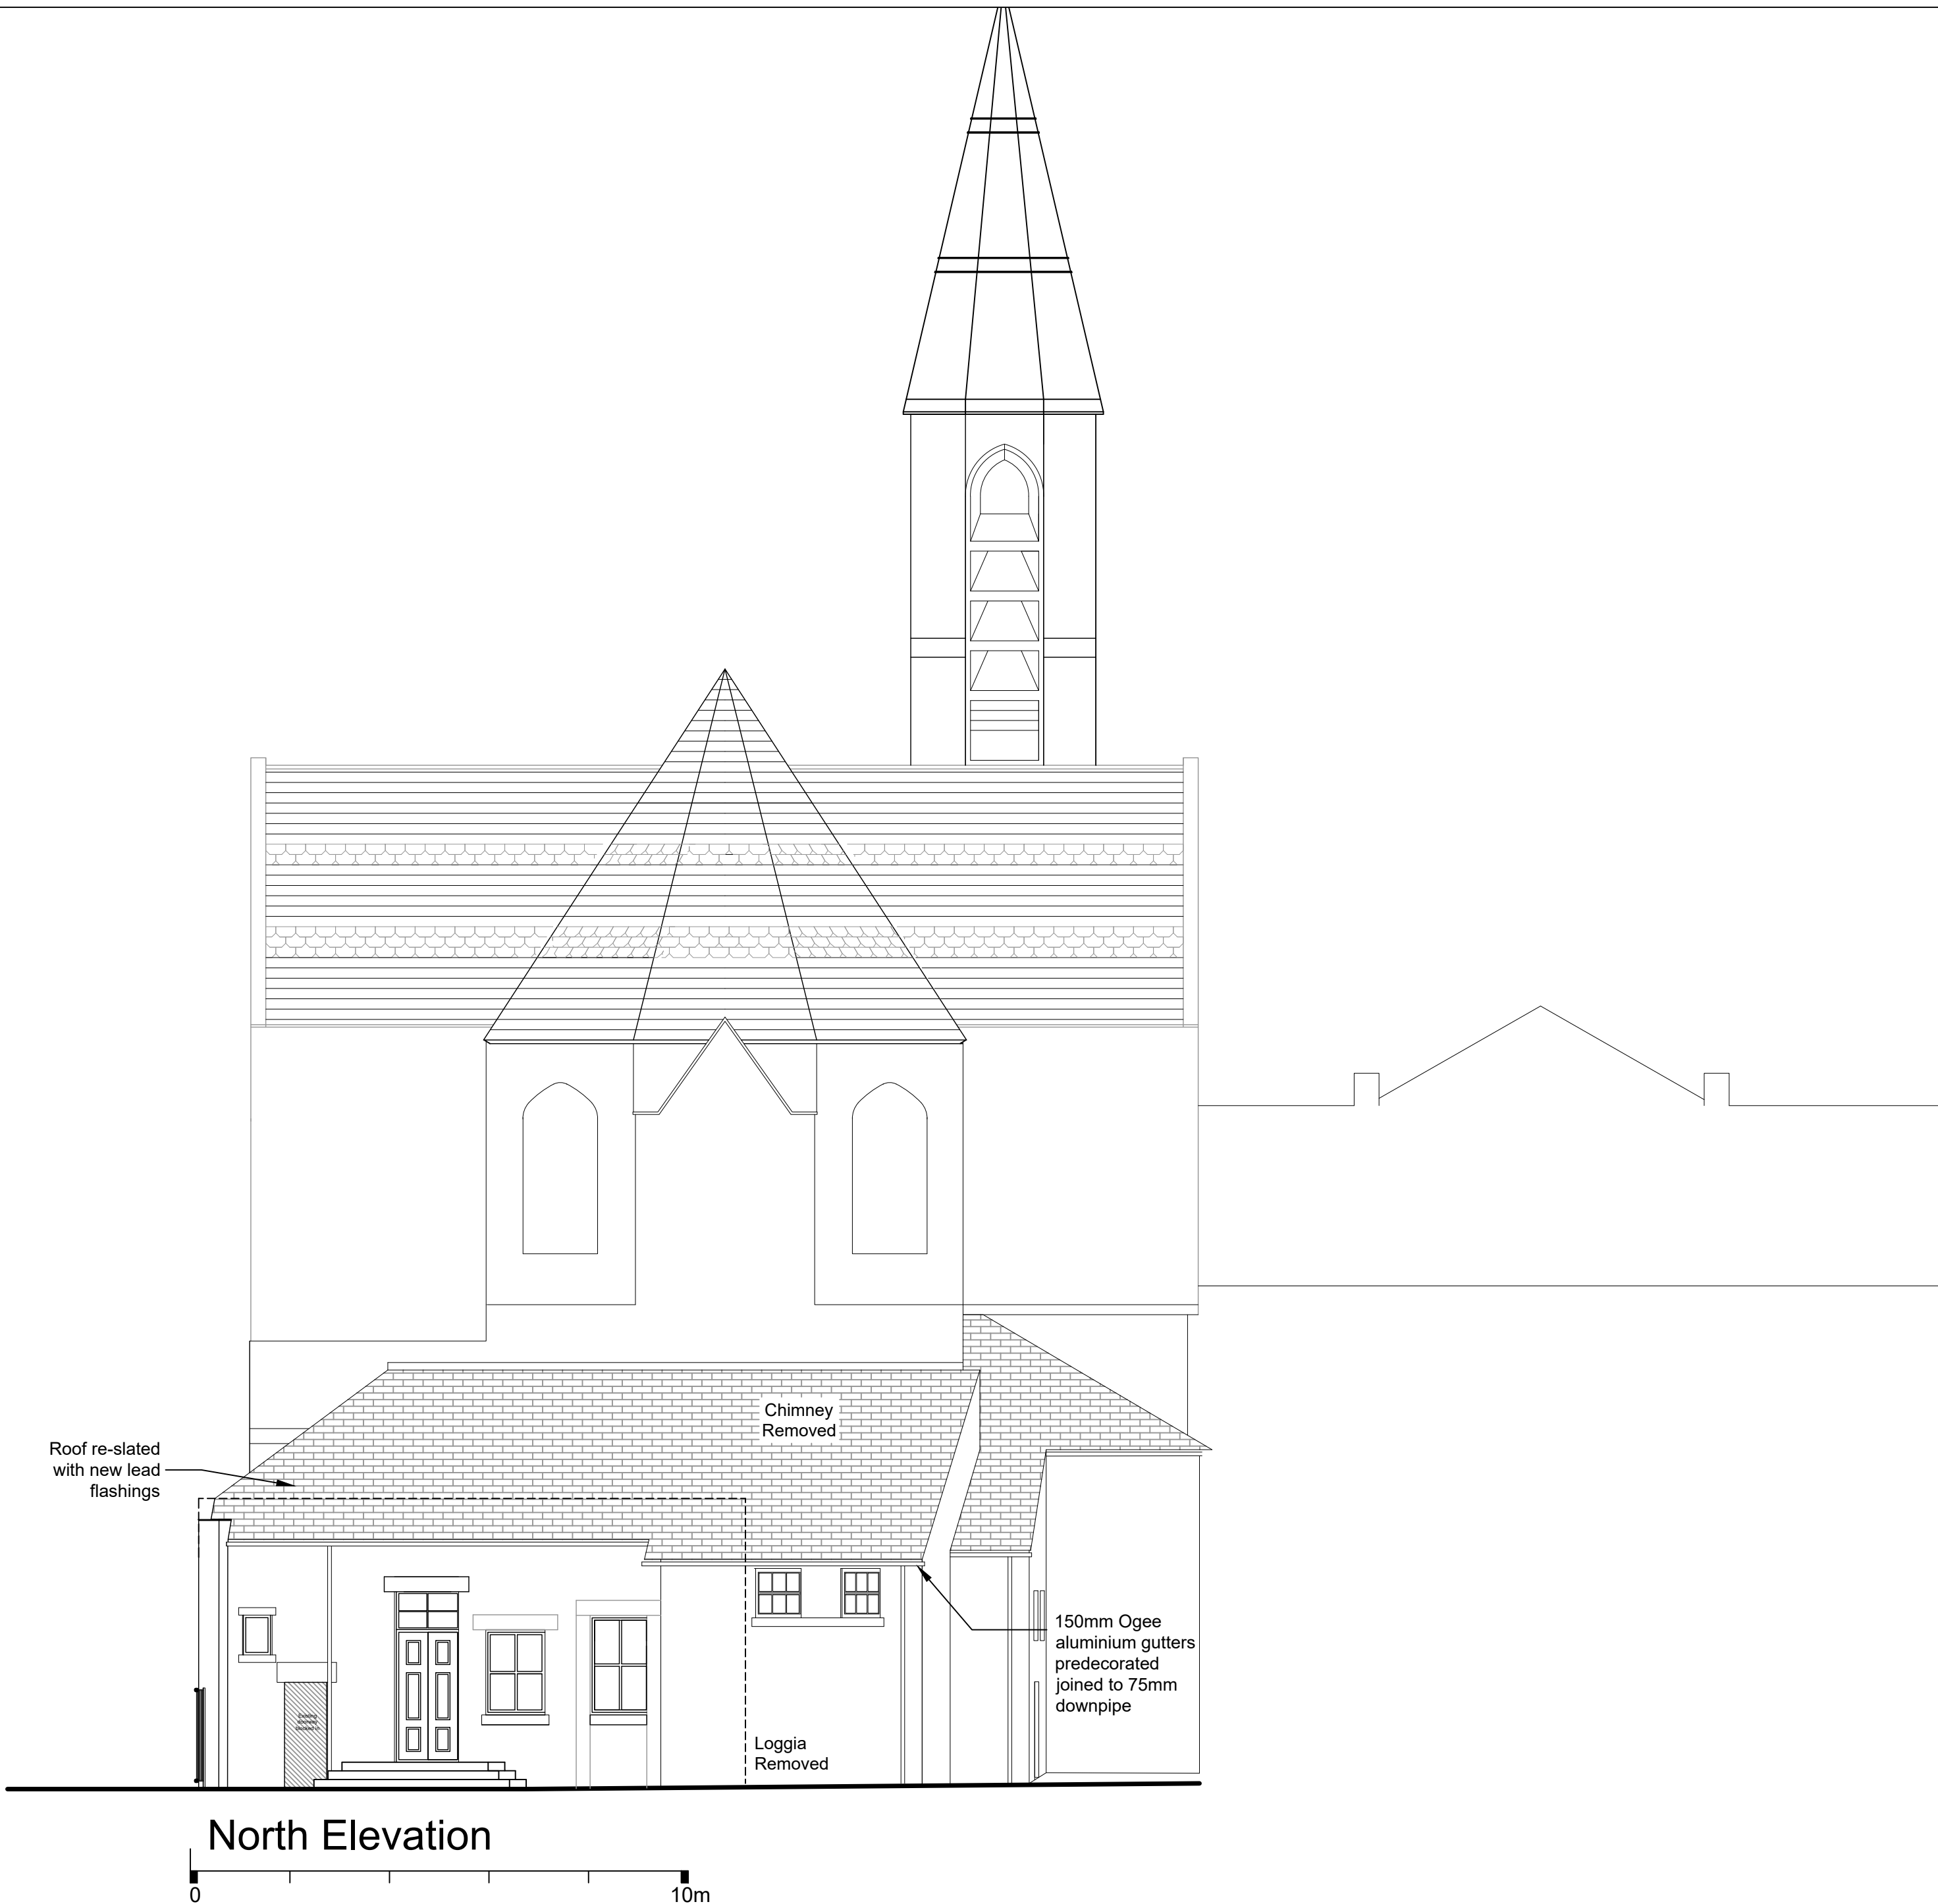

no.	date	revision details	by
Andrew Shepherd. Chartered Architect, Surveyor Level 3, 15 Napier Street, Sheffield, S11 8HA Telephone: 0114 2662458, Fax: 01142662459, Email: info@andrewshepherdarchitect.co.uk			
client Diocese of Hallam and Father D. Humphries & the Congregation of the Church of the Holy Rood, Barnsley			
job title Removal of Loggia at the Church of the Holy Rood, George Street, Barnsley S70 1AX			
drawing title North Elevation as Proposed			
scale	1:100 @ A2	drawn by	date
		EFW/TID	Jul '23
job no.	03.28.19-20	drawing no.	revision no.
		P/05	



©
No dimensions are to be scaled from this drawing.
All dimensions and sizes to be verified on site

no.	date	revision details	by
Andrew Shepherd. Chartered Architect, Surveyor Level 3, 15 Napier Street, Sheffield, S11 8HA Telephone: 0114 2662458, Fax: 01142662459, Email: info@andrewshepherdarchitect.co.uk			
client Diocese of Hallam and D. Humphries & the Congregation of the Church of the Holy Rood, Barnsley			
job title Removal of Loggia at the Church of the Holy Rood, George Street, Barnsley S70 1AX			
drawing title North Elevation as Proposed			
scale	1:50 @ A2	drawn by	date
		EFW/TID	Jul '23
job no.	drawing no.	revision no.	
03.28.19-20	P/06		