




3 South East Elevation As Proposed Colour
1 : 100

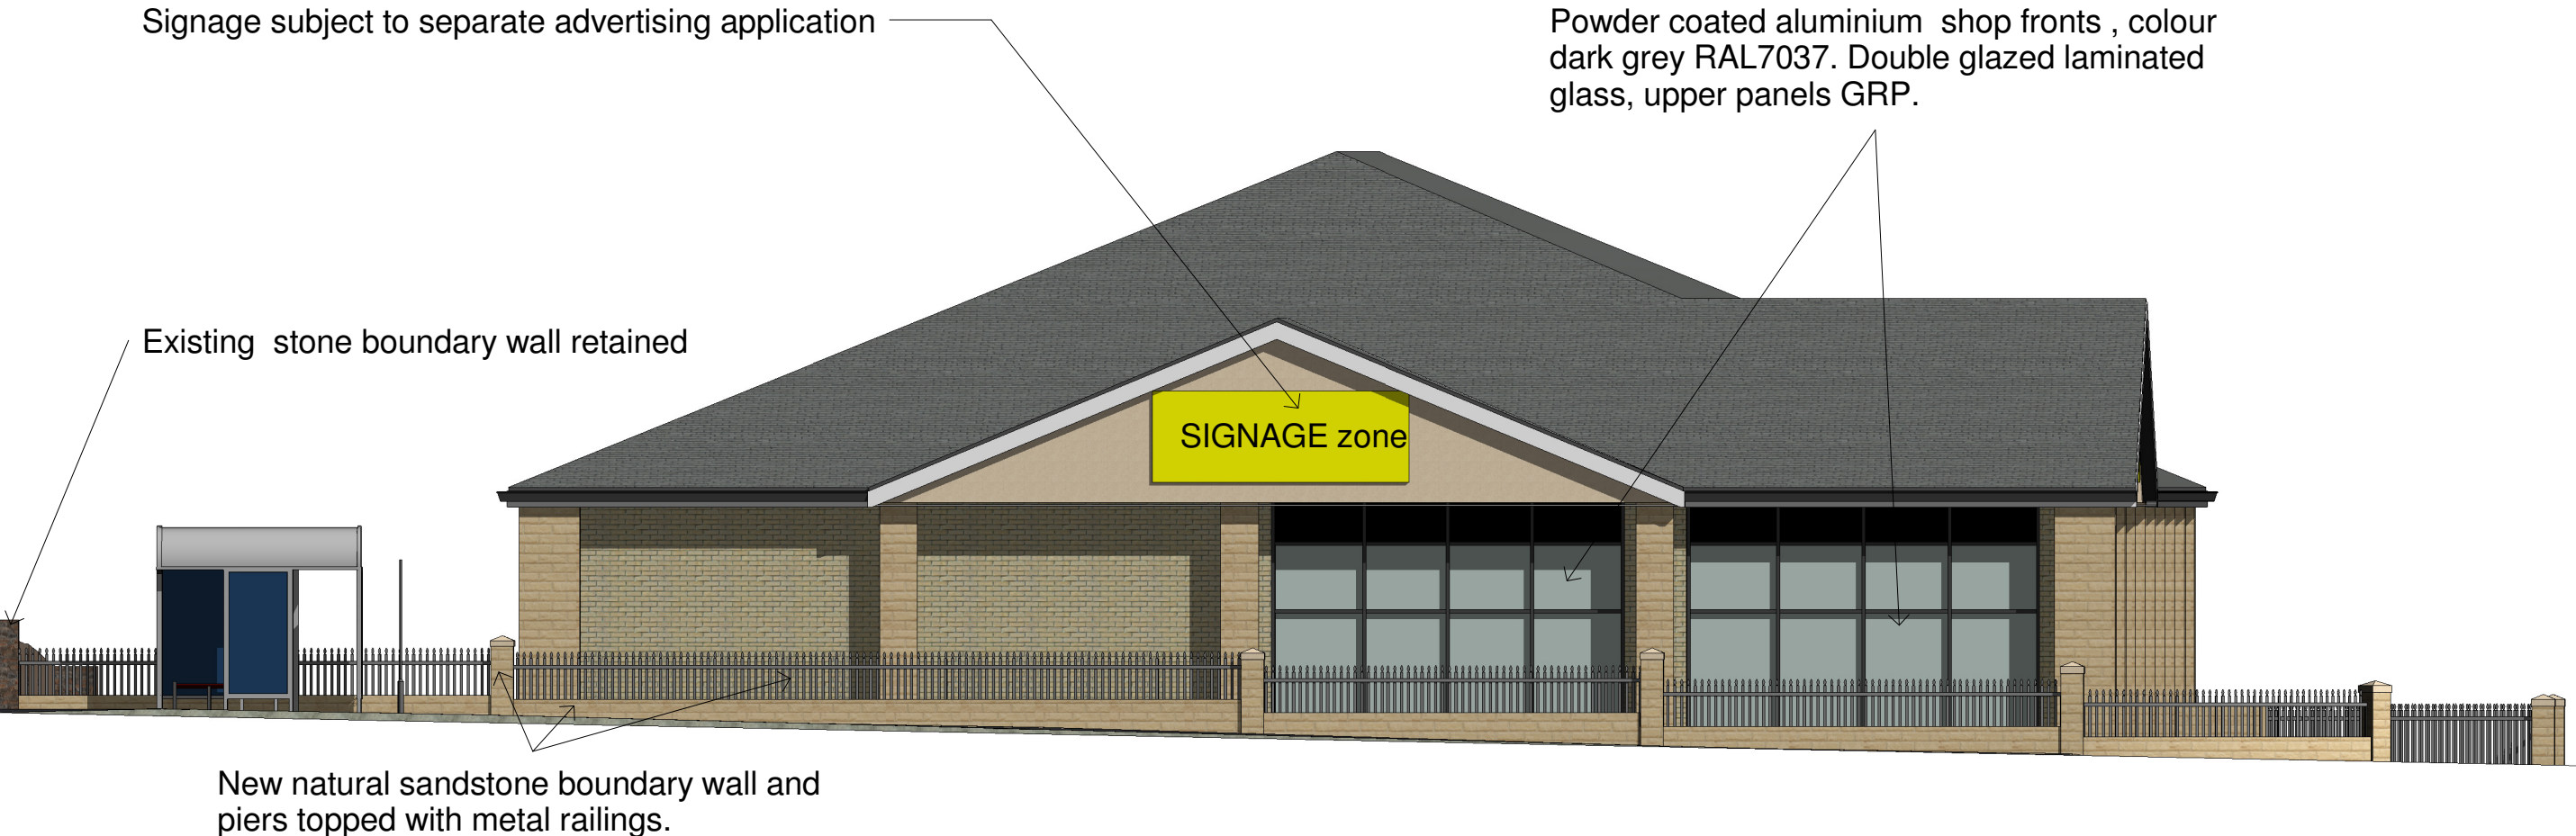

4 West Elevation As Proposed Colour
1 : 100

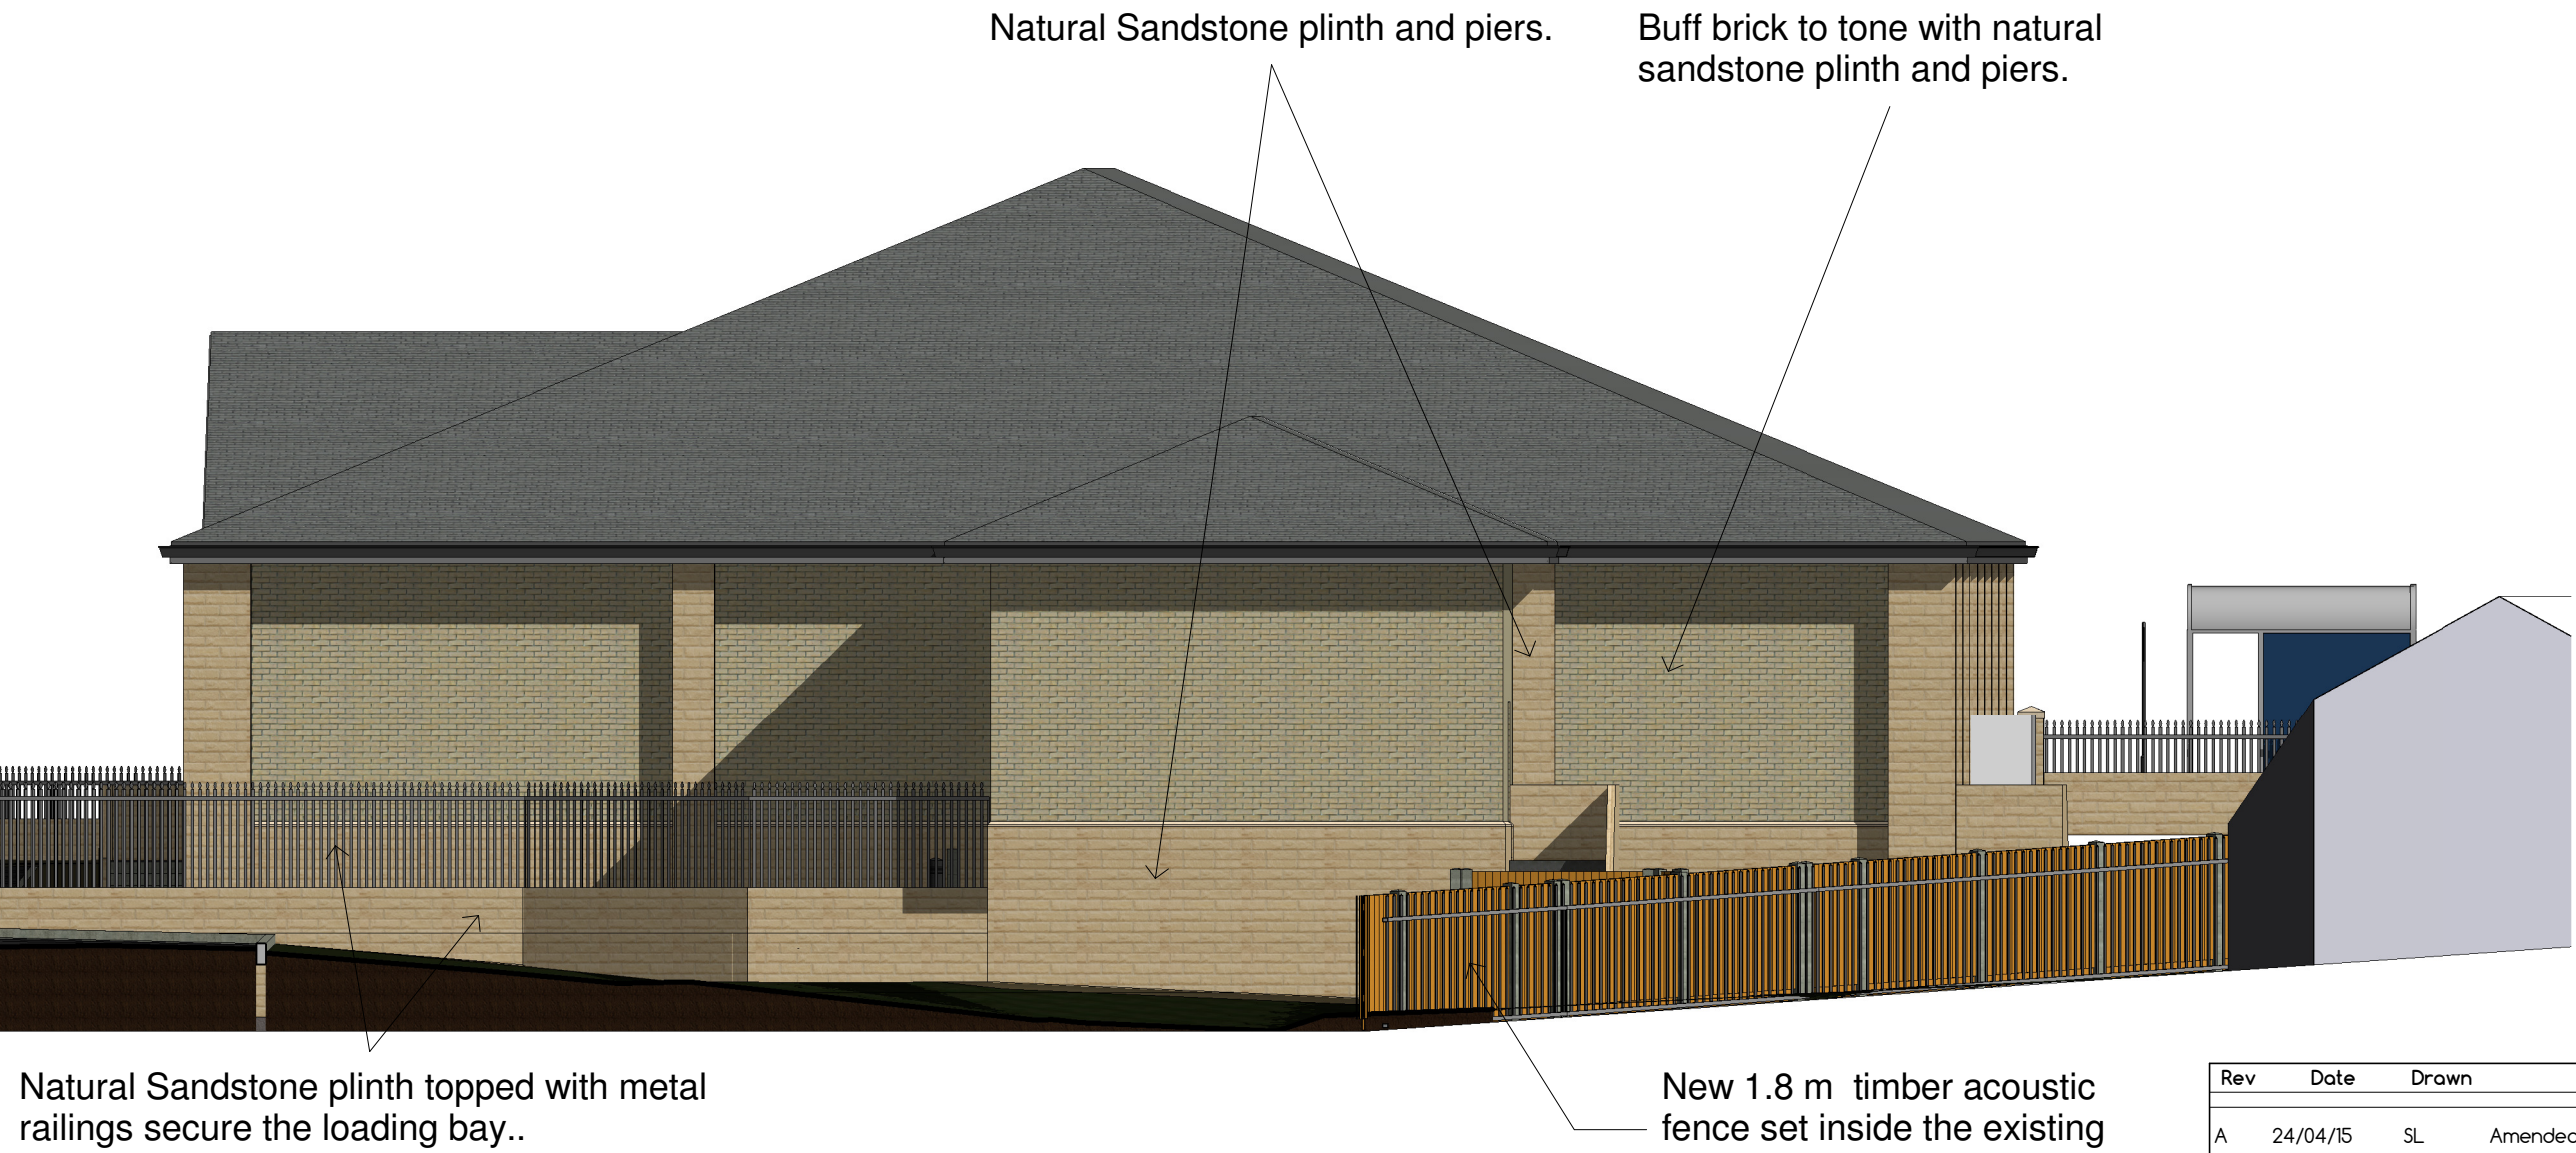

1 North East Elevation As Proposed Colour
1 : 100

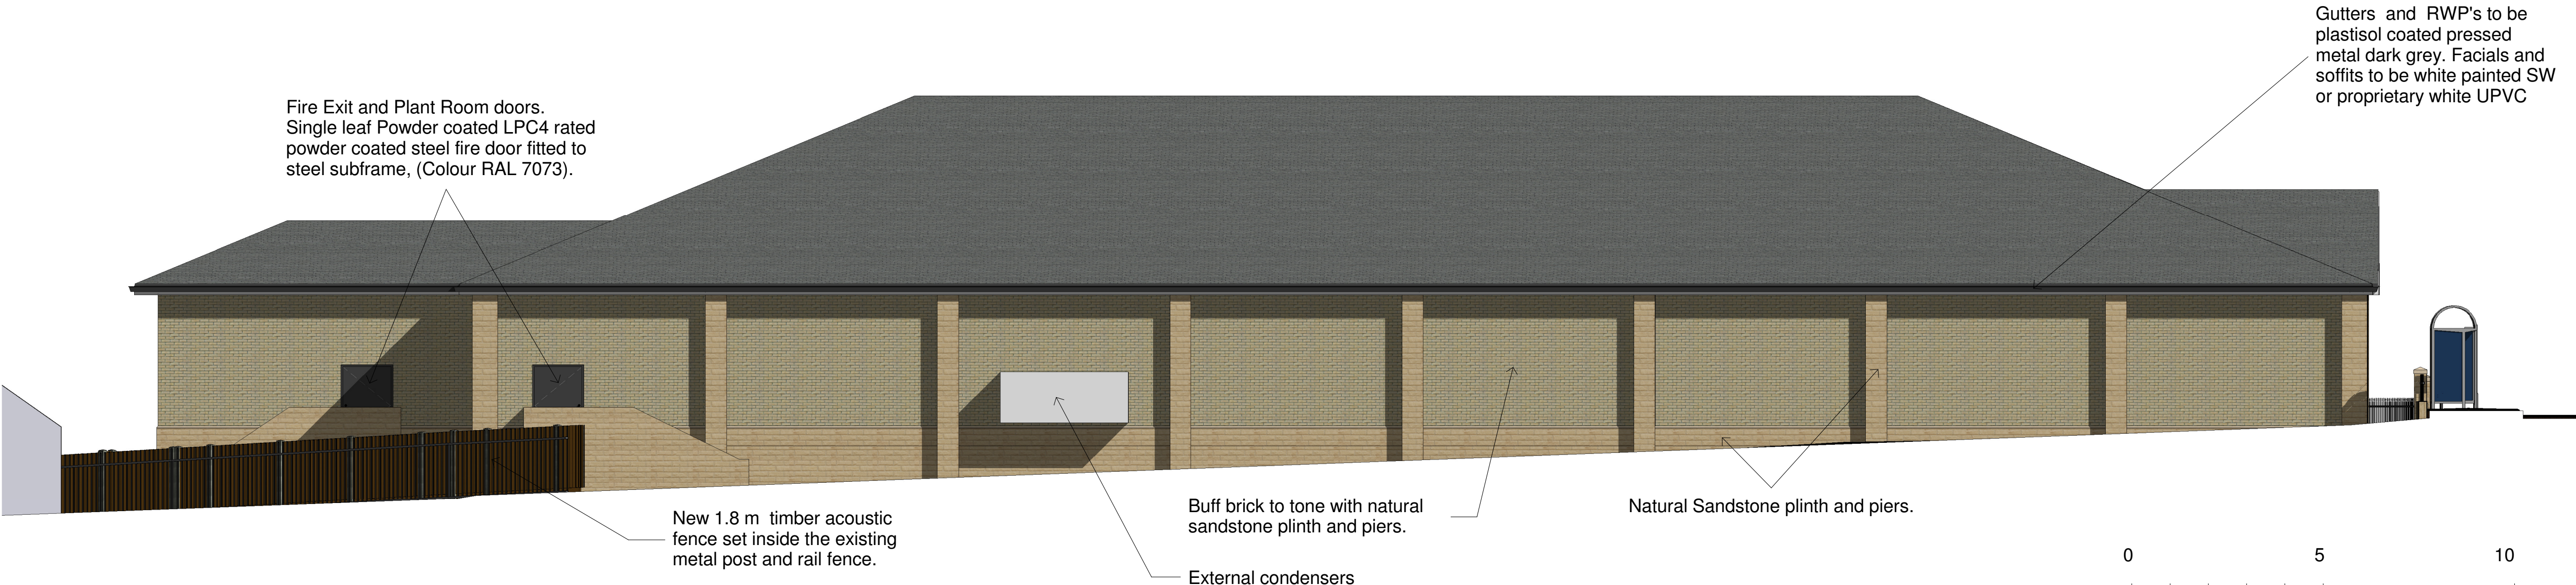

2 North West Elevation As Proposed Colour
1 : 100

Rev	Date	Drawn	Description
A	24/04/15	SL	Amended carpark layout
B	26/05/15	SL	Amended Totem Signs
C	07/08/15	SL	Revised levels and consequential boundary treatment.
D	17/08/15	SL	Totem Signage Removed
E	02/09/15	SL	Revised boundary, and revised car park edge guarding.

WhiteDesign

Client: RESILIENT

Project: HOYLAND SITE B

Title: Proposed Elevations (On Site) Materials

Scales: 1:100 Drawn: SL Date: 10/09/2015 13:08:26 Checked: KU

Drawing no: 0010.13.02 126 Rev: E

The White House, 24a St Andrews Road, Sheffield, S11 9AL
T: 0114 226 0255 F: 0114 226 0256
E: office@whitedg.co.uk W: www.whitedg.co.uk

