



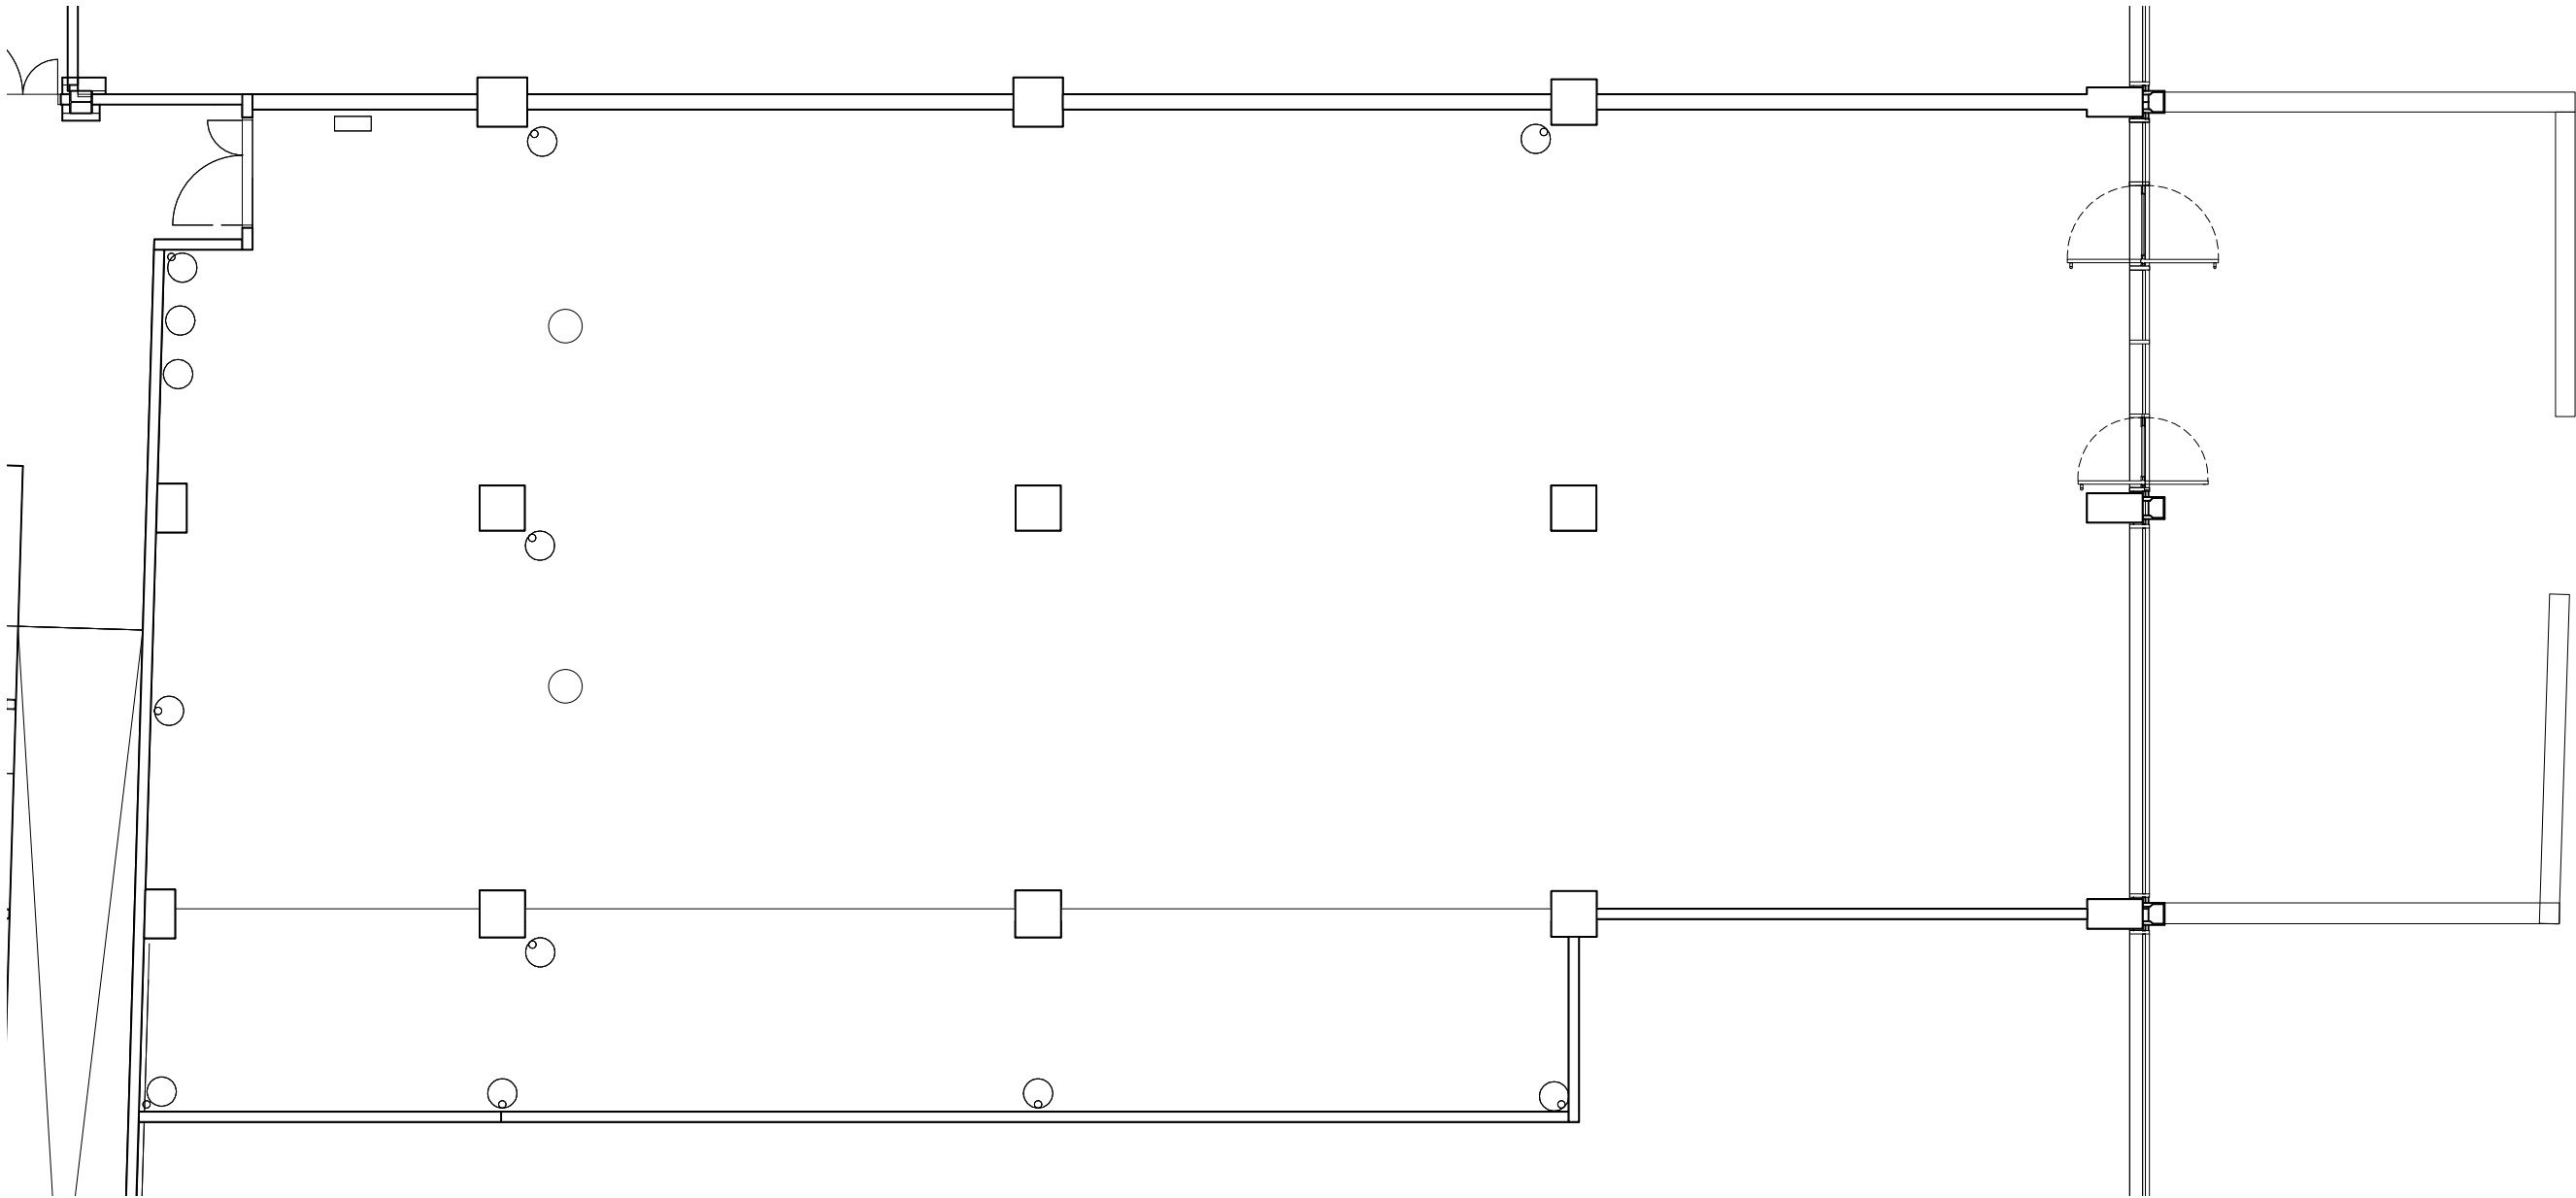

1 EXISTING GROUND FLOOR PLAN
SCALE: 1:50@A1 , 1:100 @A3

 

GENERAL NOTES

DO NOT SCALE FROM DRAWINGS. ALL DIMENSIONS TO BE CHECKED ON SITE. REPORT OMISSIONS AND DISCREPANCIES TO THE ARCHITECT IMMEDIATELY.

REVISION DATES MARKED ON THE DRAWING ARE STATED IN THE FOLLOWING ORDER: YEAR, MONTH, DAY (YY.MM.DD).

© MORENO MASEY LTD

P3.	21 12 17	FOR PLANNING [FI]
P2.	21 12 10	FOR PLANNING [FI]
P1.	21 08 19	FOR PLANNING [FI]

REV	DATE	NOTES
MorenoMasey The Barley Mow Centre, 10 Barley Mow Passage, London W4 4PH UK +44 20 3142 6554 morenomasey.com		
PROJECT NANDOS BARNSLEY		
CLIENT NANDOS CHICKENLAND		
DRAWING TITLE EXISTING GROUND FLOOR PLAN		
SCALE SCALE: 1:50@A1 , 1:100 @A3	DATE AUG 21	DRAWN FI CHECK RR
PROJECT NO. 20012	DWG NO. 010	REVISION P3