


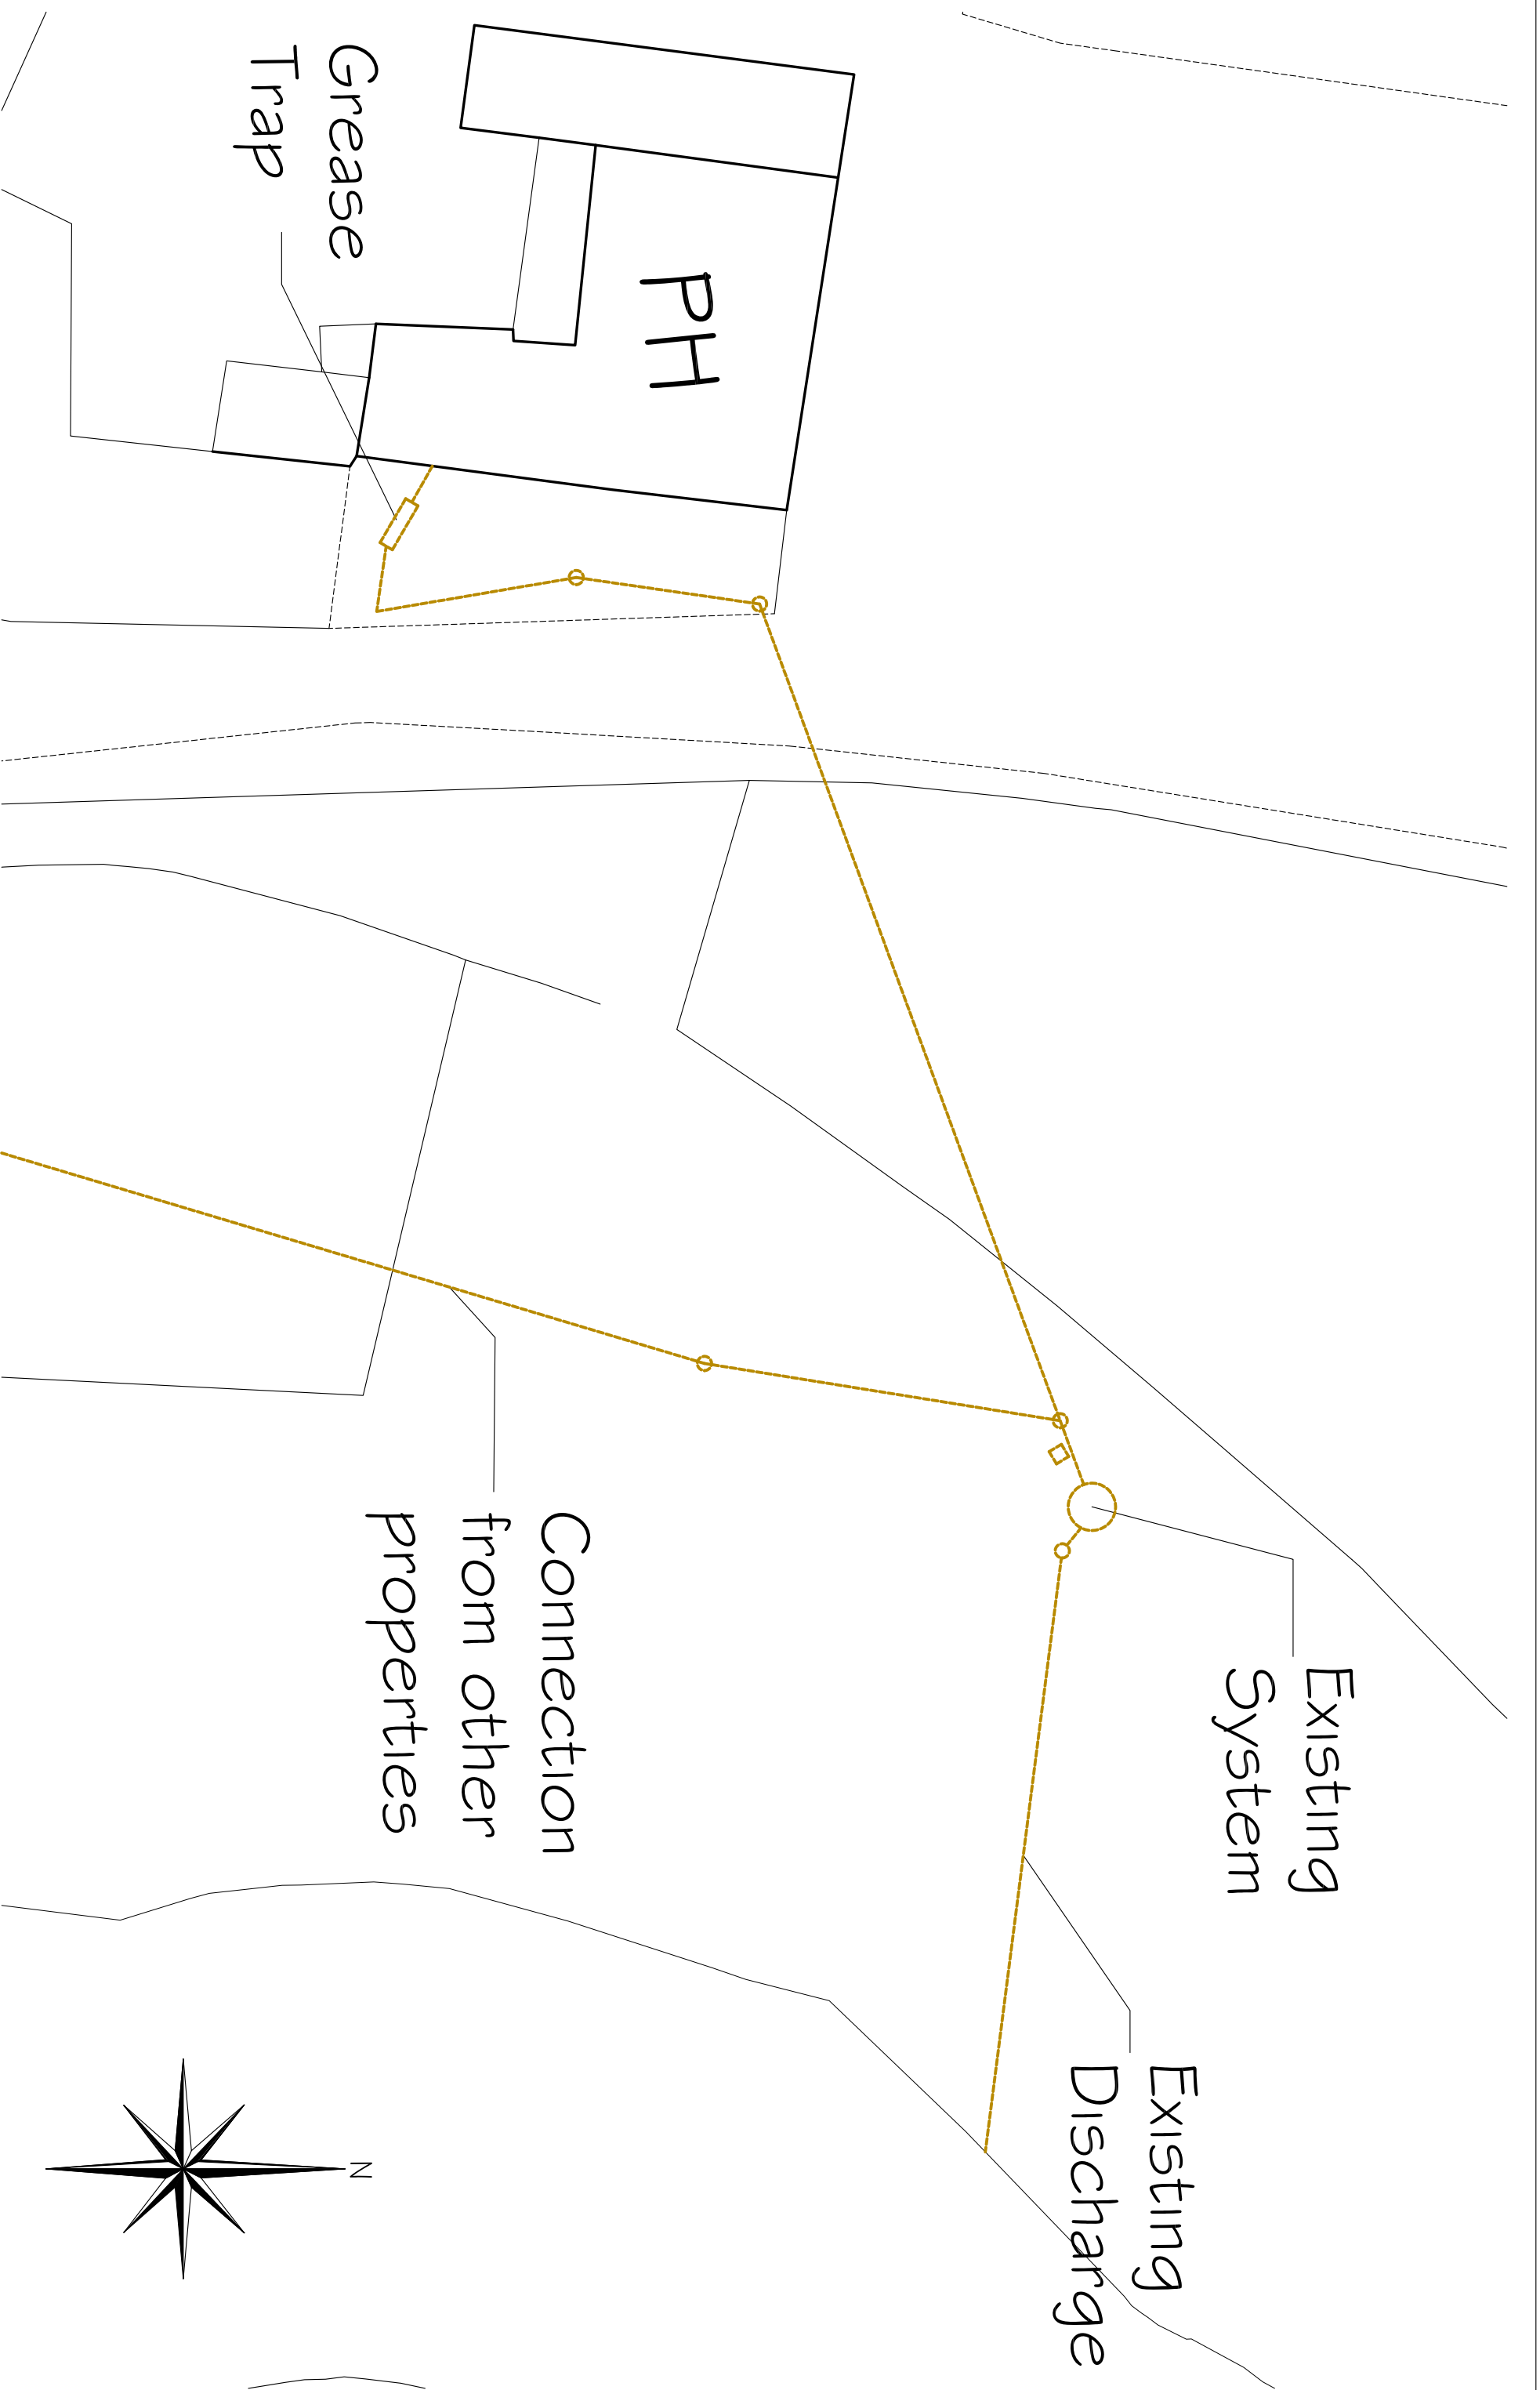

The Stratford Arms
Existing Site Plan - Scale 1:250 @ A3



Butler Haig Associates