




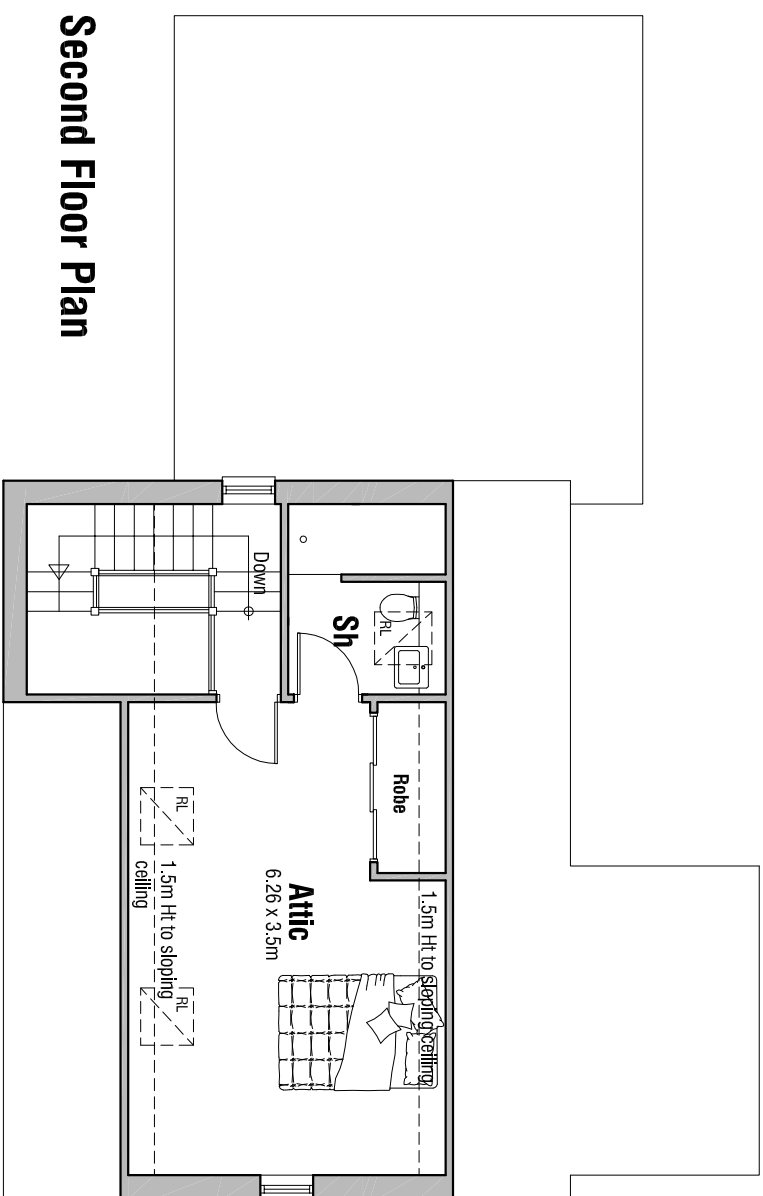


Second Floor Plan

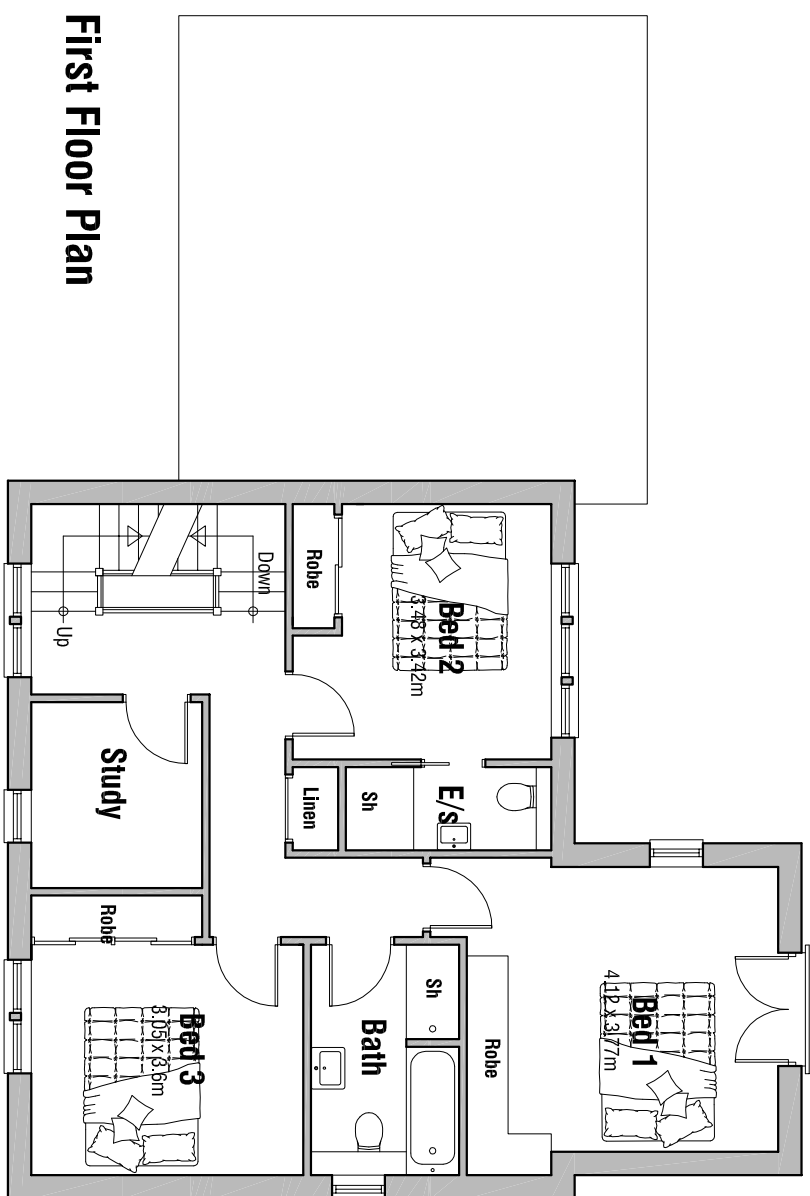

First Floor Plan

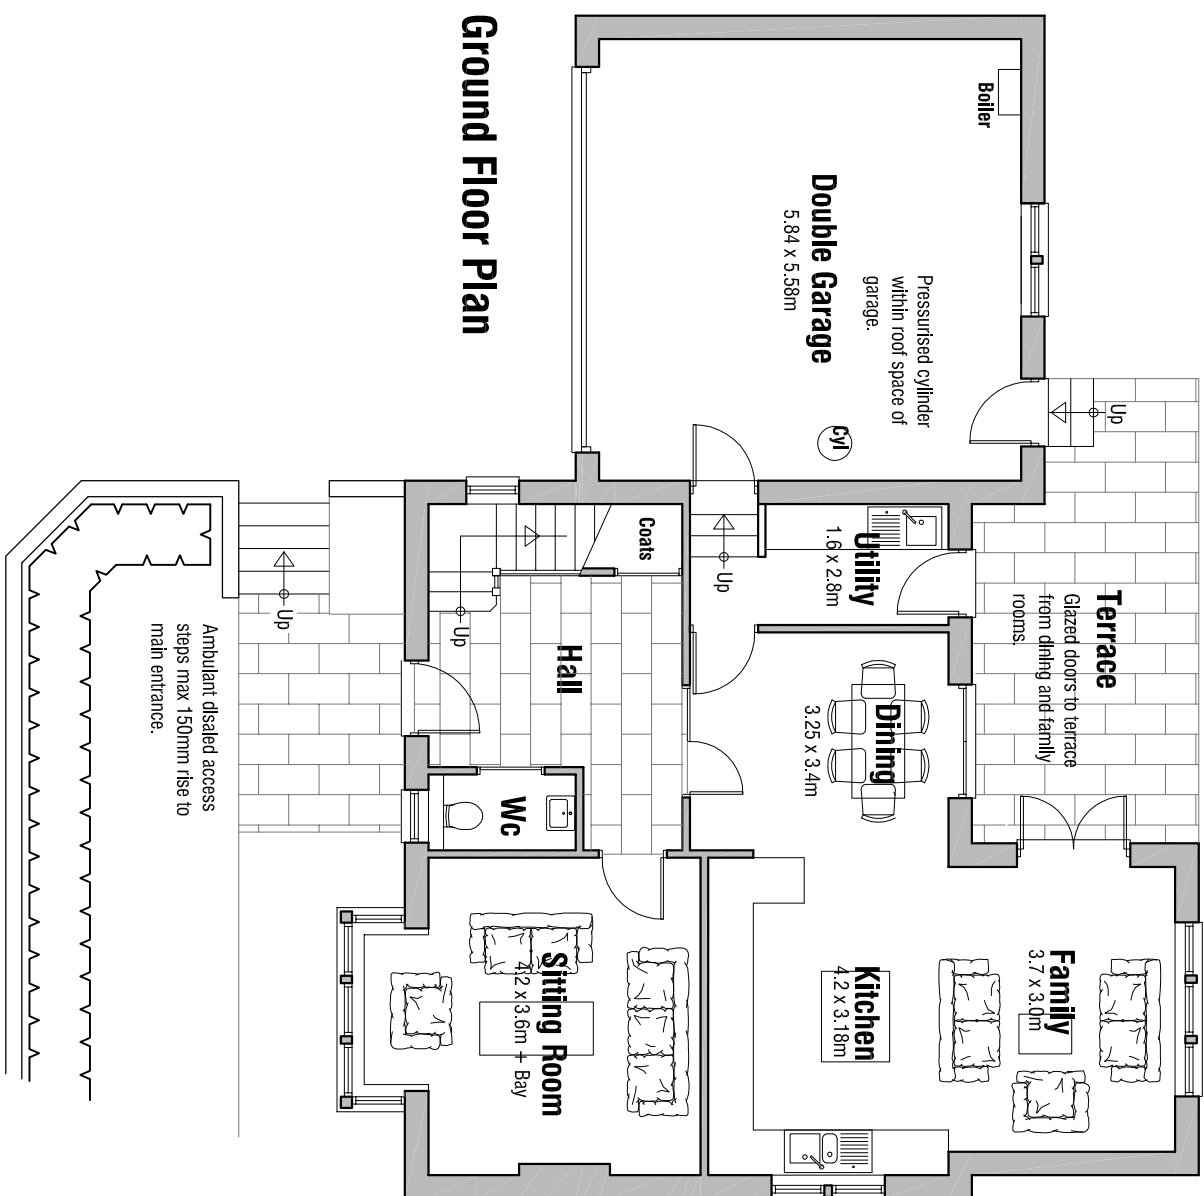

Ground Floor Plan

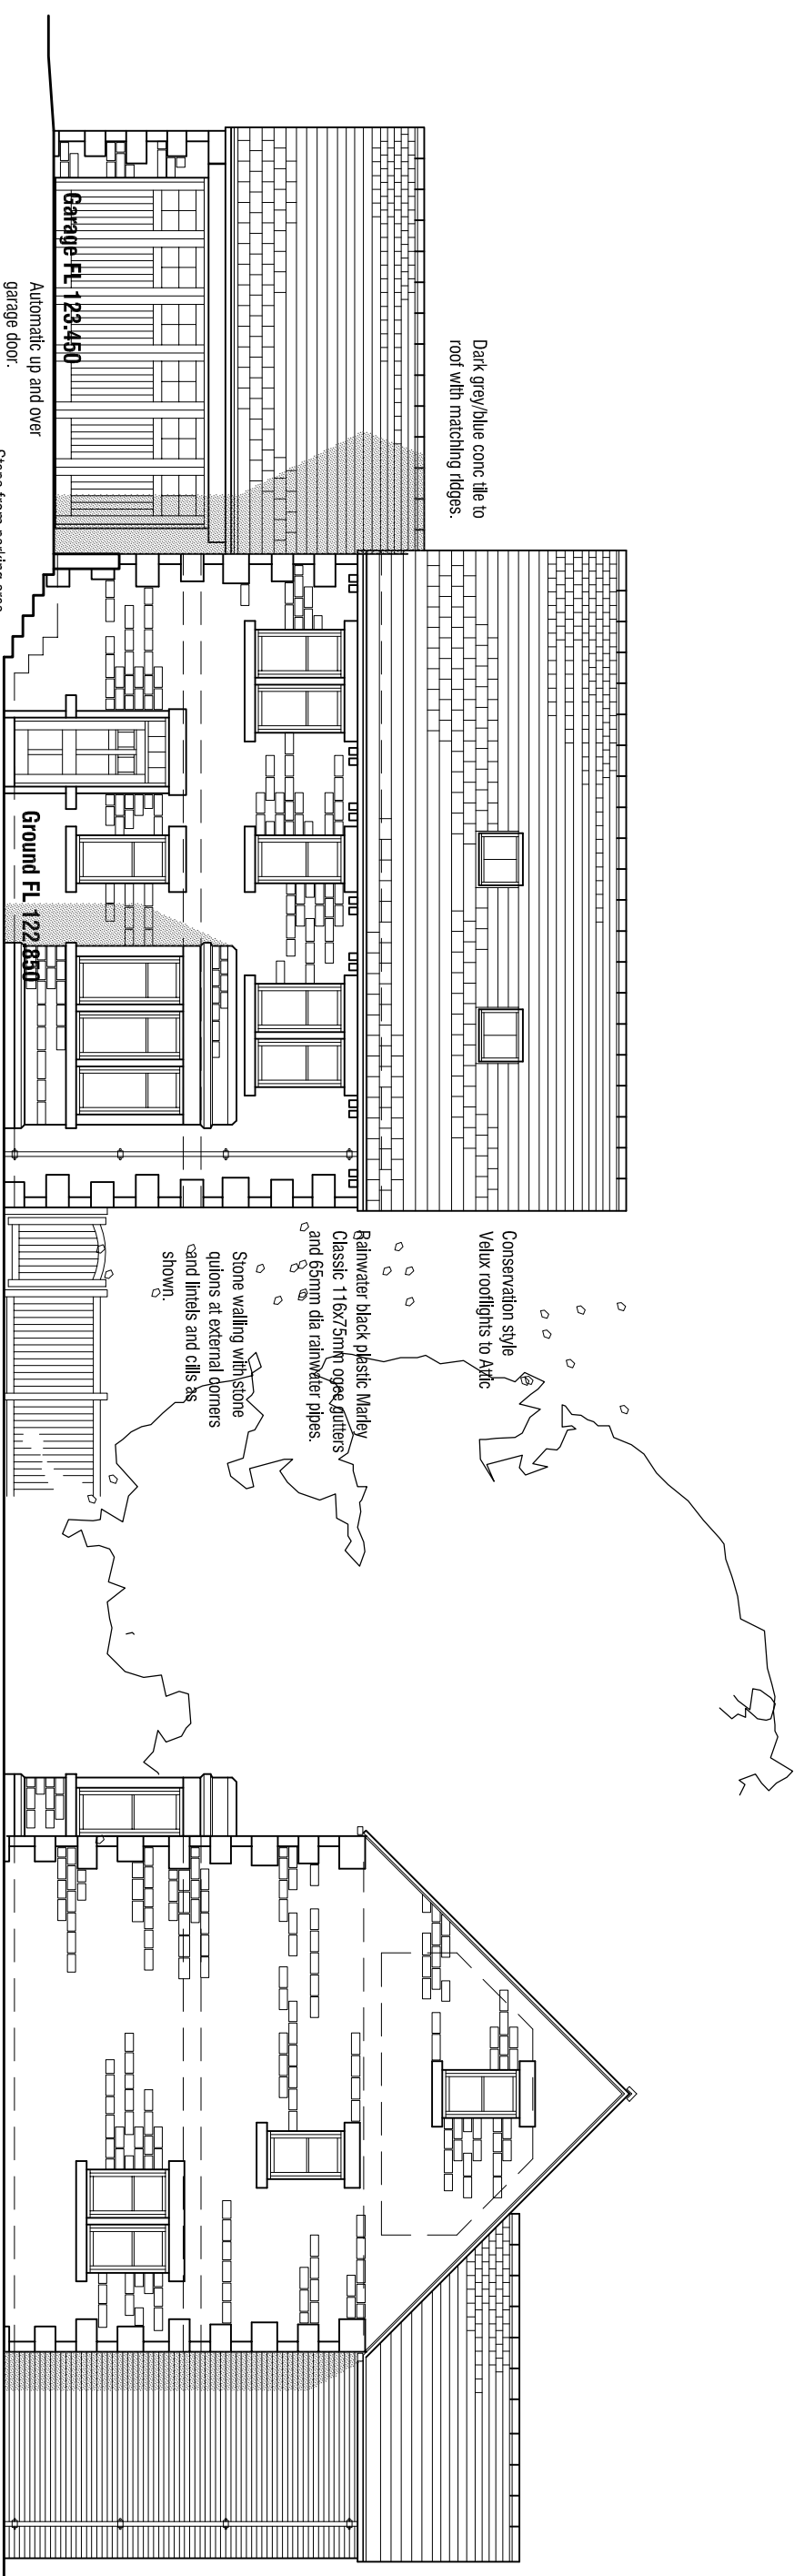


WEST ELEVATION

SOUTH ELEVATION



EAST ELEVATION

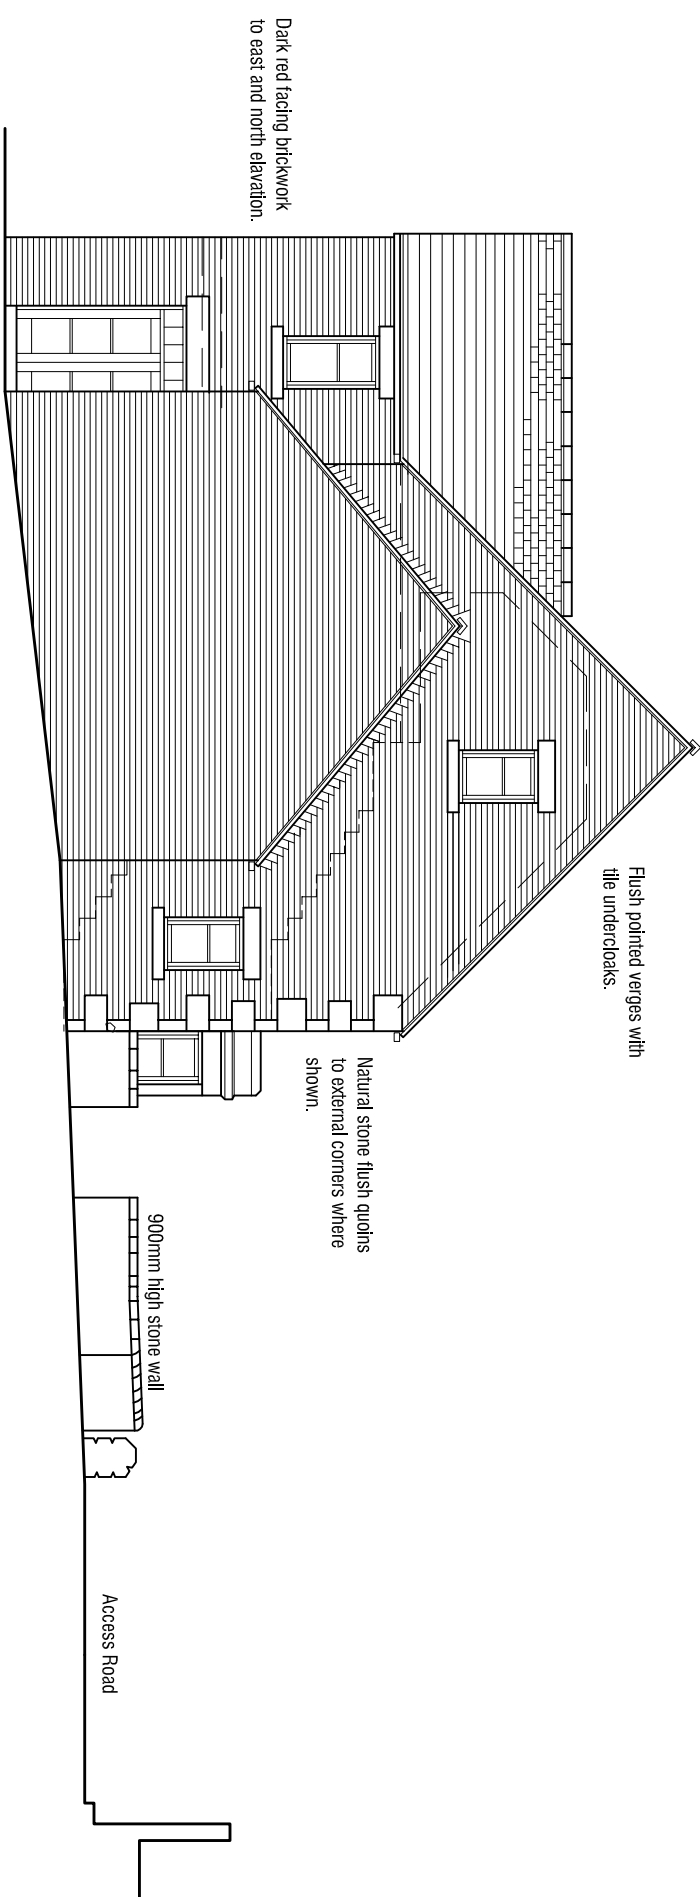

NORTH ELEVATION

PROPOSED REDEVELOPMENT
PLOT 1 - 25 BOND ROAD
BARNSELEY

PROPOSALS

PLANS & ELEVATIONS

mboothdesign

architectural design and building consultants

t t Crowden Walk Barnsley
S75 2LU
T : 01226 286256
M: 07881898300
[E: mboothdesign@btconnect.com](#)

Scale 1:100 & A2

Date July 2012

Dwg No. P2

Drawn MJB

Ref. 12.36

Rev. B

3mm

3mm

3mm

3mm

Copyright notice/disclaimer: All dimensions in millimetres unless otherwise stated.
Dimensions are setting out in colour checked and verified on site,
to be checked on site.