




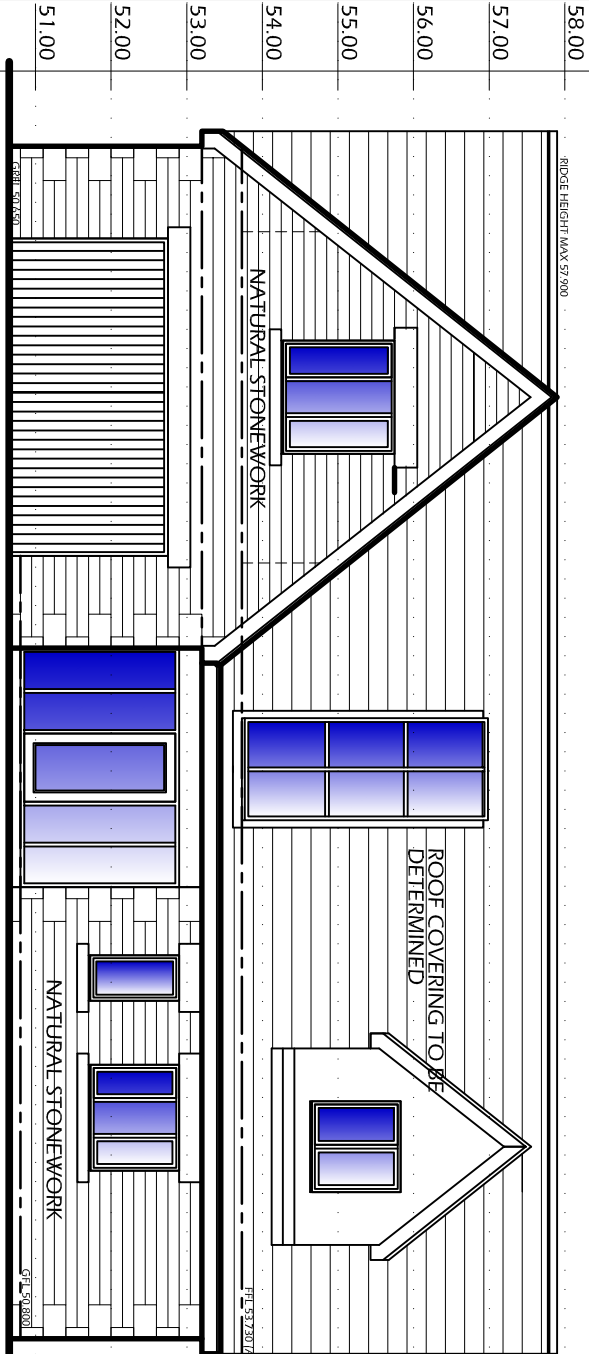


PROPOSED FRONT ELEVATION 1:100

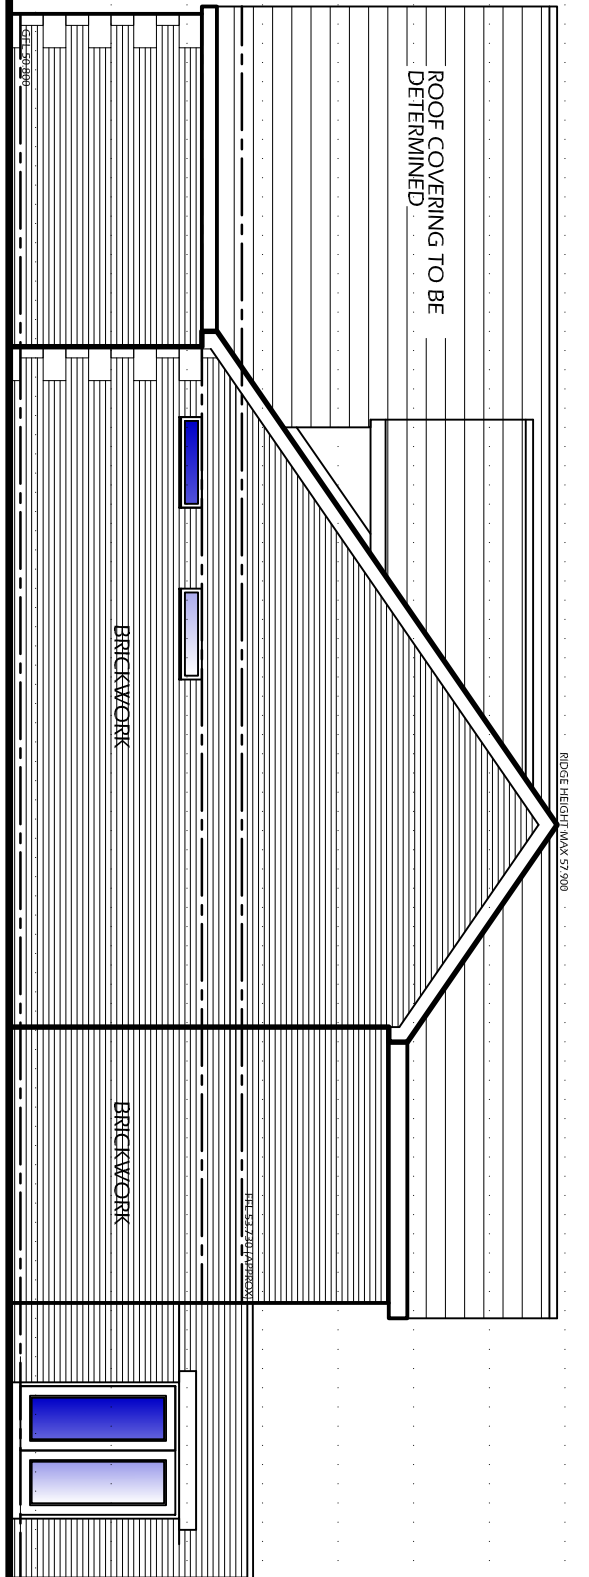


PROPOSED SIDE 1 ELEVATION 1:100

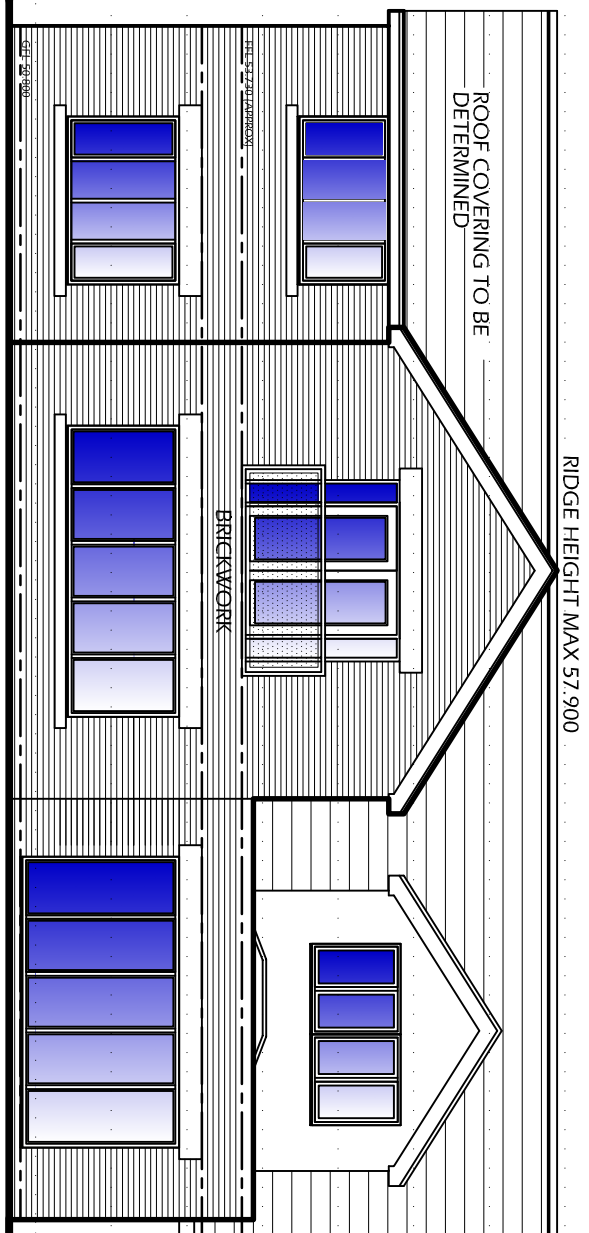


PROPOSED REAR ELEVATION 1:100

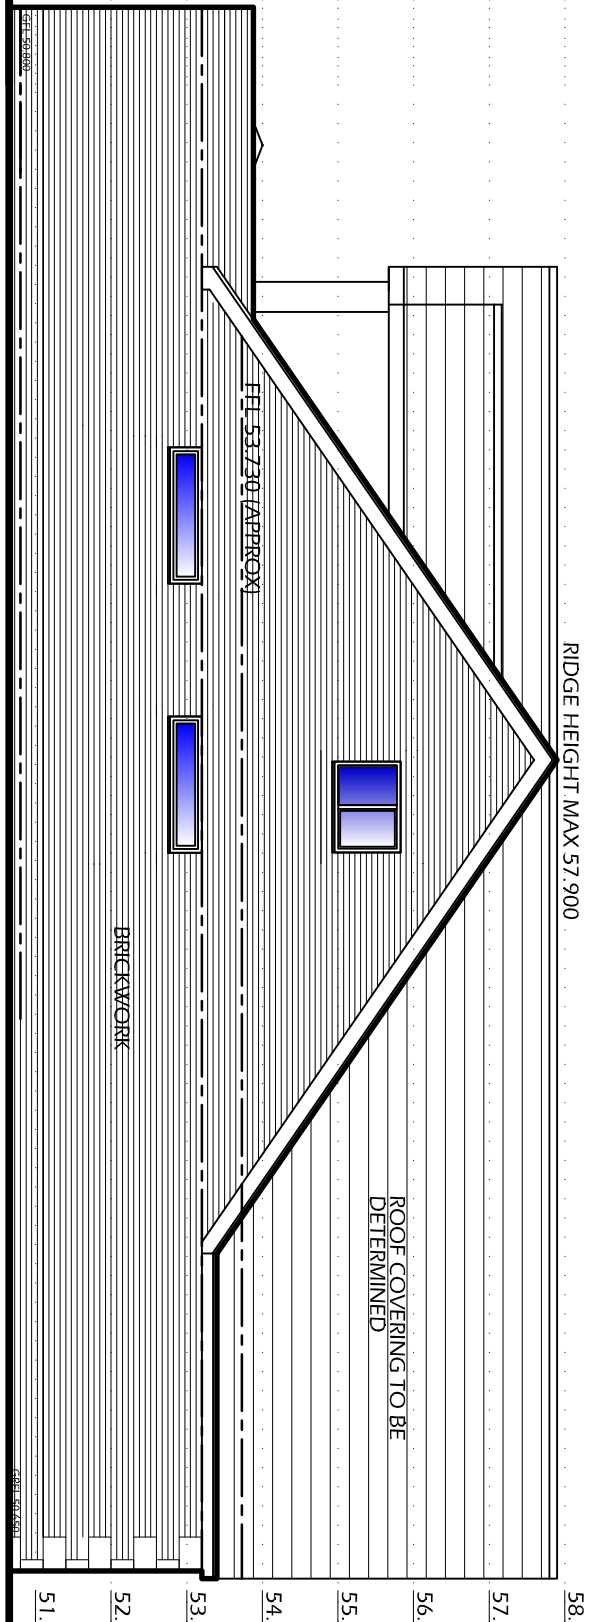


PROPOSED SIDE 2 ELEVATION 1:100

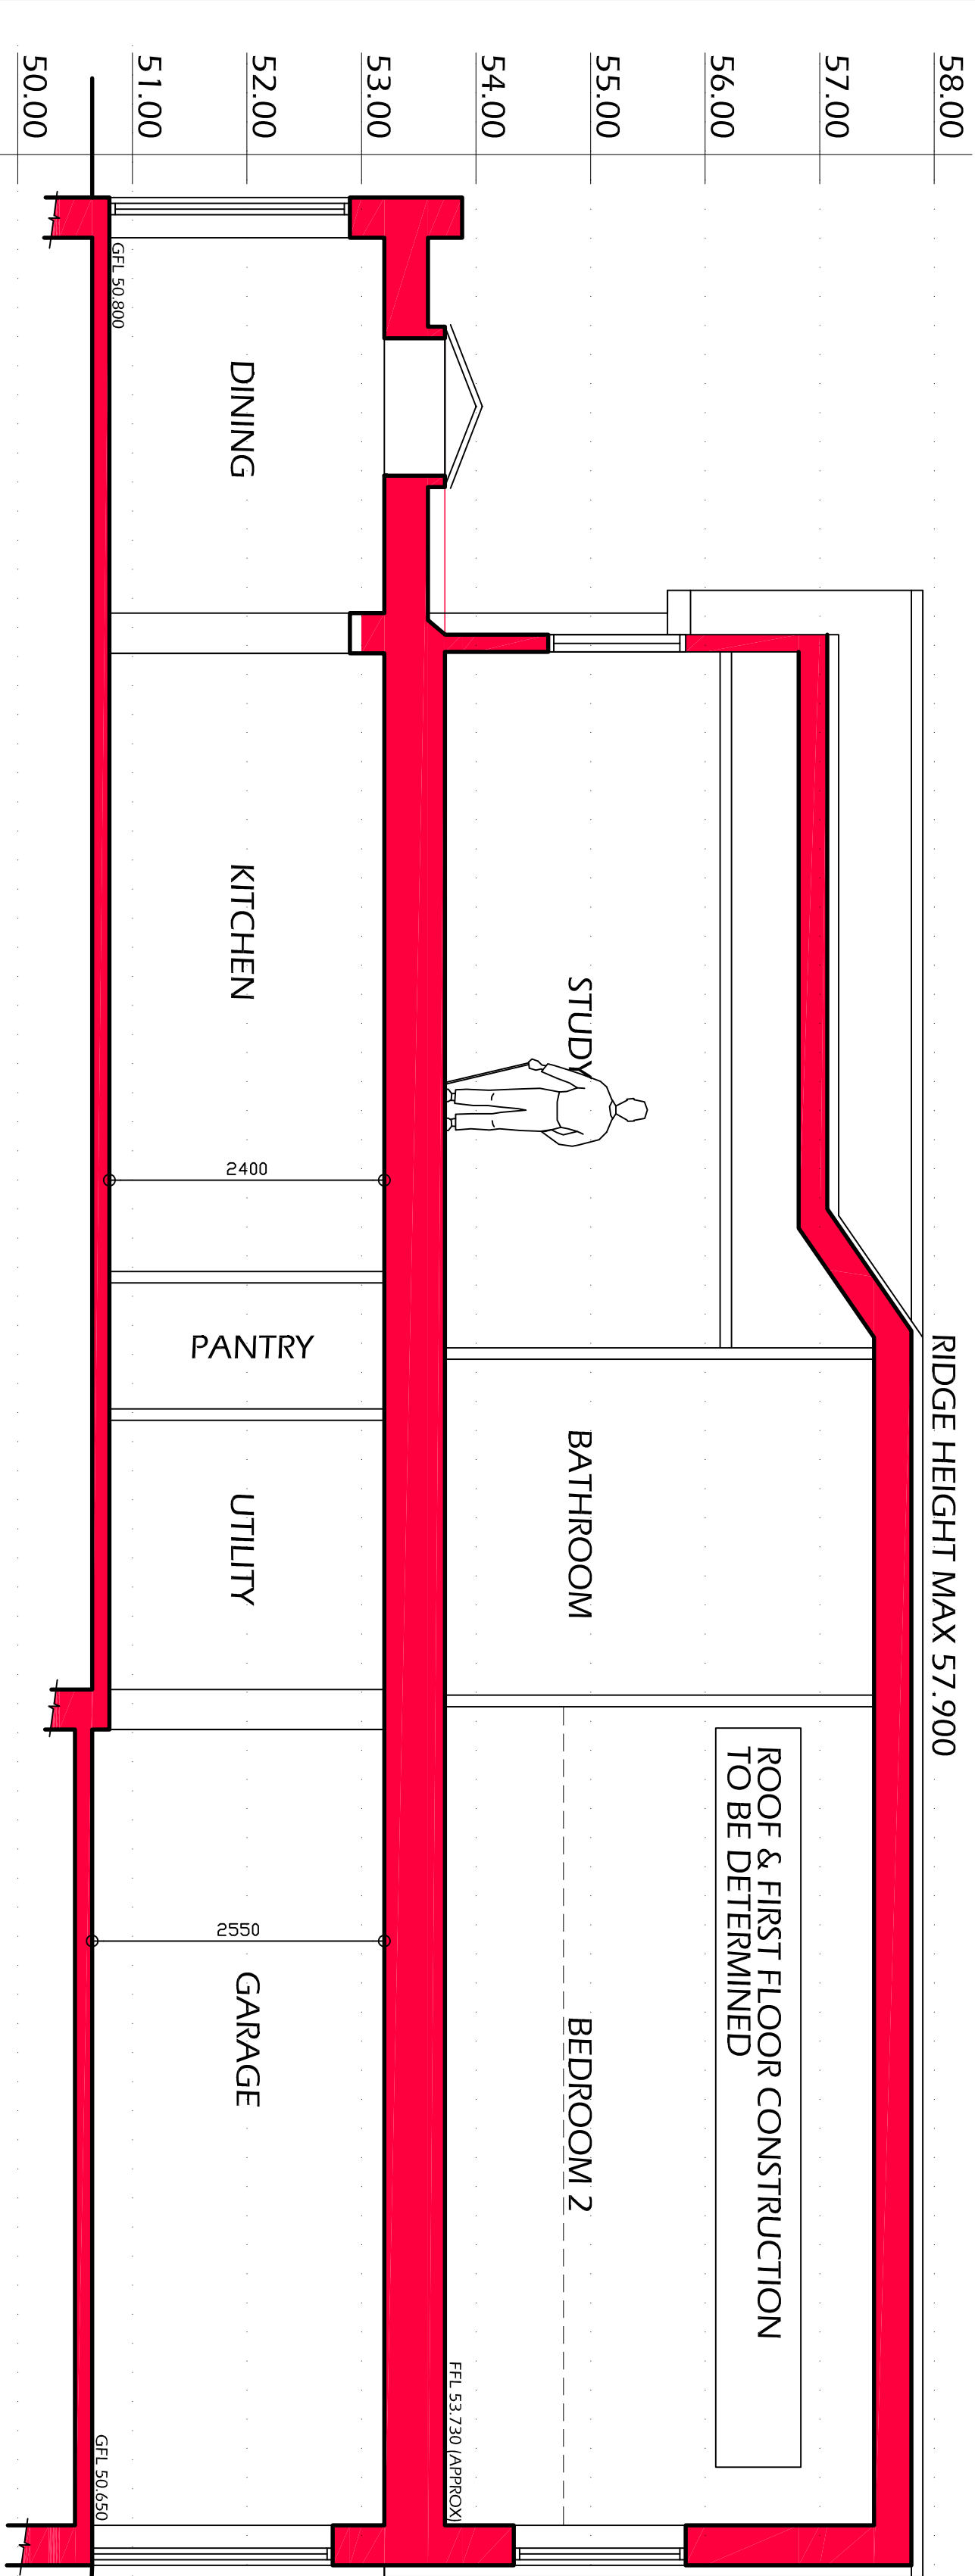


SECTION A-A 1:50

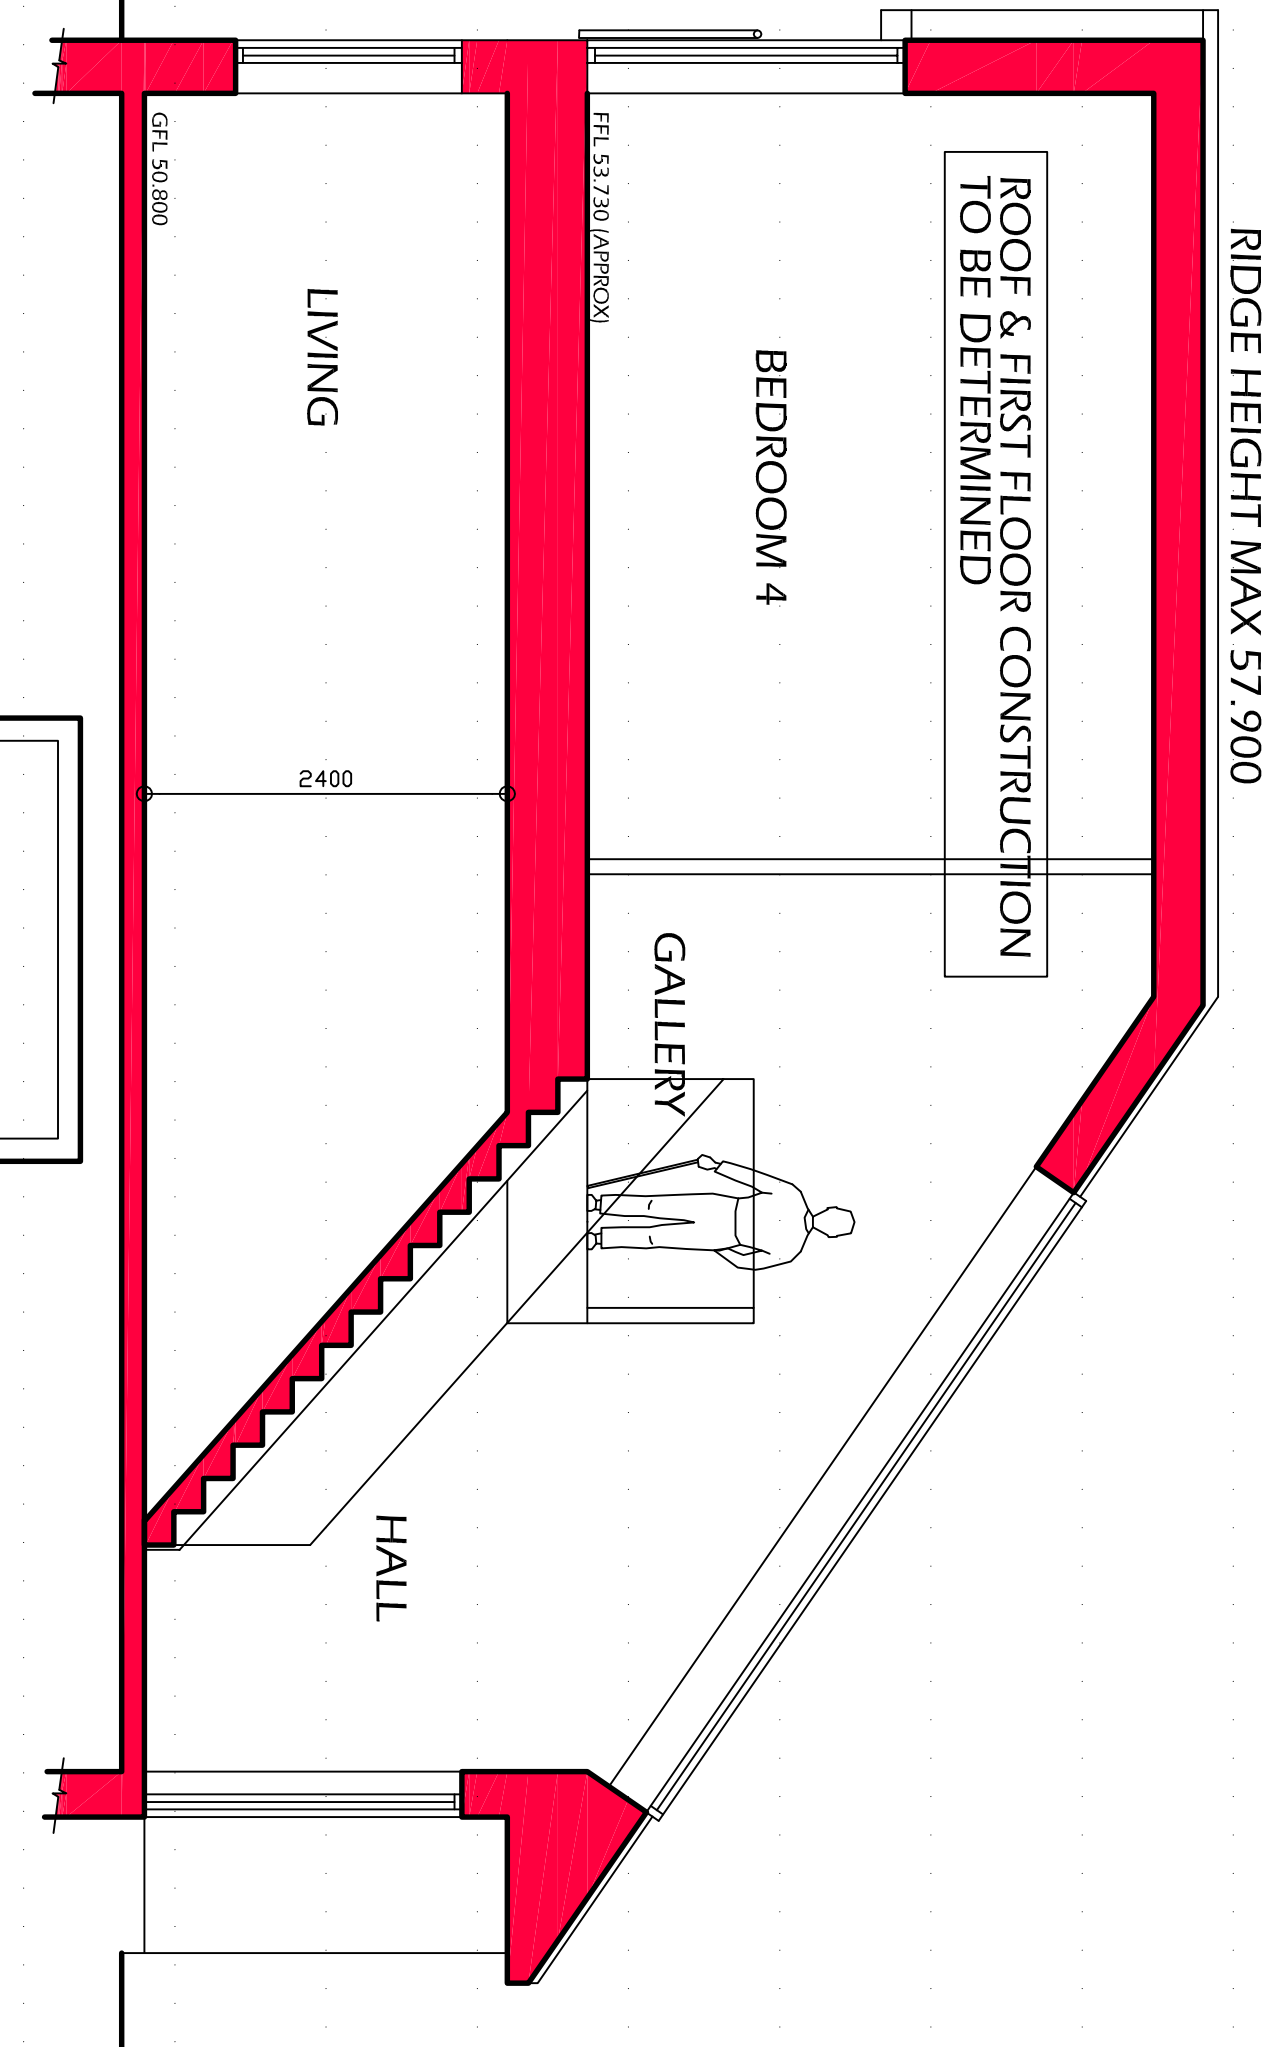


SECTION B-B 1:50

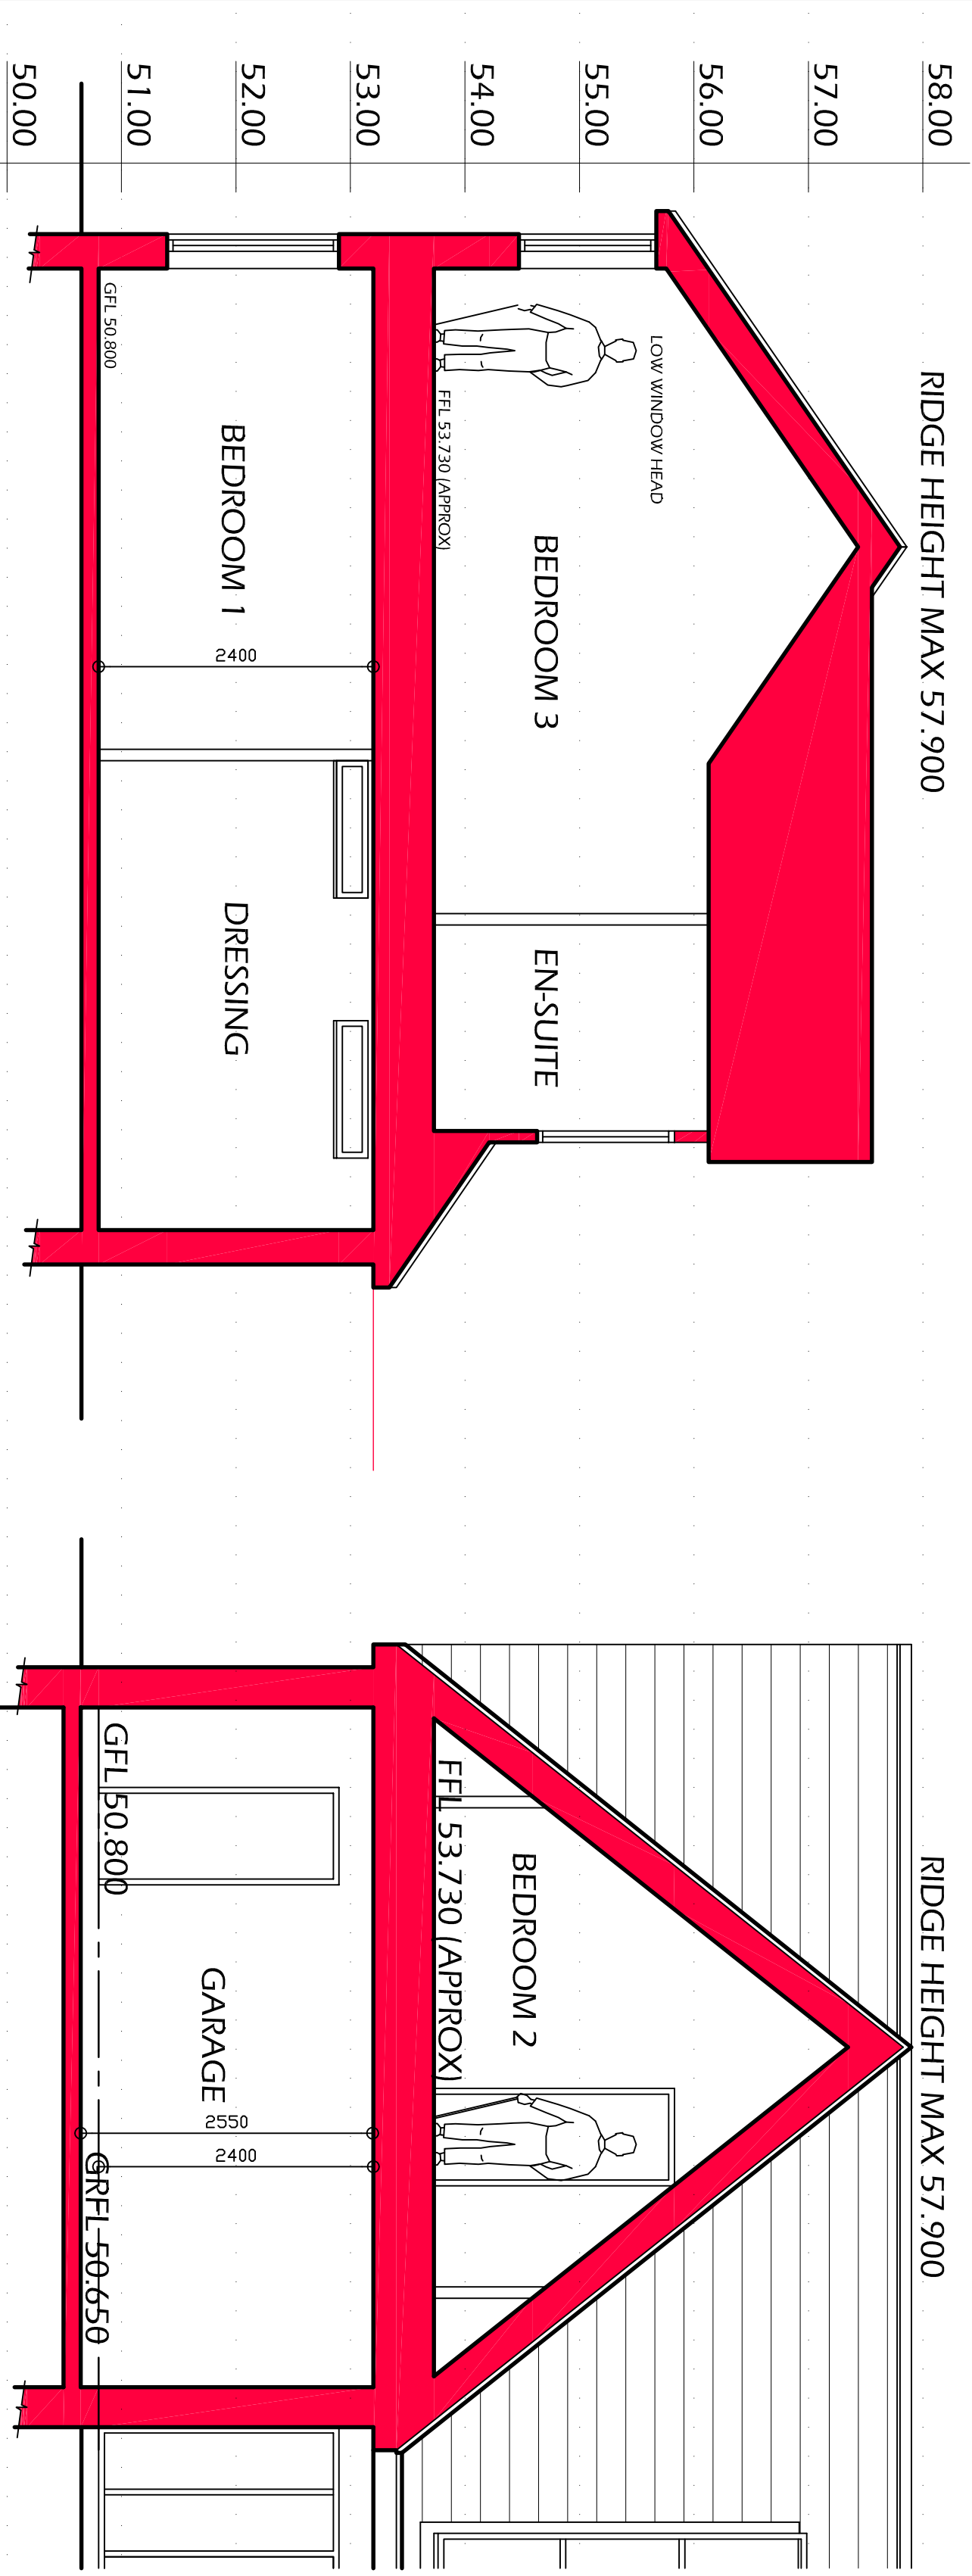

SECTION C-C 1:50

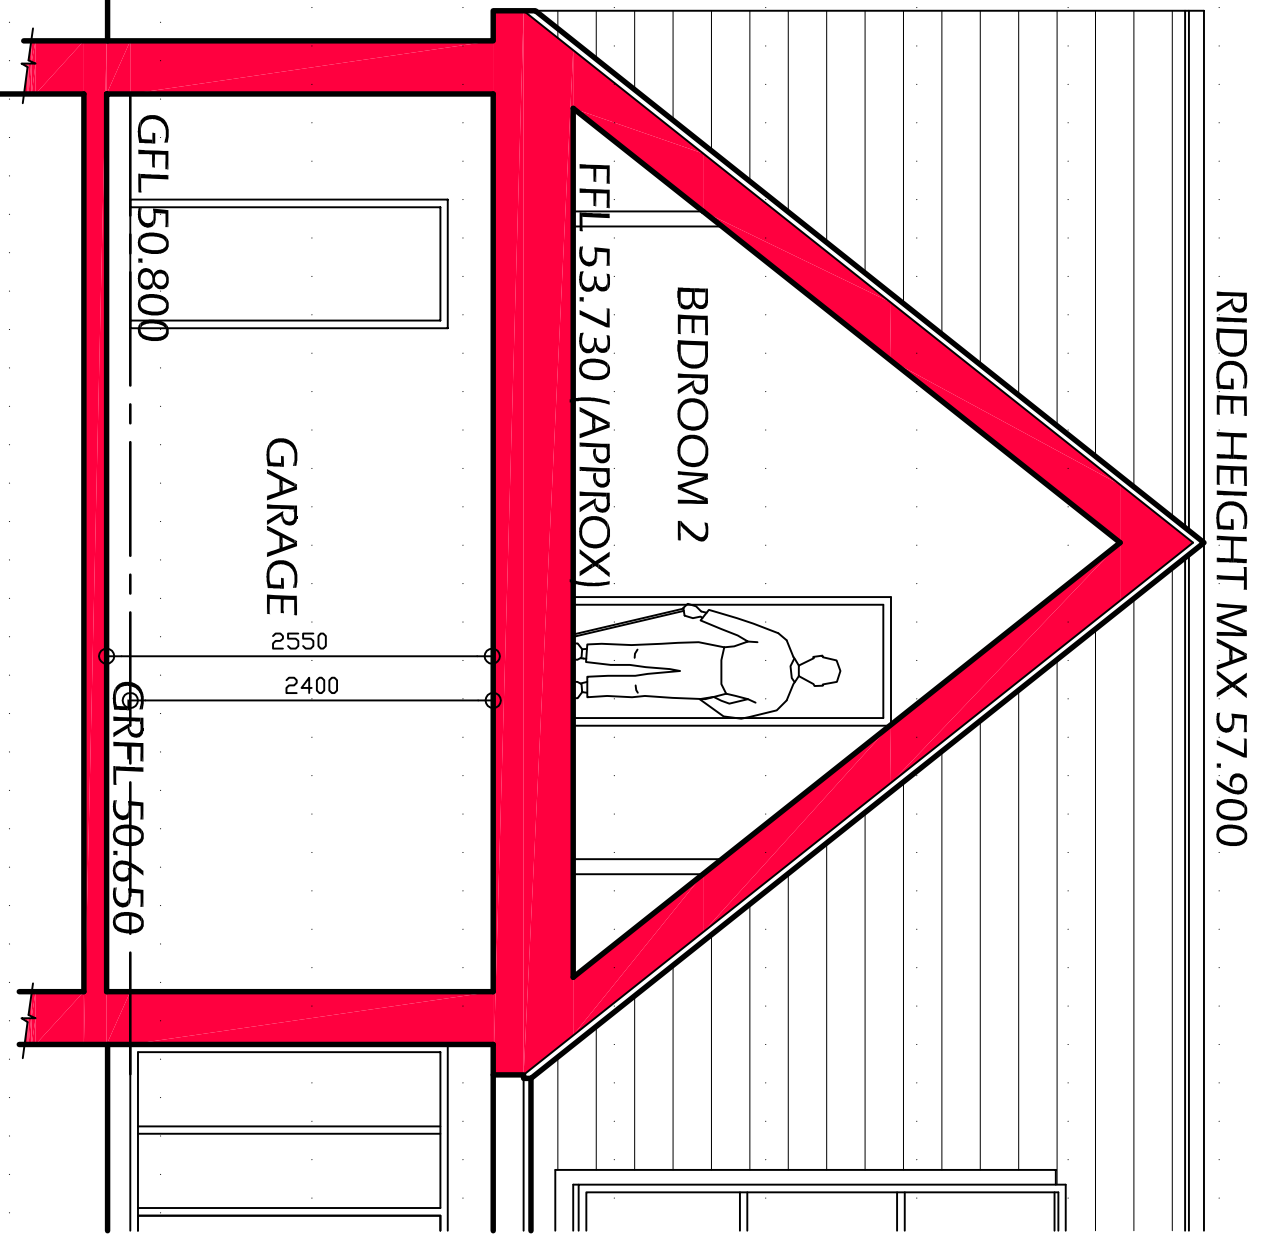

SECTION D-D 1:50

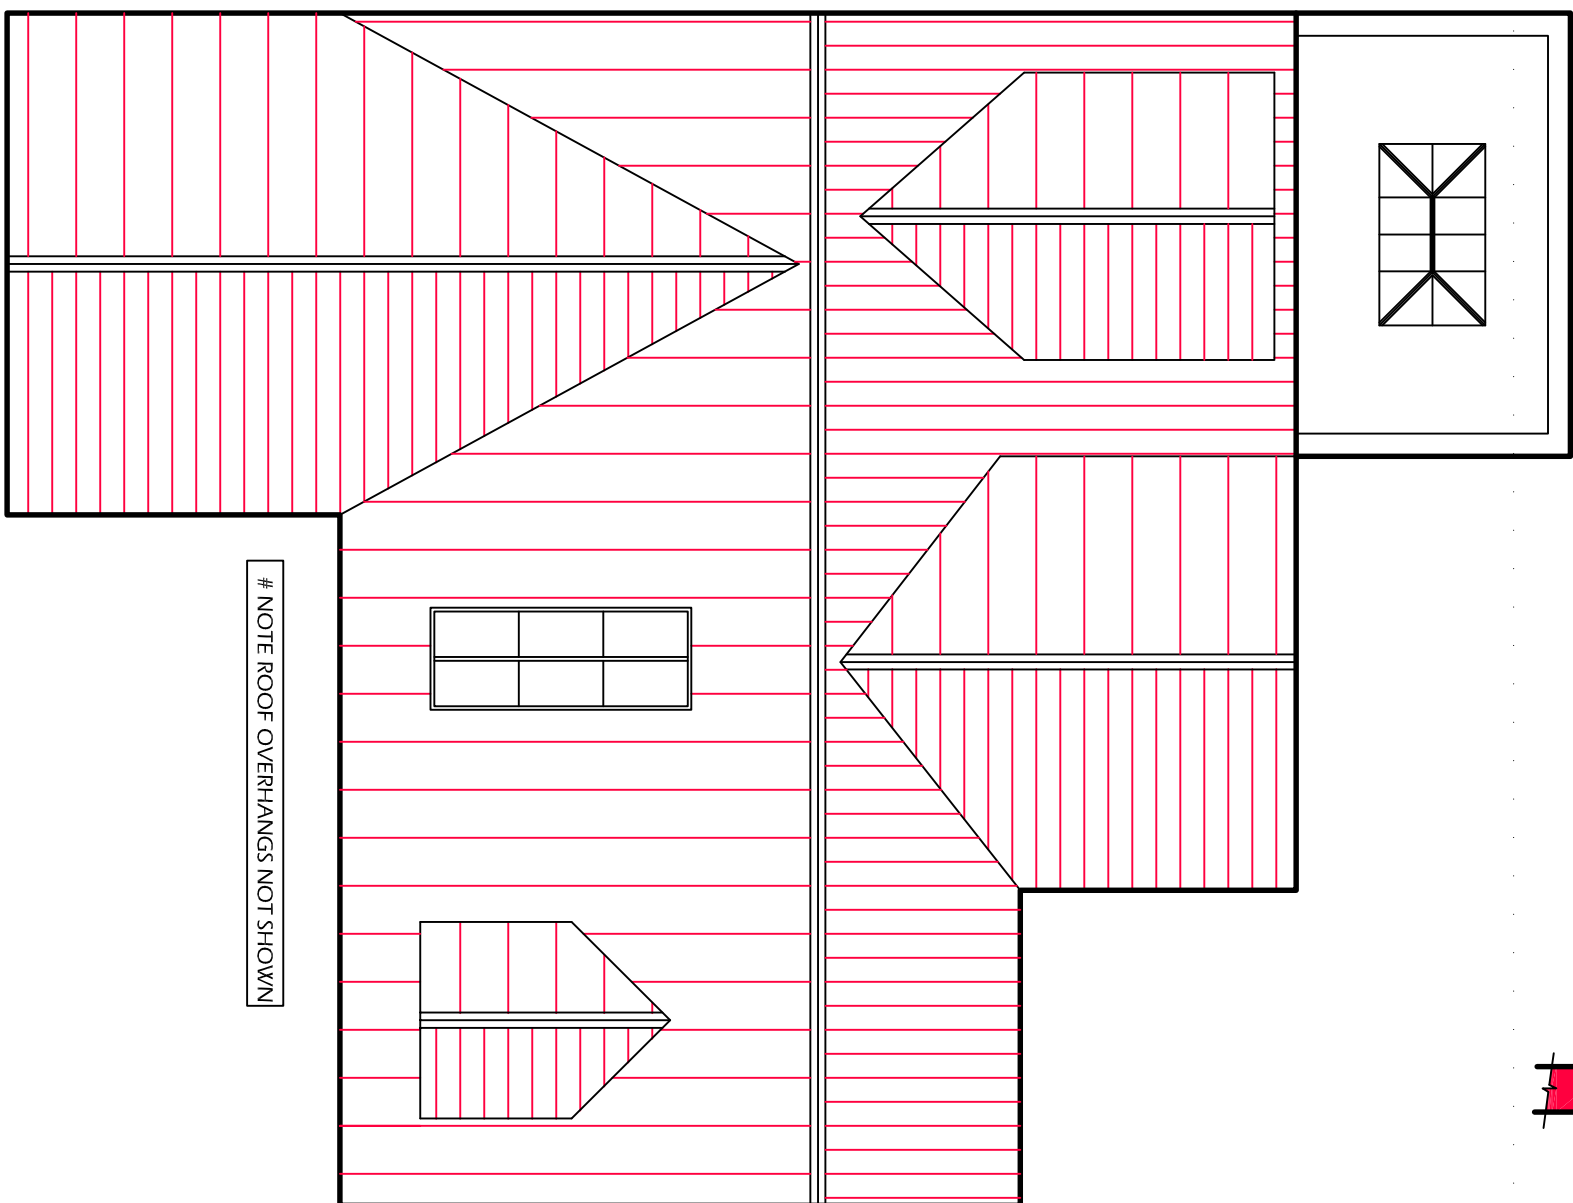

PROPOSED ROOF PLAN 1:100



1. THE DRAWING AND THE COPYRIGHT AND PATENT RIGHTS ARE RESERVED BY THE ARCHITECTURAL SERVICES. IT IS NOT TO BE USED OR REPRODUCED IN ANY MANNER WITHOUT THE WRITTEN PERMISSION OF THE ARCHITECTURAL SERVICES. ANY UNAUTHORIZED USE OR REPRODUCTION OF THIS DRAWING IS A BREACH OF THE COPYRIGHT AND PATENT RIGHTS OF THE ARCHITECTURAL SERVICES.

2. CONTRACTORS AND SUB-CONTRACTORS MUST CHECK AND AGREE ALL DIMENSIONS BEFORE PREPARING SHOP DRAWINGS OR COMMENCING WORK ON SITE.

3. CONTRACTORS ARE RESPONSIBLE FOR INFORMING THE DESIGNER OF ANY DISCREPANCY, RESOLVED ON THE DRAWING OR BETWEEN THE DRAWING AND THE ACTUAL SITUATION, BEFORE COMMENCING THE STANDARD FORM OF CONTRACT IN RESPECT OF THE WORK.

4. WRITTEN DIMENSIONS ONLY ARE TO BE USED FROM THIS DRAWING. IF IN ANY DOUBT ASK FOR CLARIFICATION.

Notes

Revisions

Date	Suffix	Description	Date	Suffix	Description
05-07-2016	A	SLO WINDOWS ADDED TO KITCHEN (PROPOSED SIDE ELEVATION 2)			
11-10-2016	B	BUILDING SIZE REDUCED FOR PANTH ROOF HAND SIZE + REAR DOWNER INCREASED			

NYP ARCHITECTURAL SERVICES

The Grove, High Street, Bournemouth, Bournemouth, B5 3AG, Tel: 01202 200898, E-mail: sales@nyp.co.uk / info@nyp.co.uk

Project:

PROPOSED DWELLING

Client:

MR & MRS CARRINGTON

Drawing Title:

SKETCH H SCHEME ELEVATIONS, SECTIONS & SITE PLAN

Date:

MAY 2016

Ref:

02/61

Scale:

A1

Dwg. No.:

SK02

Rev.:

B

SHEET SIZE A1