


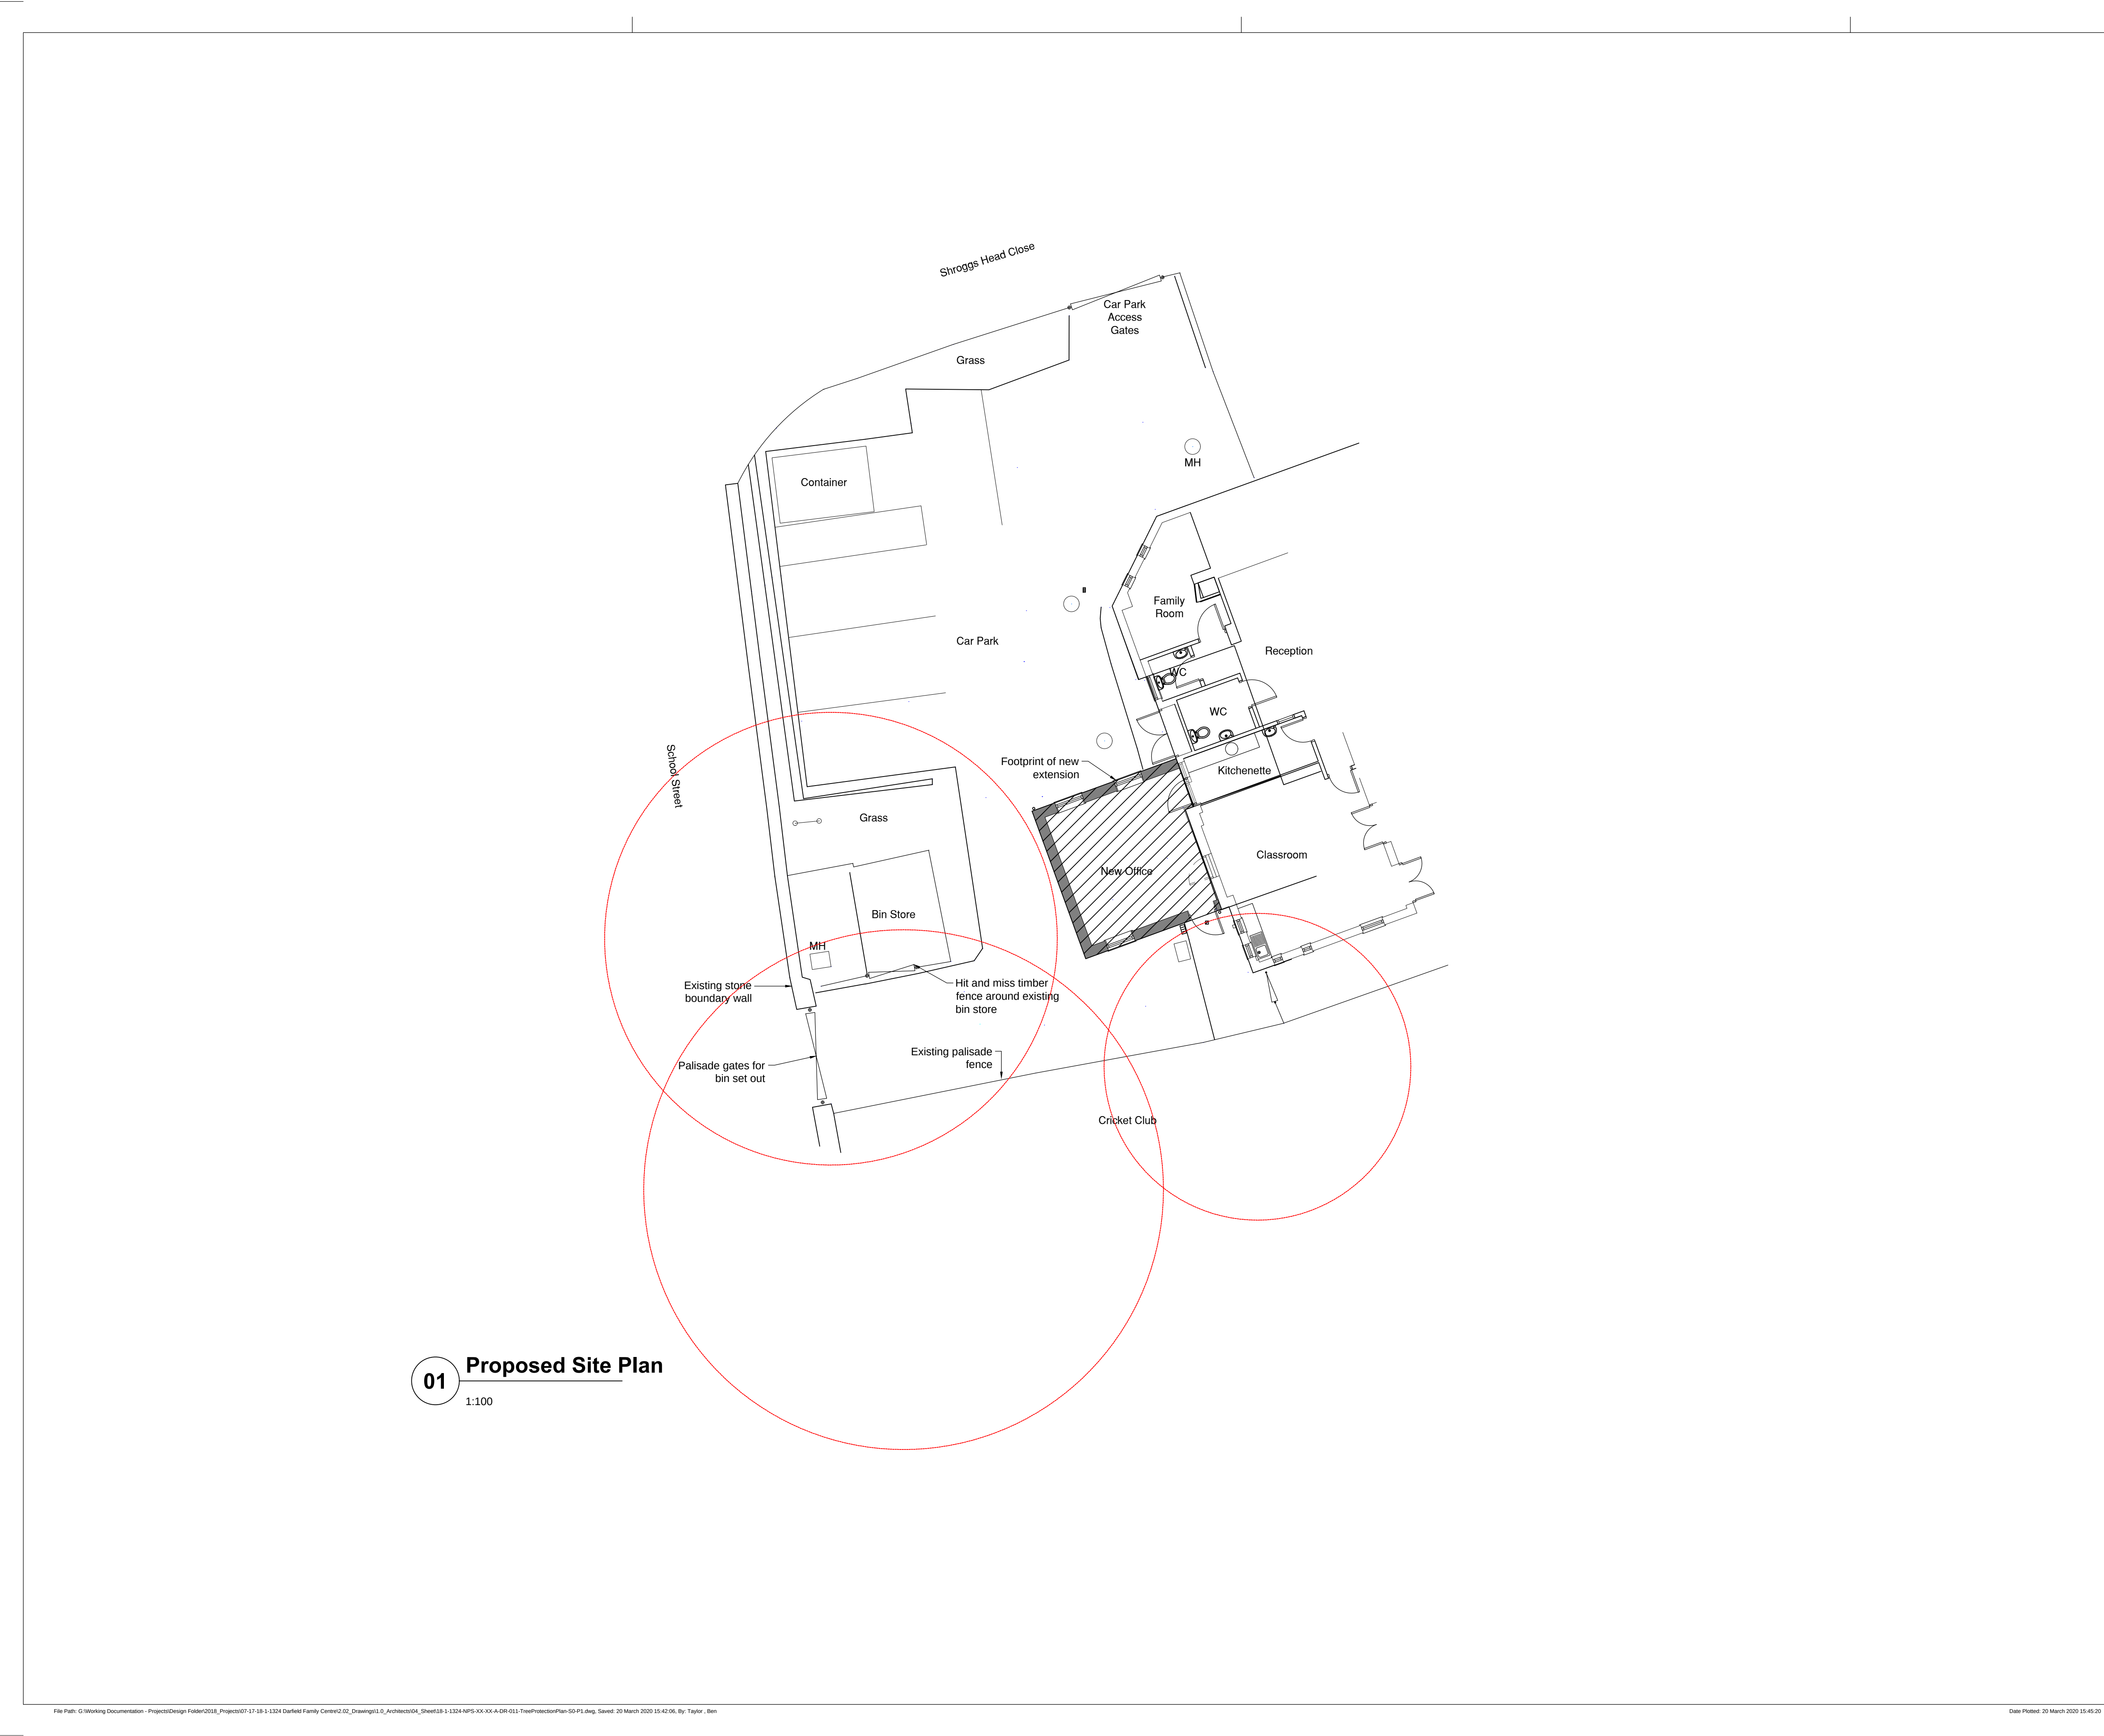

01 Proposed Site Plan
1:100

RESPONSIBILITY IS NOT ACCEPTED FOR OTHERS SCALING DIRECTLY FROM THIS DRAWING. DO NOT SCALE FROM THIS DRAWING. USE WRITTEN DIMENSIONS ONLY.


0m 0.5 1.0 1.5 3.0m

1:50

0m 1 2 3 6m

1:100



ORIGINAL SHEET SIZE **A1**

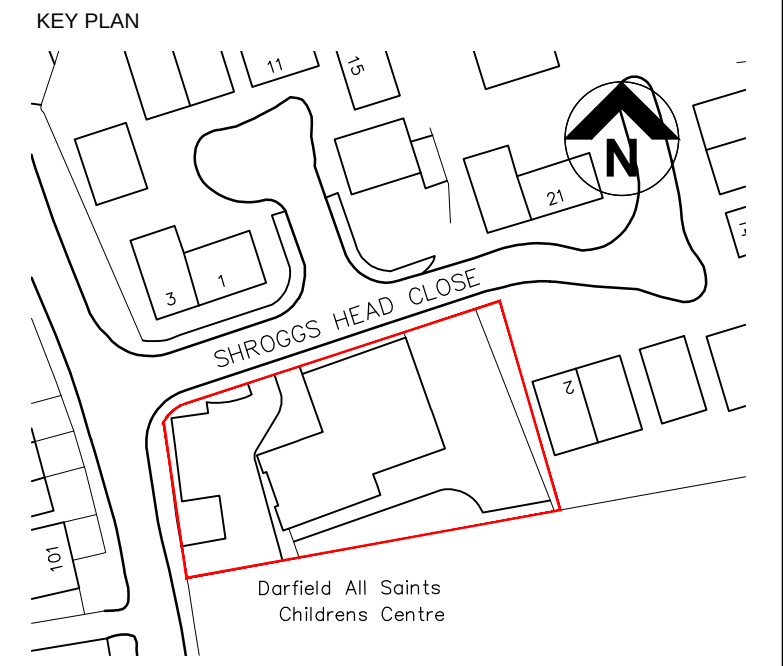

THIS DRAWING IS PRODUCED FOR USE IN THIS PROJECT ONLY AND MAY NOT BE USED FOR ANY OTHER PURPOSE. NPS PROPERTY CONSULTANTS LTD ACCEPT NO LIABILITY FOR THE USE OF THIS DRAWING OTHER THAN THE PURPOSE FOR WHICH IT WAS INTENDED IN CONNECTION WITH THIS PROJECT AS RECORDED IN THE 'PURPOSE FOR ISSUE' AND 'FILE STATUS CODE'.

THIS DRAWING MAY NOT BE REPRODUCED IN ANY FORM WITHOUT PRIOR WRITTEN AGREEMENT OF NPS PROPERTY CONSULTANTS LTD.

© CROWN COPYRIGHT AND DATABASE RIGHTS 2020 ORDNANCE SURVEY LICENCE NUMBER 100022264

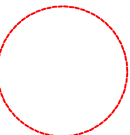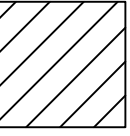- Notes:
-  Extent of tree root protection zones as highlighted in AWA Tree Survey Report
 -  Footprint of new extension
- The foundation trenches on site have been carefully excavated by hand and no roots were encountered

ISSUED FOR TENDER						
P5	BST	17.06.19				
COMMENT						
REV	DRAWN	DATE	CHECKED	DATE	APPROVED	DATE
 NPS Bamsley Ltd Gateway Plaza, Sackville St, Bamsley, South Yorkshire, S70 2RD, Tel: 01228 774605; Email: bamsley@nps.co.uk; www.nps.co.uk						
CLIENT						
BMBC						
PROJECT						
Darfield Family Centre Extension						
TITLE						
Tree Root Plan						
SCALES		DISCIPLINE		PROJECT NUMBER		
1:100		ARCHITECT		18-1-1324		
DRAWING NUMBER					REV CODE	
NPS-DR-A-(00)-011					P1	
STATUS CODE		PURPOSE OF ISSUE			DRAWN BY	
S2		INFORMATION			BST	