

idprojects

SITE PLAN

PROPOSED RESIDENTIAL UNIT
NOOK BARN, HOYLANDSWAINE, BARNSLEY


MR & MRS T E WOOD

DWG No. 282-A06 rev--



SCALE 1:200@A4 NOVEMBER 2015

REV DATE ITEM

AUTH

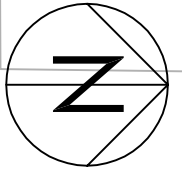

EXISTING
HOUSE

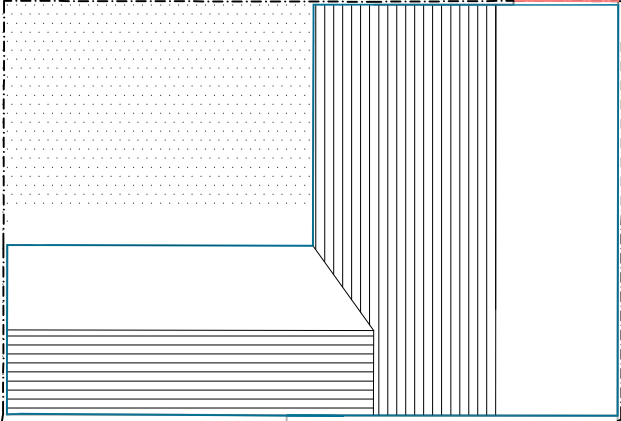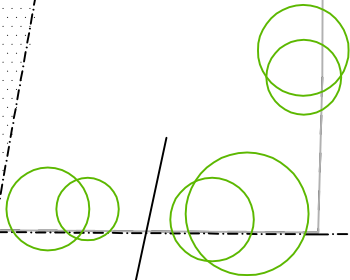

EXISTING GARDEN AREA
WITH ENHANCED
TREES/LANDSCAPING

EXISTING SURFACE
UPGRADED TO
TARMACADAM SURFACE
WITH ALL ASSOCIATED
DRAINAGE

EXISTING FARMHOUSE

