





Proposed Site Plan
scale 1:200

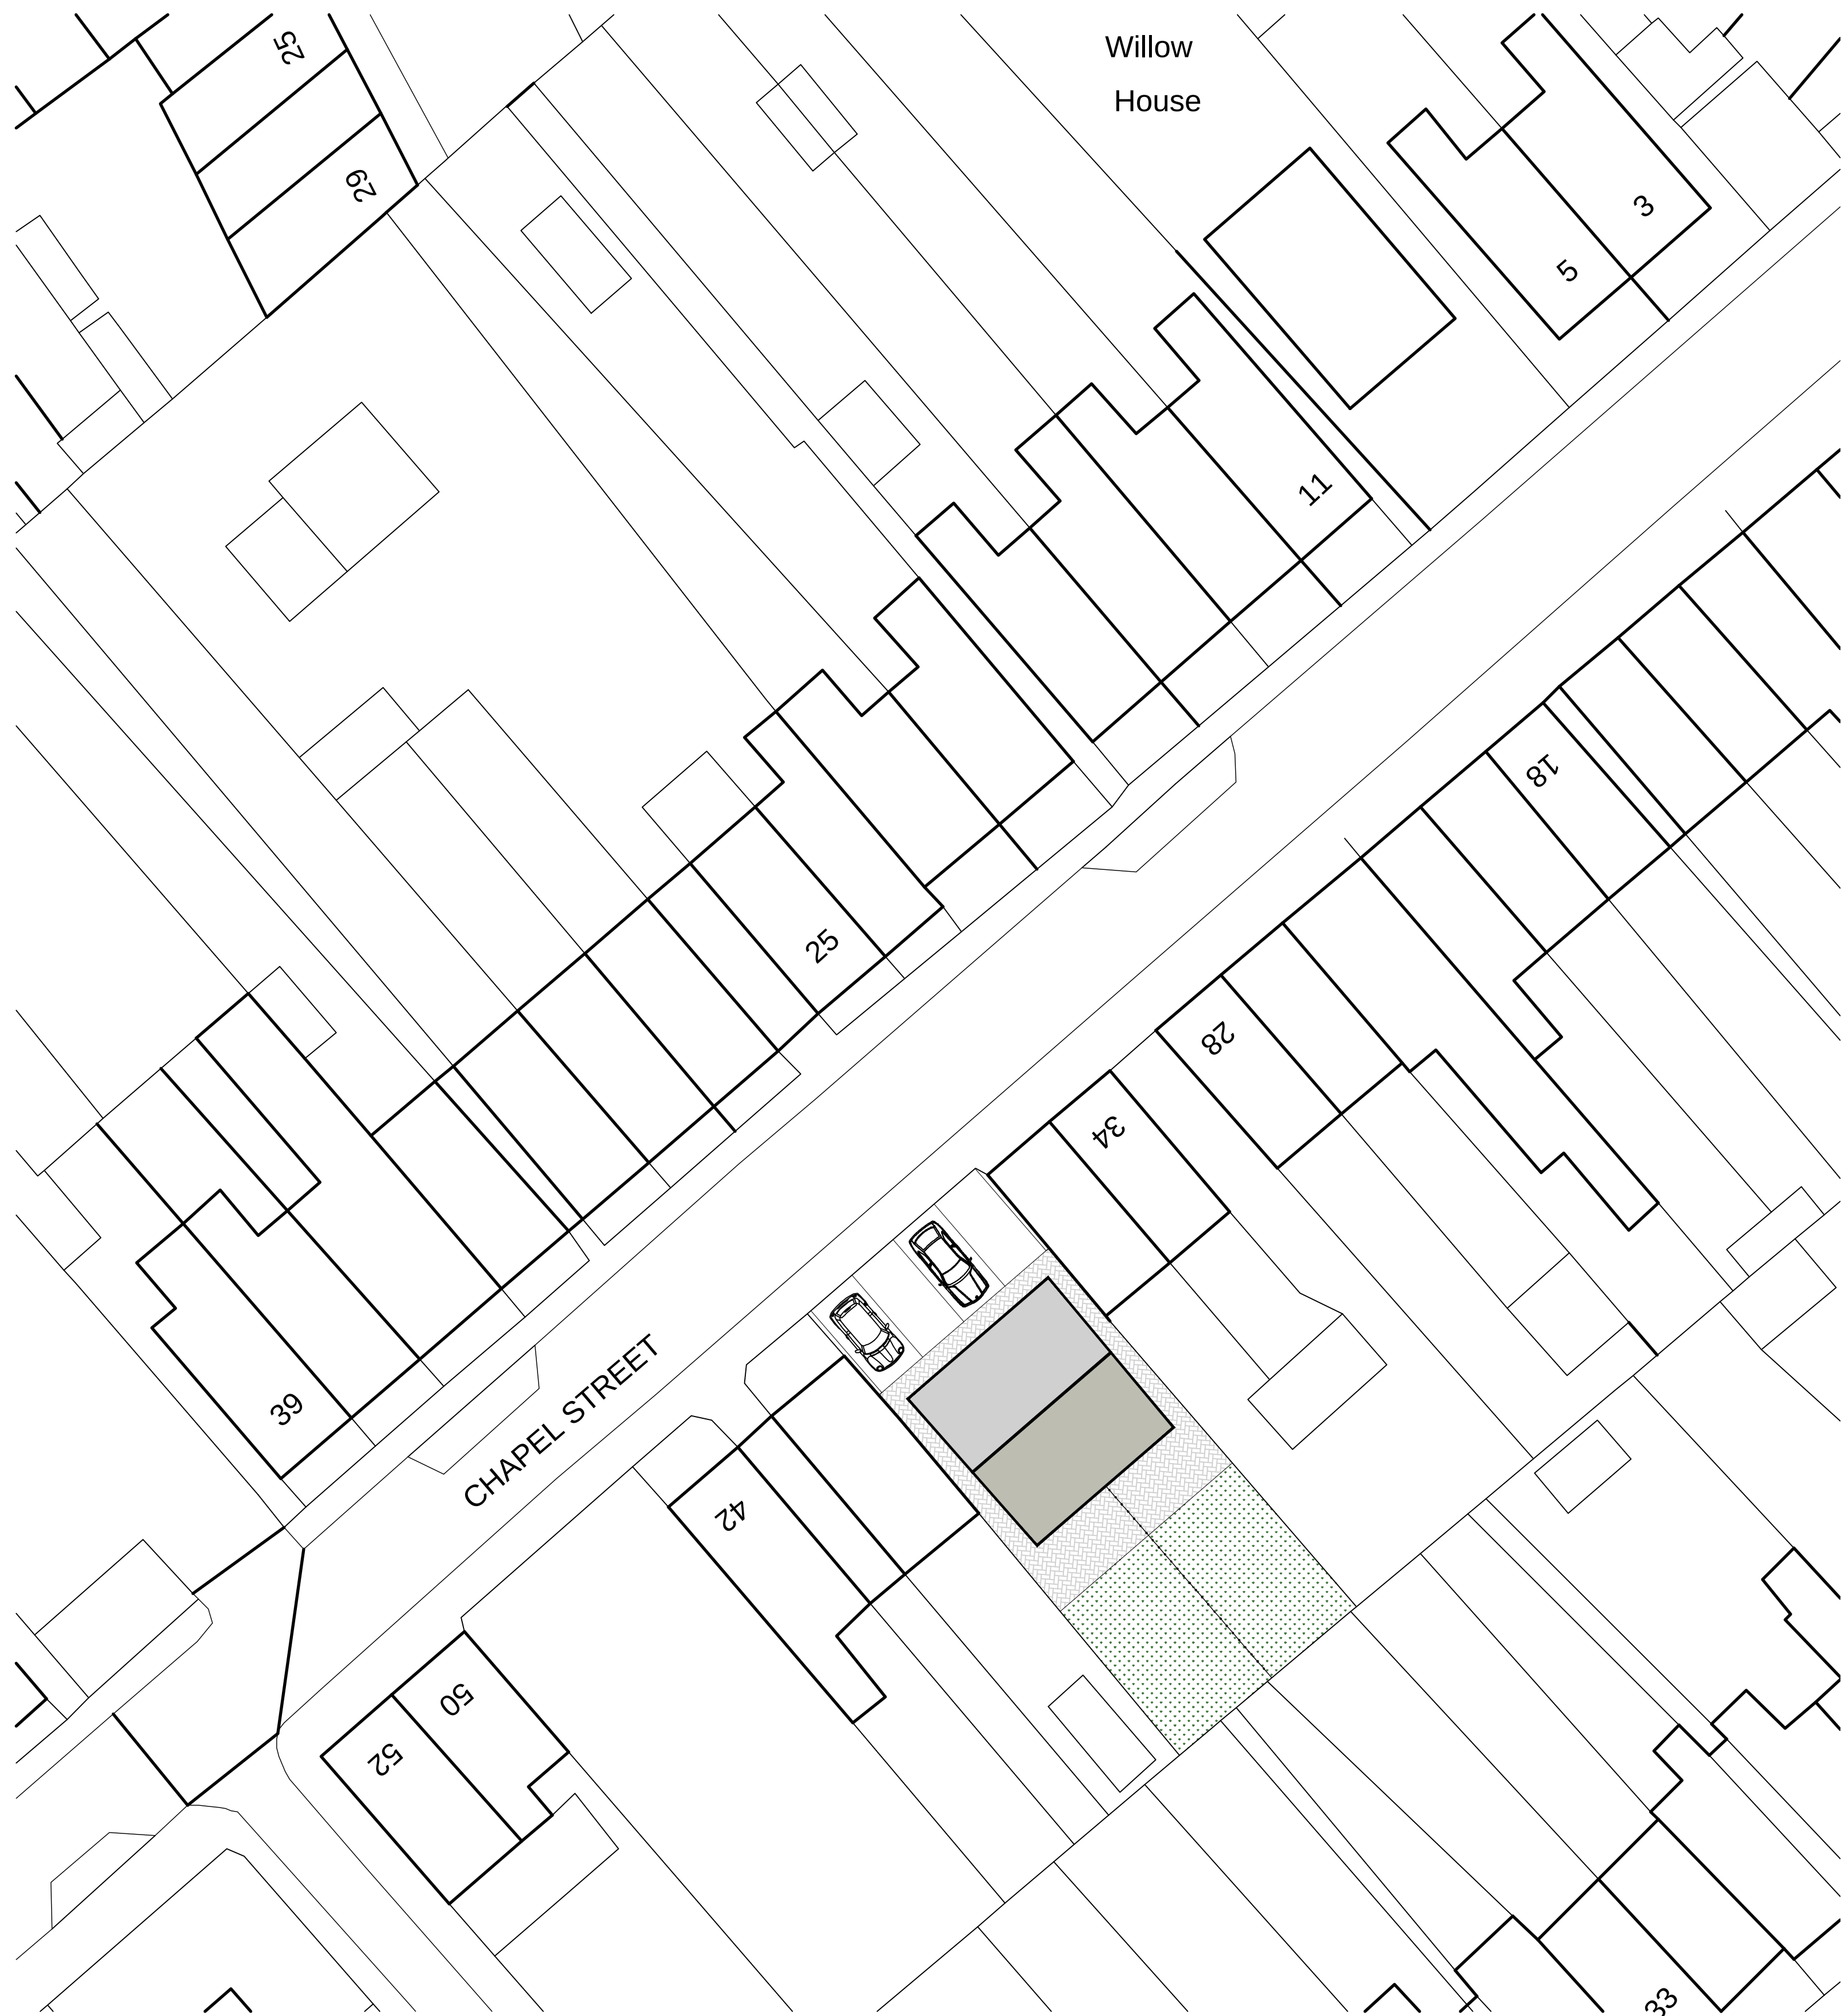

Existing Site Plan
scale 1:500



Location Plan
scale 1:500

 		8 MORSTON BUSINESS PARK, WHALEY ROAD, BARUGH GREEN, BARNSELY, S75 1HQ		Phone: 01226 208482 Fax: 01226 283030 Email: info@whiteaguspartnership.co.uk Web: www.whiteaguspartnership.co.uk	
ARCHITECTURAL SERVICES AND SURVEYORS					
Project. PROPOSED RESIDENTIAL DEVELOPMENT 38 CHAPEL STREET, HOYLAND BARNSELY, S74 0NW			Client. MRS A. HULSE		
Drawing Title. SITE PLAN			Date. OCTOBER 2014		Scale. 1:50 @ A1
			Ref. 14-081	Dwg. No. 01	Rev.
Date	Suffix	Description	Date	Suffix	Description