




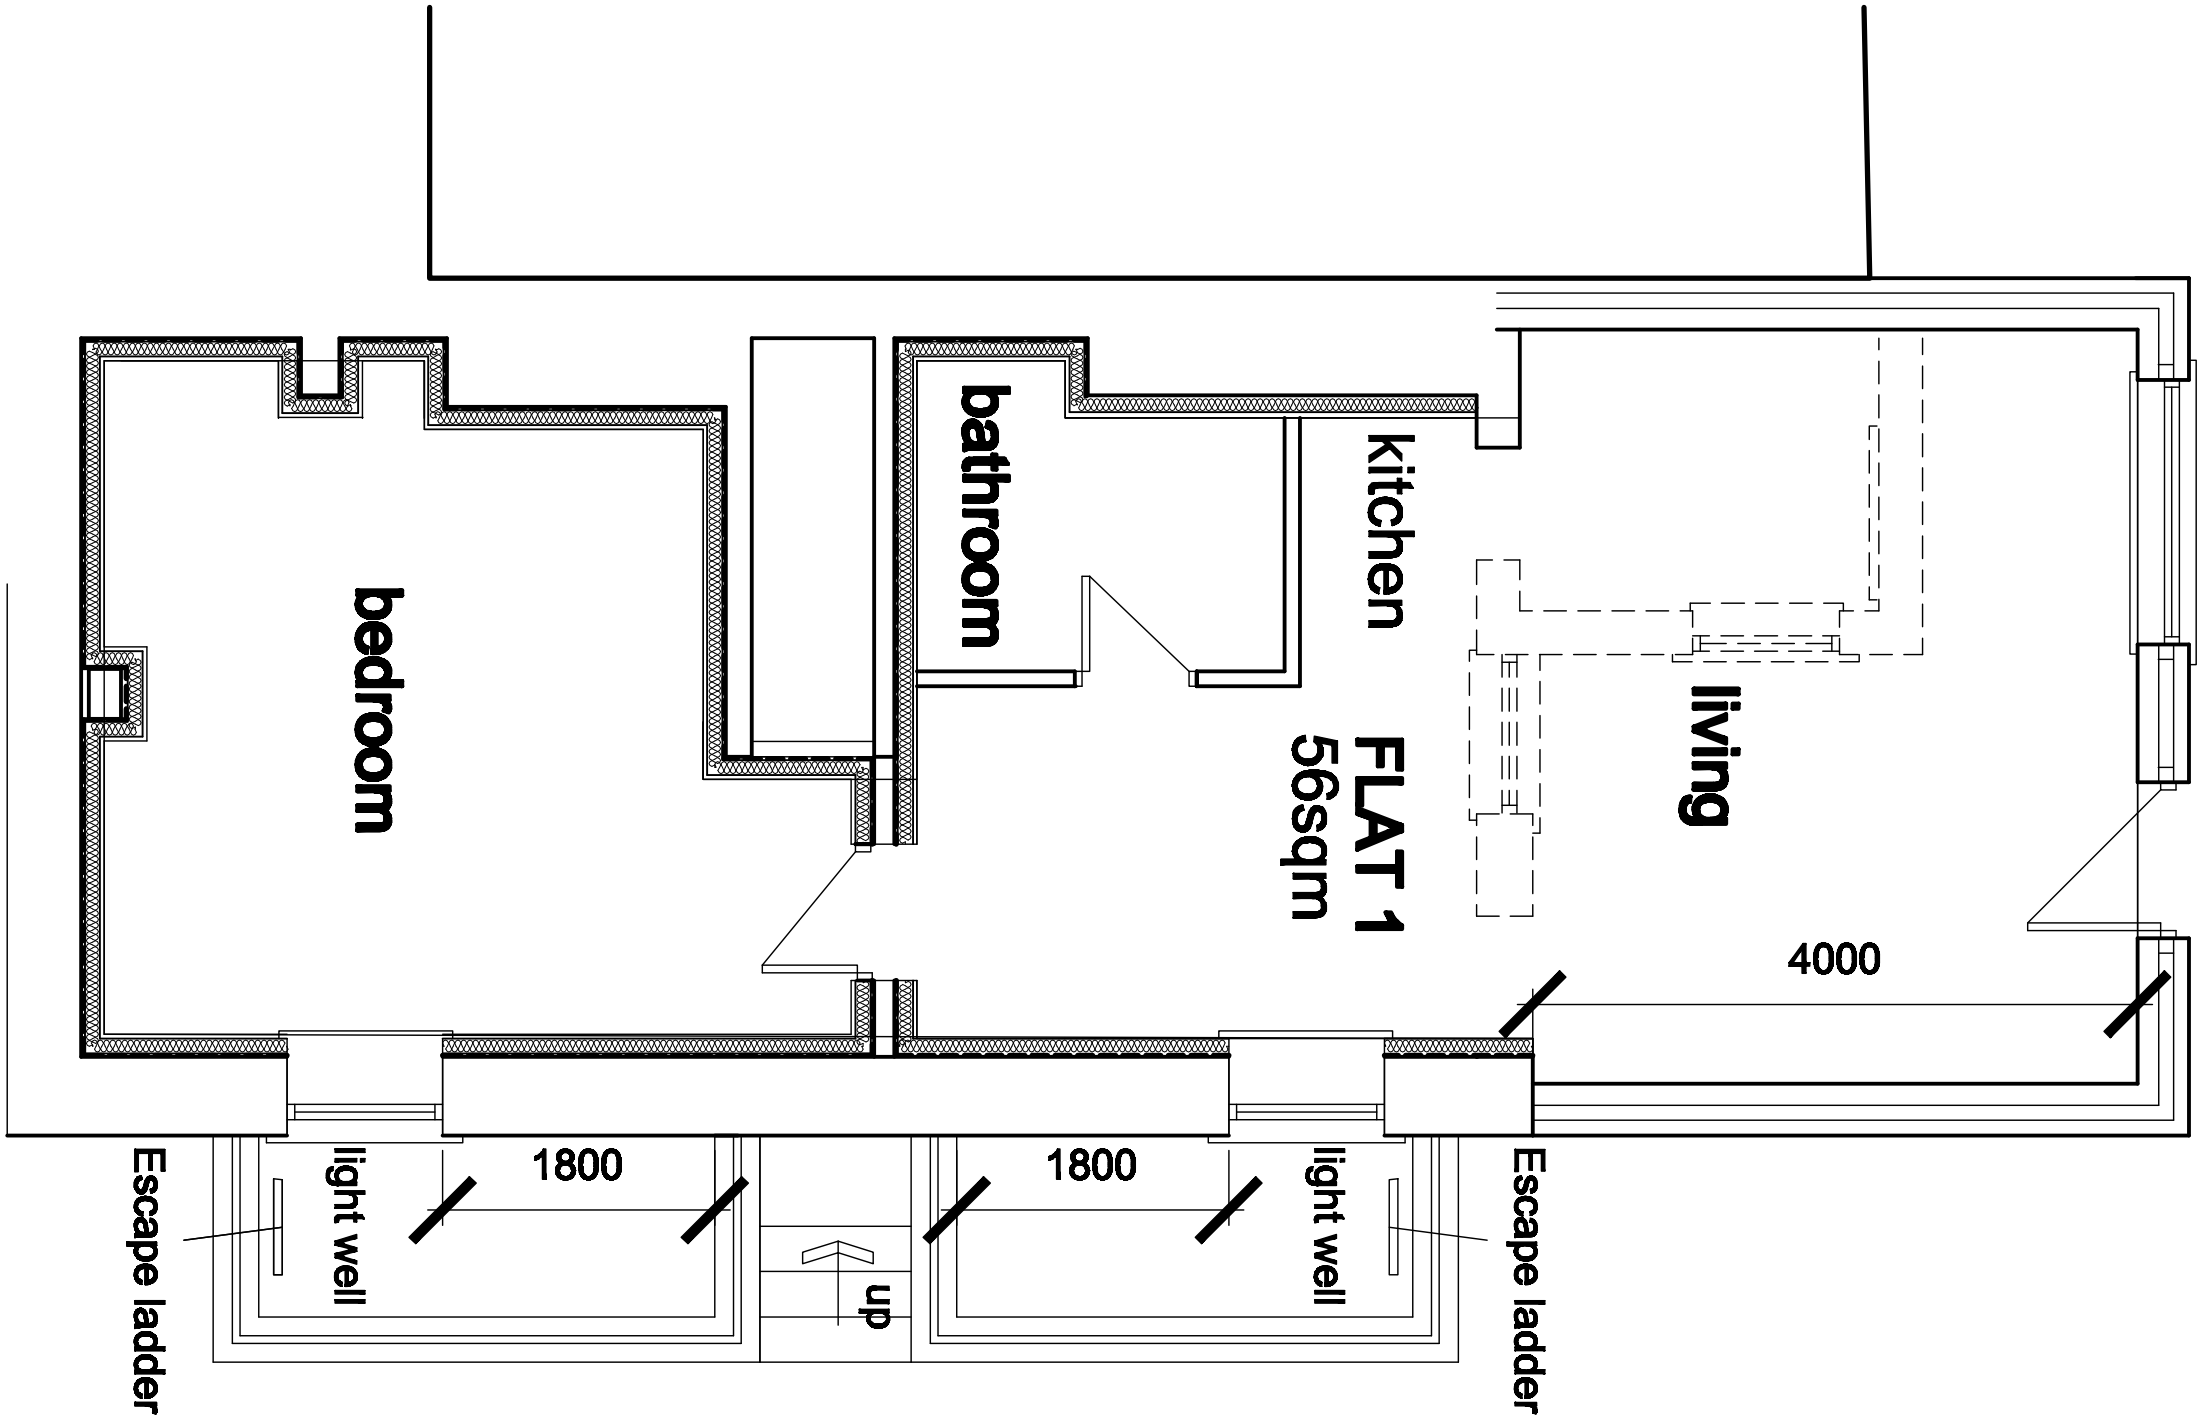


BASEMENT LEVEL

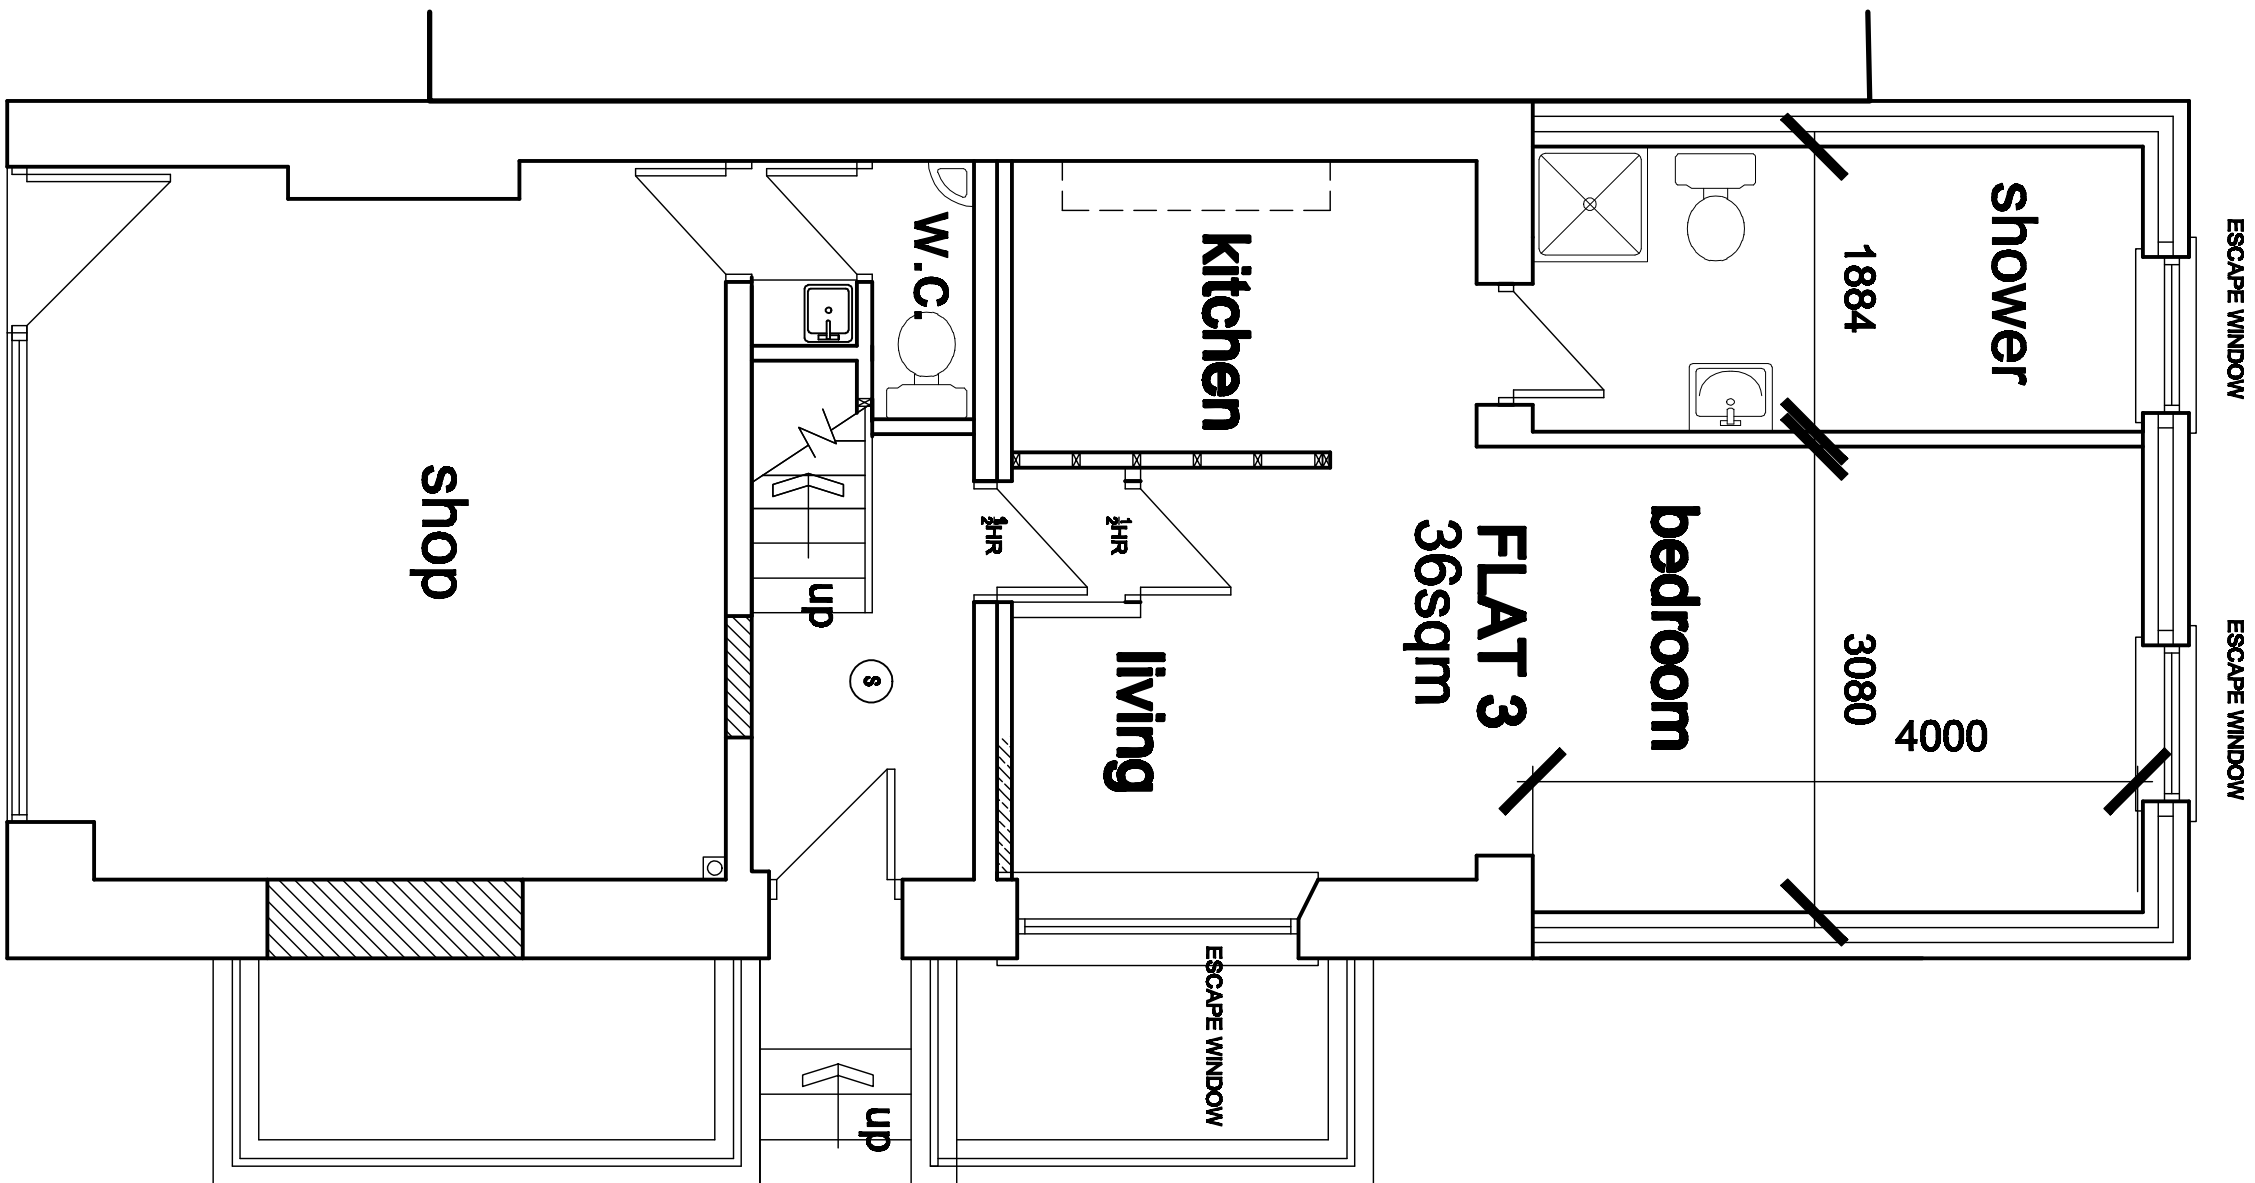


GROUND FLOOR PLAN

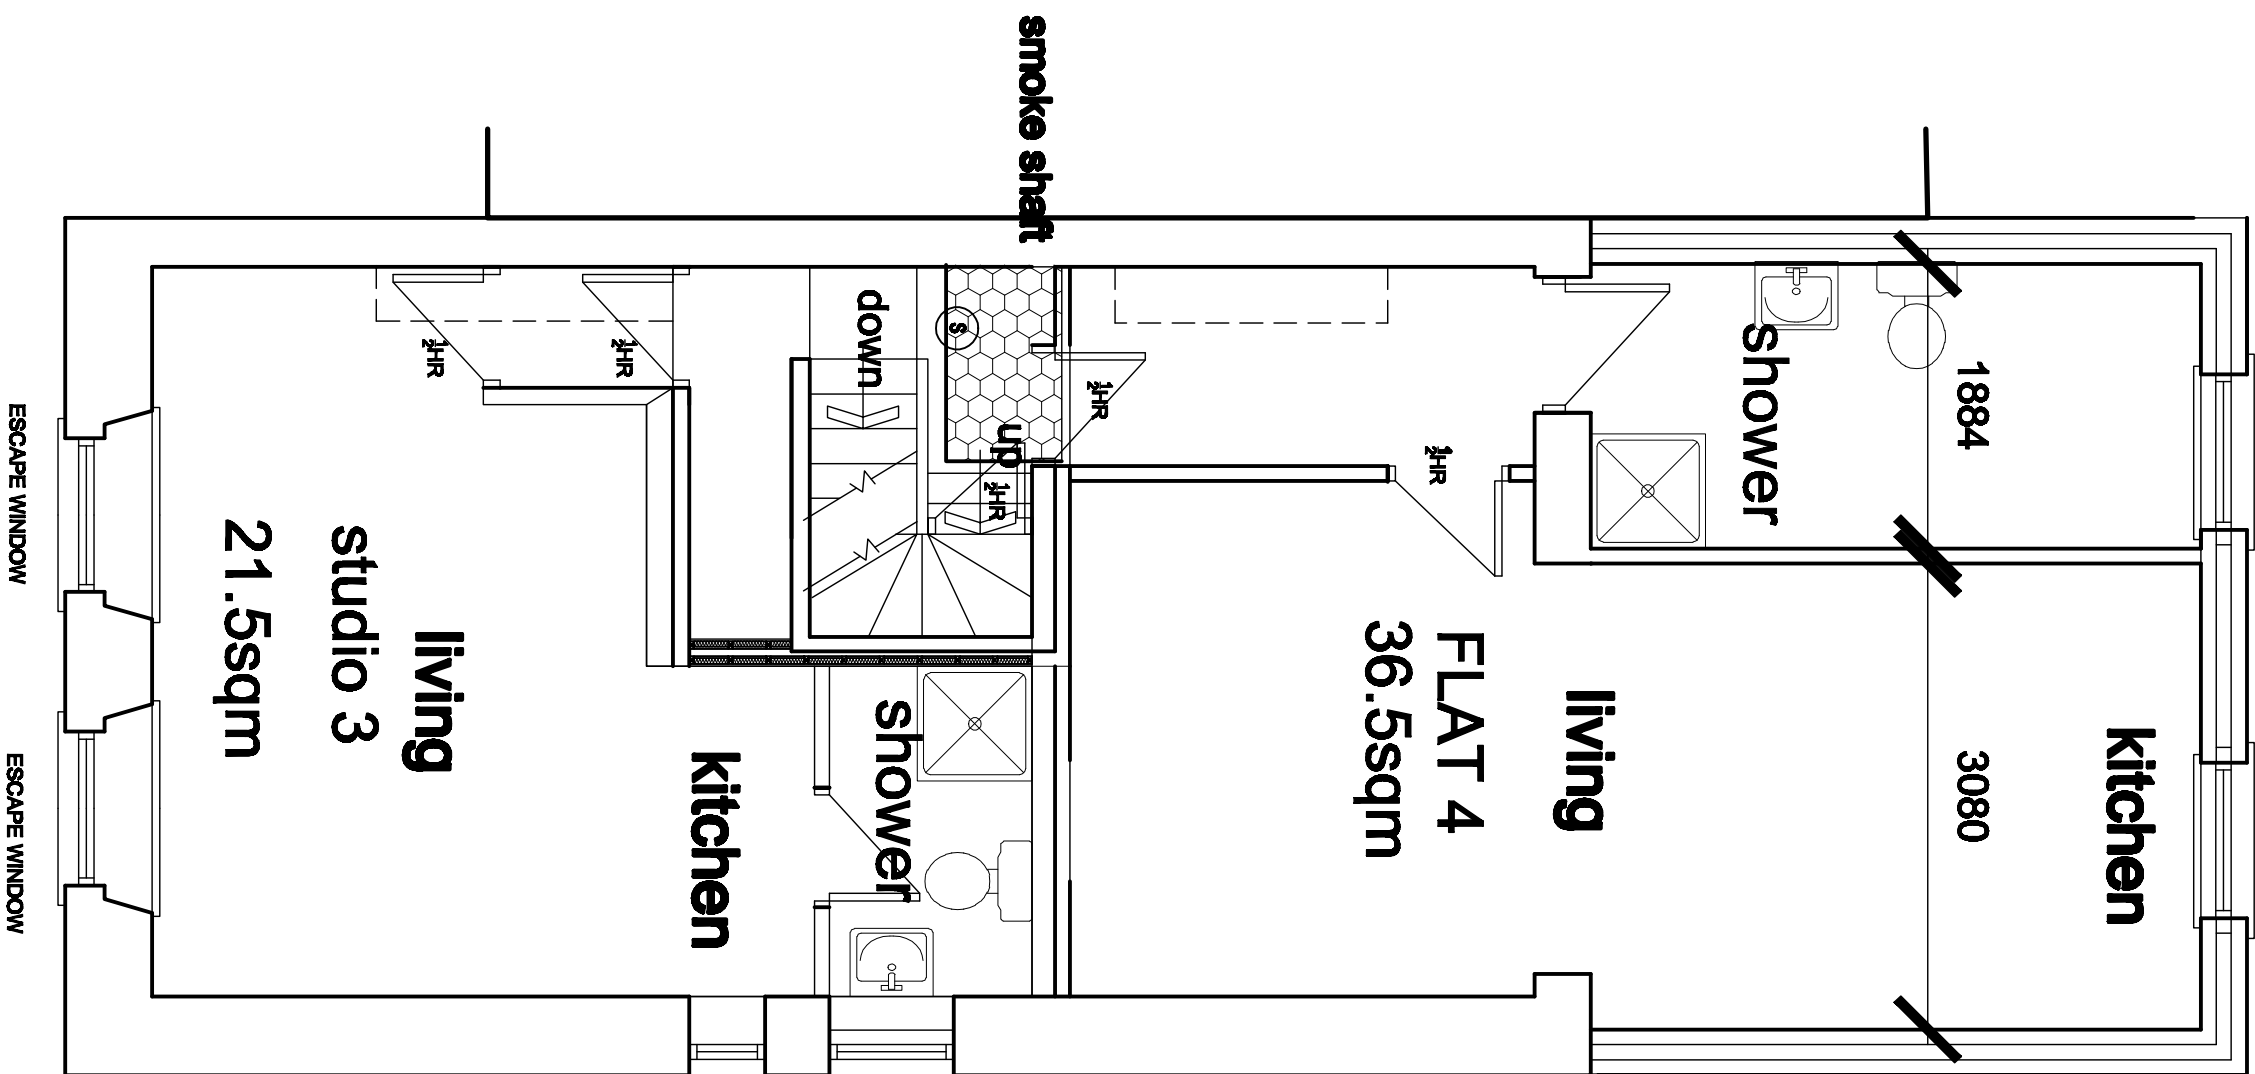


FIRST FLOOR PLAN

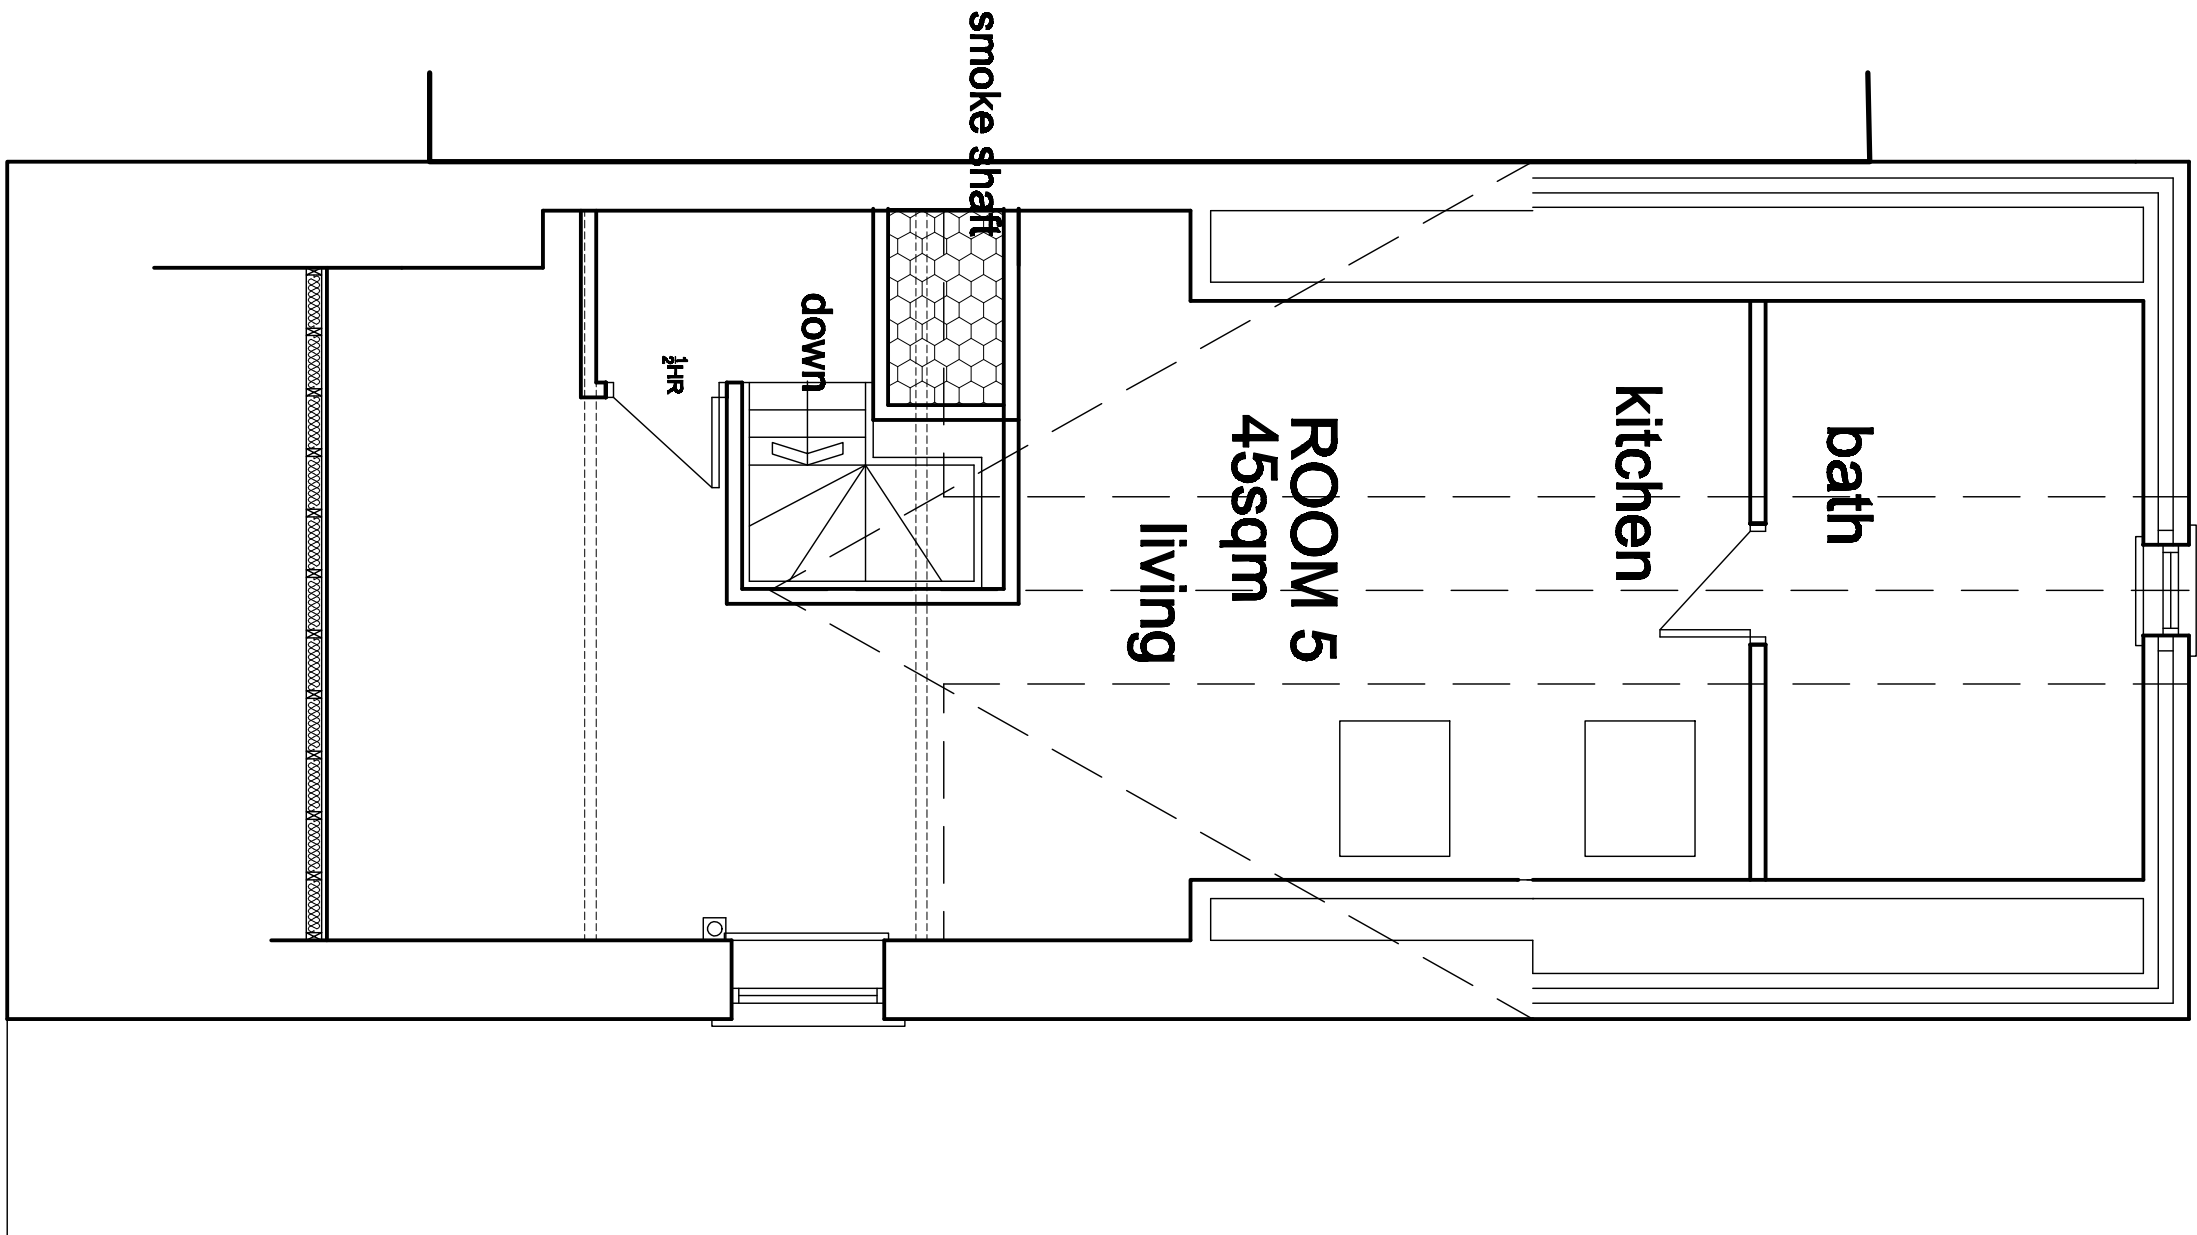


SECOND FLOOR PLAN

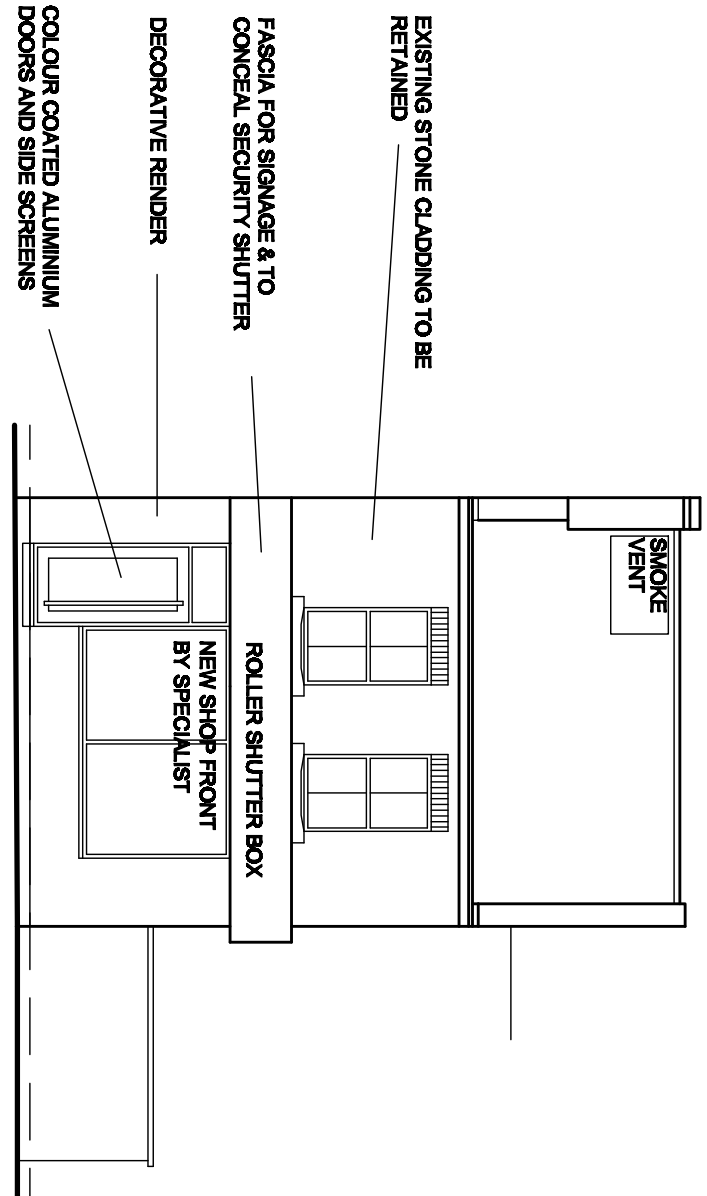


FRONT ELEVATION AS PROPOSED

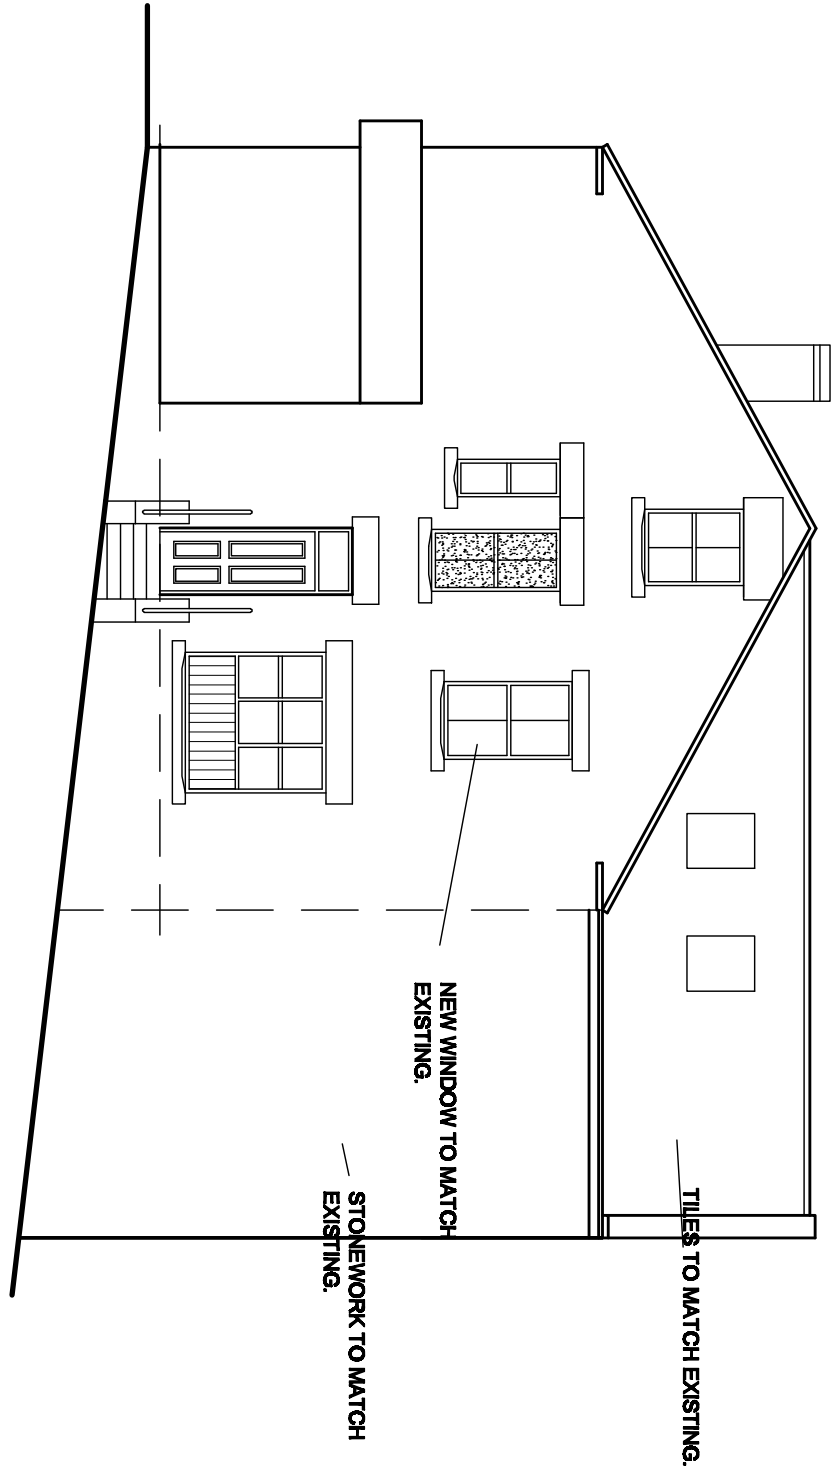

SIDE ELEVATION AS PROPOSED

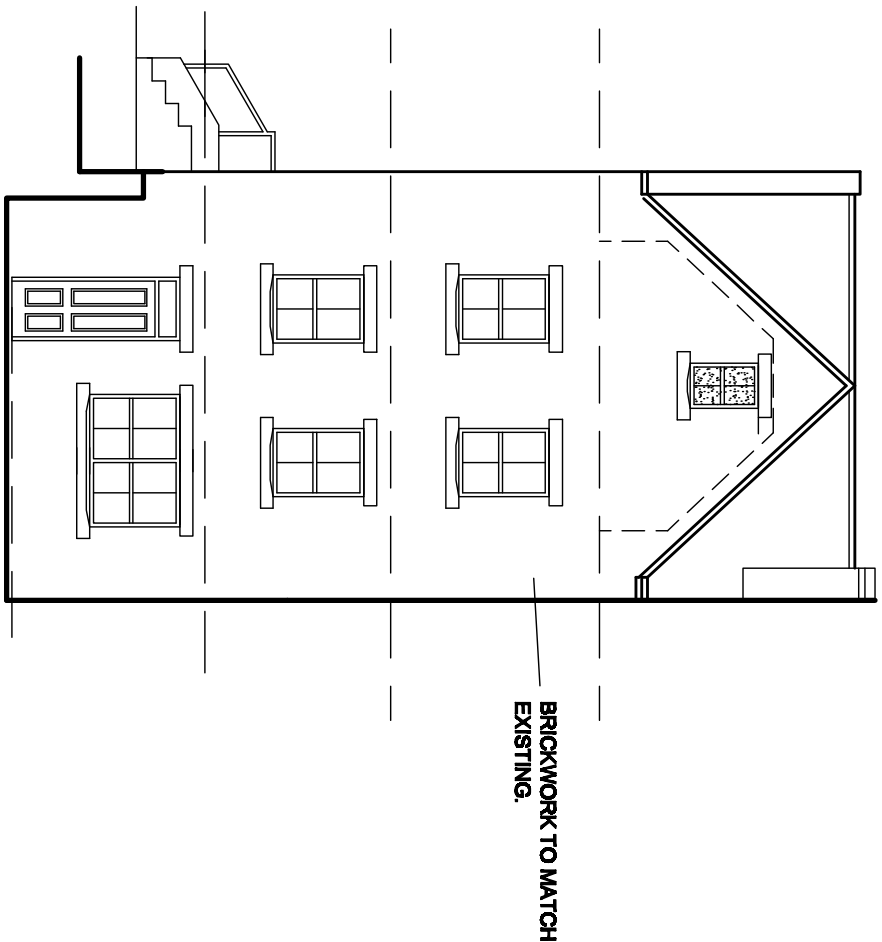

REAR ELEVATION AS PROPOSED

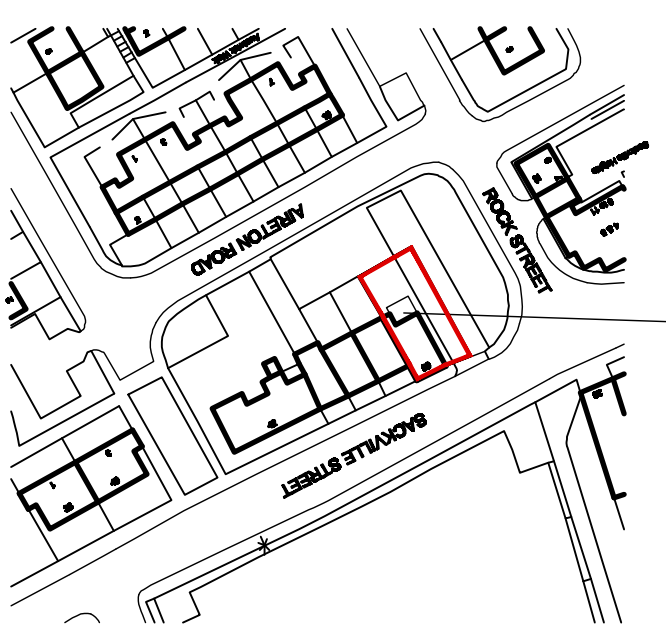

LOCATION PLAN

White Agus Partnership				PROVIDENCE VILLA, 42 SACKVILLE STREET, BARNISLEY, S10 2DB			
Project: PROPOSED ALTERATIONS 50 SACKVILLE STREET BARNISLEY				Client: MRS BURKE			
Drawing Title: PLANS & ELEVATIONS AS PROPOSED		Date: MAY 2011	Scale: 1:100 @ A1				
Date	Sheet	Description	Date	Sheet	Description	Date	Sheet
2004/11	A	EXTENSION PLANS AND ELEVATIONS	14/04/11	F	EXTENSION WORKS, PLANS AND ELEVATIONS		
2004/11	B	BASEMENT FLOOR PLAN					
2004/11	C	BASEMENT ELEVATIONS					
2004/11	D	GROUND FLOOR PLAN					
2004/11	E	GROUND FLOOR ELEVATIONS					
2004/11	F	FIRST FLOOR PLAN					