



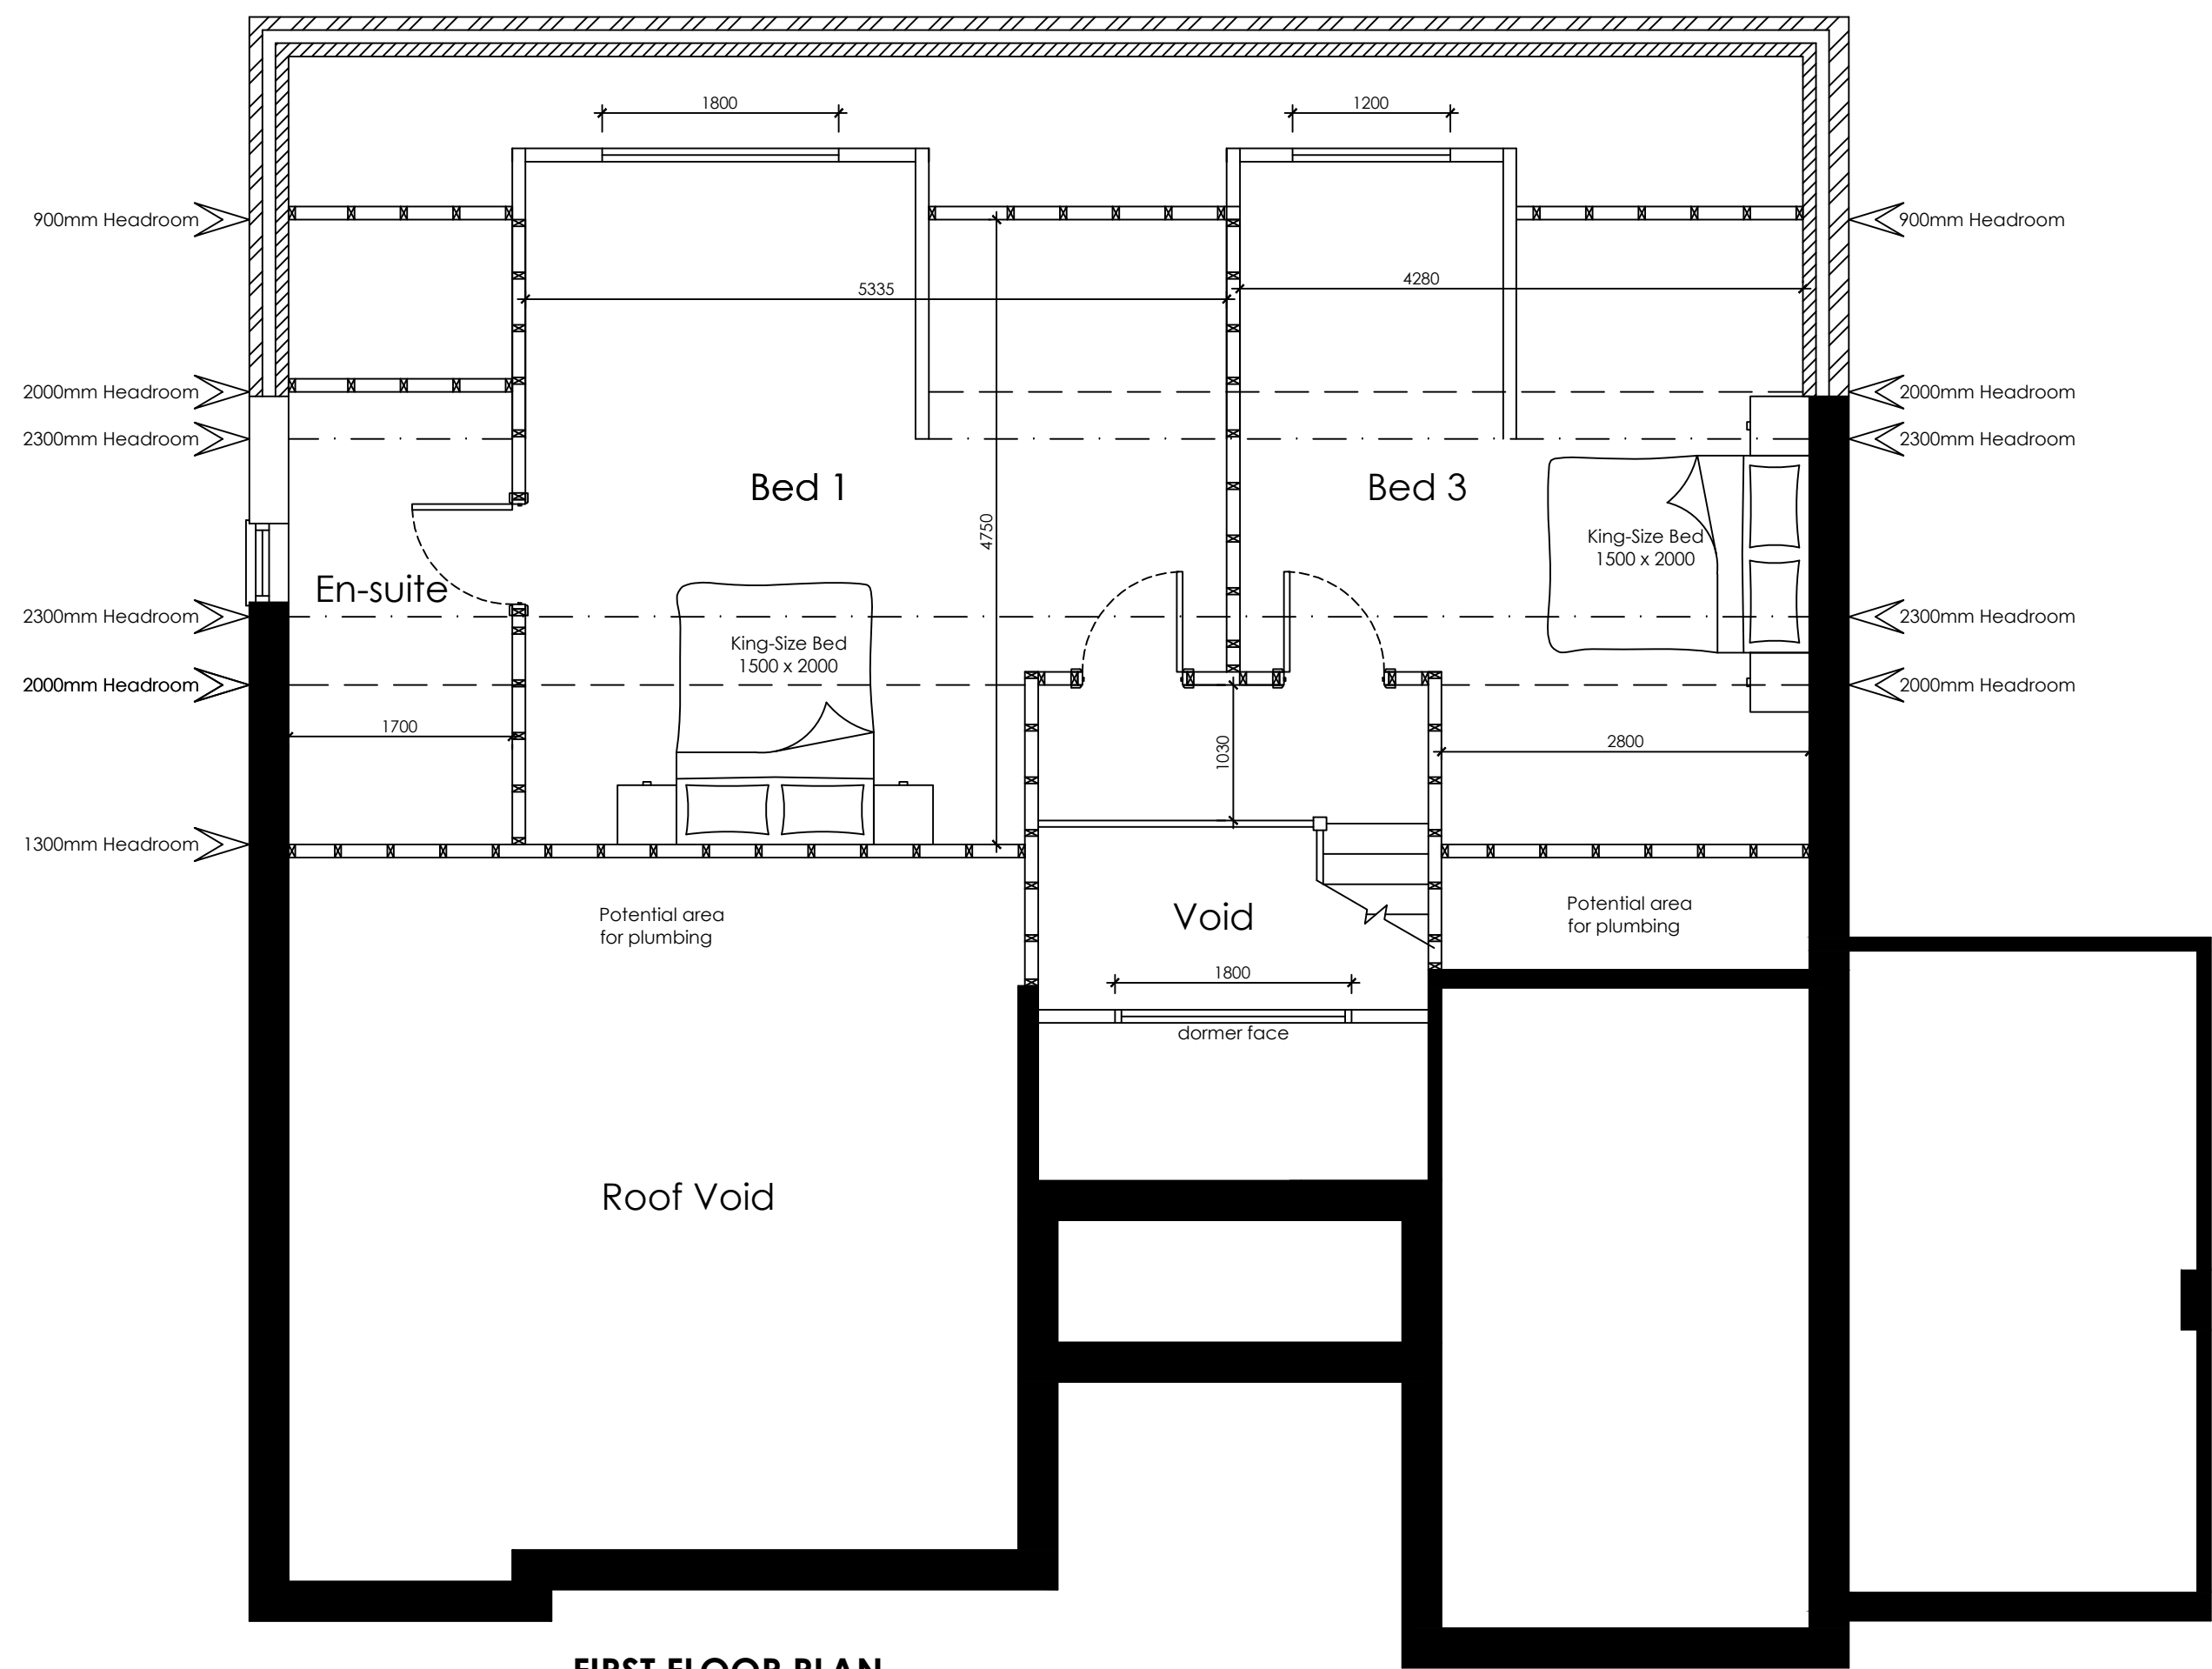


FIRST FLOOR PLAN
SCALE 1:50

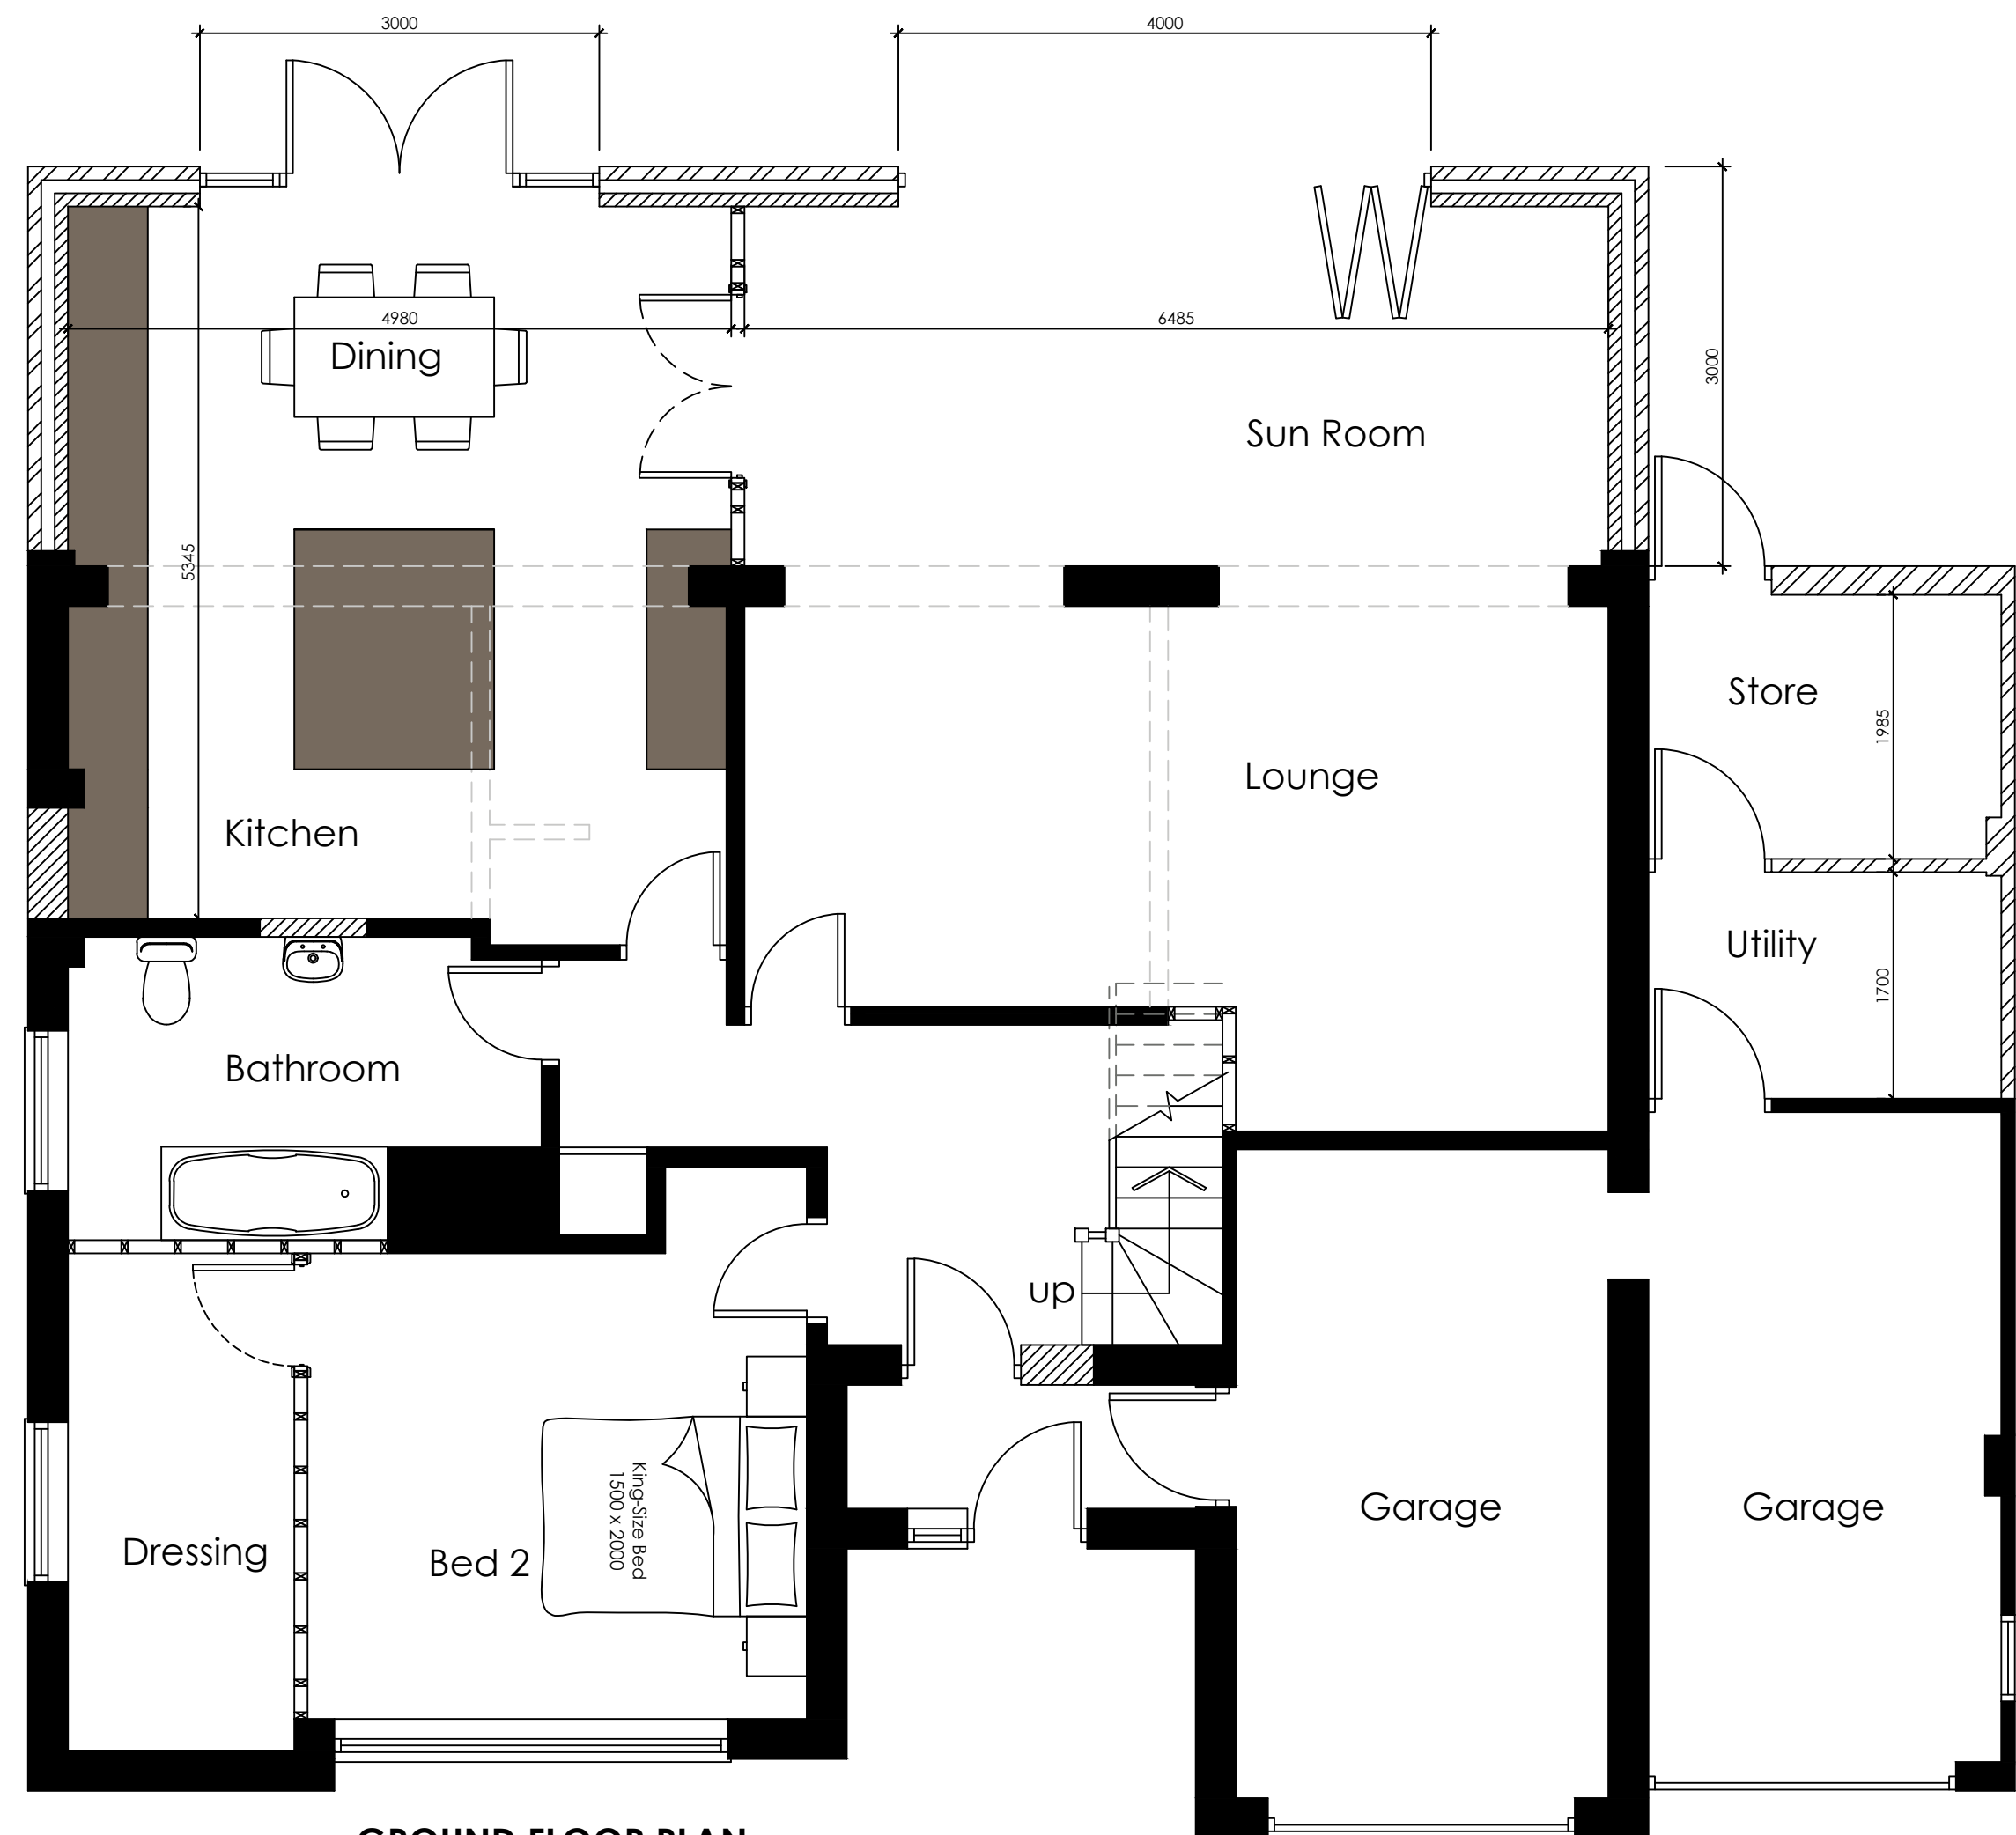


GROUND FLOOR PLAN
SCALE 1:50




PROPOSED FRONT ELEVATION
Pitched Roof Dormer
SCALE 1:100

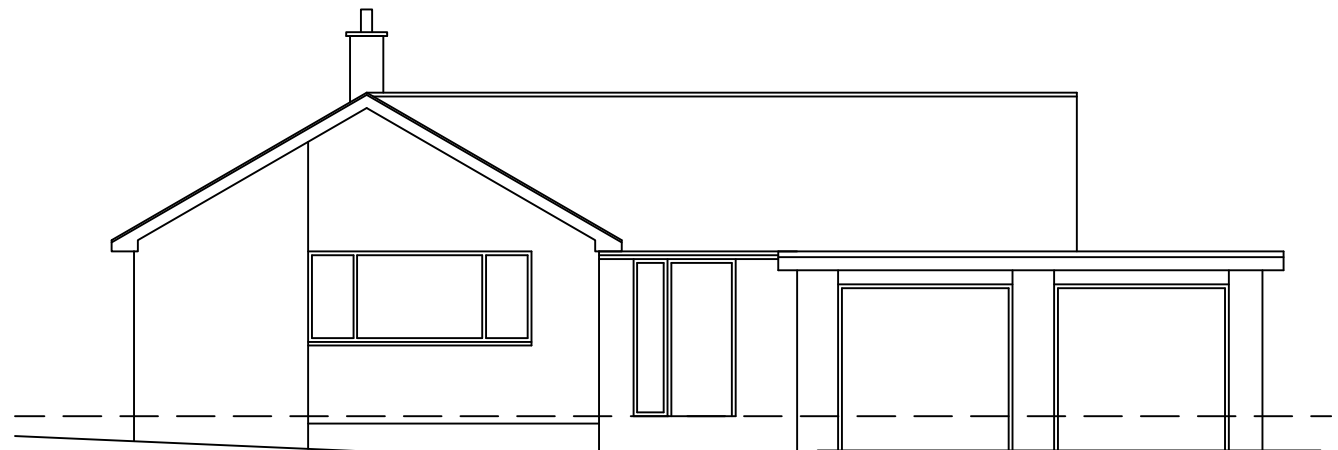


EXISTING FRONT ELEVATION
SCALE 1:100

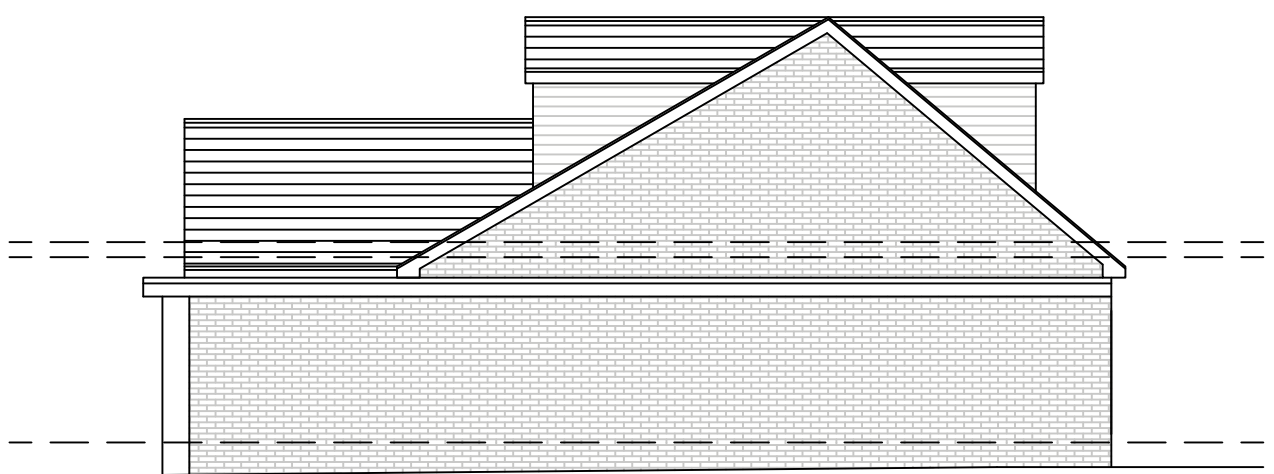


PROPOSED SIDE ELEVATION
SCALE 1:100

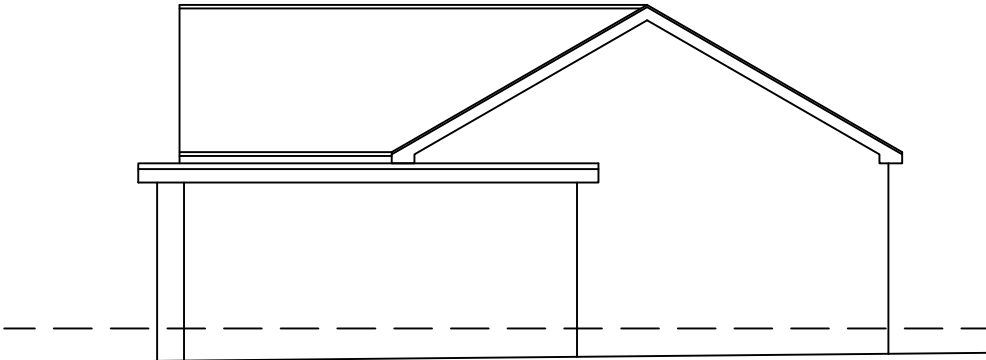


EXISTING SIDE ELEVATION
SCALE 1:100

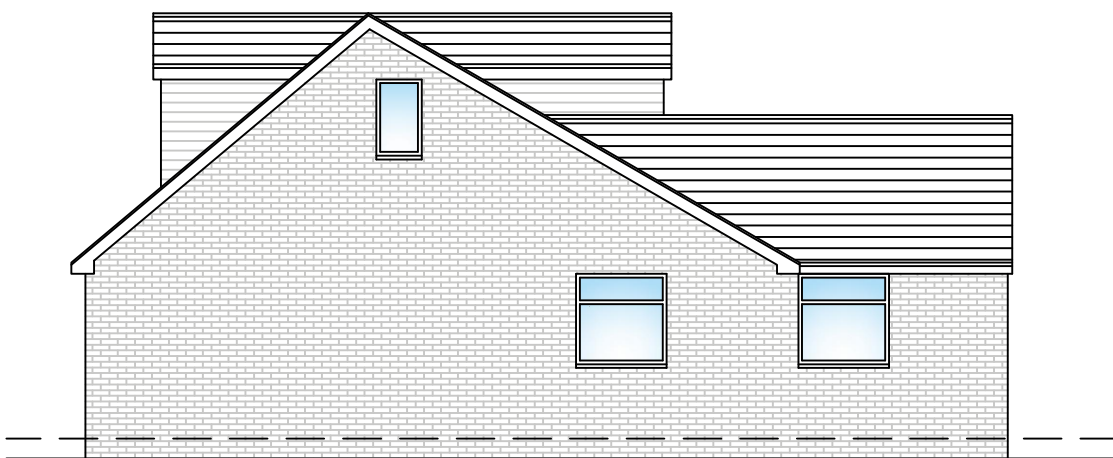


PROPOSED SIDE ELEVATION
SCALE 1:100

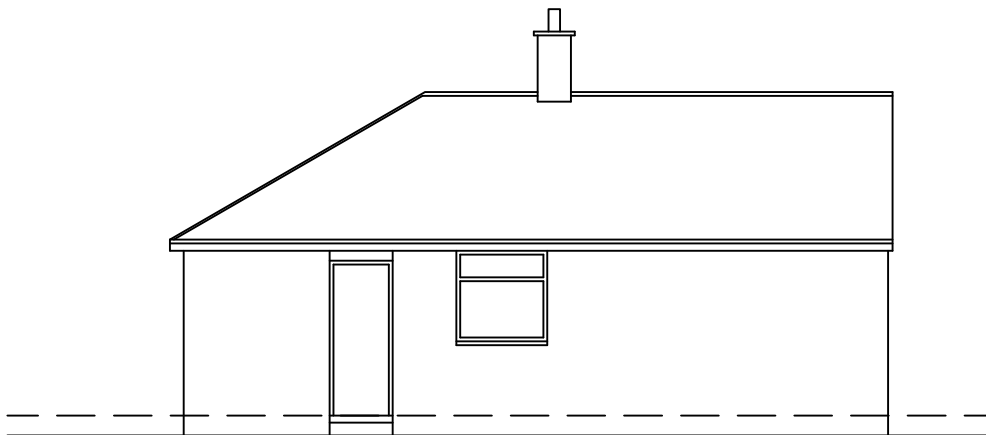


EXISTING SIDE ELEVATION
SCALE 1:100

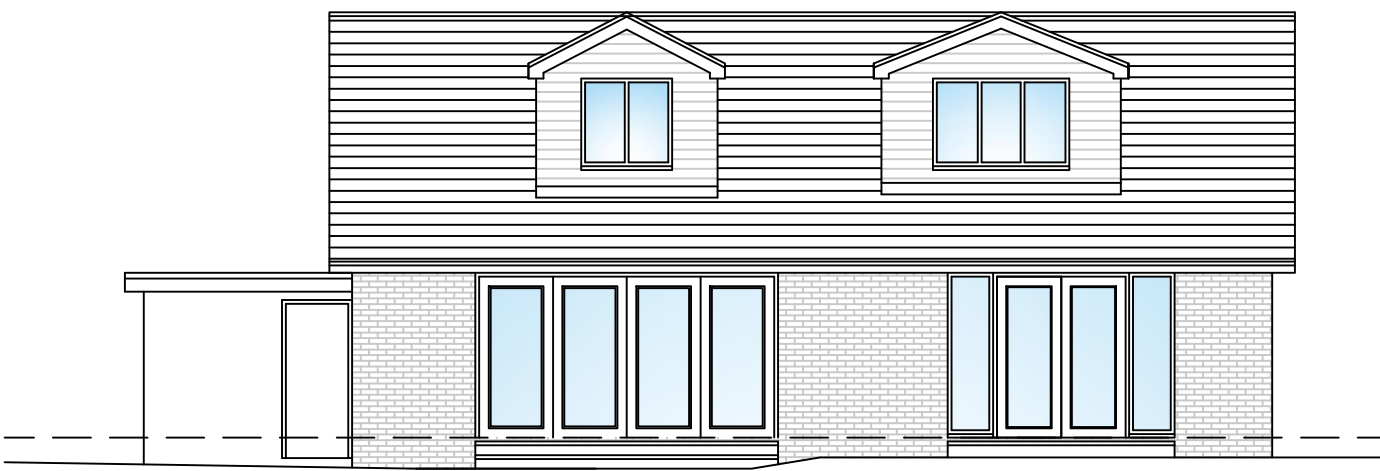

PROPOSED REAR ELEVATION
SCALE 1:100

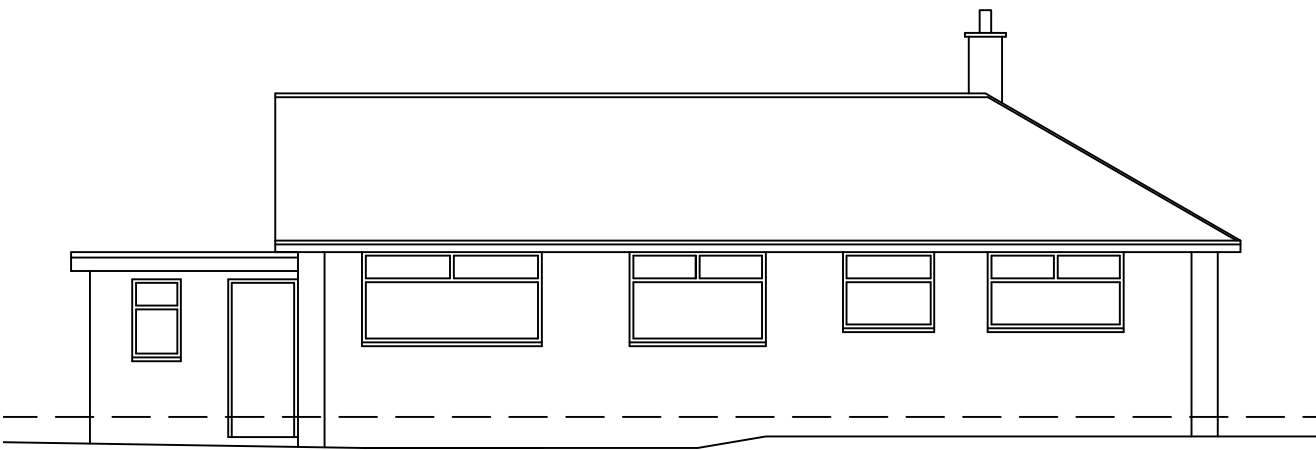

EXISTING REAR ELEVATION
SCALE 1:100

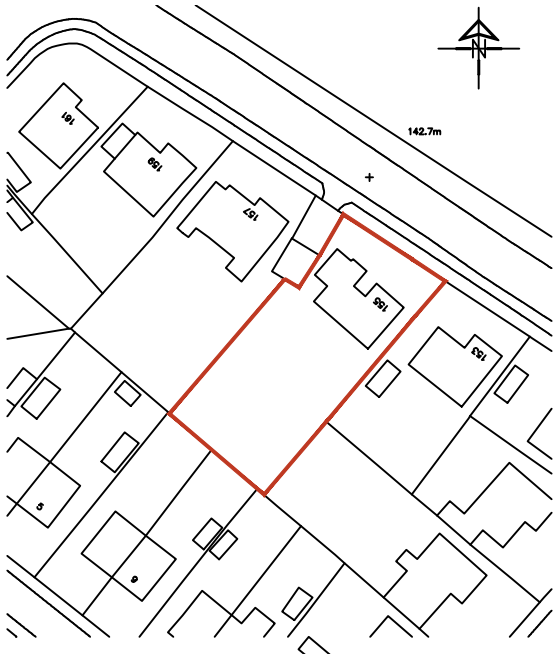

LOCATION PLAN
SCALE 1:1250

 White Agus PARTNERSHIP			8 MORSTON BUSINESS PARK, WHALEY ROAD, BARUGH GREEN, BARNSELEY. S75 1HQ			Phone: 01226 208482 Fax: 01226 283030 Email: info@whiteaguspартnership.co.uk Web: www.whiteaguspартnership.co.uk			
ARCHITECTURAL SERVICES AND SURVEYORS						Client.			
Project. EXTENSION & ROOD ALTERATION 155 STAINCROSS COMMON, STAINCROSS BARNSELEY, S75 6NE						MR & MRS MADDEN			
Drawing Title. PLANS & ELEVATIONS						Date. NOVEMBER 2015		Scale. 1:50 @ A1	
						Ref. 15-106		Dwg. No. 01	
								Rev. A	
Date	Suffix	Description	Date	Suffix	Description				
04/12/2015	A	REVISED TO CLIENTS REQUIREMENTS							