




GARAGE 1

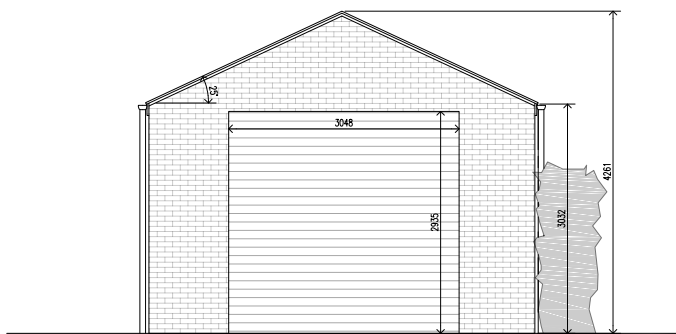


FRONT ELEVATION
Scale 1:100

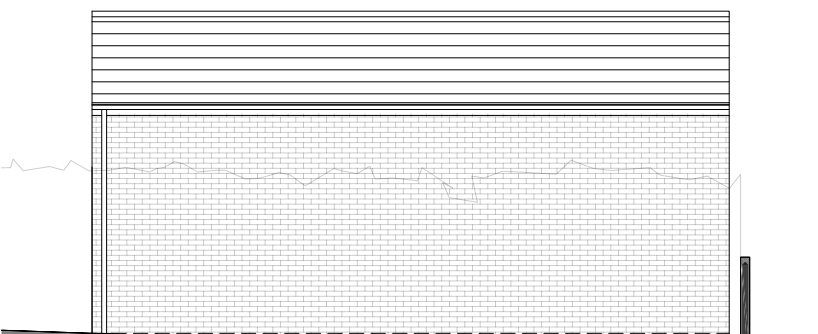

SIDE ELEVATION (R)
Scale 1:100

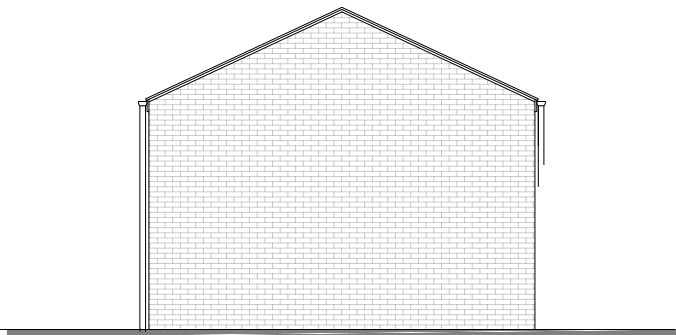


REAR ELEVATION
Scale 1:100

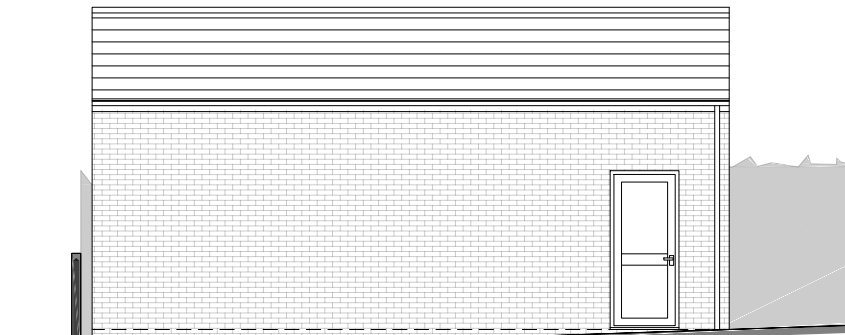

SIDE ELEVATION (L)
Scale 1:100


GARAGE 2

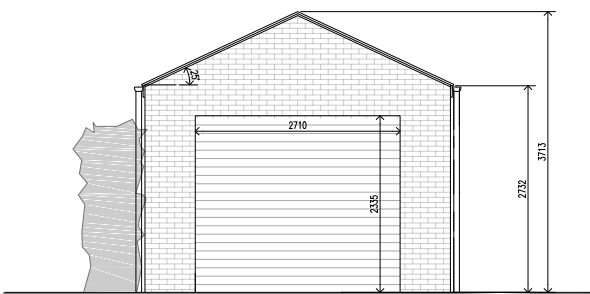


FRONT ELEVATION
Scale 1:100




SIDE ELEVATION (L)
Scale 1:100

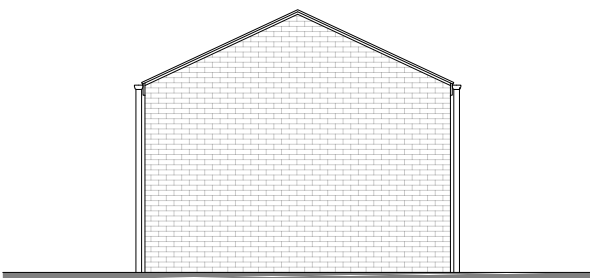


REAR ELEVATION
Scale 1:100

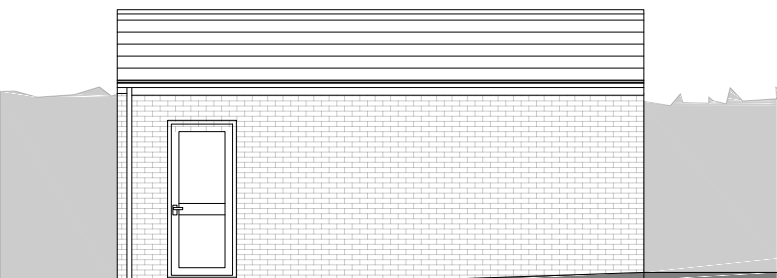


SIDE ELEVATION (R)
Scale 1:100

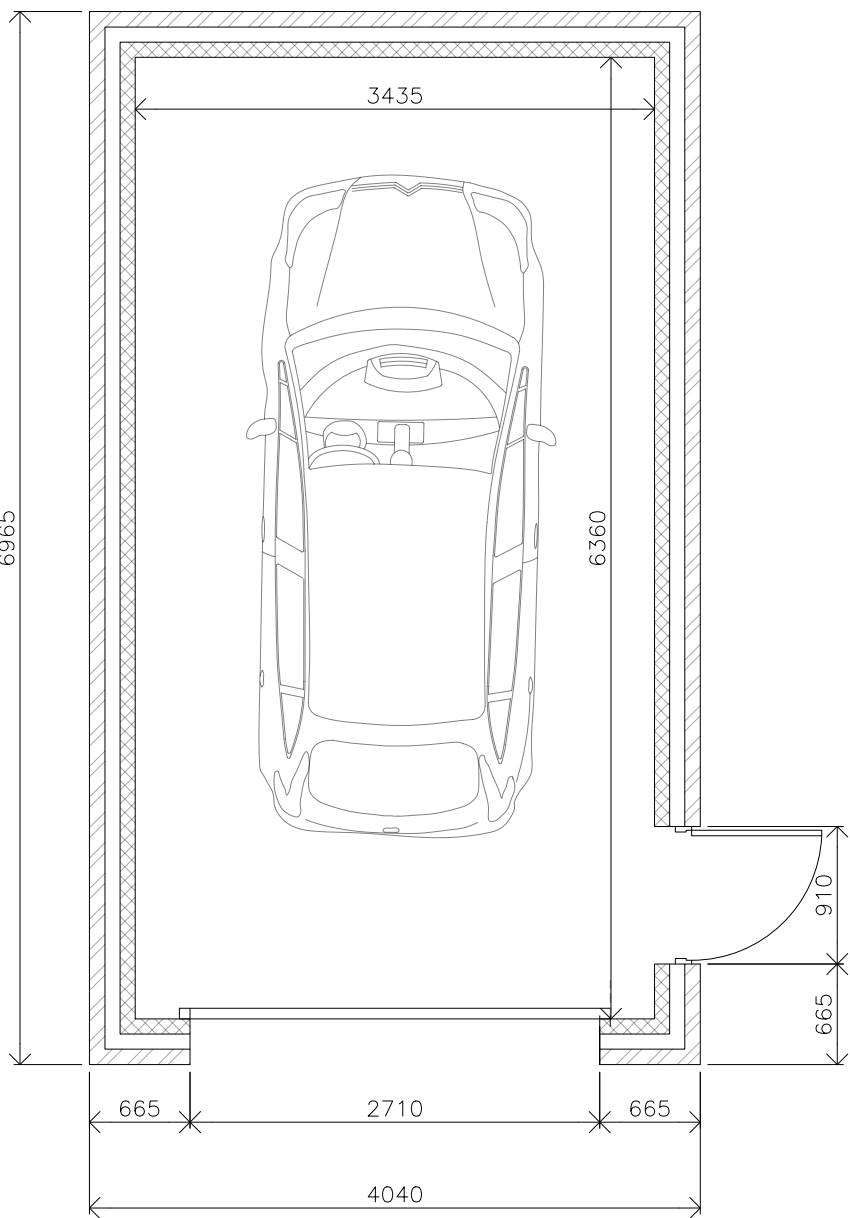

FLOOR PLAN
Scale 1:50

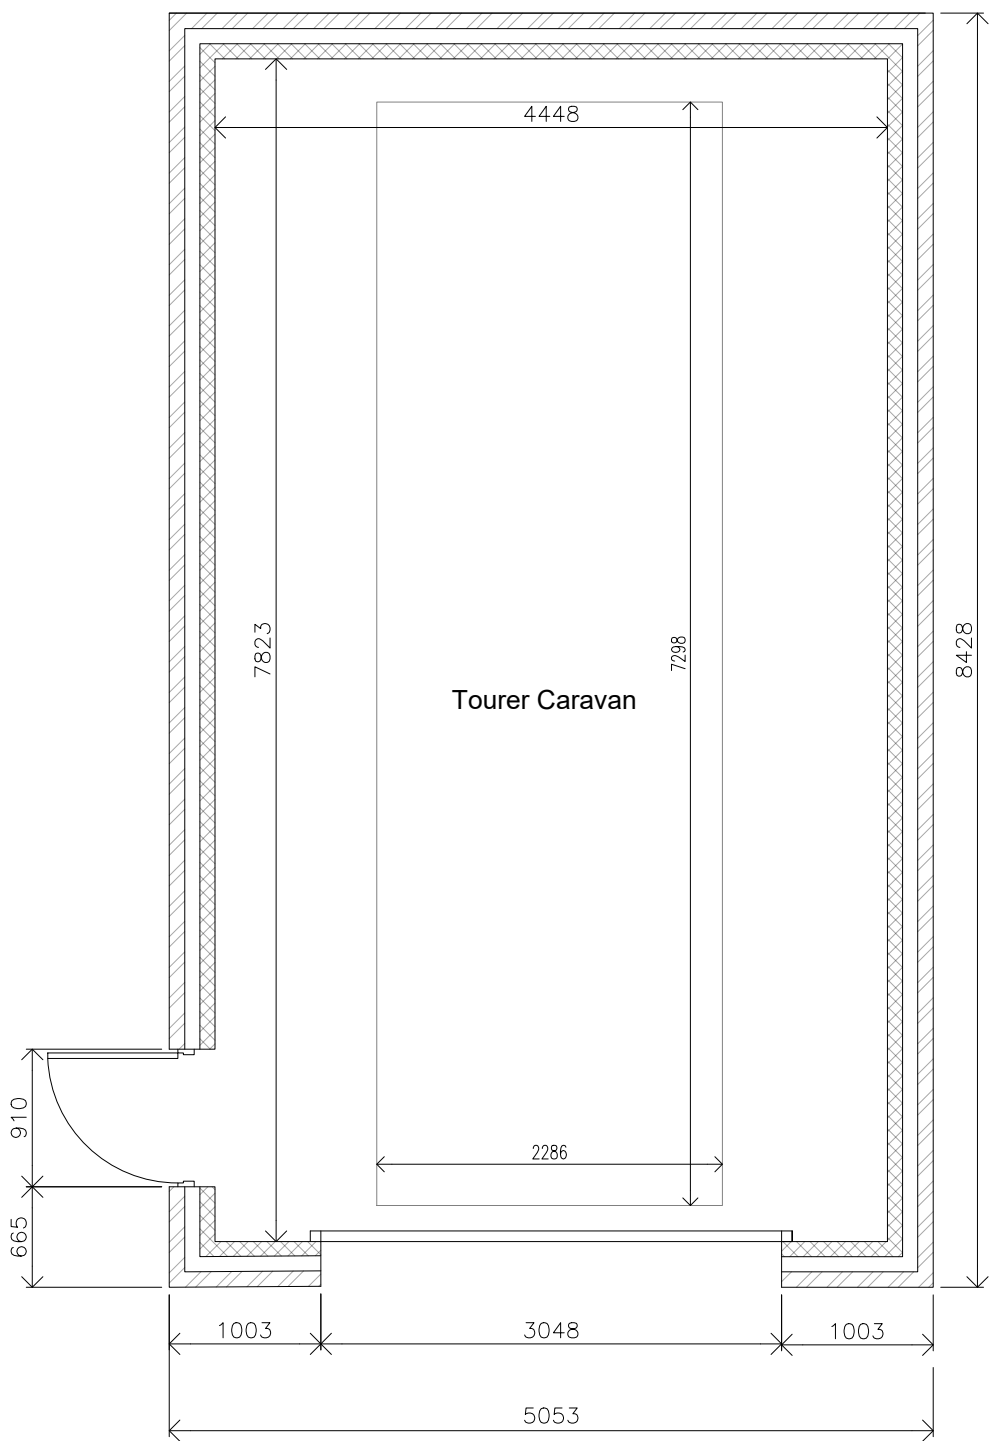

FLOOR PLAN
Scale 1:50

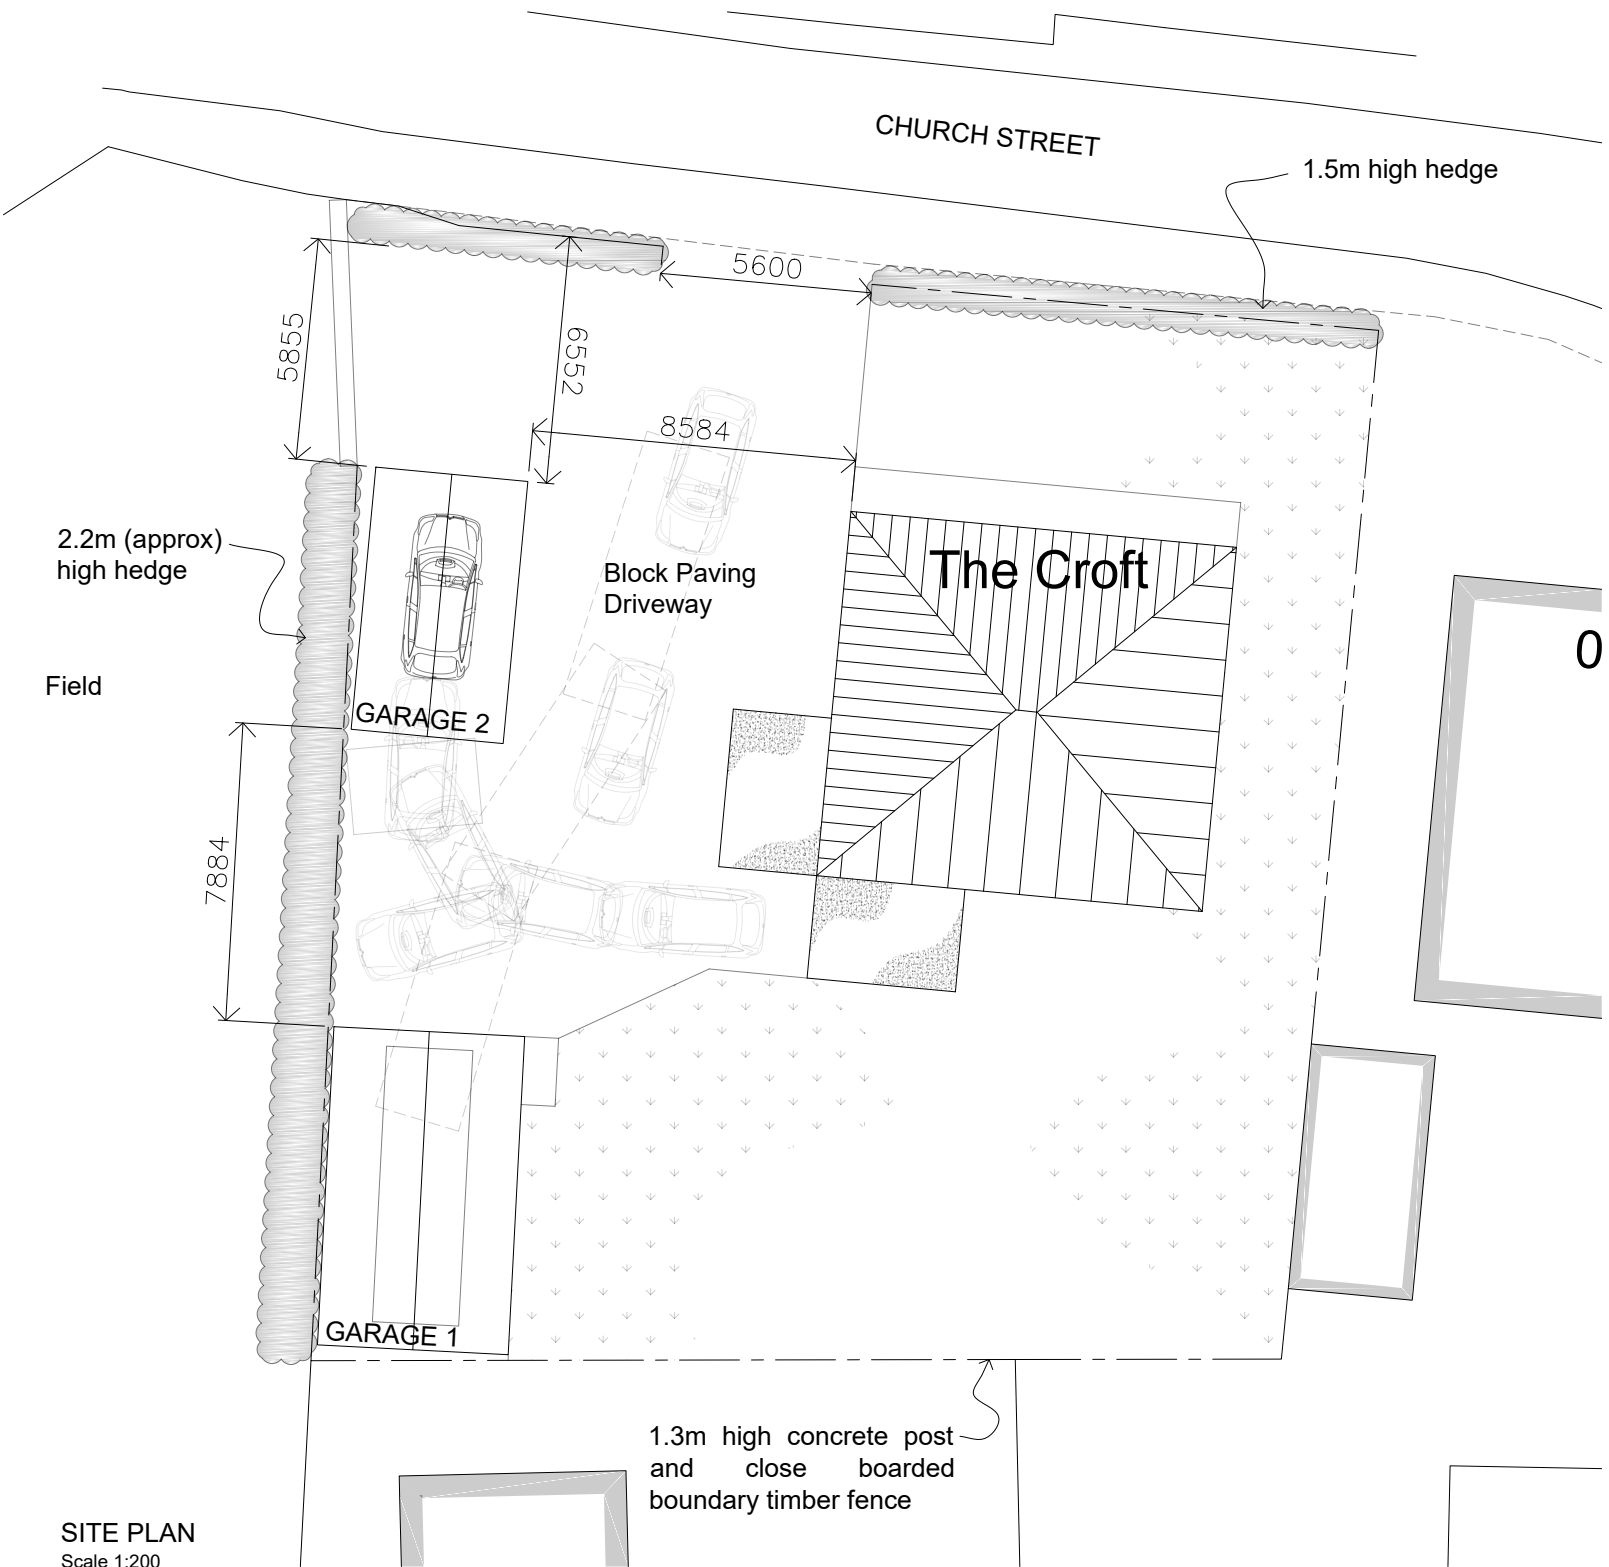

SITE PLAN
Scale 1:200



SITE LOCATION PLAN
Scale 1:1250

Notes:

WALLS:
Walls to be brick in similar colour to match existing house.

ROOF:
Concrete roof tiles to match existing roof or similar suitable for roof pitches of 25 °

DOOR:
Garage door to be in Aluminium with powder coated finish in Traffic White (RAL 9016)
Side doors to be white uPVC door.

GUTTERS & DOWNPIPES:
New white uPVC fascias and 114mm square gutters with 65mm downpipes.

A	07/10/17	Garage flipped into opposite direction to face bottom garage	SH
Rev:	Date:	Description:	By:
01	07/10/17	07762656187 stevendrawit.biz www.drawit.biz	SH
15 Medway Close Barugh Green Barnsley S75 1NY			
Purpose: PLANNING			
Status: PROPOSED FLOOR PLANS, ELEVATIONS SITE & Dwg of: LOCATION PLAN			
Client: Mr S Marshall			
Site Address: The Croft, Church Street, Bolton upon Dearne Rotherham, S63 8LP			
Project: Proposed Two New Detached Garages			
Drawn by: SH	Date: 16/03/2017	Rev:	
Scale: As Shown	Dwg No: 1707_101	A	