



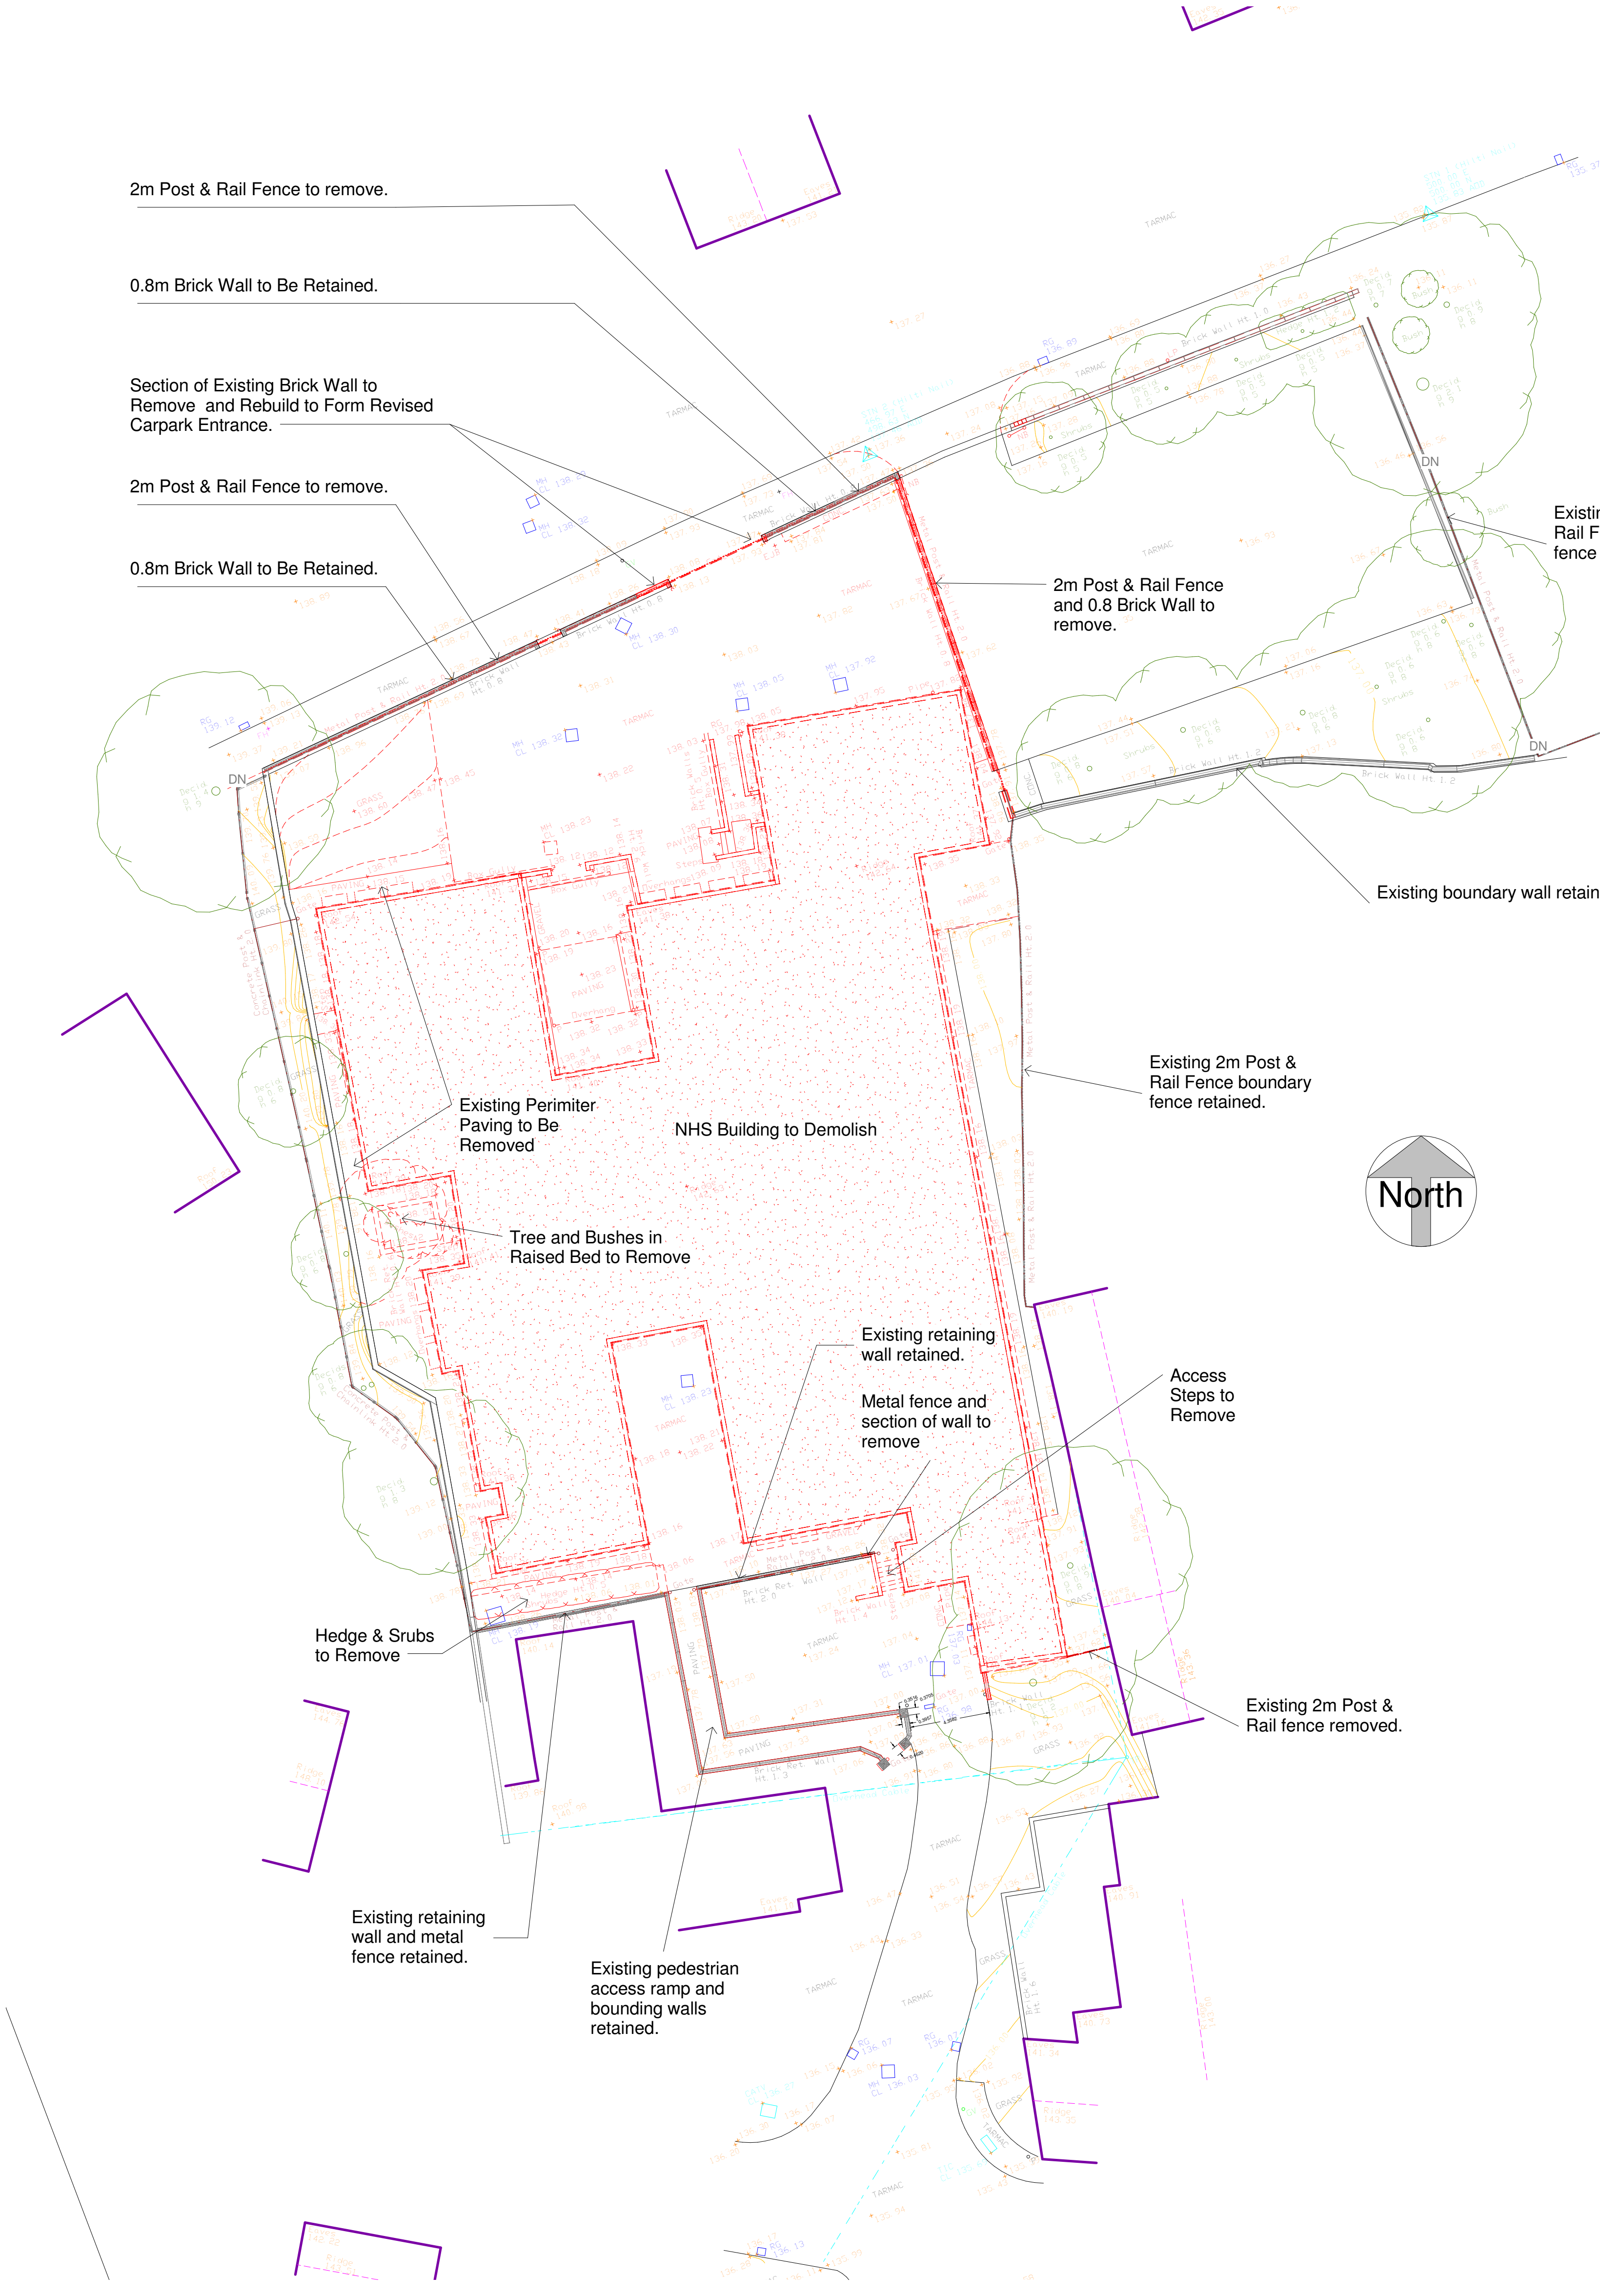

Demolition Plan
1 : 200

NOTE: REFER TO ENGINEERS DRAINAGE PLAN
FOR DETAILS OF ANY DRAINAGE TO RETAIN.

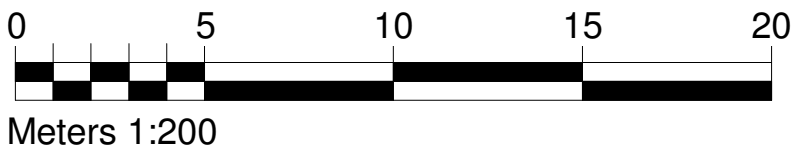

Rev	Date	Drawn	Description

WhiteDesign

Client:
Resilienti

Project:
Hoyland Site A, Duke Street,
Hoyland

Title:
Demolition Plan

Scales: 1:200 Drawn: SL Date: 08/09/2015 17:09:21 Checked: KU

Drawing no: 0010.13.02 136 Rev:

The White House, 24a St Andrews Road, Sheffield, S11 9AL
T: 0114 226 0265 F: 0114 226 0256
E: office@whitedg.co.uk W: www.whitedg.co.uk