


© WCEC ARCHITECTS – DISCLAIMER:

This drawing is copyright and shall not be reproduced nor used for any other purpose without the written permission of the architect. It is the responsibility of the contractor to ensure that all other related drawings and documentation, it is the contractor's responsibility to ensure full compliance with the Building Regulations and all other relevant legislation. The architect's responsibility is to verify all dimensions on site. Any discrepancies to be reported if IN DOUBT ASK.

Materials not in conformity with relevant British or European Standards/Code of practice or materials known to be defective shall be clearly marked for removal or replacement on the project.

XREF'S IN THIS DRAWING

NONE

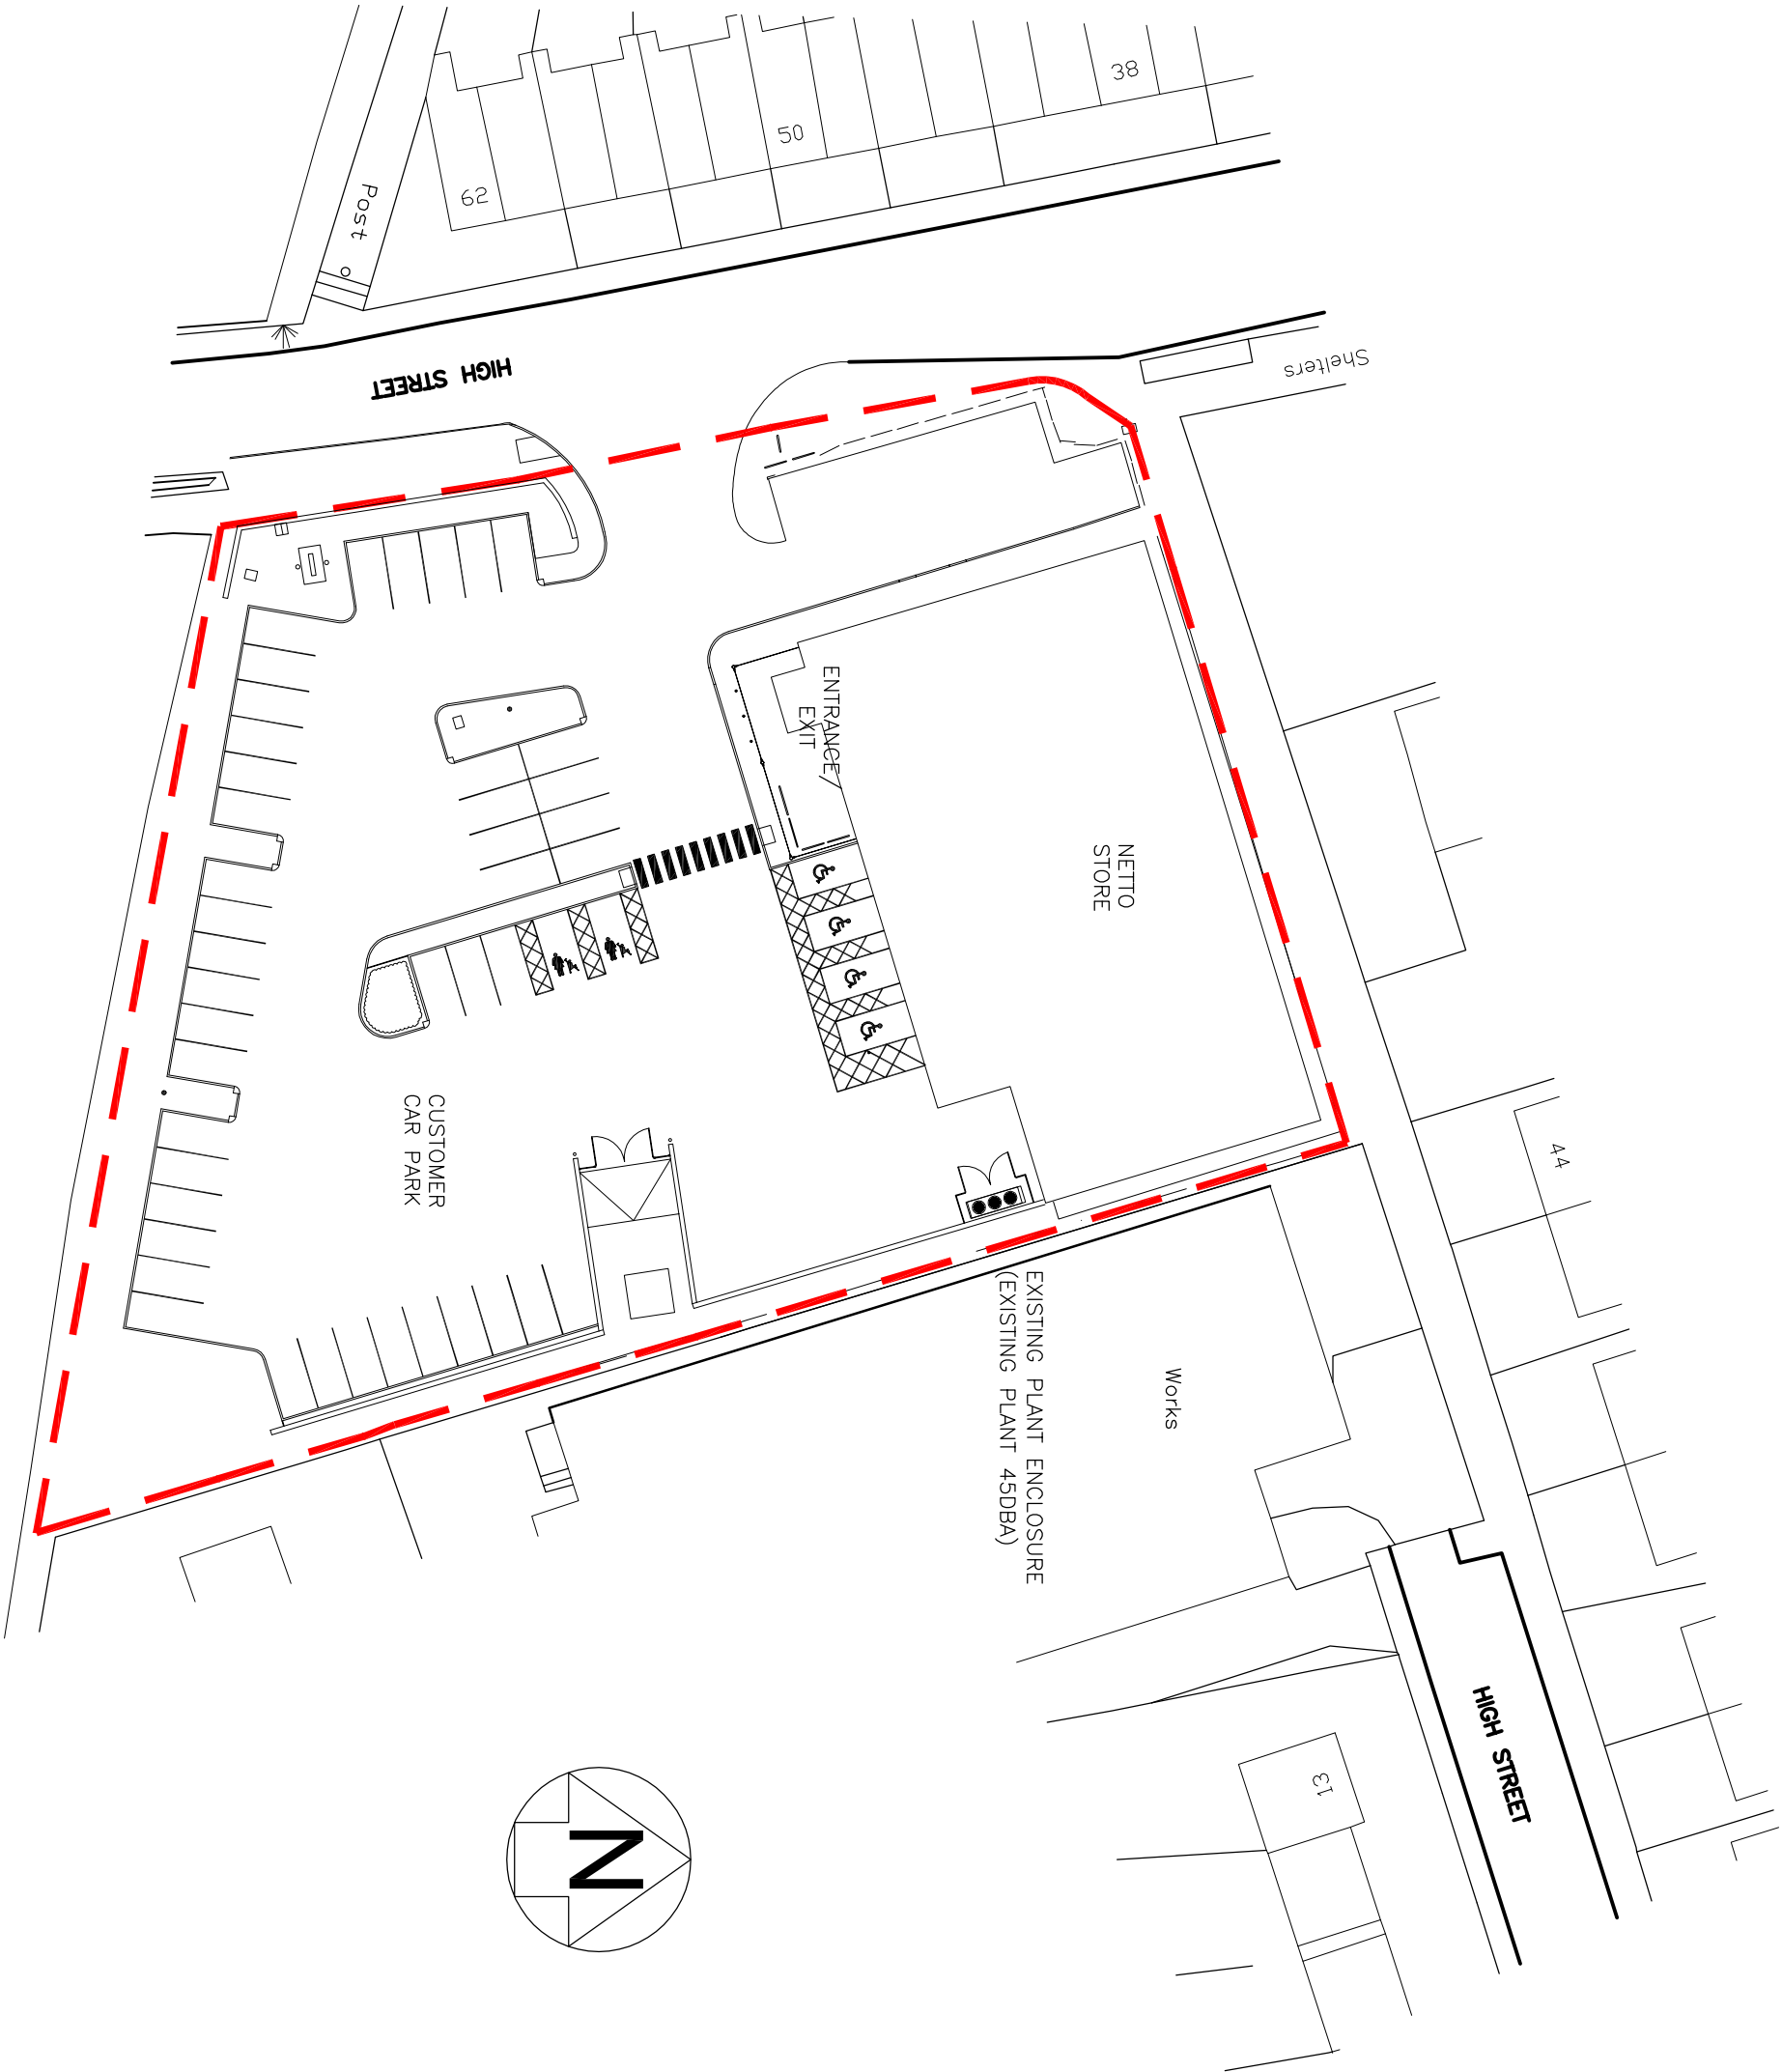

No	Date	Description	Dwn/Check By
----	------	-------------	--------------

CLIENT



ASDA STORES LTD

PROJECT

NETTO RE-BRANDING
ROTHERHAM
GOLDTHORPE

TITLE

EXISTING SITE PLAN

DRAWING STATUS
PLANNING

DRAWN	LM	CHECKED	CL
-------	----	---------	----

SCALE 1:500 @ A3

DATE 22/09/10

CARNWOOD COURT
CARNWOOD ROAD
SHEEPBRIDGE
CHESTERFIELD
S41 9QB

T: 01246 260261
F: 01246 260736
E: enquiries@wcec.co.uk
www.wcec.co.uk

JOB NO.	DRAWING NUMBER	REV
10.204	PL-01	