

Drawing No.	Rev No.
MTV001 -004	A

DO NOT SCALE: Contractor to check all dimensions and report any omissions or errors

NOTES

A	Size reduced	JRB			07/04/22
Rev	Description	By	Chk	App	Date

JRB DESIGNS Ltd
1 Saville Road
Cudworth
Barnsley
S72 8LT
Tel: 01226 383542
Fax: 01226 380078
Mob: 07970 541192
Email: john@jrbdesigns.co.uk

This drawing is copyright. © jrbdesigns Ltd.

Client

MR. VODDEN

Drawing Title

PROPOSED PLANS

Address

21 ENGINE LANE
SHAFTON
BARNSLEY
S72 8RE

Project Title:

PROPOSED NEW AGRICULTURAL
TIED DWELLING

Purpose of Issue:


PLANNING

Drawing Status


FIRST ISSUE

Scale at A3 AS SHOWN	Drawn By JRB	Date 22/07/2020
Checked By	Date 22/07/2020	Approved By Date 22/07/2020
Project No. MTV001	Drawing No. 004	Revision A

APPROVAL ☒ INFORMATION ☐ TENDER ☐ CONTRACT ☐ CONSTRUCTION ☐

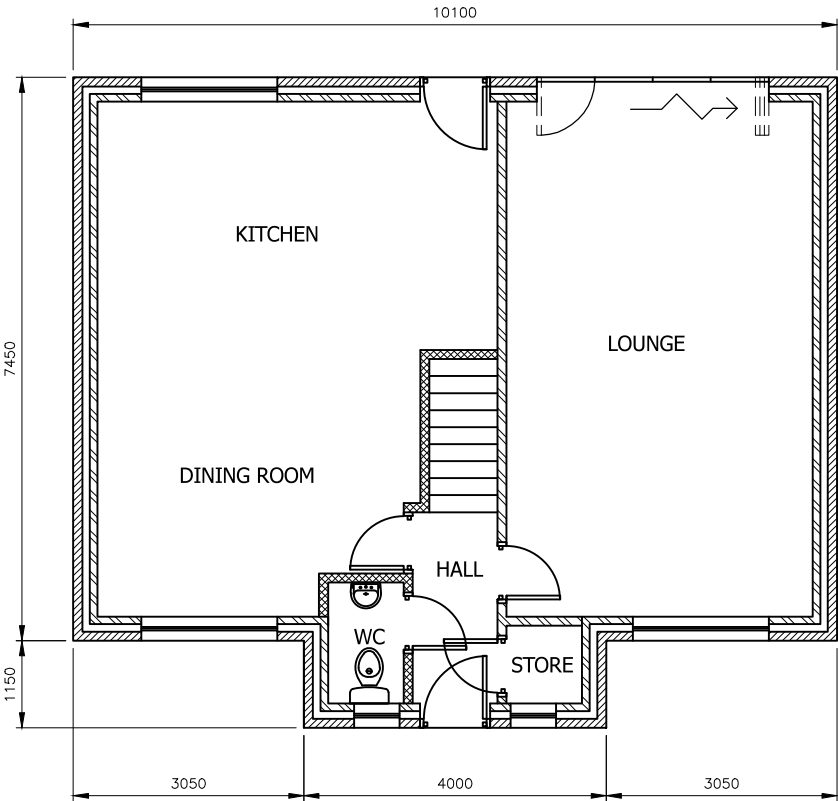

PROPOSED GROUND FLOOR PLAN
SCALE 1:100 AT A3

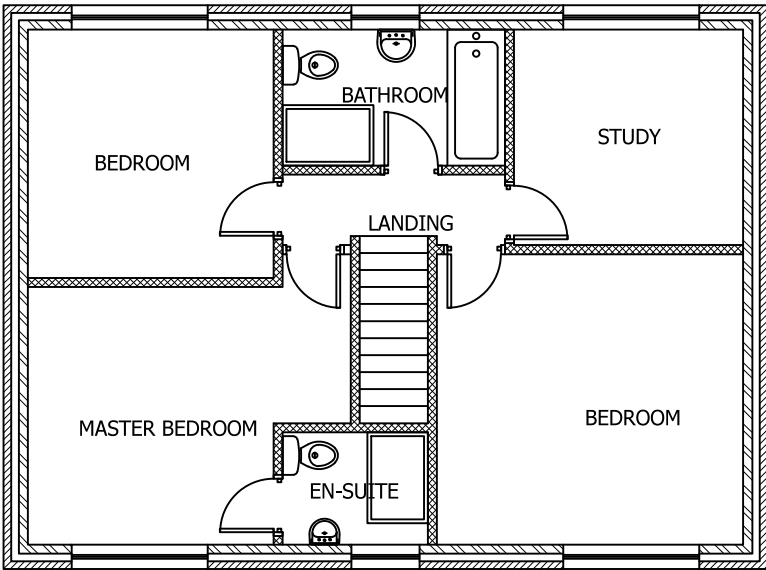

PROPOSED FIRST FLOOR PLAN
SCALE 1:100 AT A3