




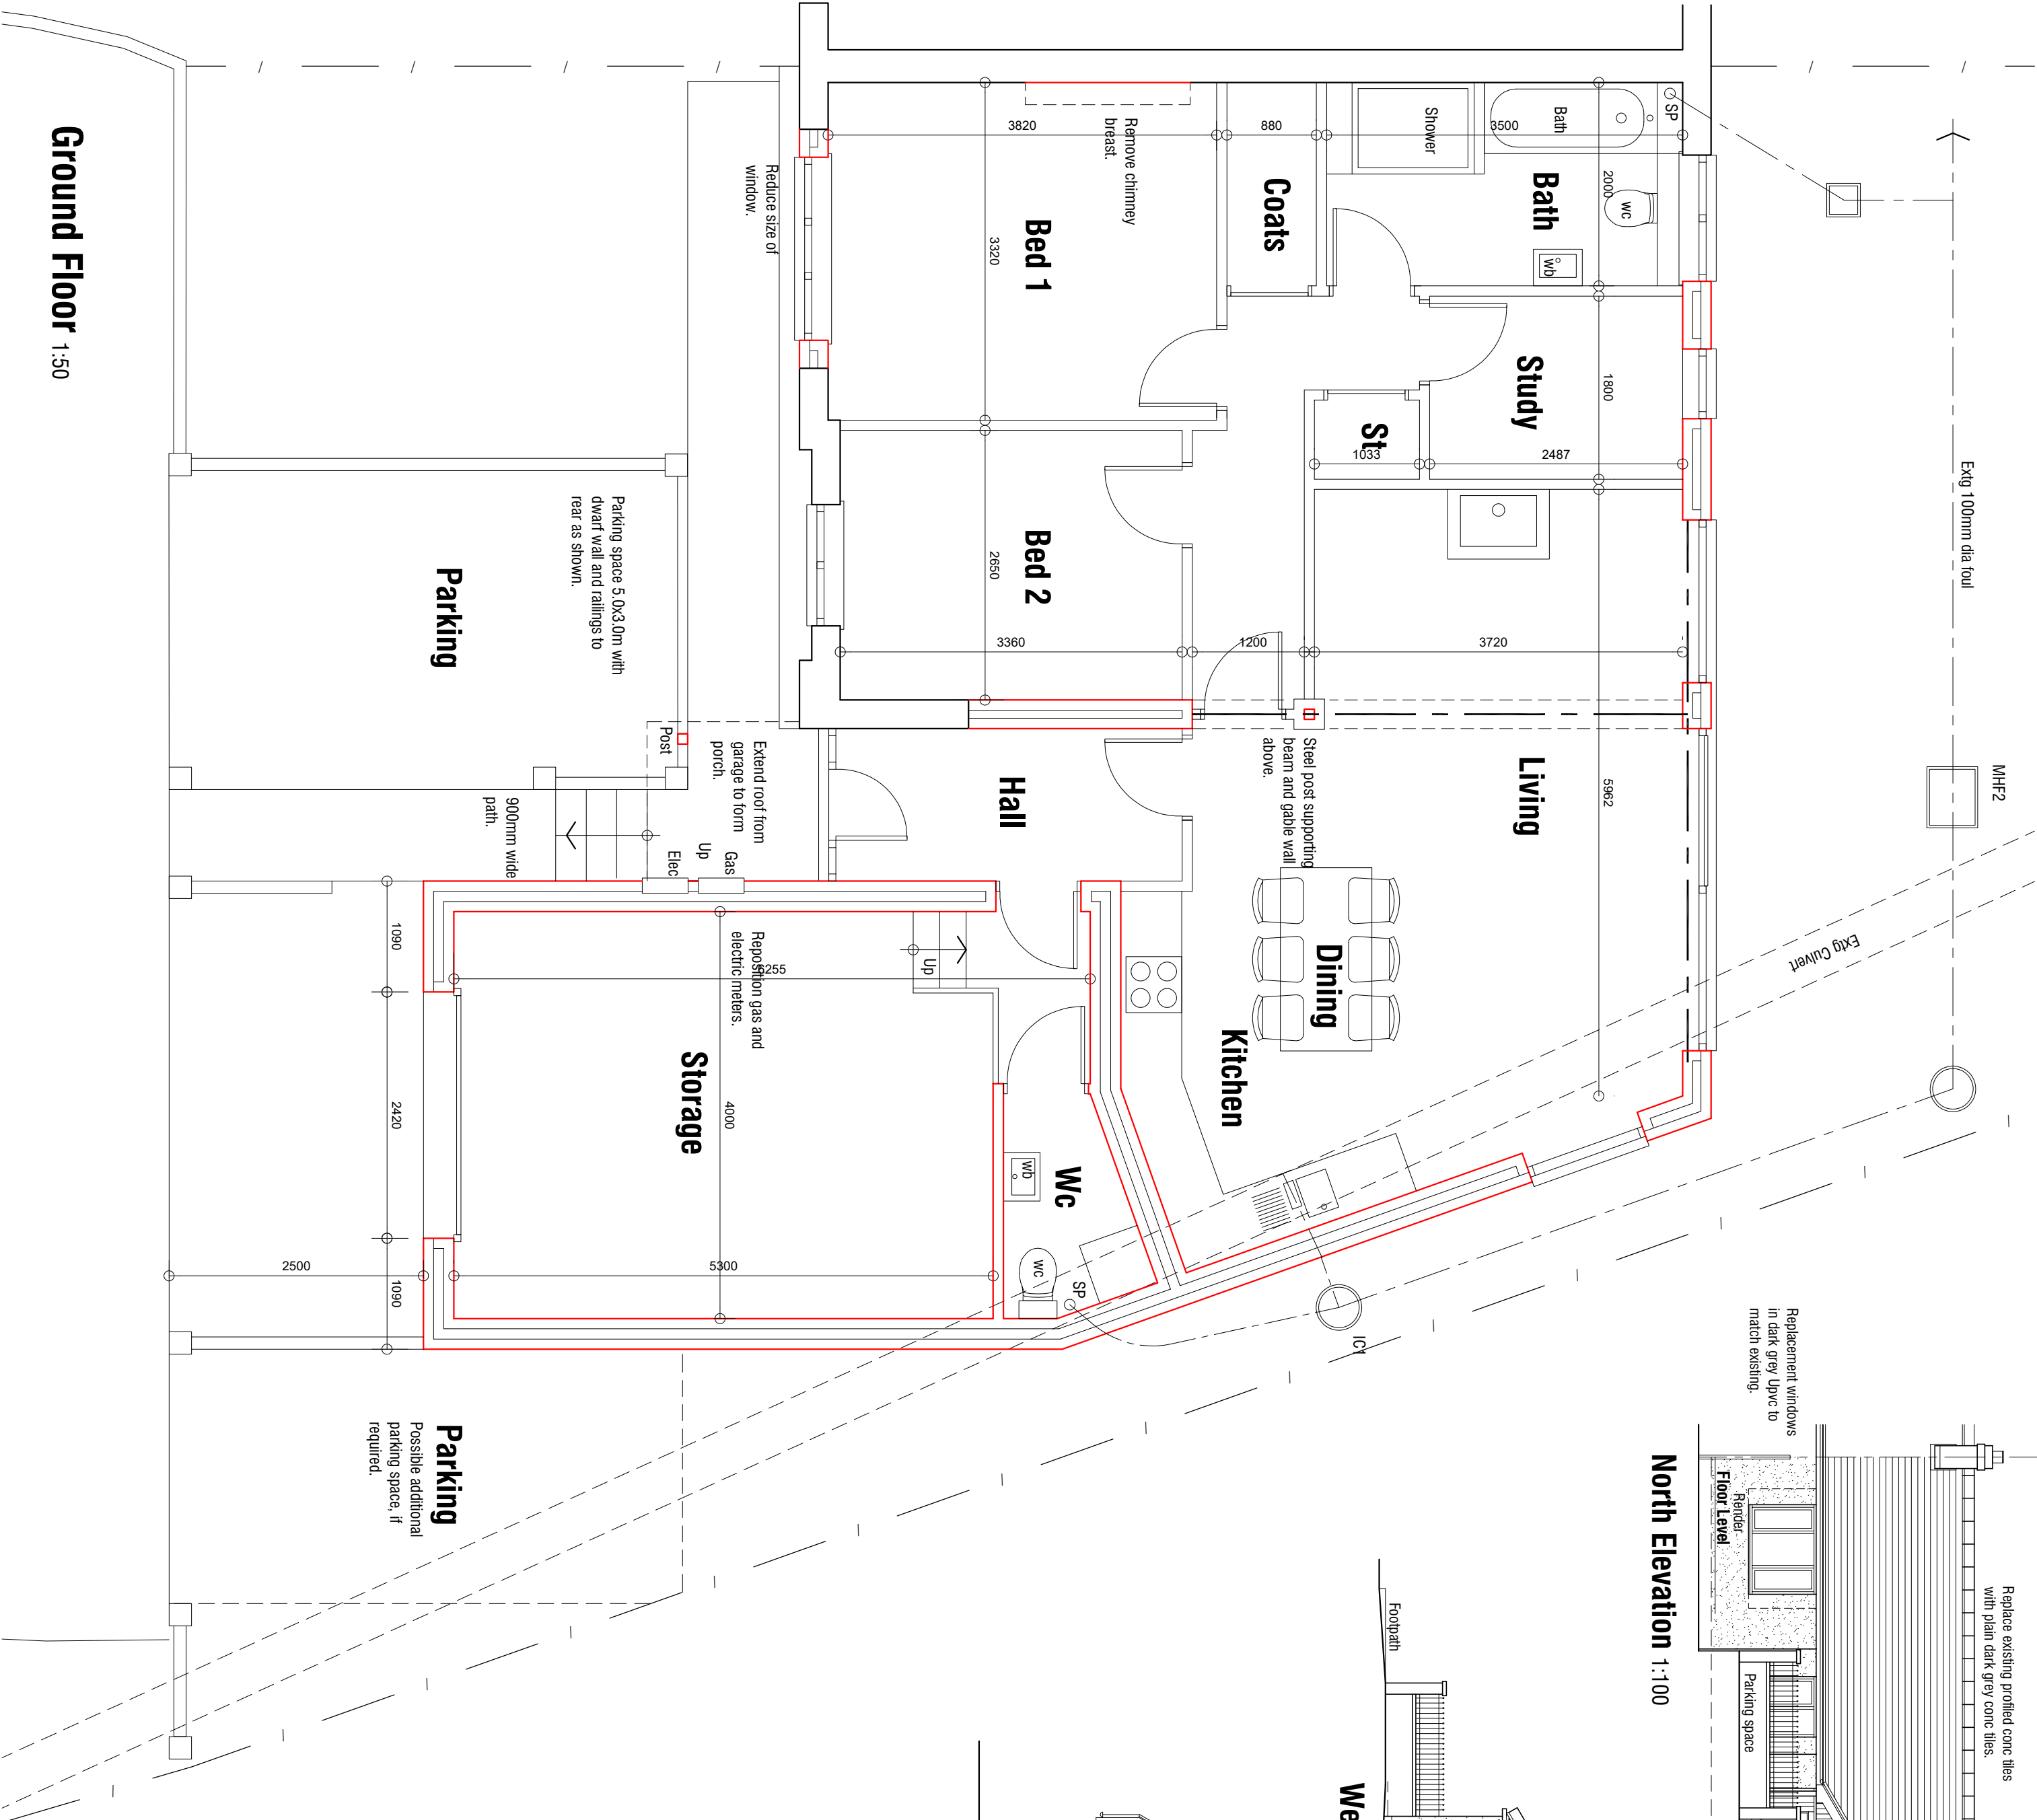


North Elevation 1:100

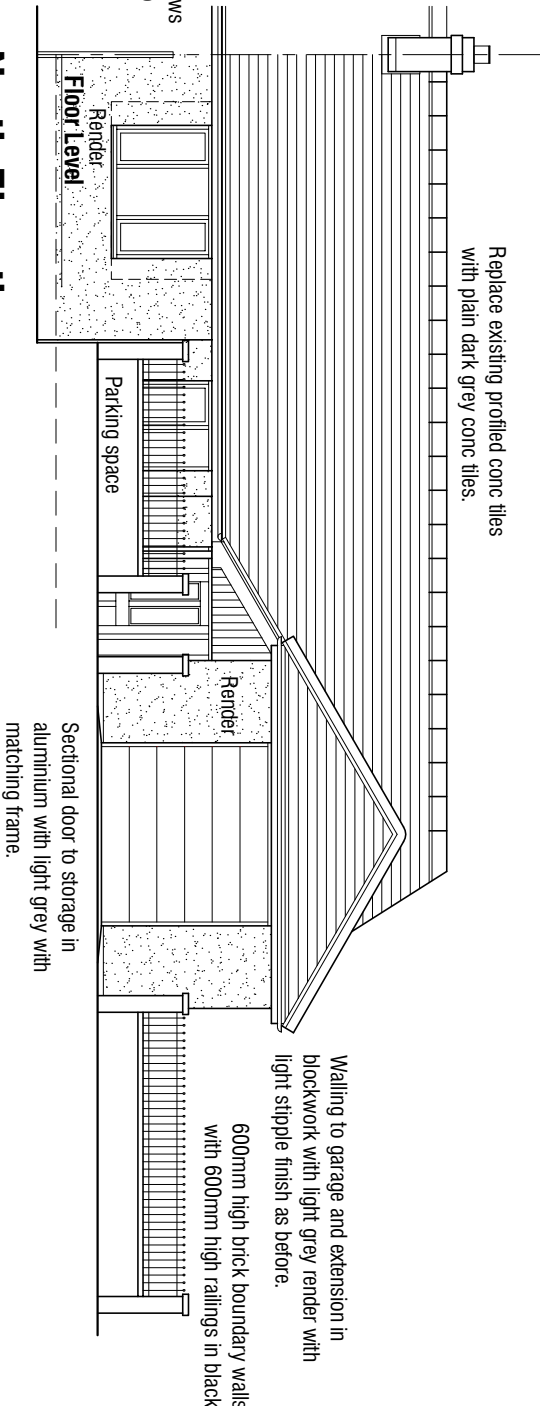

West Elevation 1:100

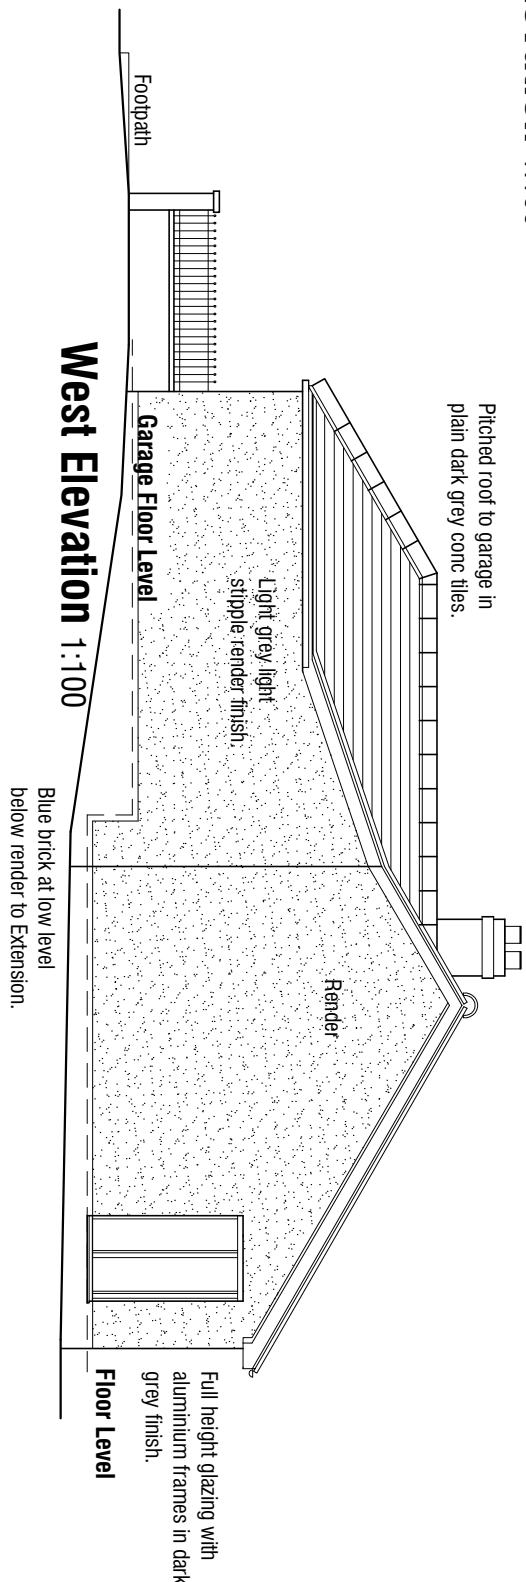

South Elevation 1:100

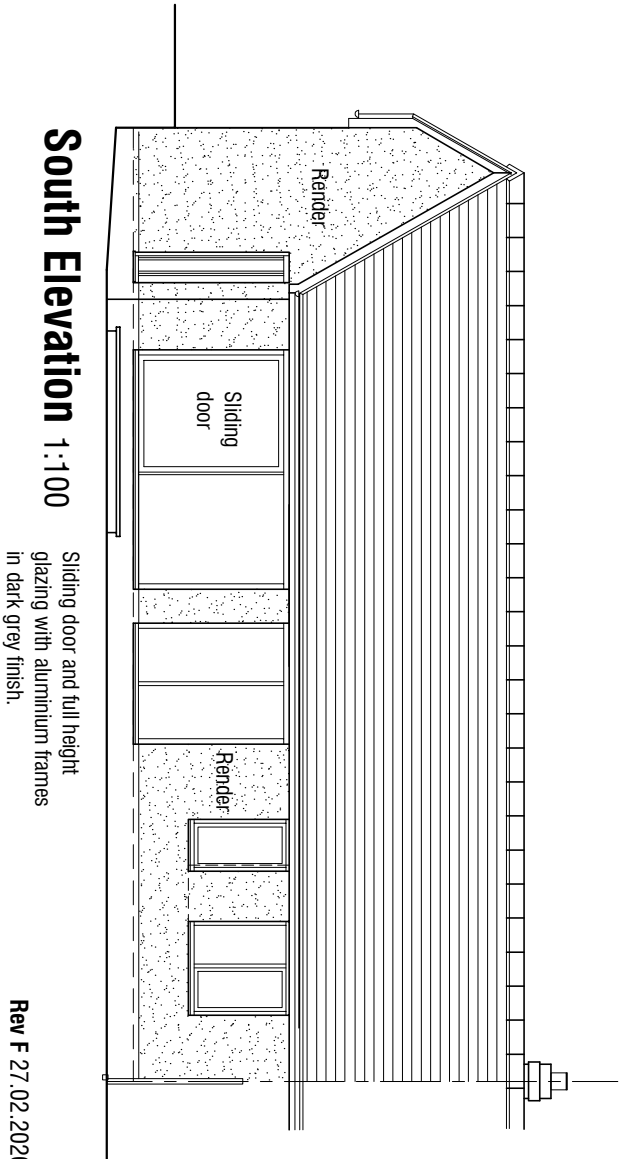

AS PROPOSED

PLANS & ELEVATIONS

mboothdesign

architectural design and building consultants

5 Genoa Close

Darfield

Barnsley

S73 9RJ

Rev F 27.02.2020 - Update design.

Rev E 12.02.2020 - Amend to 2 Bedrooms.

Rev D 10.02.2020 - Show optional parking provisions.

Rev C 20.01.2020 - Update for Planning submission.

Rev B 15.01.2020 - Amendments to roof design.

Rev A 14.01.2020 - Amendments to design.

Scale

As shown @ A2

Drawn

MJB

Date

JAN 2020

Ref.

20.01

Dwg No.

P1

Rev.

F

0mm

2mm

4mm

6mm

Copyright mboothdesign. All dimensions in millimeters unless otherwise stated.

Dimensions for walling are in whole millimeters and rounded up to the nearest millimeter.

Ground Floor 1:50