




FRONT ELEVATION
Scale 1:100

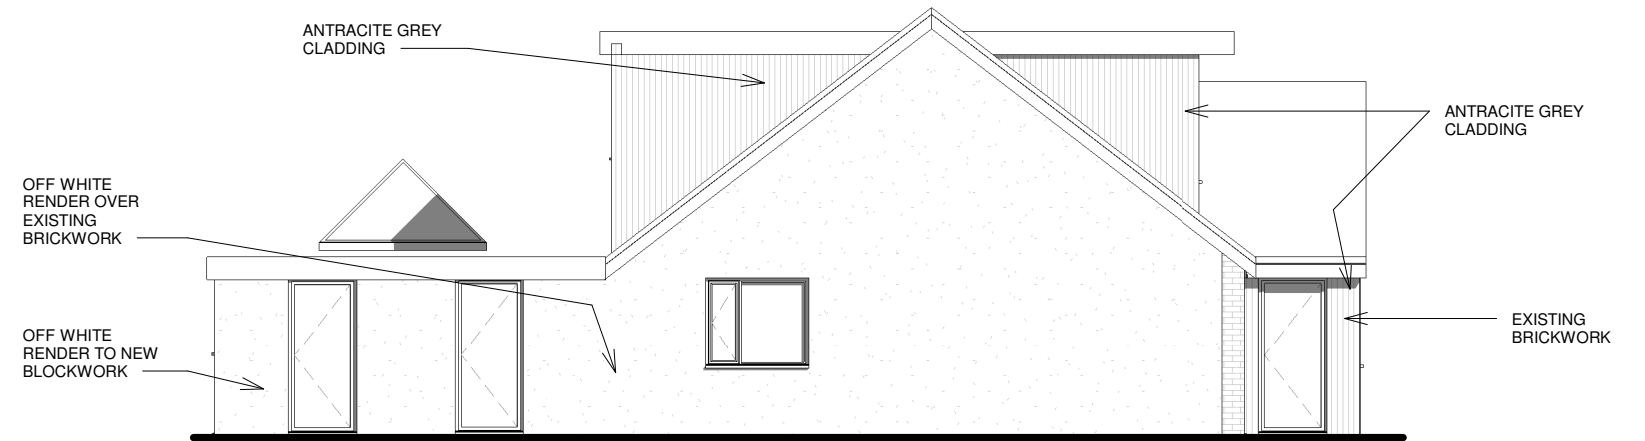



SIDE ELEVATION - 1
Scale 1:100



REAR ELEVATION
Scale 1:100



SIDE ELEVATION - 2
Scale 1:100

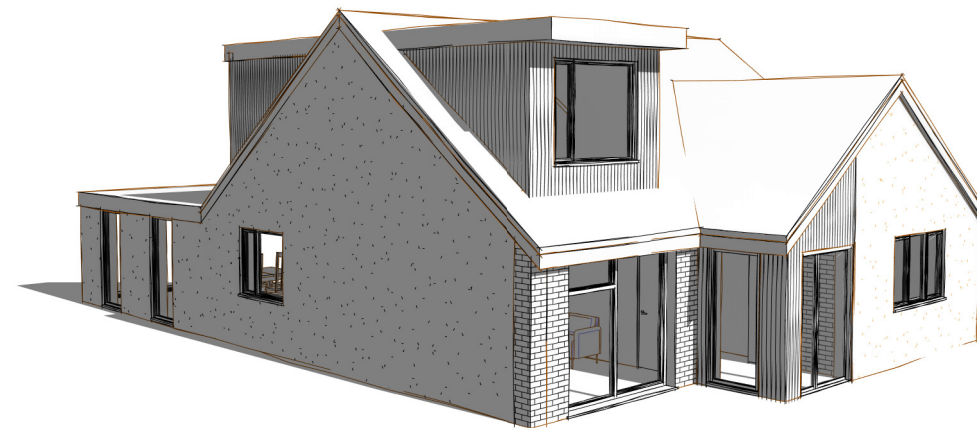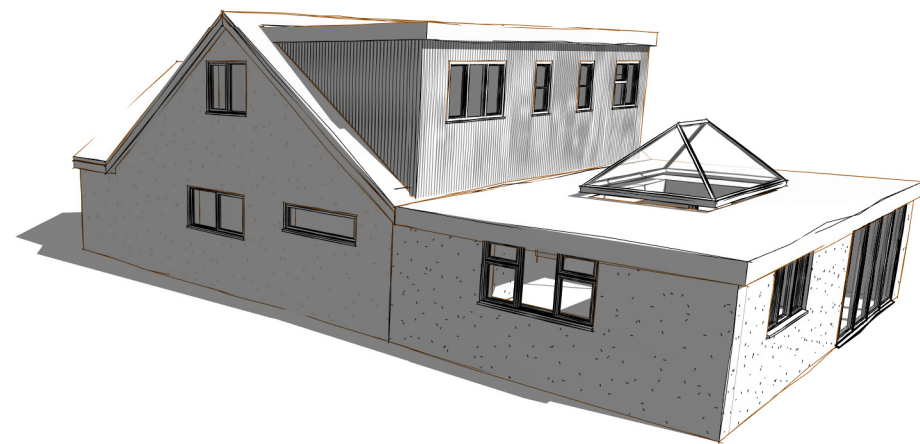

MBAS
architecture

scale @A3- 1 : 100 | drawn- TM | date: XXX 18'

Project: 7 LINES AVENUE, GAWBER
BARNLEY

Drawing: ELEVATIONS -
PROPOSED

DWG No: P19 016 - 07 | Rev: A