



STEPHEN WELCER. m.c.i.a.t.
Architectural Technician and Surveyor .
217, Wakefield Road,
Normanton,
Wakefield,
WF6 1BP,
West Yorkshire.


Tel. 01924 890012.
Mob. 07989 964611.
e-mail: stevewelcer@btinternet.com.

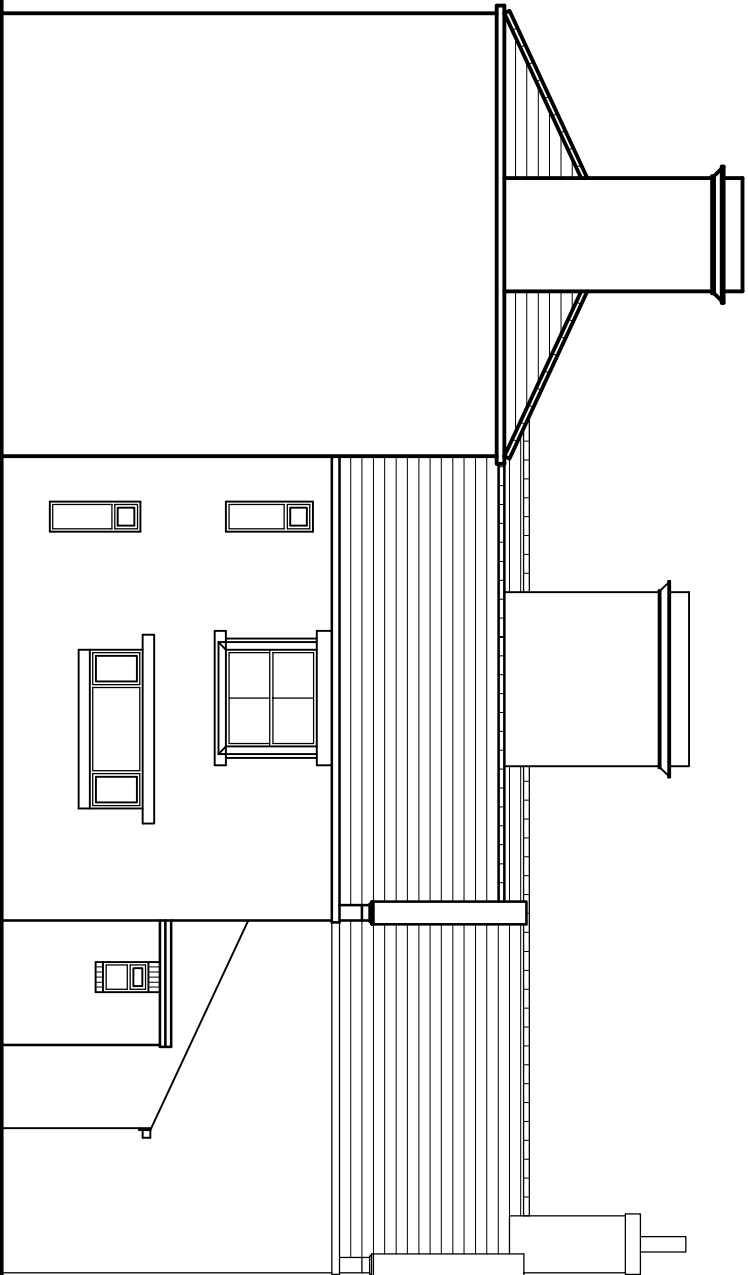


Side Elevation.
as Existing.

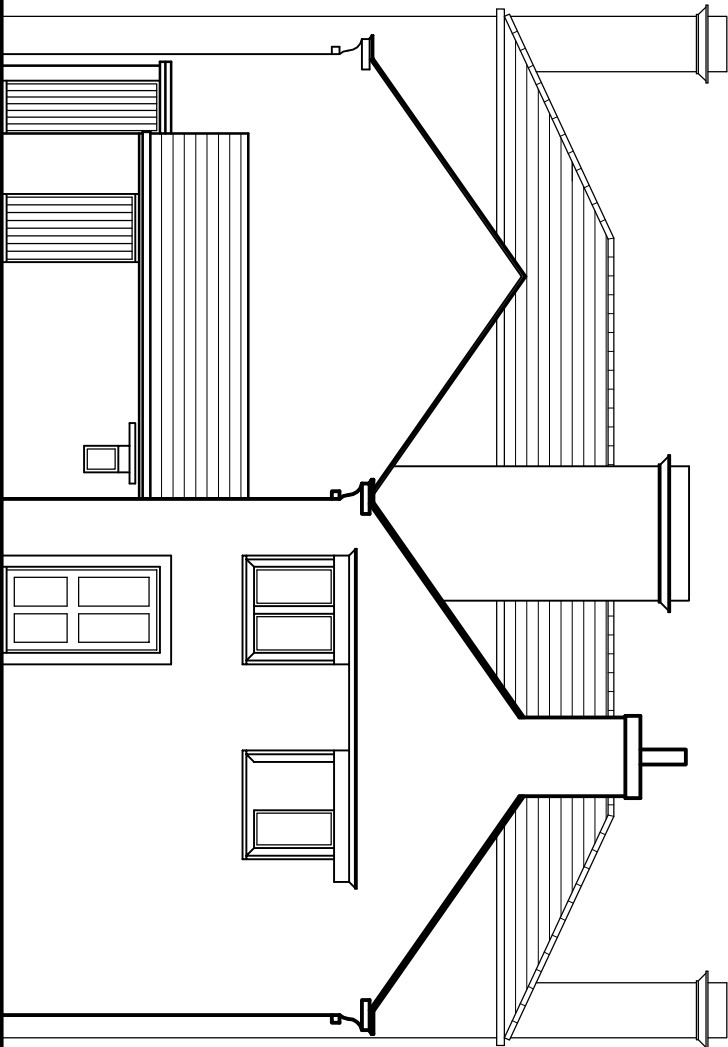

Rear Elevation.
as Existing.

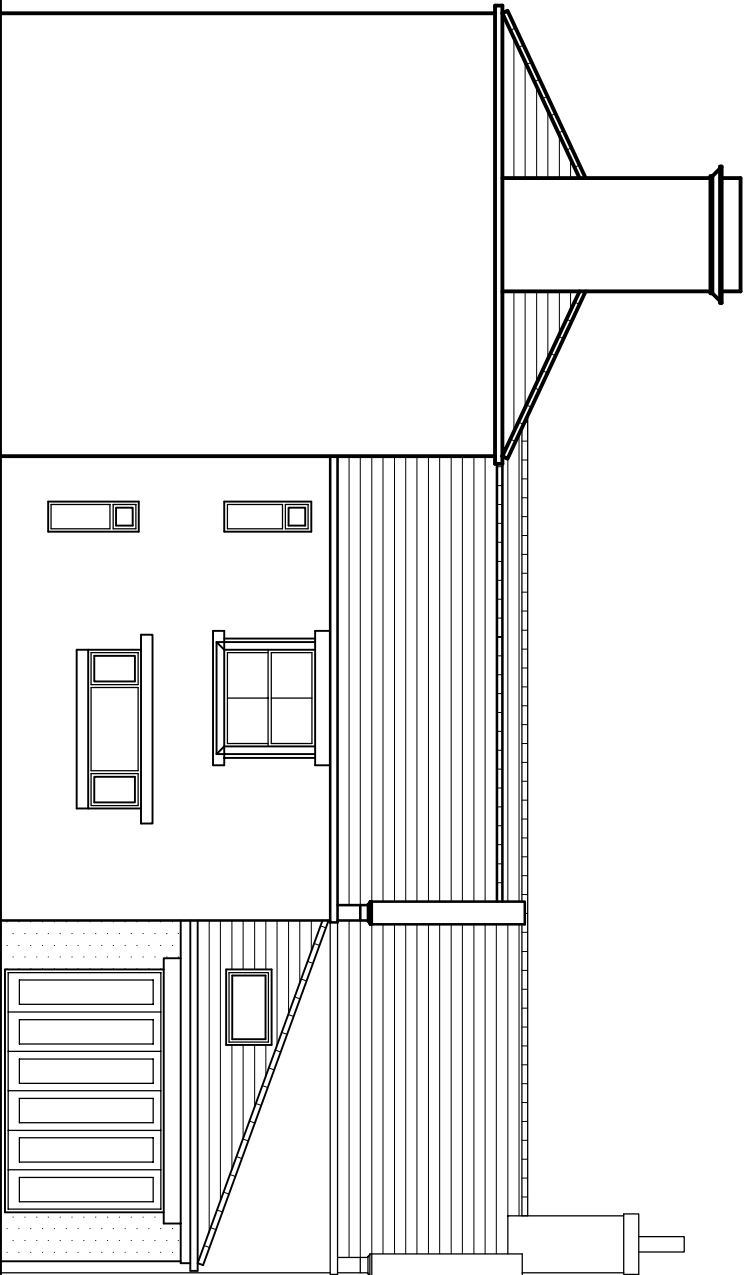

Side Elevation.
as Proposed.

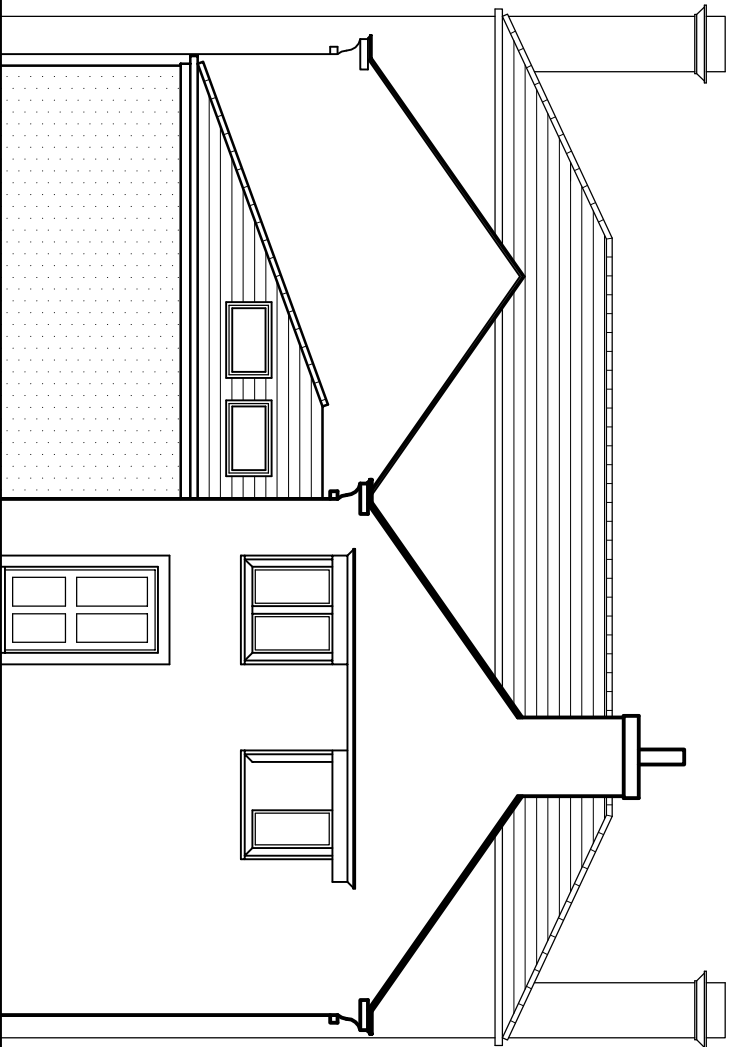

Rear Elevation.
as Proposed.

Property Address MOOR END, MOOREND LANE, SILKSTONE COMMON, BARNSLEY S75 4RA.	Project Title PROPOSED EXTENSIONS. MOOR END, SILKSTONE COMMON, BARNSLEY. FOR MRS. C. SMITH.	Drawing Title ELEVATIONS AS EXISTING AND PROPOSED.	Scale 1:100 @ A3.	
			Date MAR. 2016	
			Drawn by SW	Checked by -
			Drawing no. 2016-23-03	Revision -