




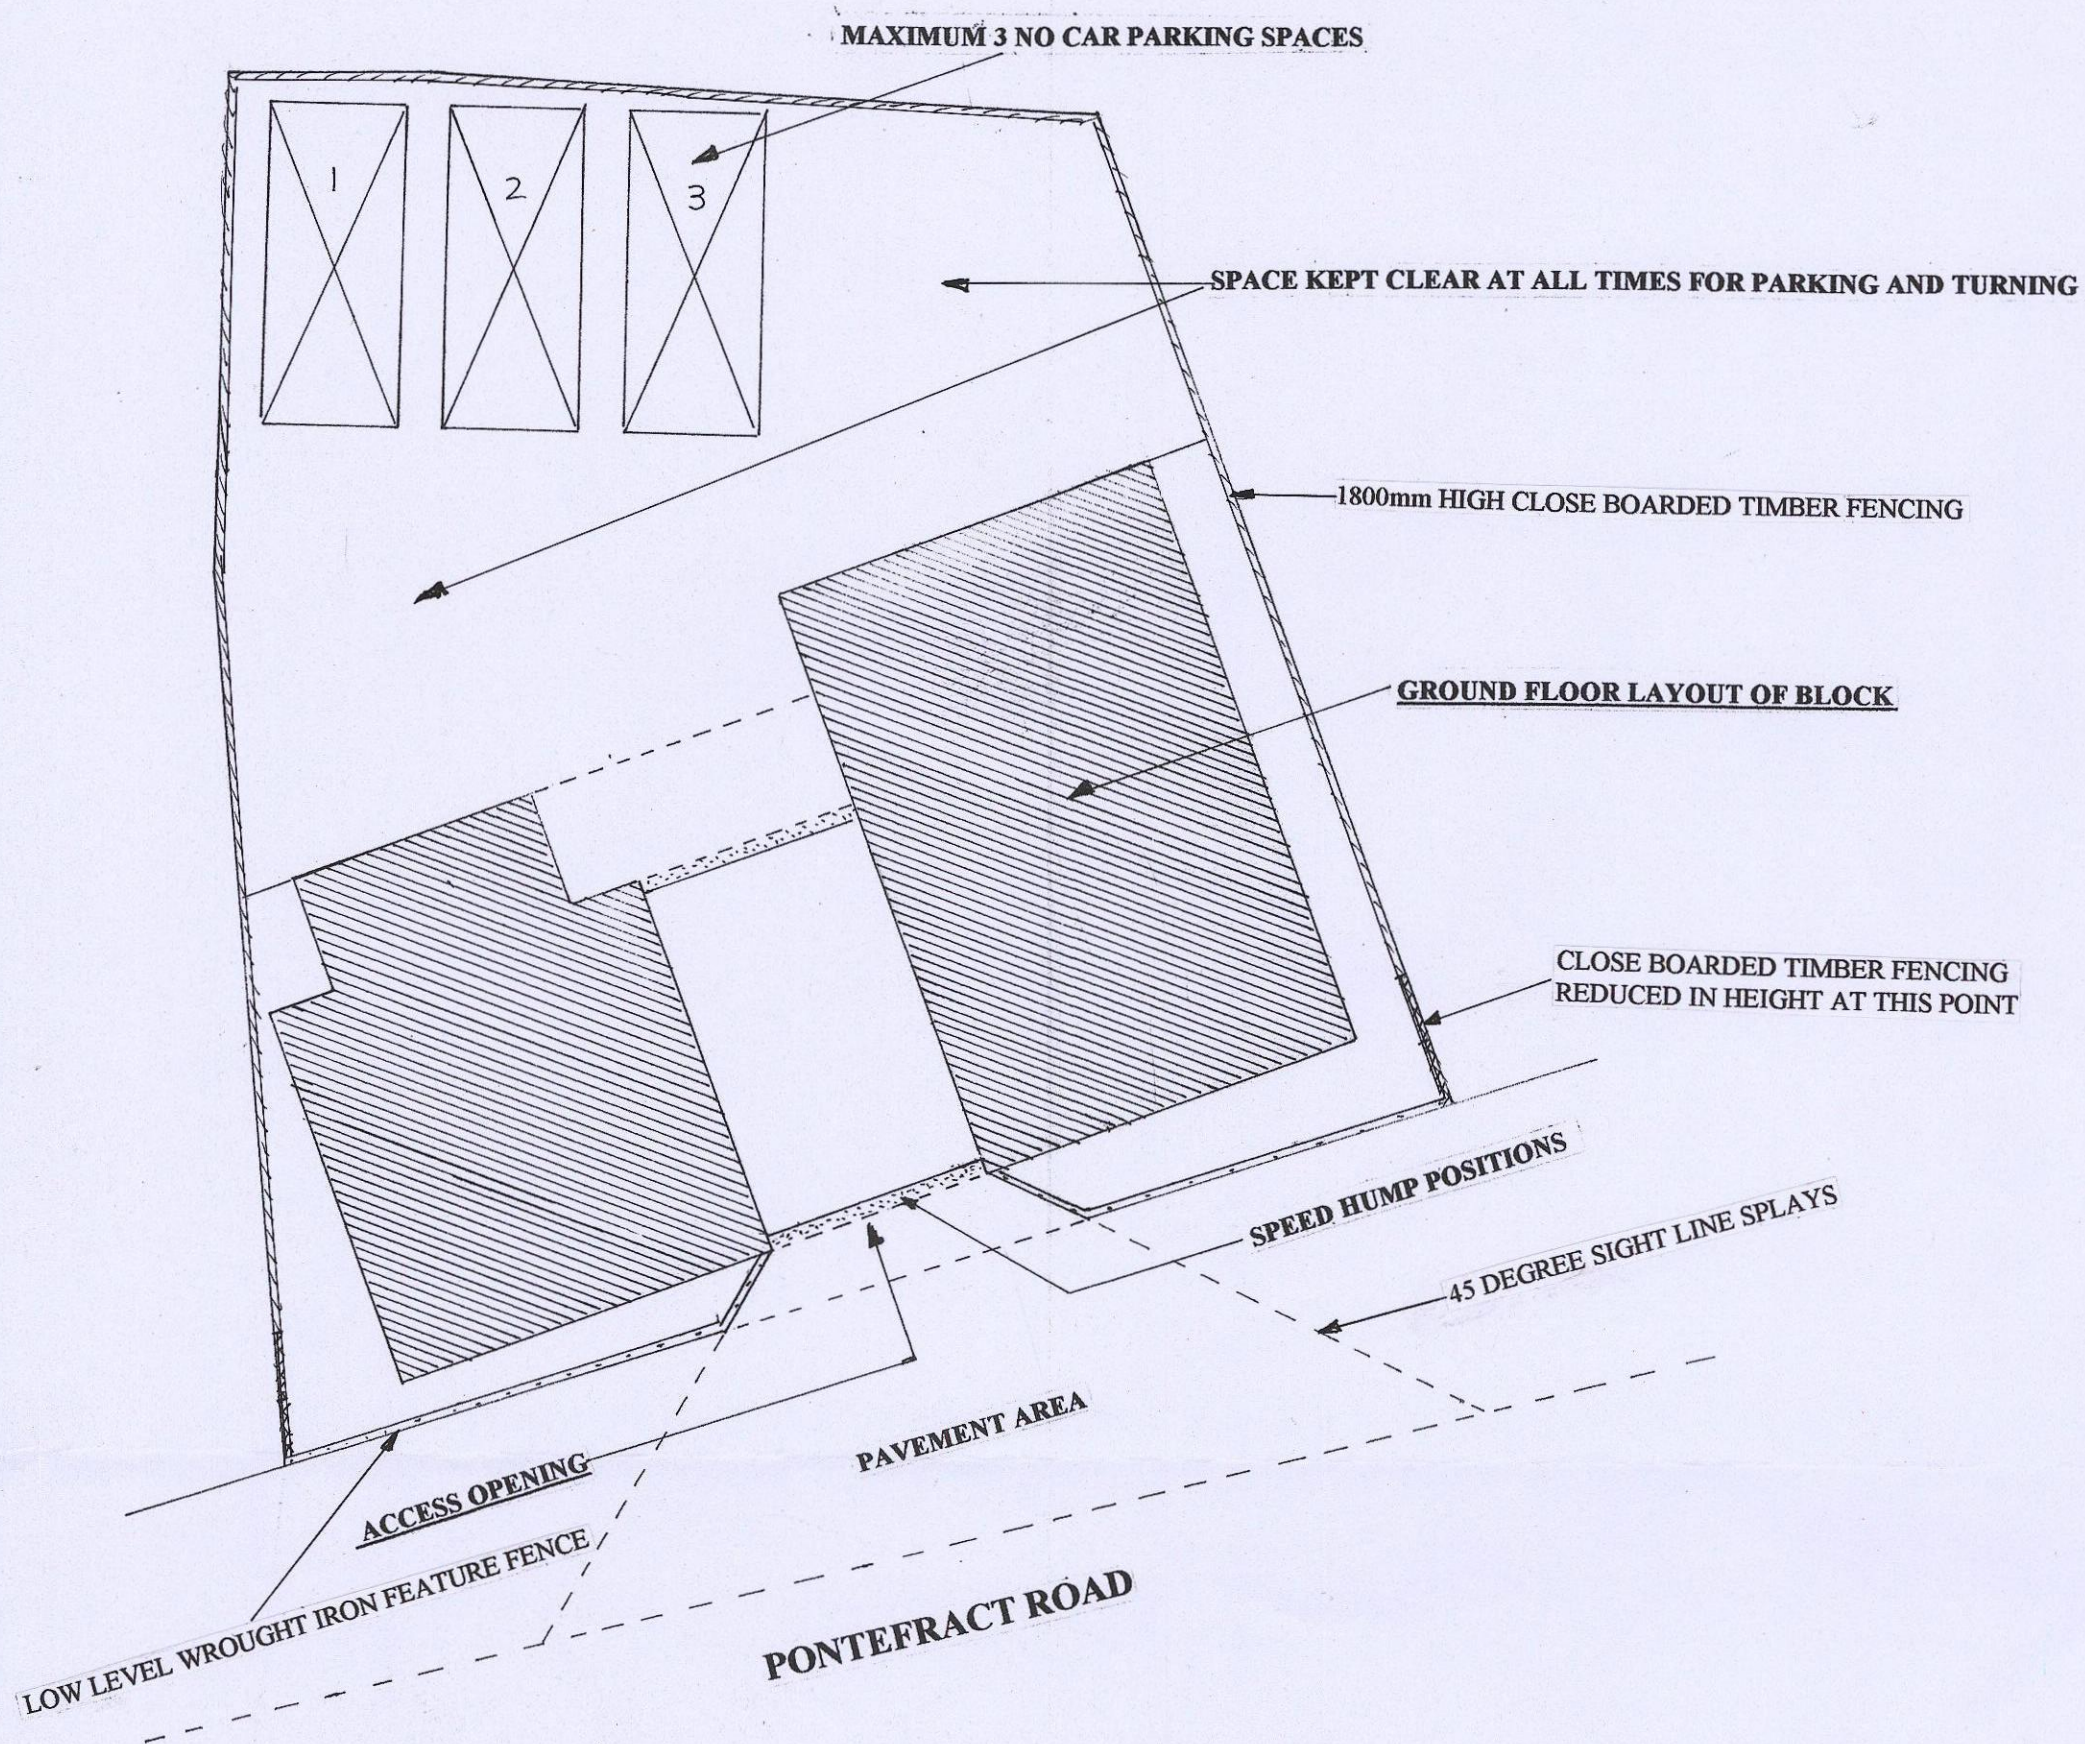

SITE PLAN SCALE 1:100

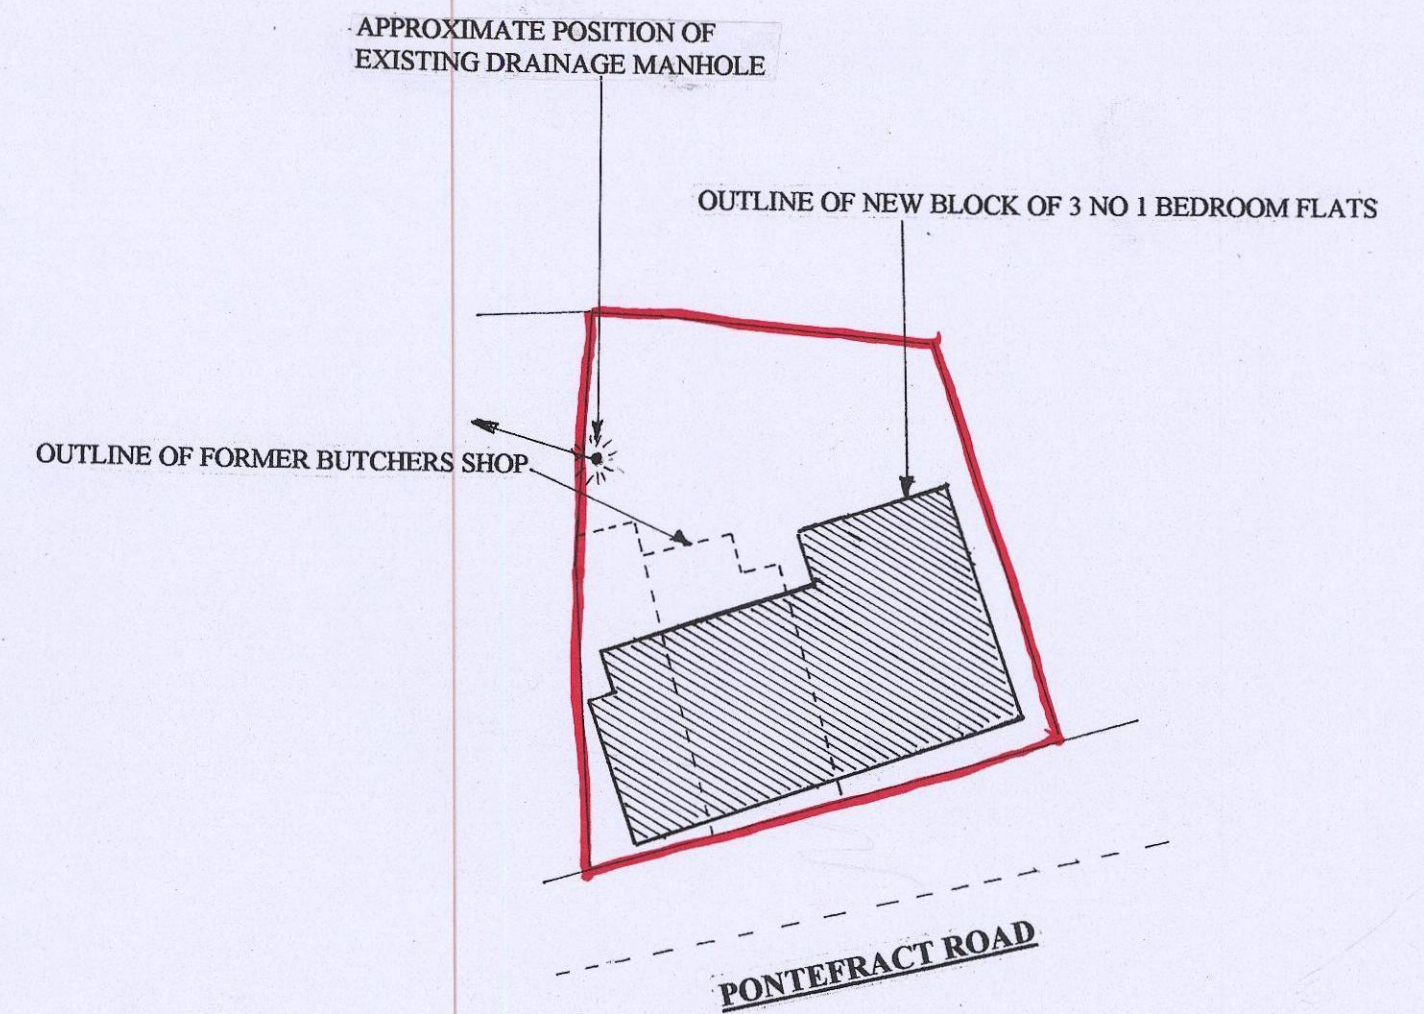

BLOCK PLAN SCALE 1:250

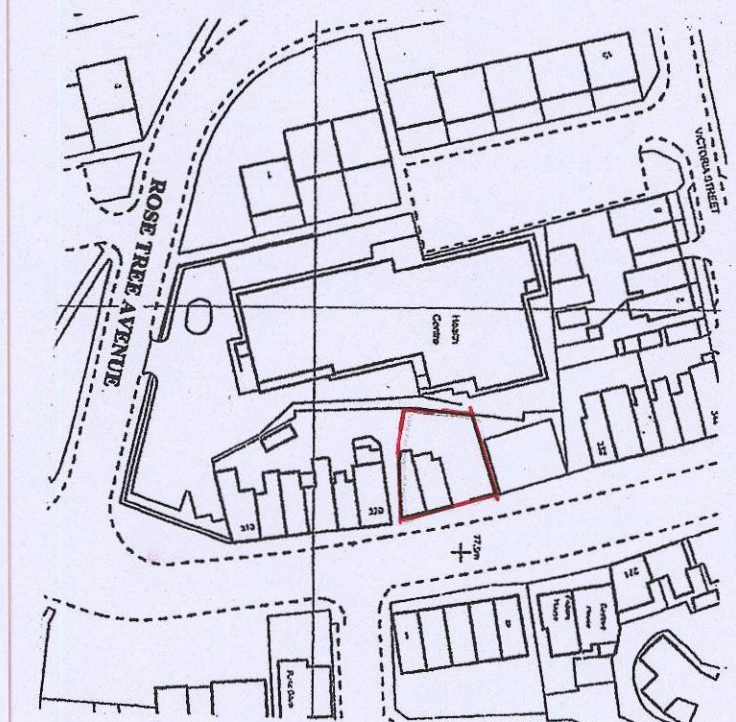


LOCATION PLAN SCALE 1:1250

B-M-B-C
CORPORATE MAIL ROOM


05 APR 2017

Received by:
ORIGINAL COPY

SCALE 1:50

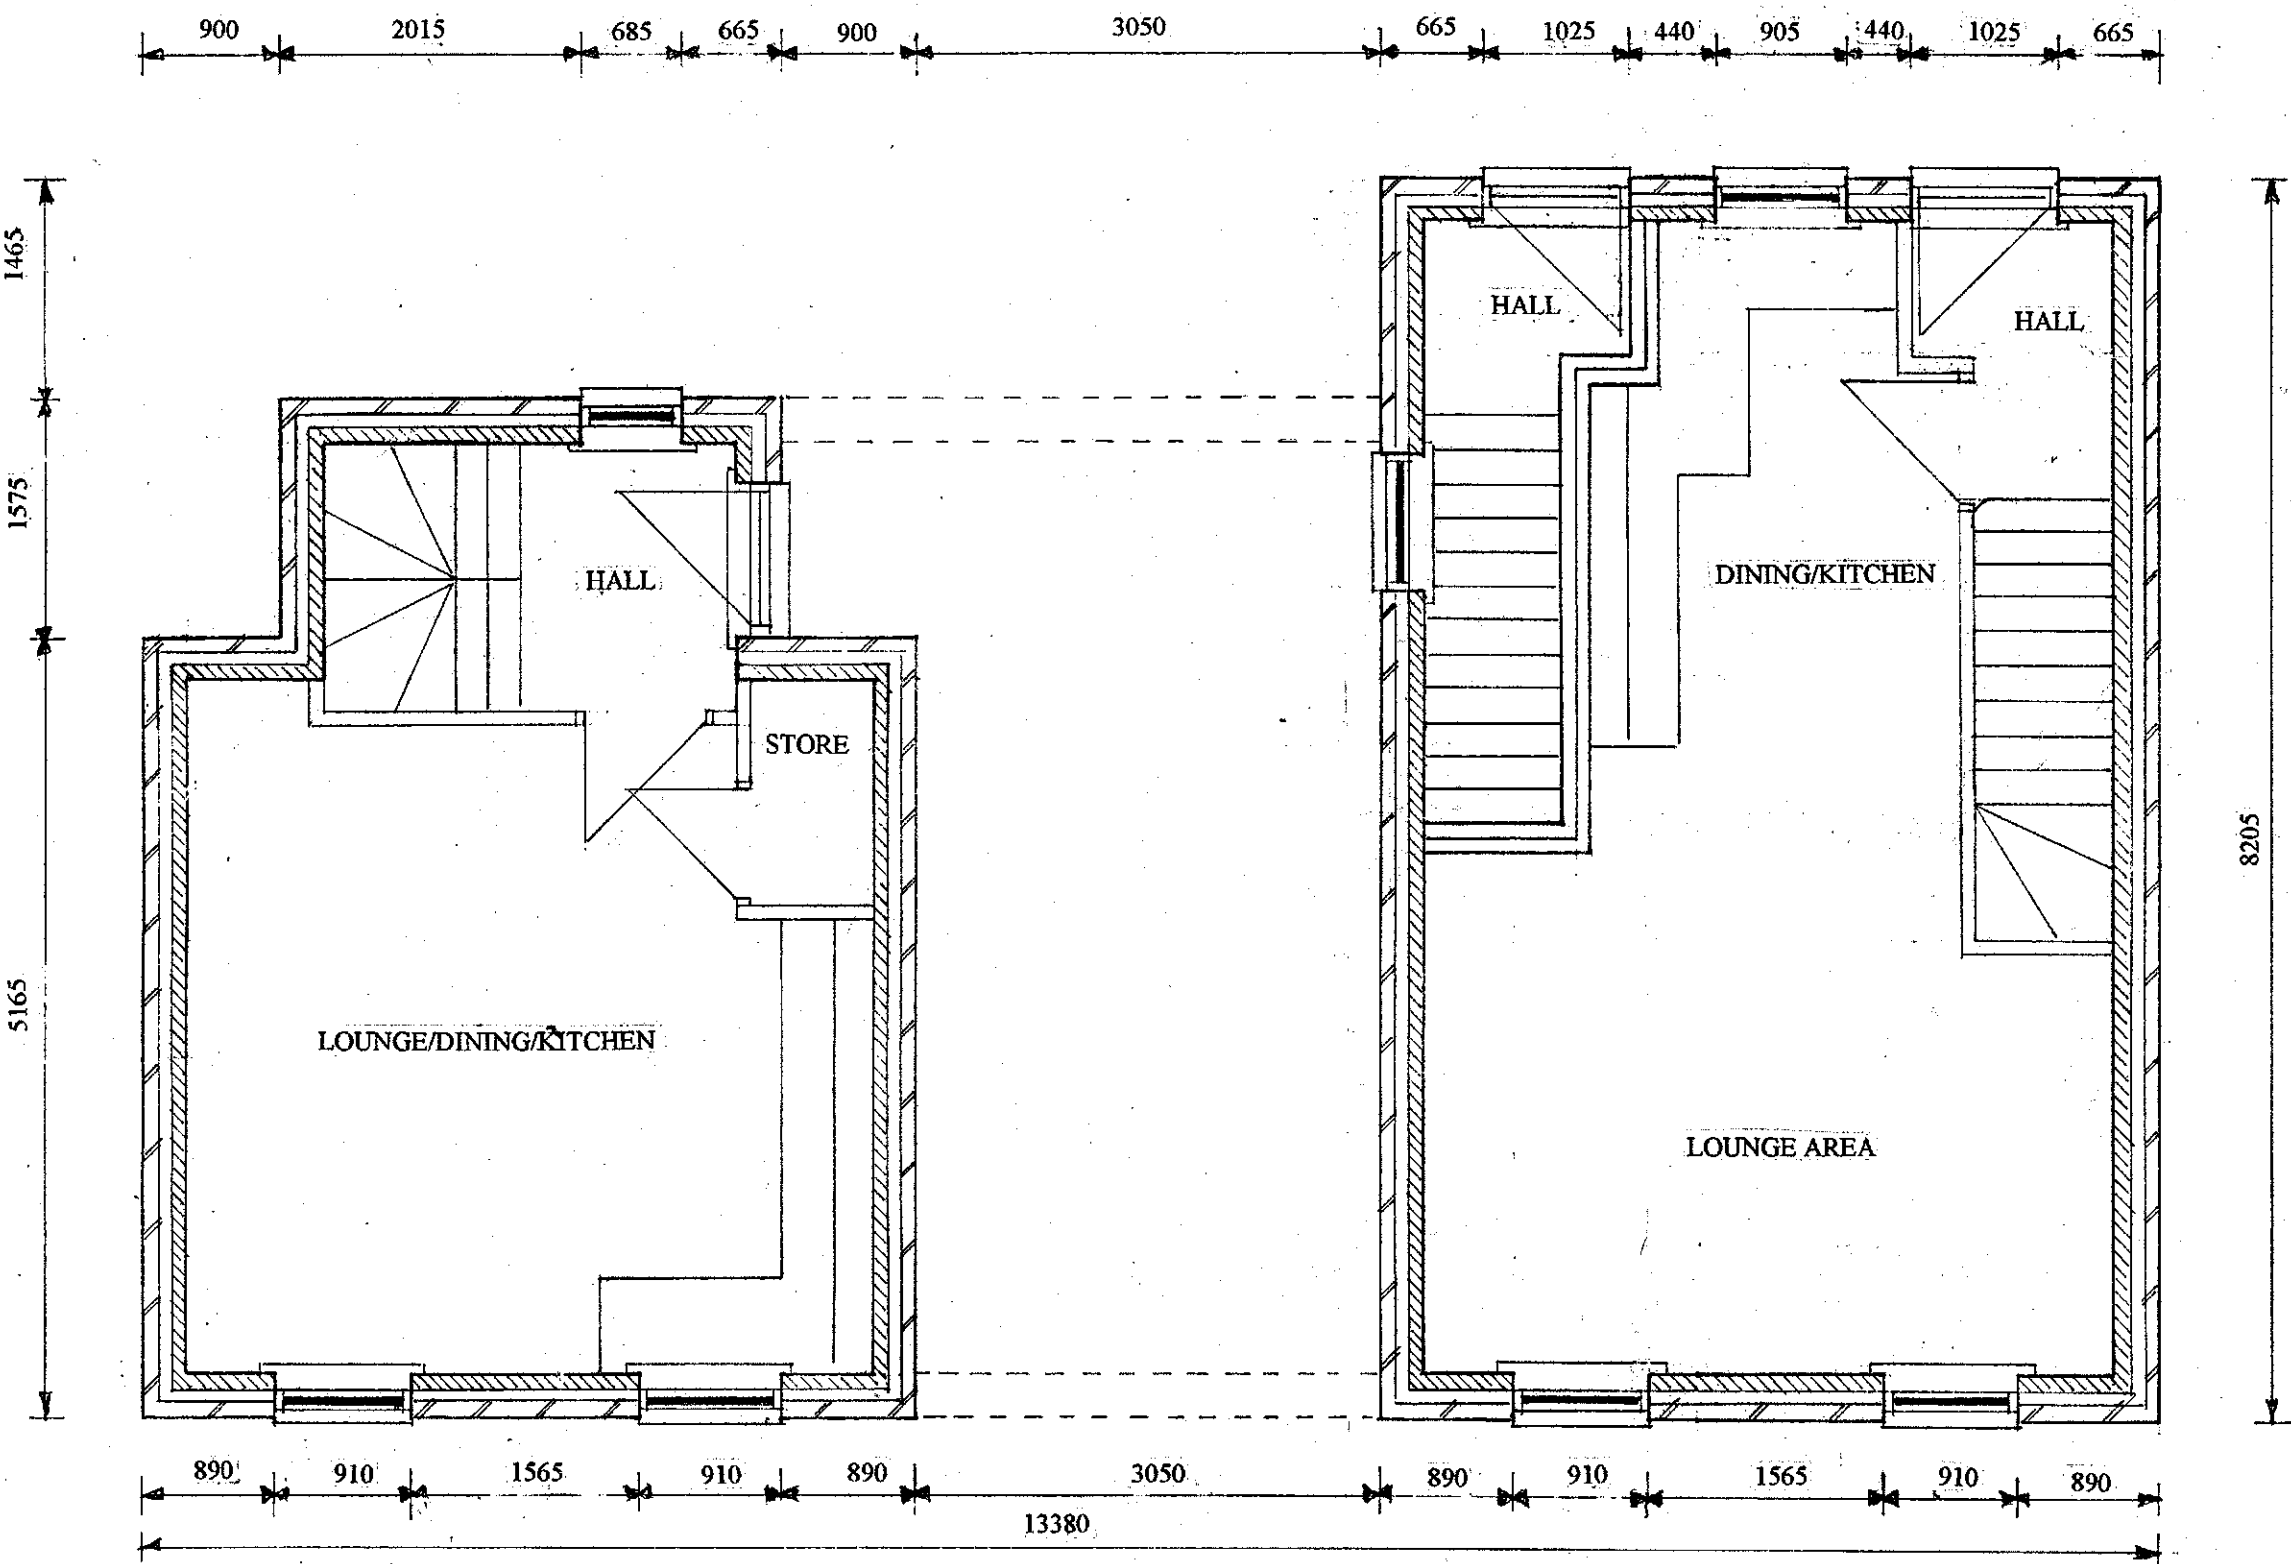


PROPOSED GROUND FLOOR LAYOUT

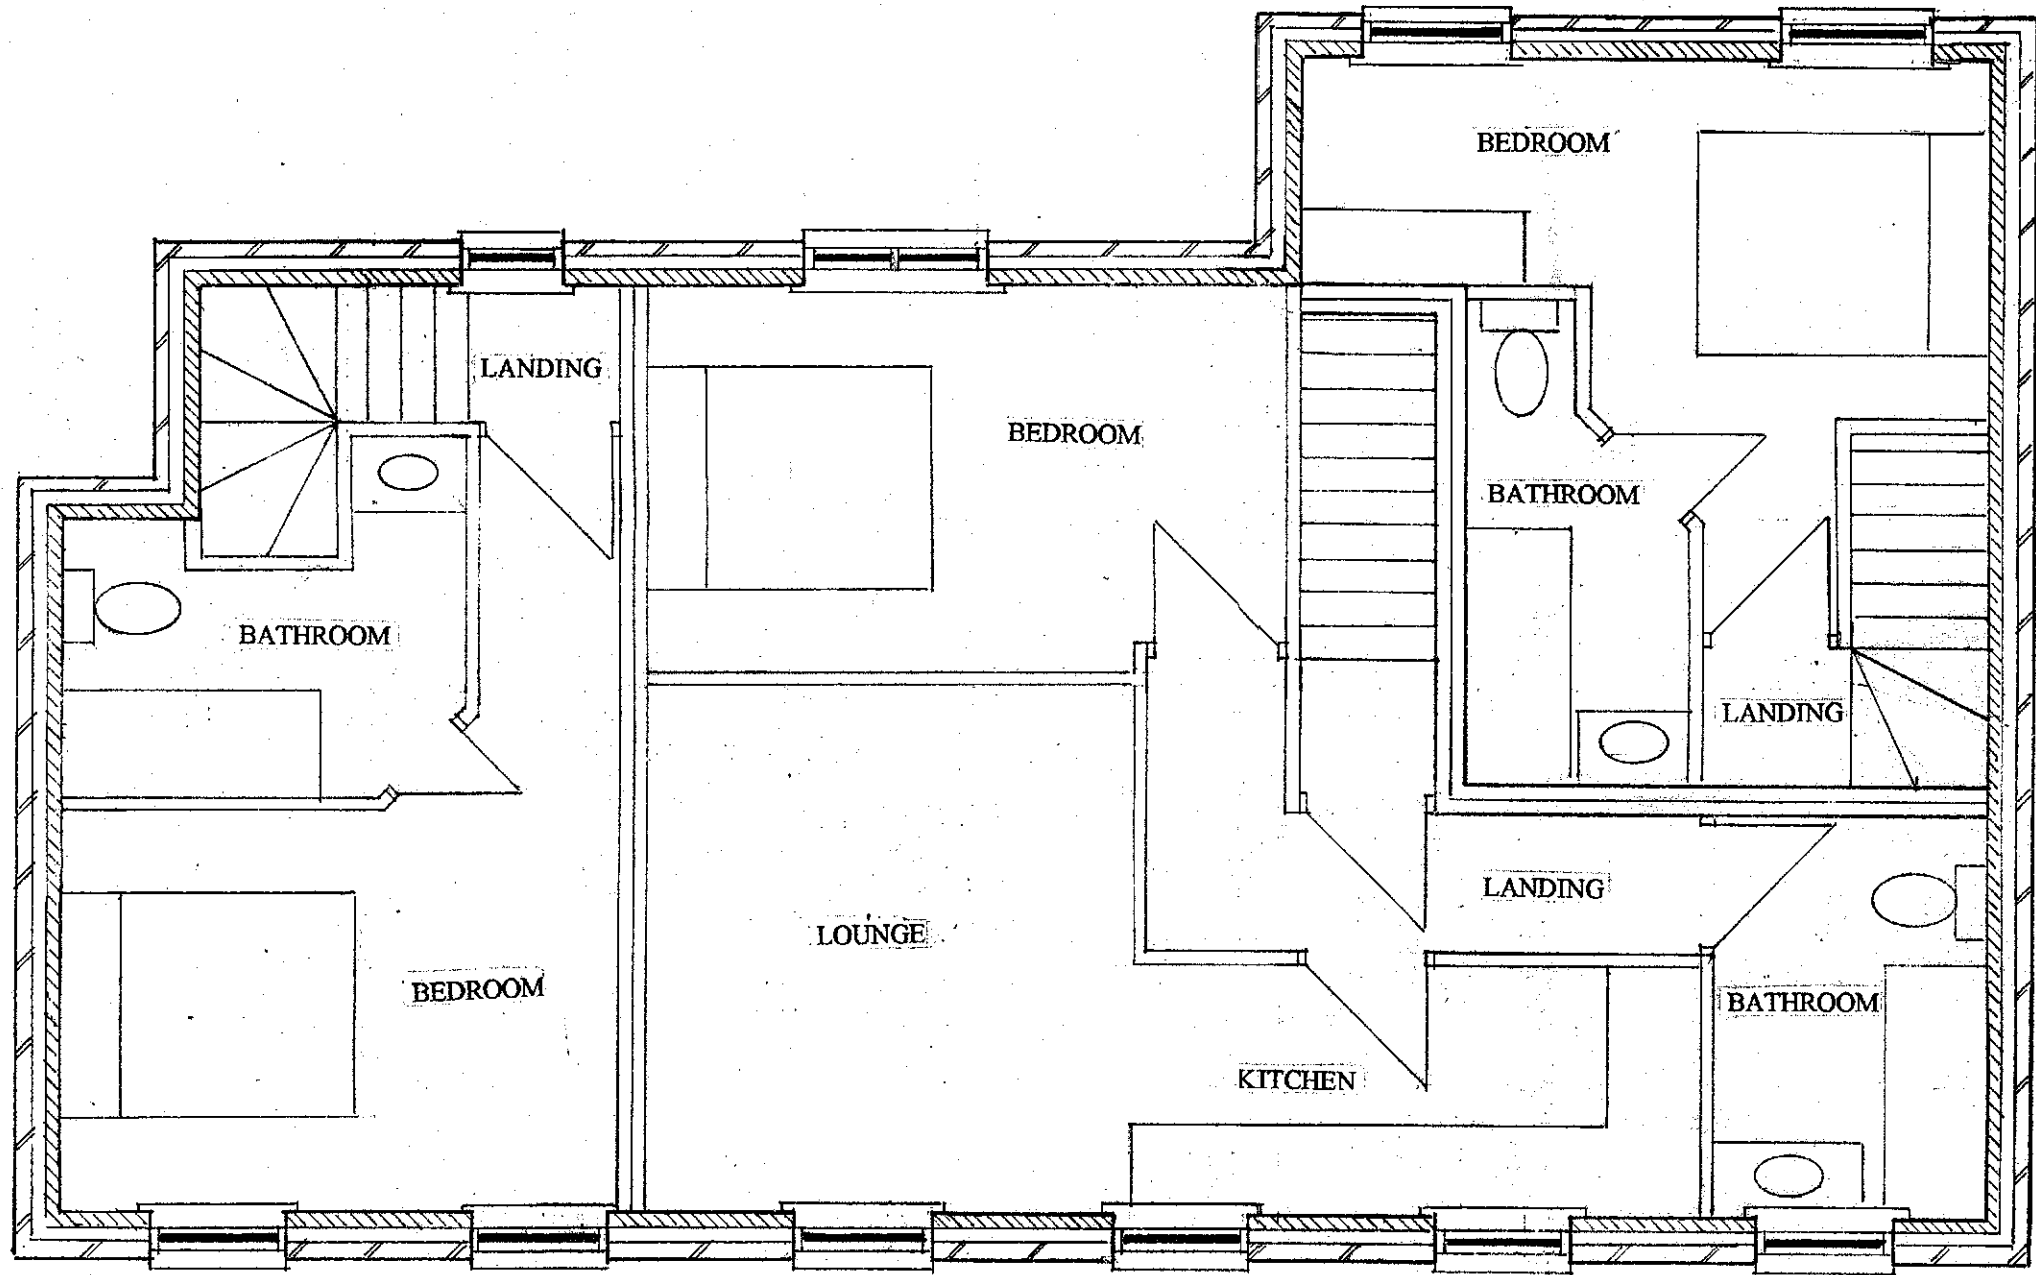


PROPOSED FIRST FLOOR LAYOUT

SCALE 1:50


SCALE 1:50

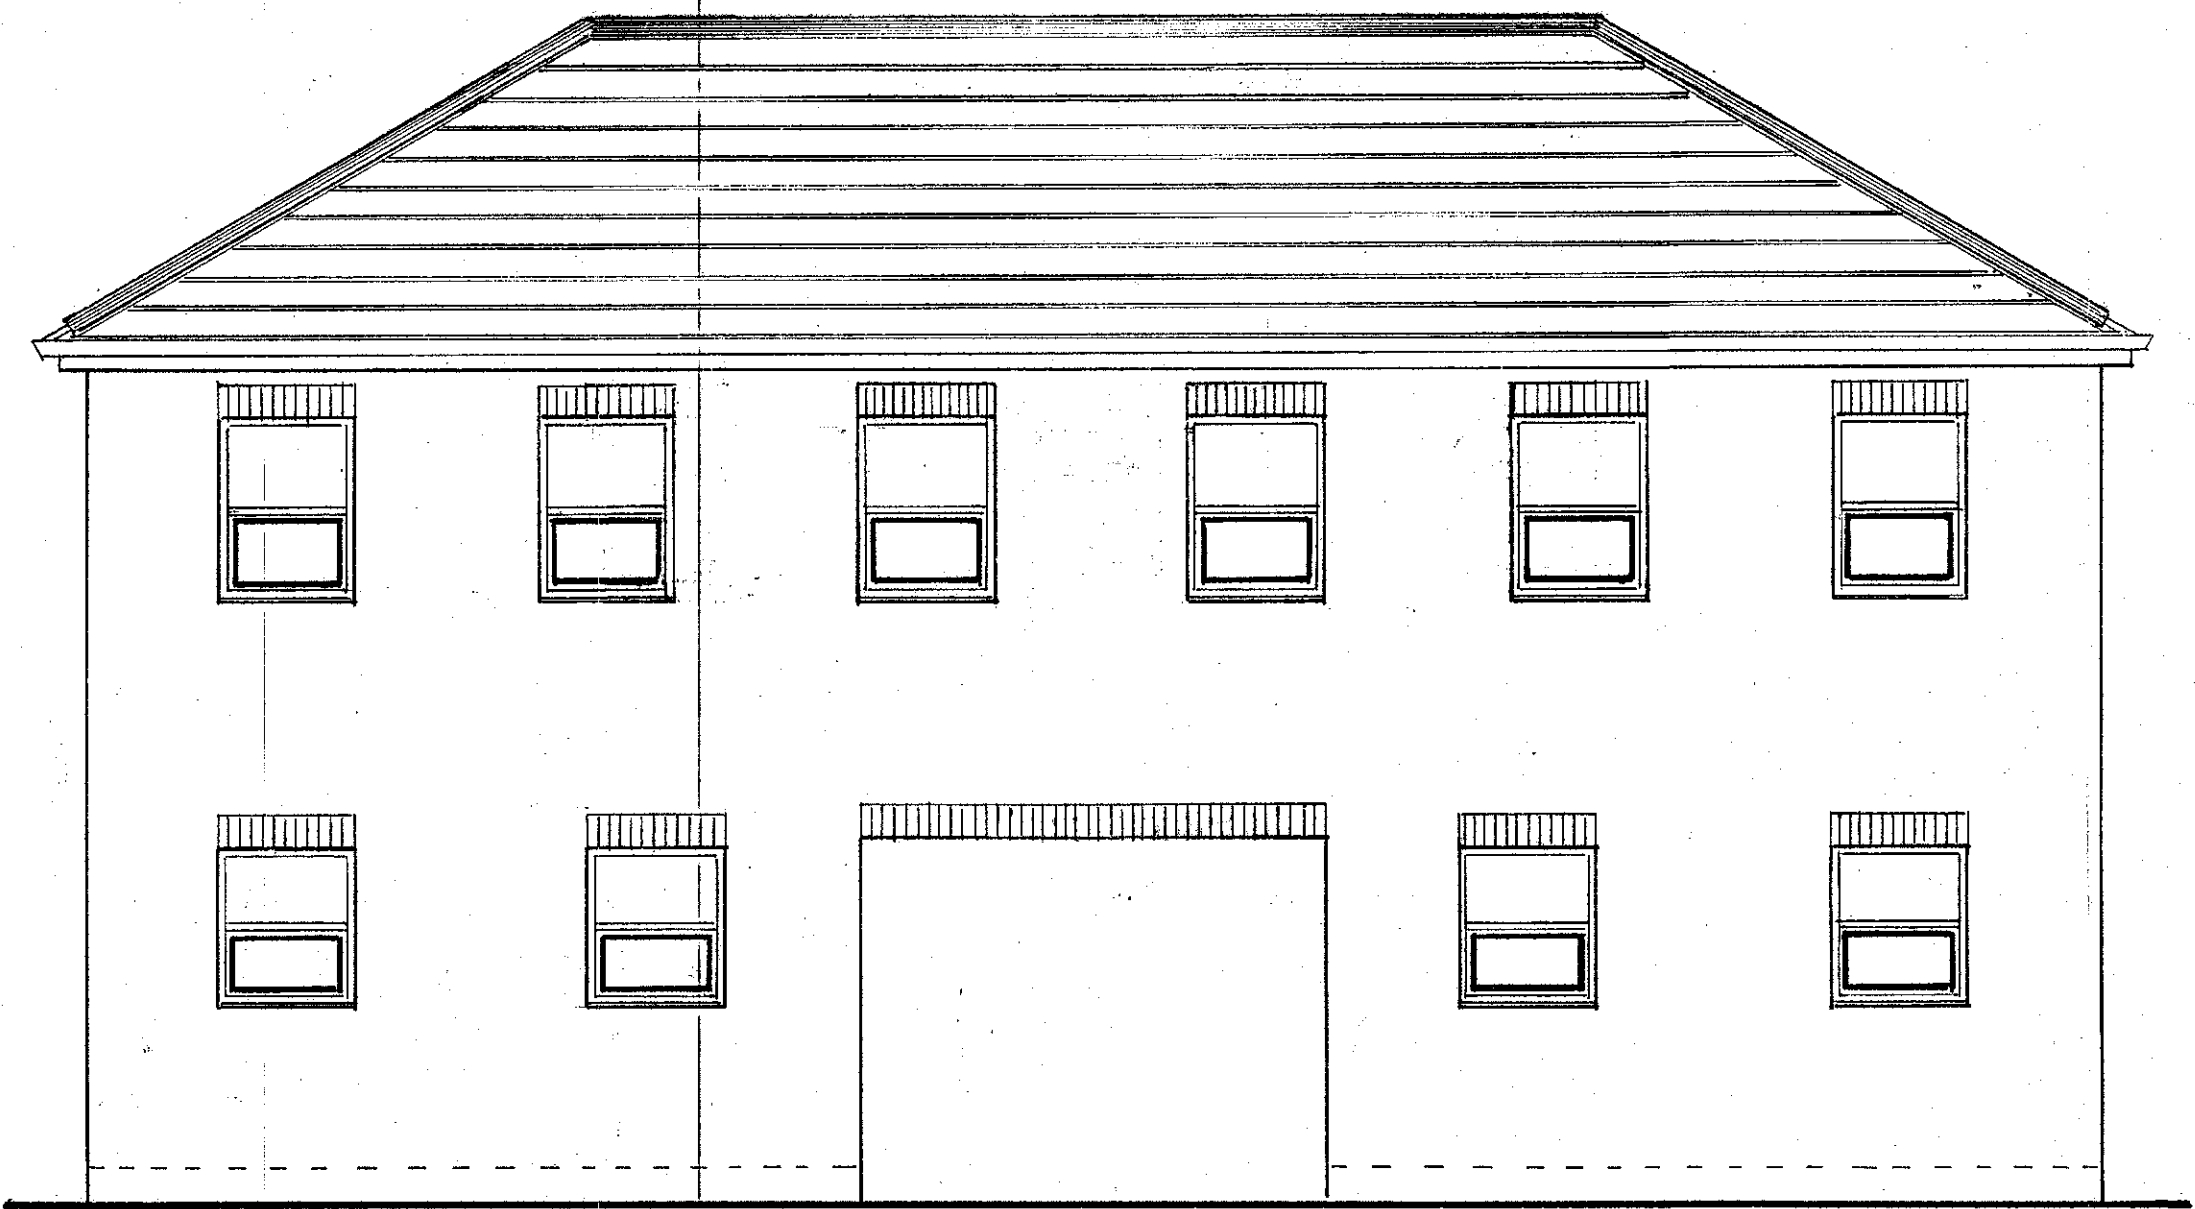

PROPOSED FRONT ELEVATION

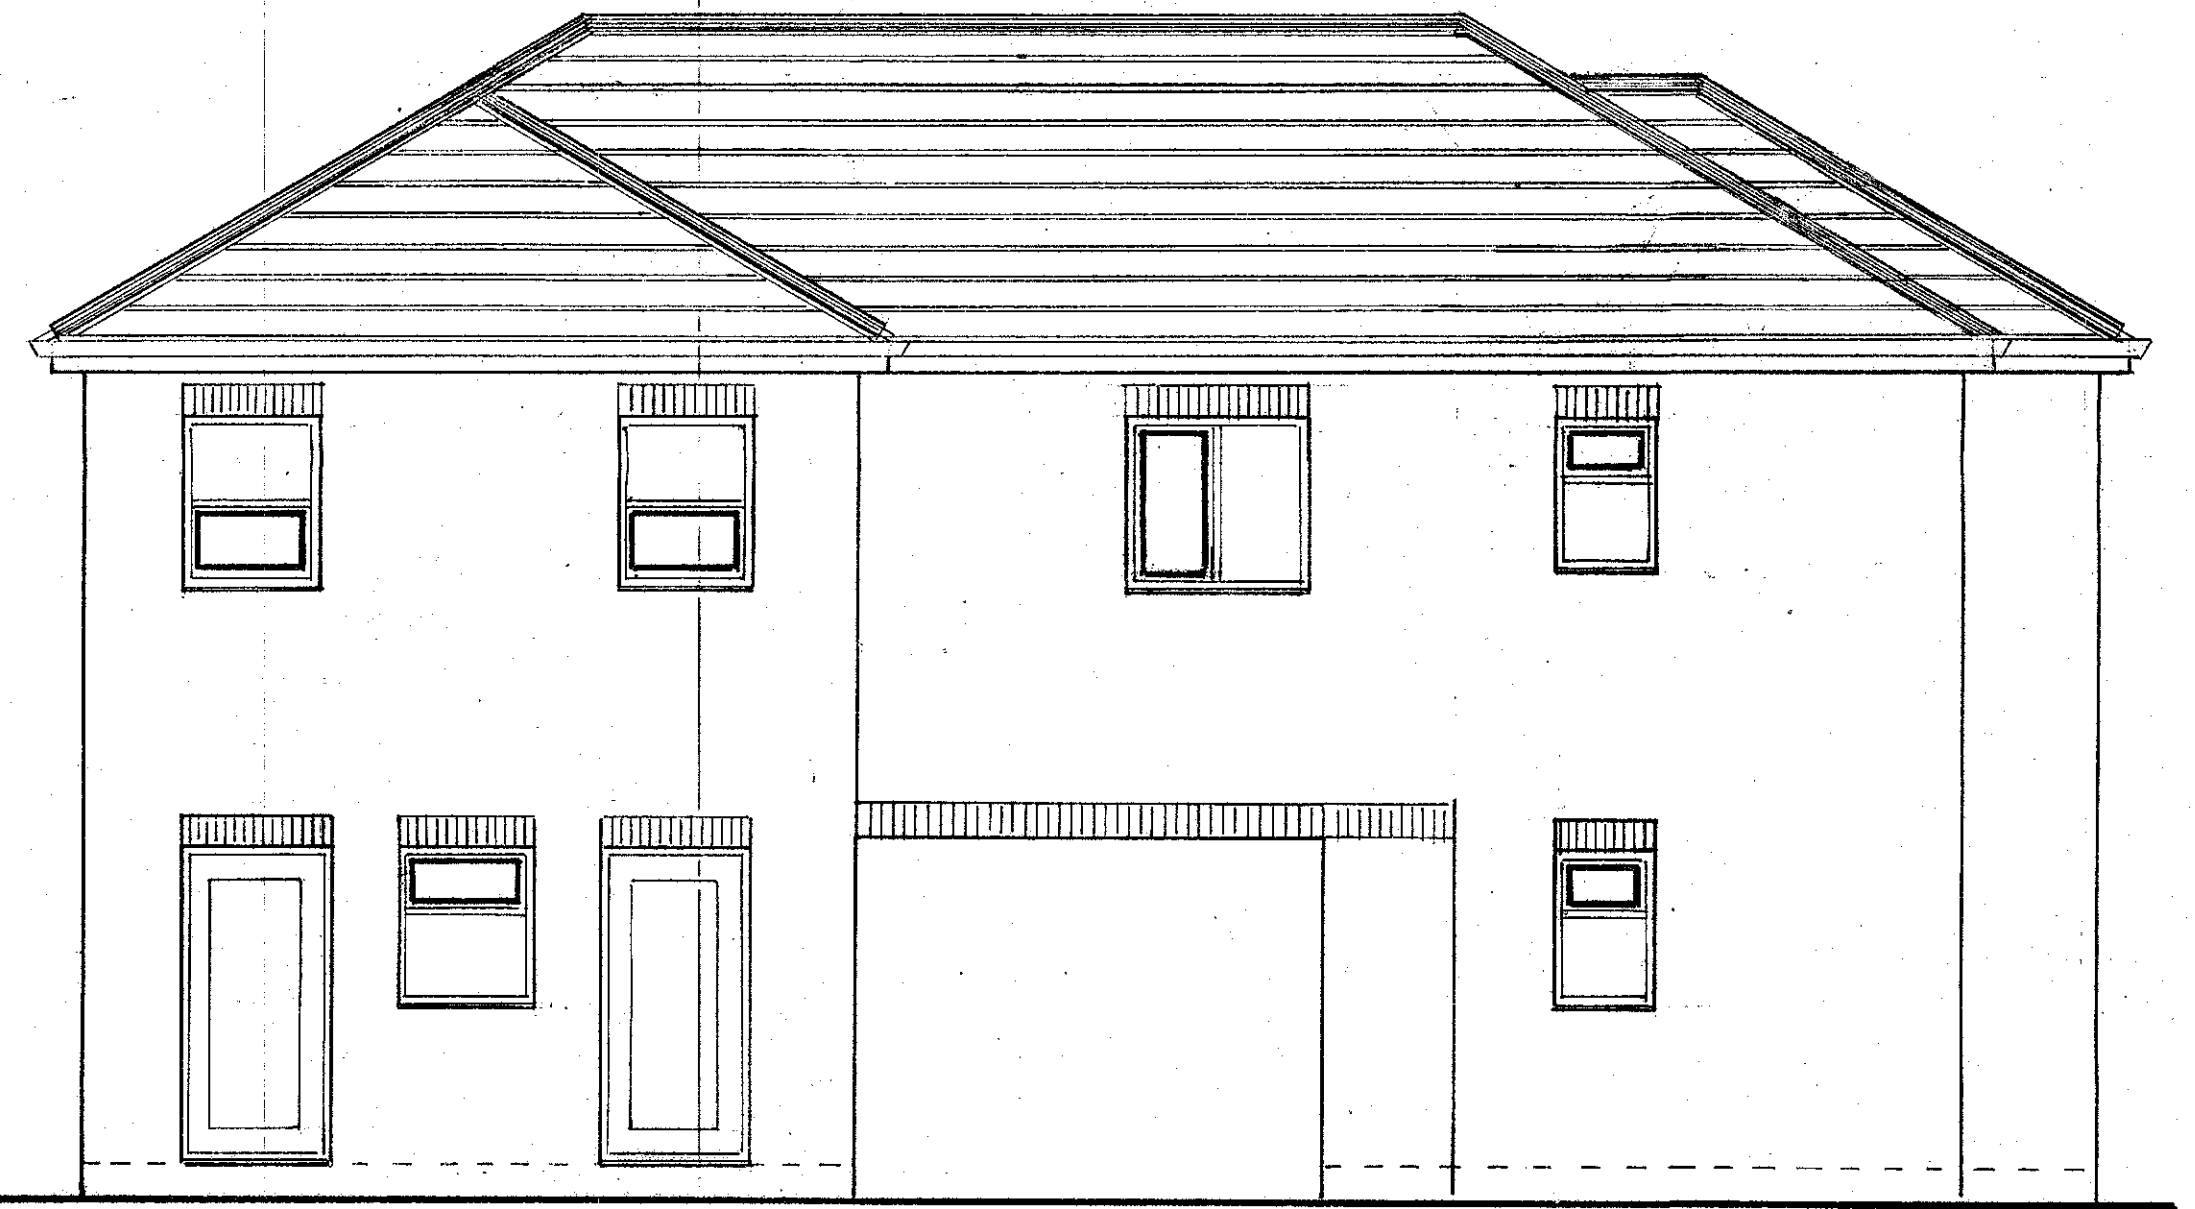


PROPOSED REAR ELEVATION

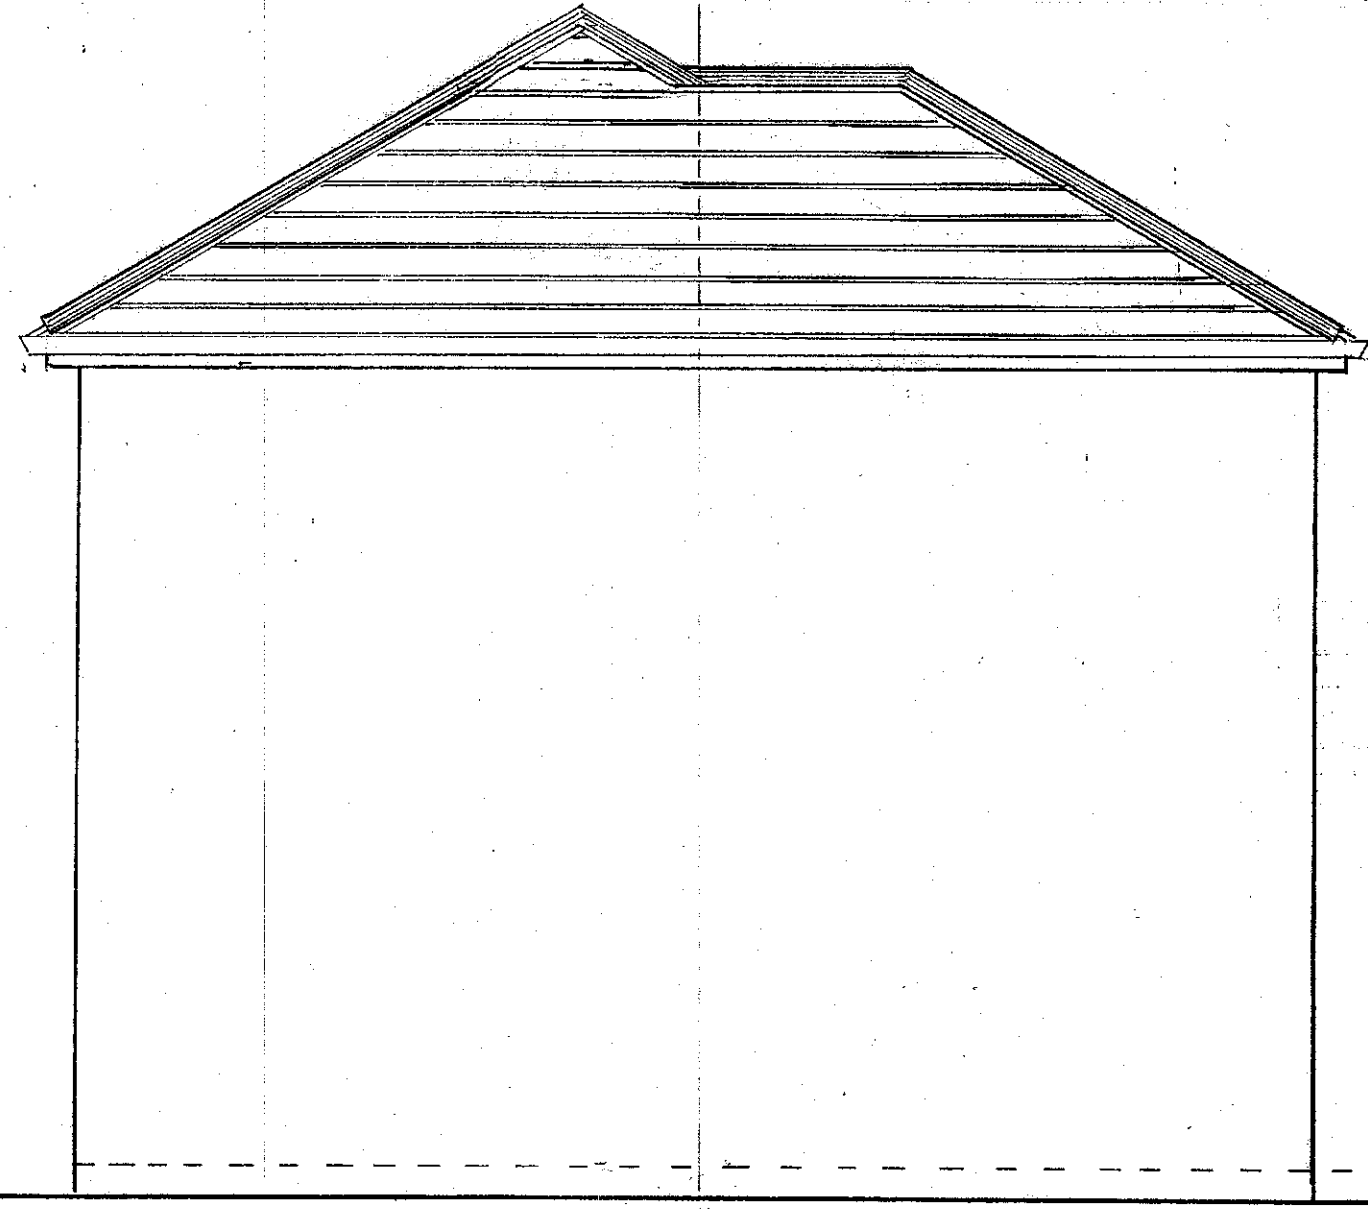

PROPOSED SIDE ELEVATION B

SCALE 1:50

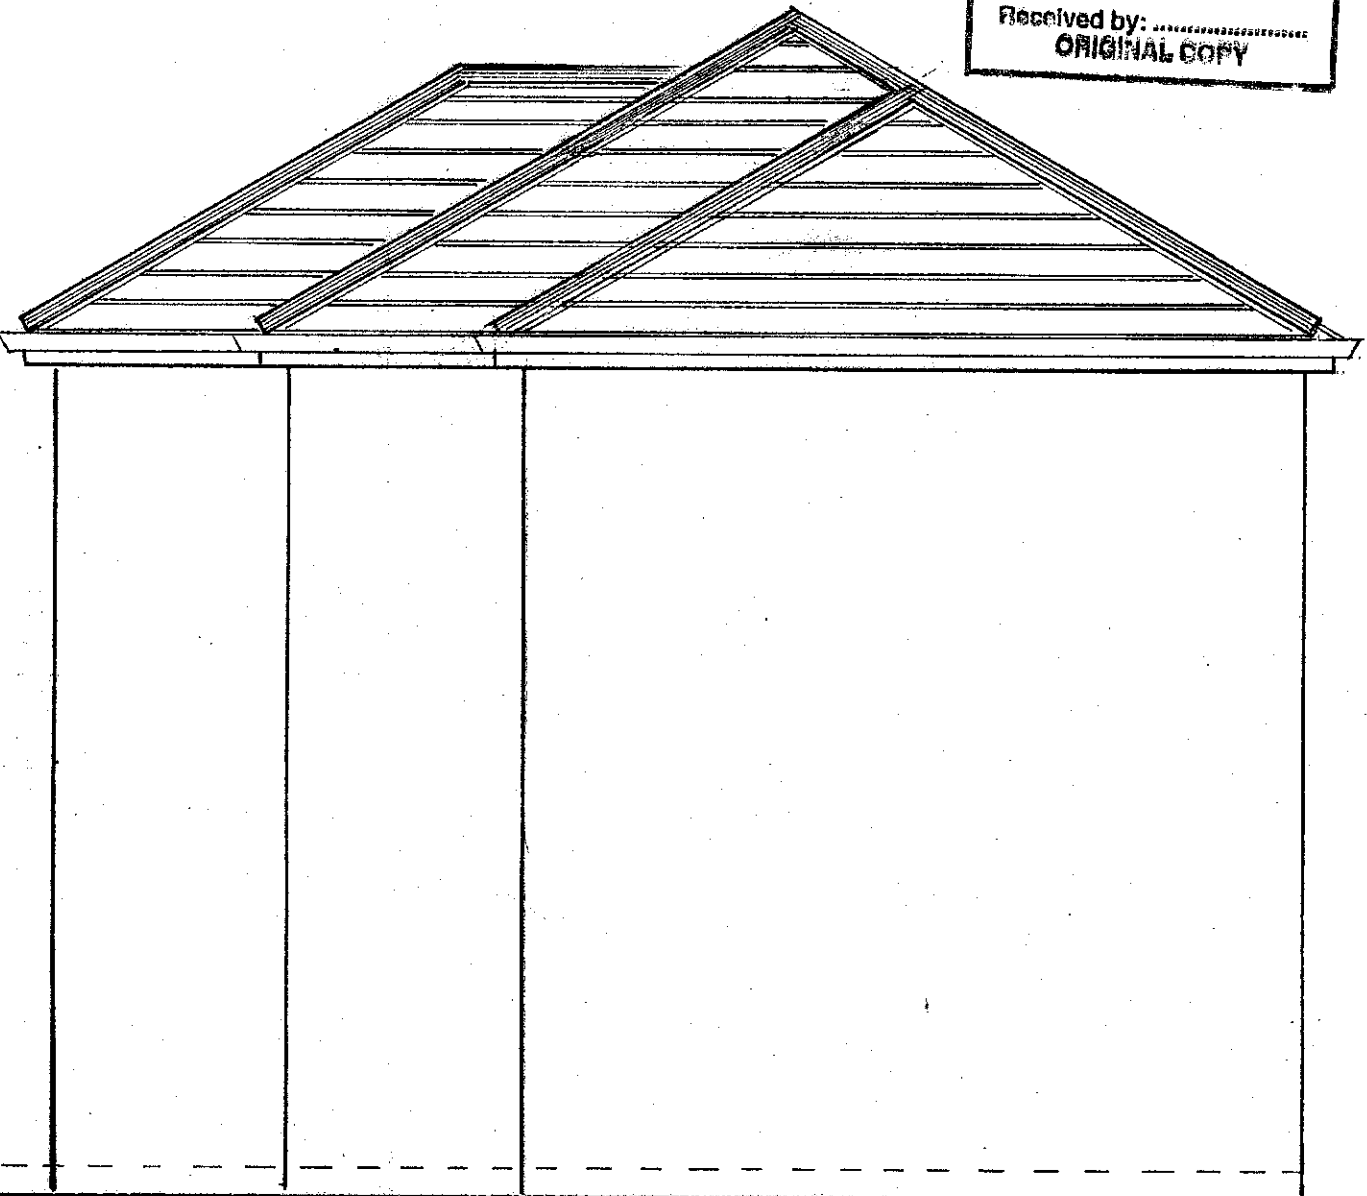

PROPOSED SIDE ELEVATION A

B M B C
CORPORATE MAIL ROOM
08 APR 2017
Received by:
ORIGINAL COPY