



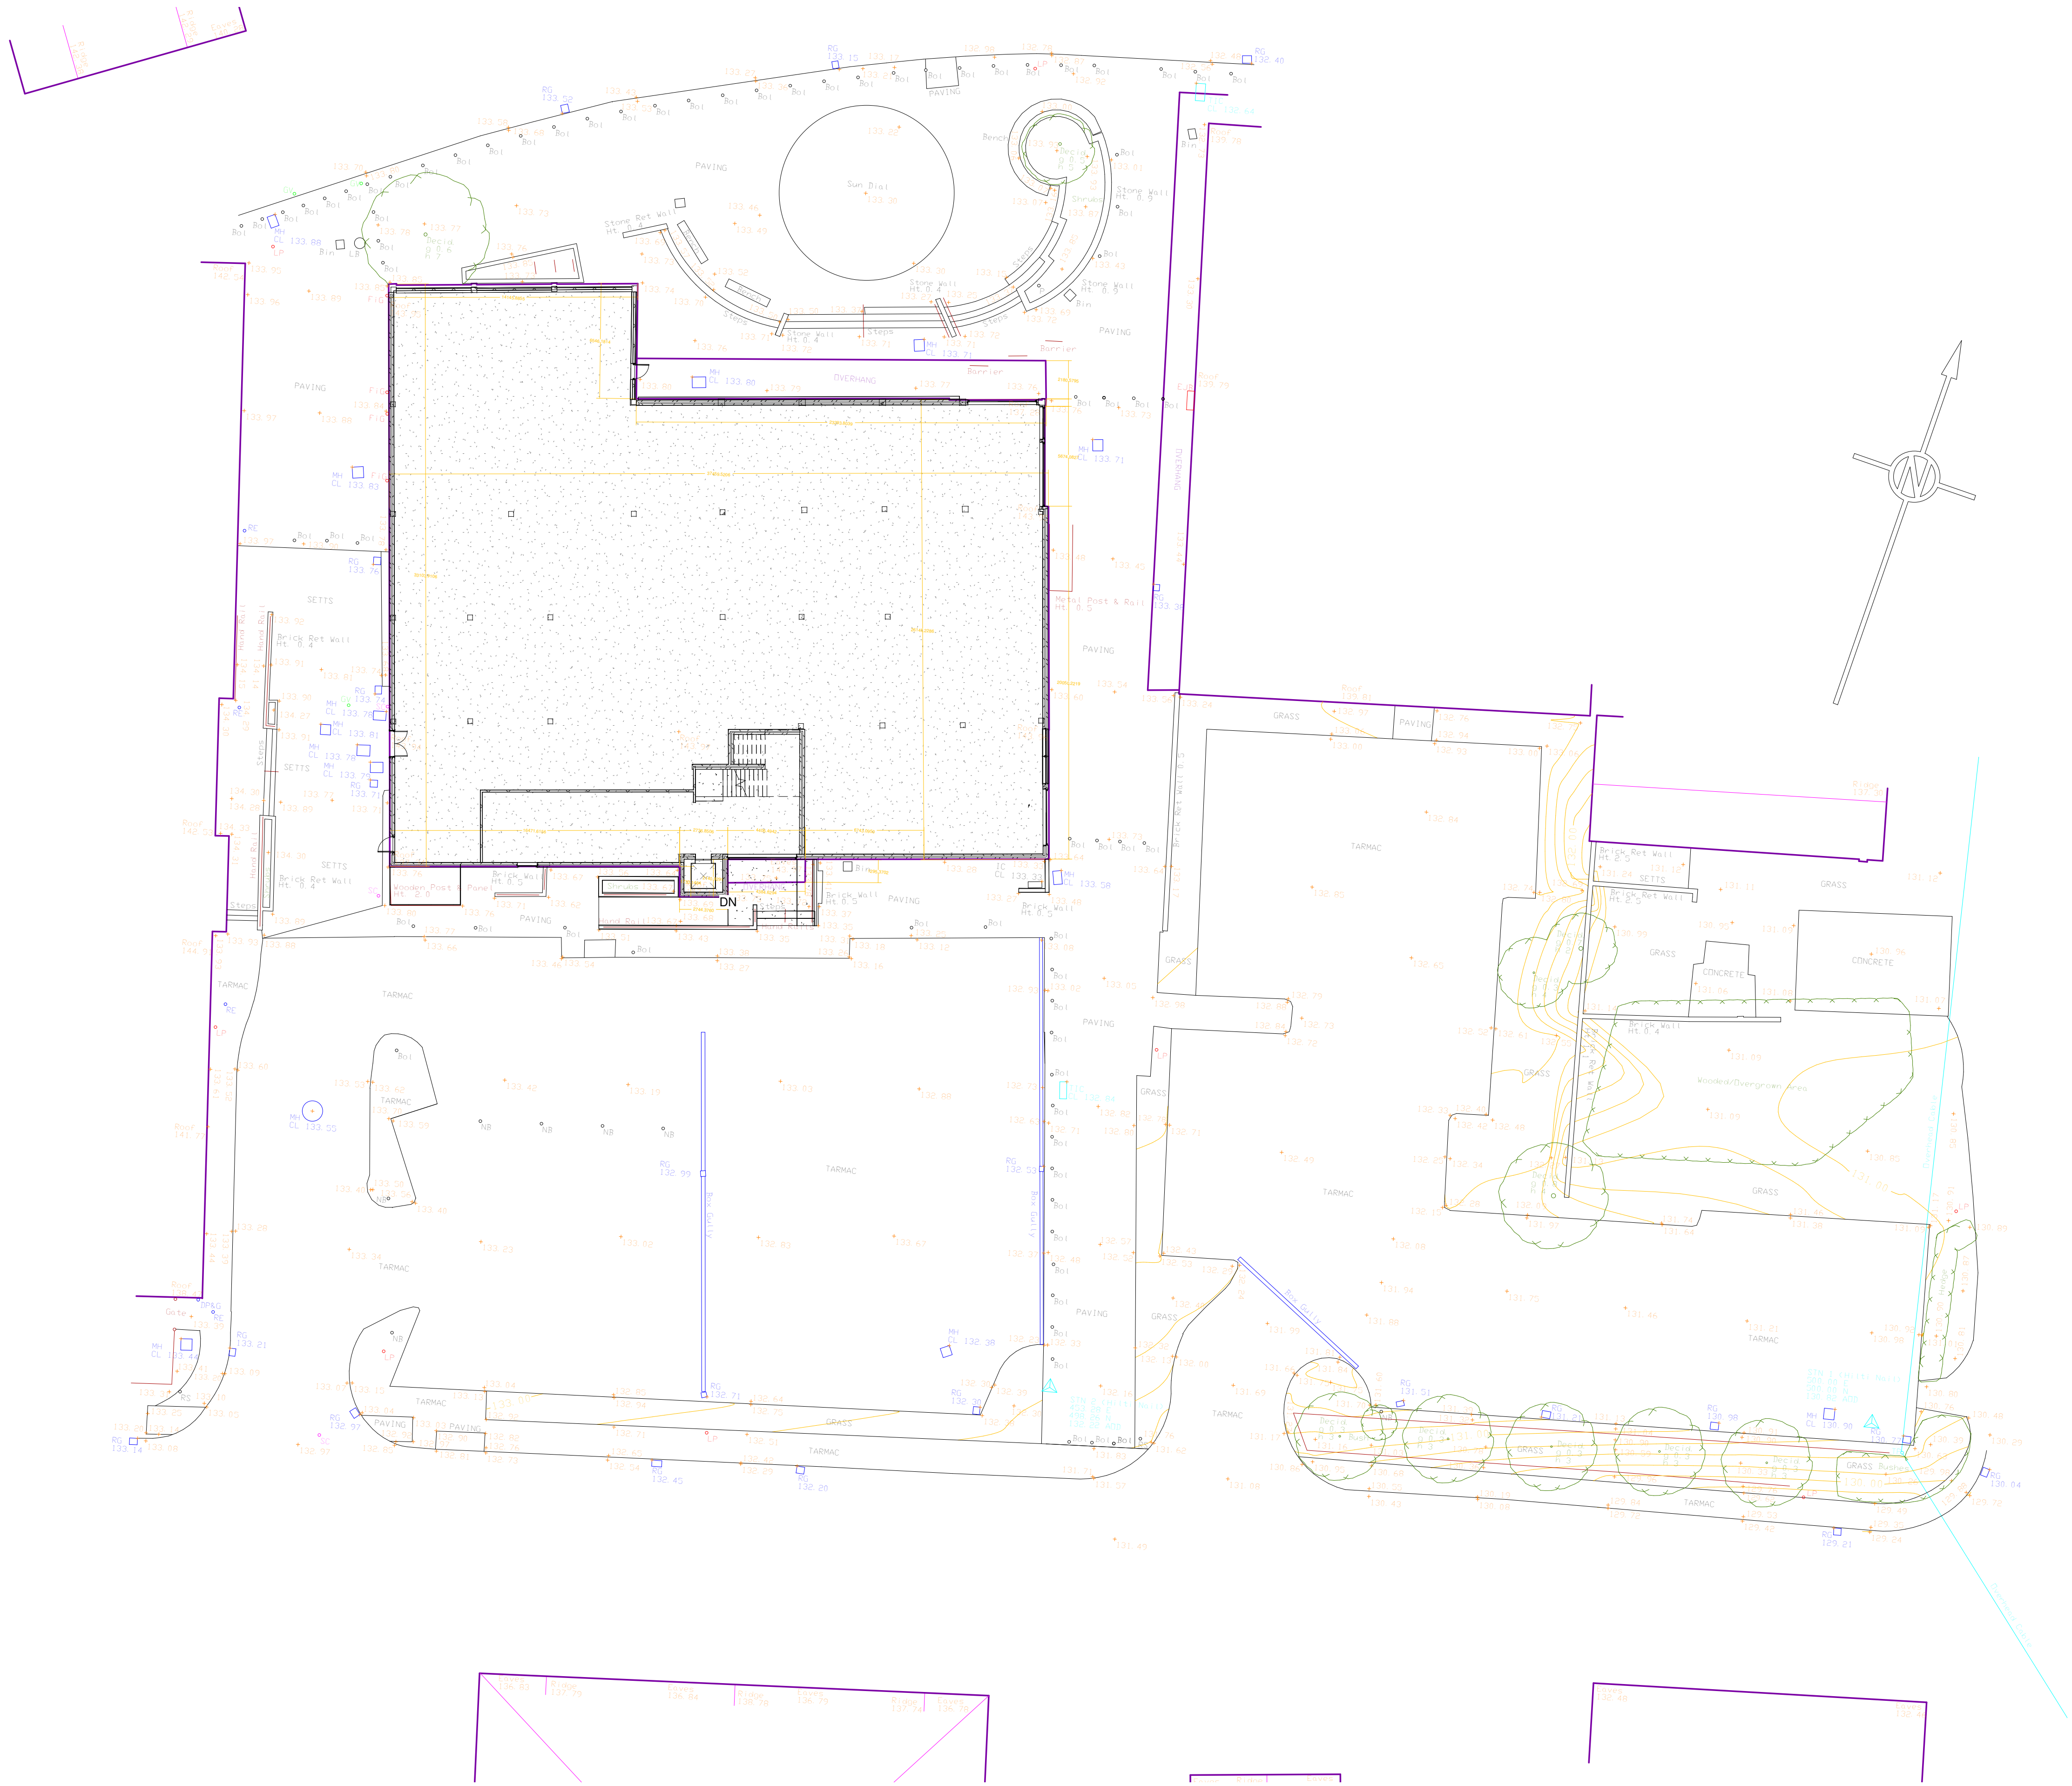

1 Existing Ground Floor
1 : 200

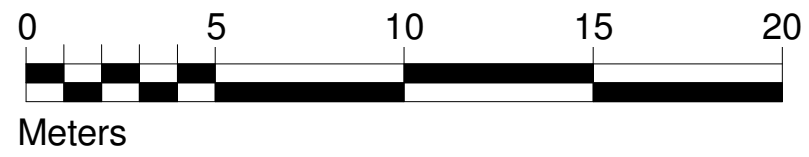

Rev	Date	Drawn	Description



Client:
RESILIENT

Project:
HOYLAND SITE C

Title:
Existing Site Plan

Scales:	Drawn:	Date:	Checked:
1: 200	SL	01/06/2015 17:28:00	KU

Drawing no: 0013.10.02	104	Rev:
---------------------------	-----	------

The White House, 24a St Andrews Road, Sheffield, S11 9AL
T: 0114 226 0255 F: 0114 226 0256
E: office@whitedg.co.uk W: www.whitedg.co.uk

PLANNING