
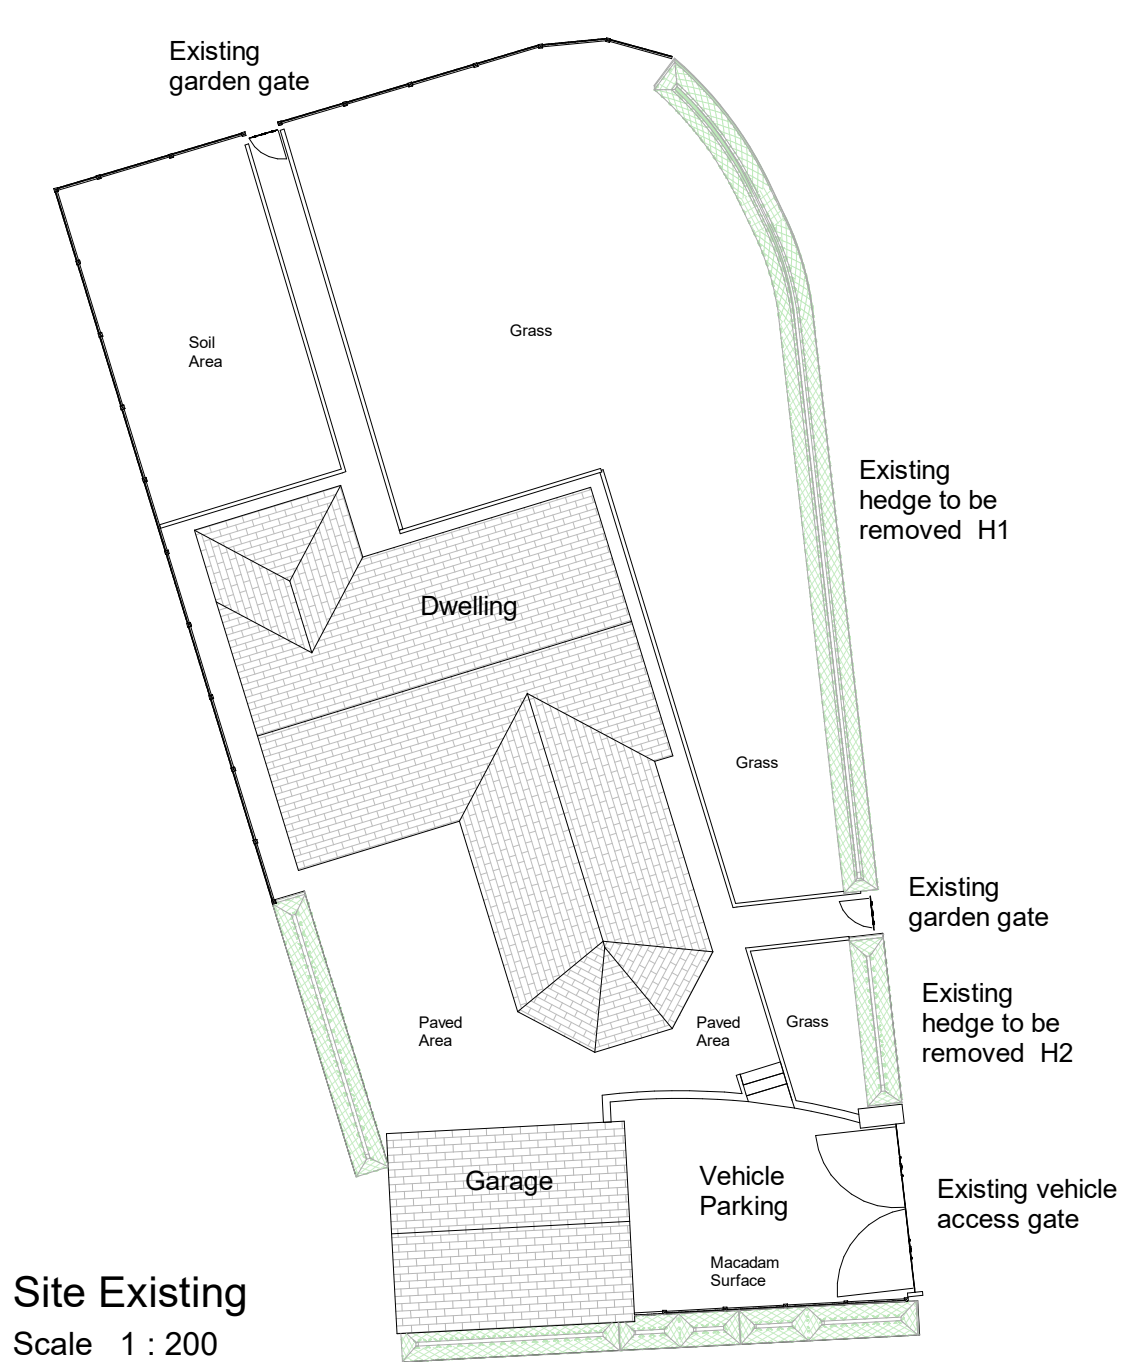
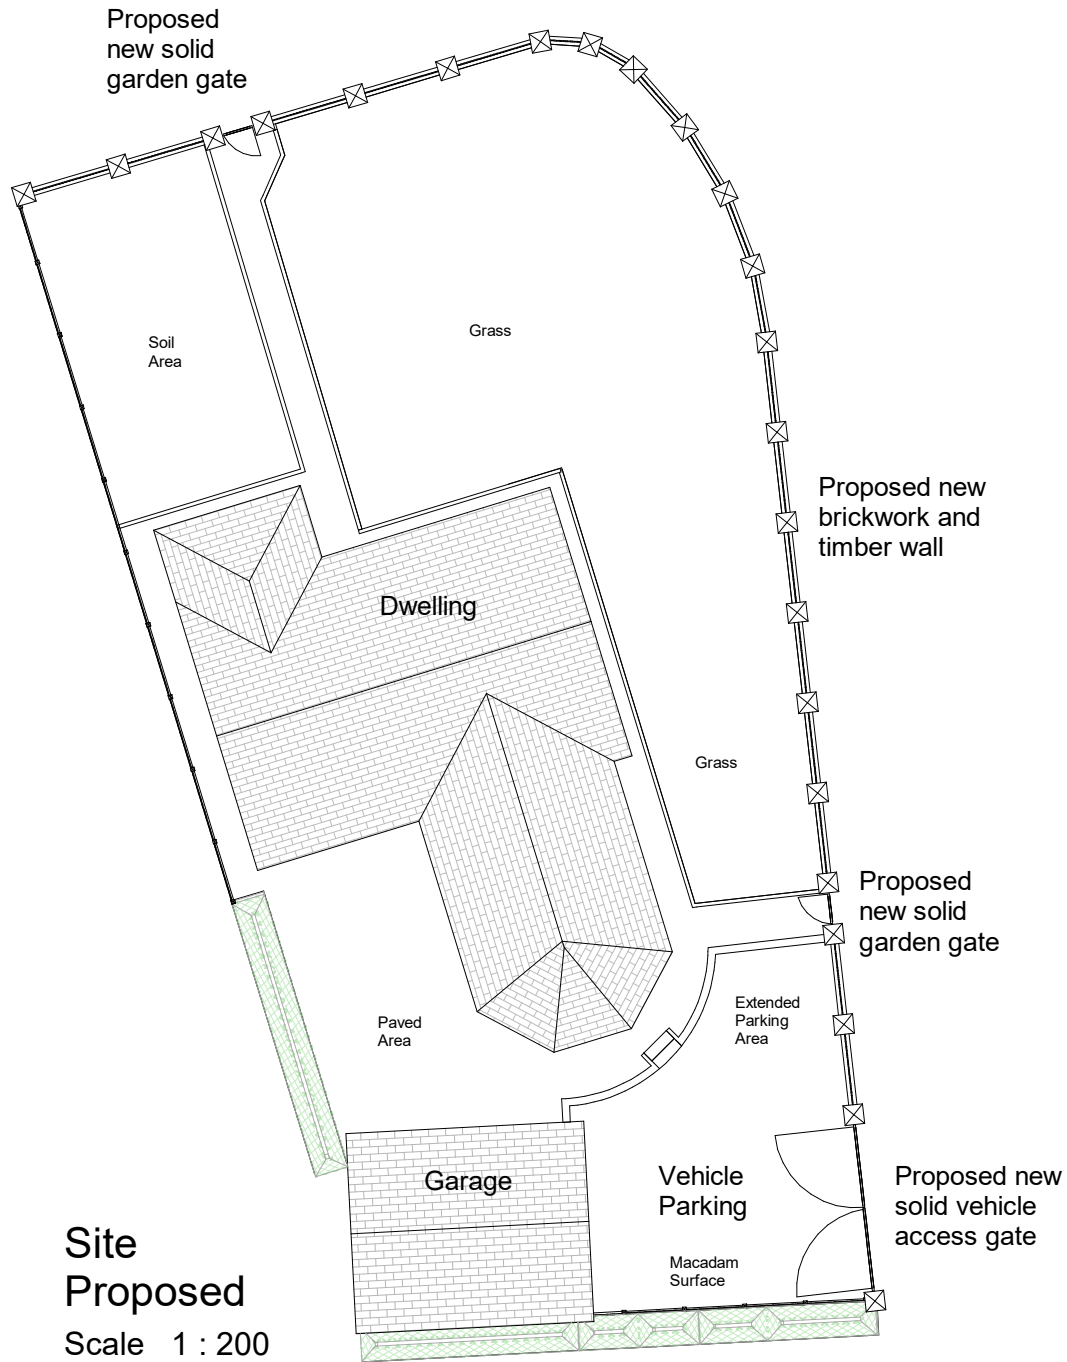


This drawing is the copyright and remains the property of Charrette Architecture Ltd and must not be reproduced in whole or in part without their written permission.
Do not scale from this drawing. Refer to printed dimensions only. All dimensions are to be checked by using site measurements and discrepancies reported to the designers.
This drawing must be read in conjunction with all other Consultants and Subcontractors drawings, together with any written specifications and relevant contract documents

 

1:200 SCALE BAR

Charrette Architecture Ltd

Charrette Architecture Ltd
Clayton West Huddersfield
West Yorkshire HD8 9QG
Tel: 01484 975770
Mobile: 07801 816598
Email: dale@charrettearchitecture.co.uk
Web: www.charrettearchitecture.co.uk

Project Garden Scheme
10 Hall Royd Lane
Barnsley
S75 4PL

Date 06/04/21 Scale 1 : 200

Client Mr A Carr

Title Site Plans

Sheet Size A3

Drawn DRJ

REV	DESCRIPTION	BY	DATE
Issue	Planning		
Project Ref.	118-21	Drawing No.	P03
		Revision	