

proposed dwelling

135
existing dwelling

139
existing dwelling

existing ground level

drive

land to be cut

retaining wall

land to be filled

southwest elevation to Redbrook Road
showing relationship with adjacent dwellings

northeast elevation


northwest elevation

southeast elevation


Architectural floor plan of a house with the following dimensions and room labels:

- Overall Dimensions:**
 - Top: 7,078
 - Left: 890, 2,035, 1,228, 1,810, 1,115
 - Right: 300, 2,915, 685, 2,802, 685, 1,903
 - Bottom: 1,002, 2,035, 1,003, 1,012, 563, 685, 665
 - Total Bottom: 4,040
- Rooms and Features:**
 - dining:** Located in the upper left, with a width of 3,200 and a depth of 100.
 - kitchen:** Located in the upper right, with a width of 2,400 and a depth of 100. It includes a sink and a stove.
 - ut. (utility):** Located between the kitchen and the stairs, with a width of 1,600 and a depth of 100.
 - st. (stairs):** Located in the center right, with a width of 3,200 and a depth of 100. It includes a staircase labeled "up." and "down.".
 - hall:** Located in the center, with a width of 1,388 and a depth of 100.
 - wc. (water closet):** Located in the lower right, with a width of 1,450 and a depth of 100.
 - lounge:** Located in the lower left, with a width of 5,540 and a depth of 300.

ground floor plan

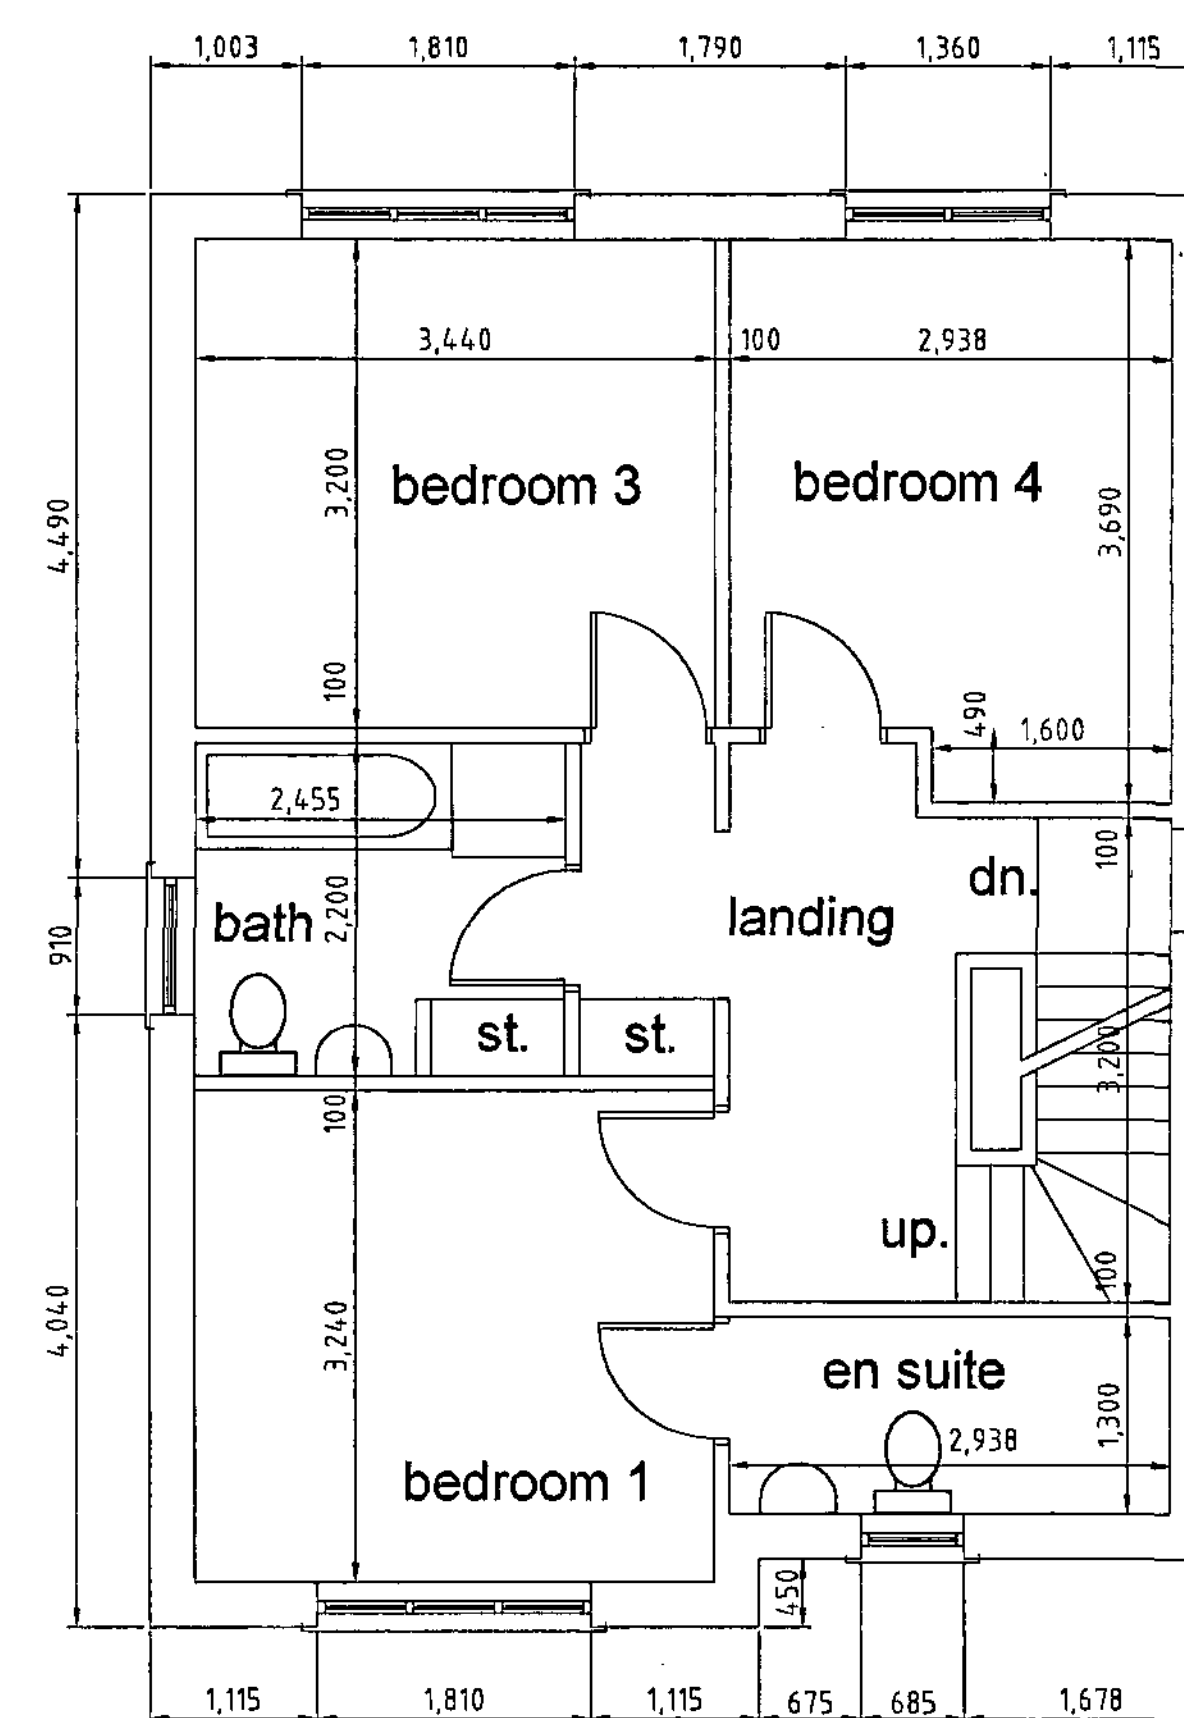

first floor plan

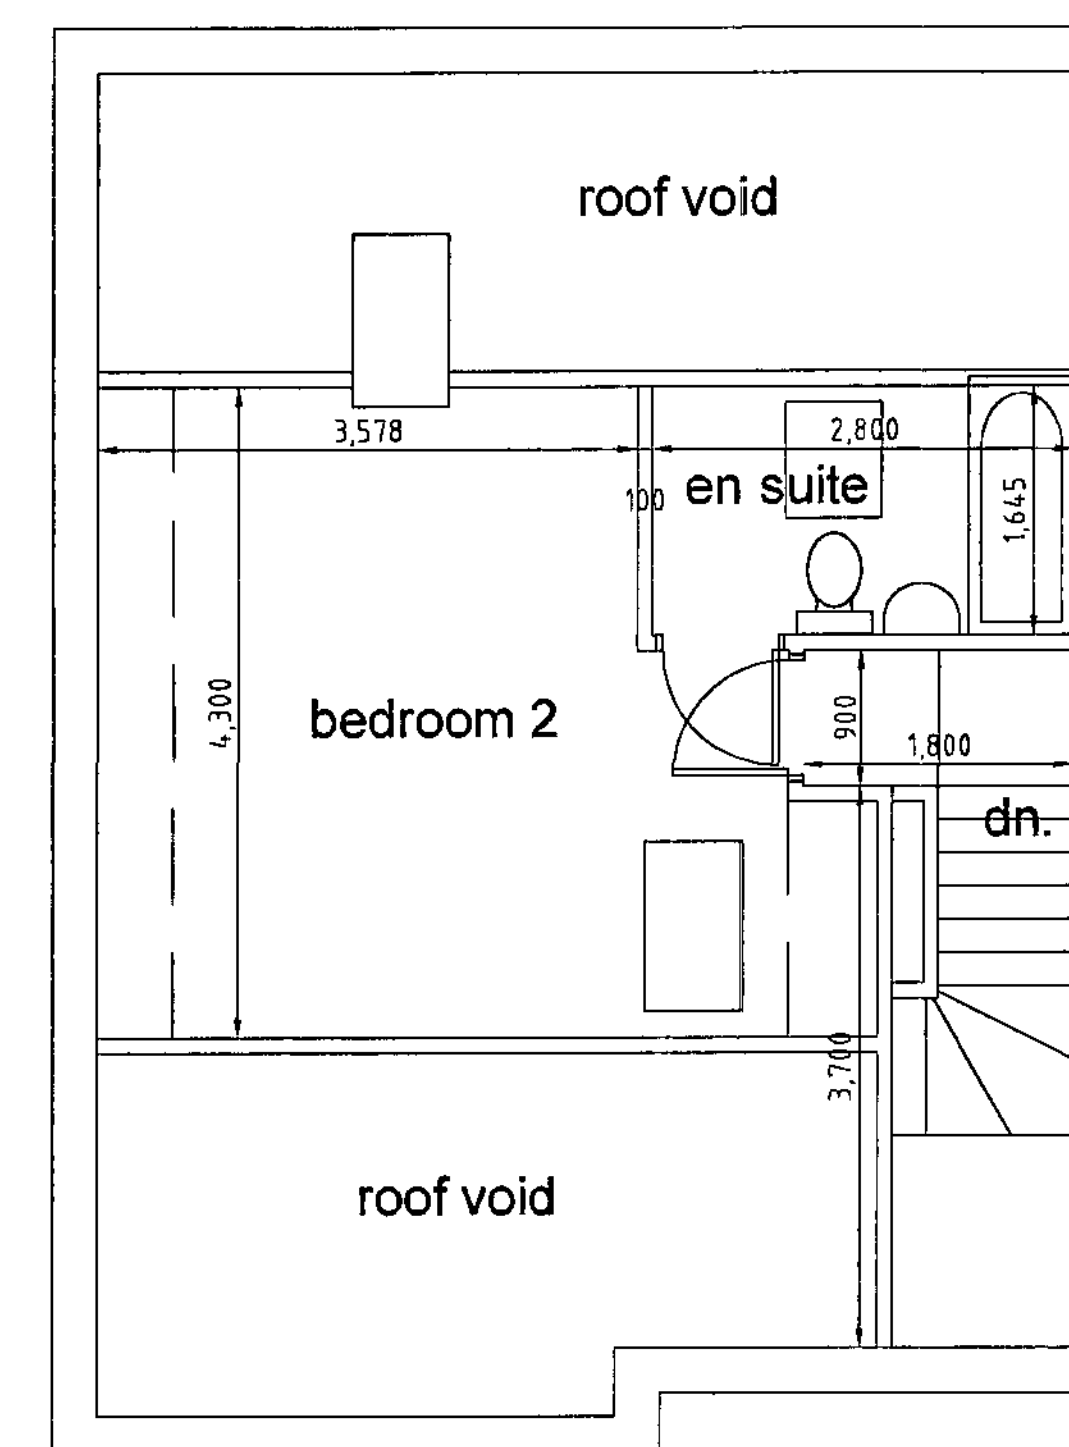

second floor plan

REVISIONS

PETER DIMBERLINE Dip Arch, RIBA
CHARTERED ARCHITECT

2 TIPSEY COURT, STAINCROSS
BARNSELY, S75 6FZ

tel/fax (01226) 390947
email: pdimberline@tiscali.co.uk

CLIENT
Carney Construction

PROJECT
Proposed detached dwelling

LOCATION
Site adjacent 139 Redbrook Road,
Gawber, Barnsley

DRAWING
Planning Application Details

SCALES 1:50, 1:100

DATE July /09

DRWG No. 2009/020/01

 DRAWN BY PD	 CHECKED BY [illegible]
--	---

