



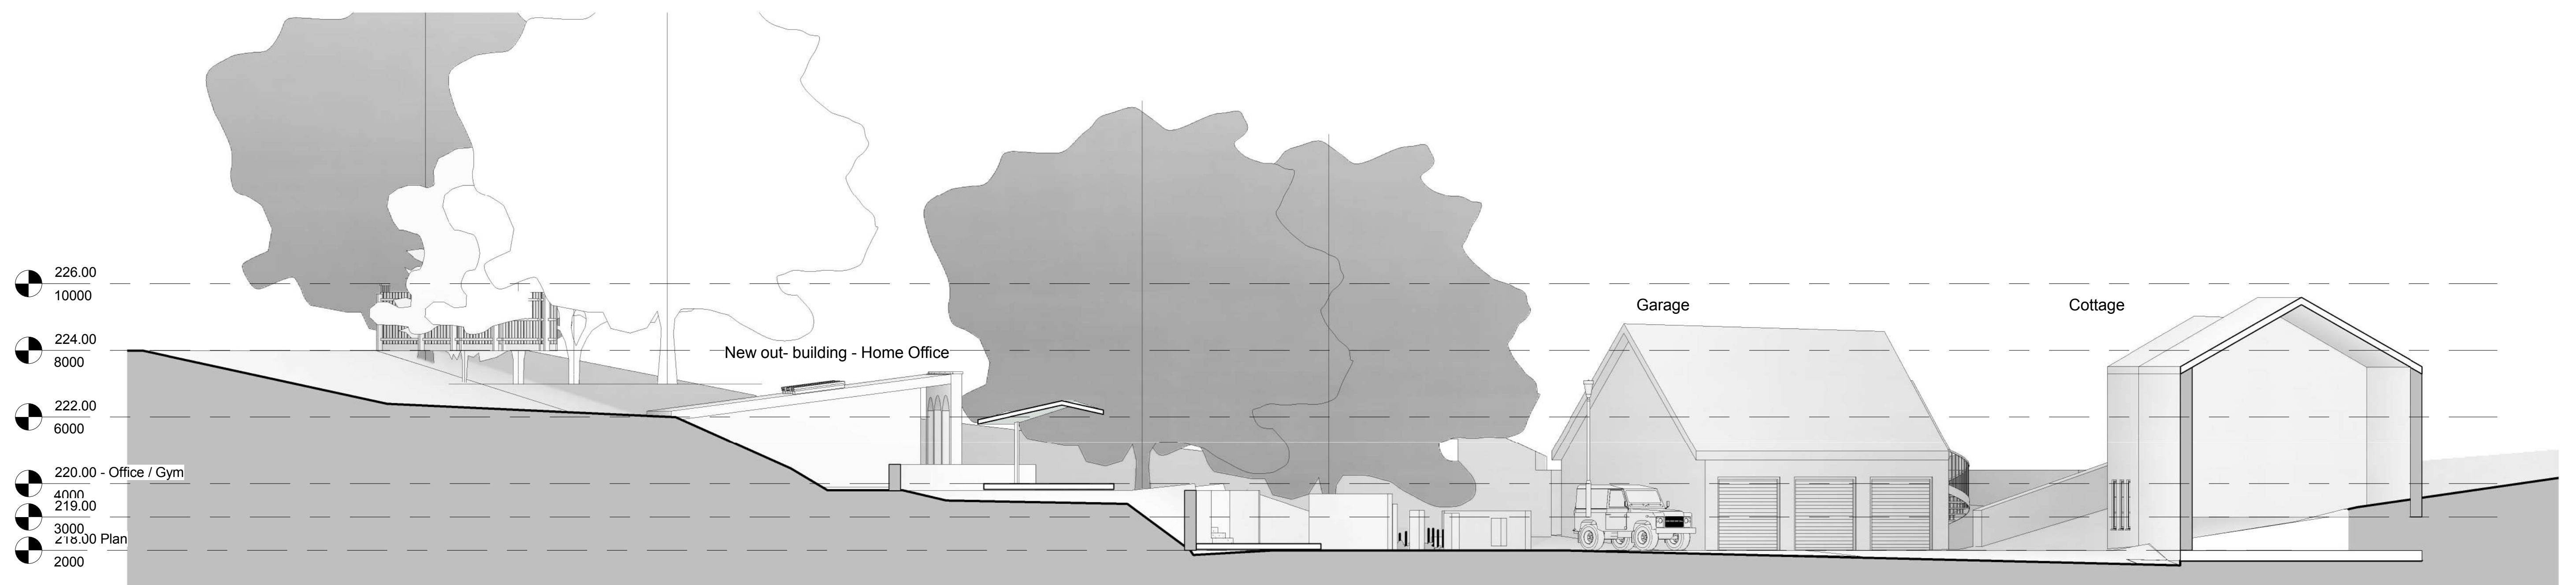


1 East
1 : 100



2 Perspective

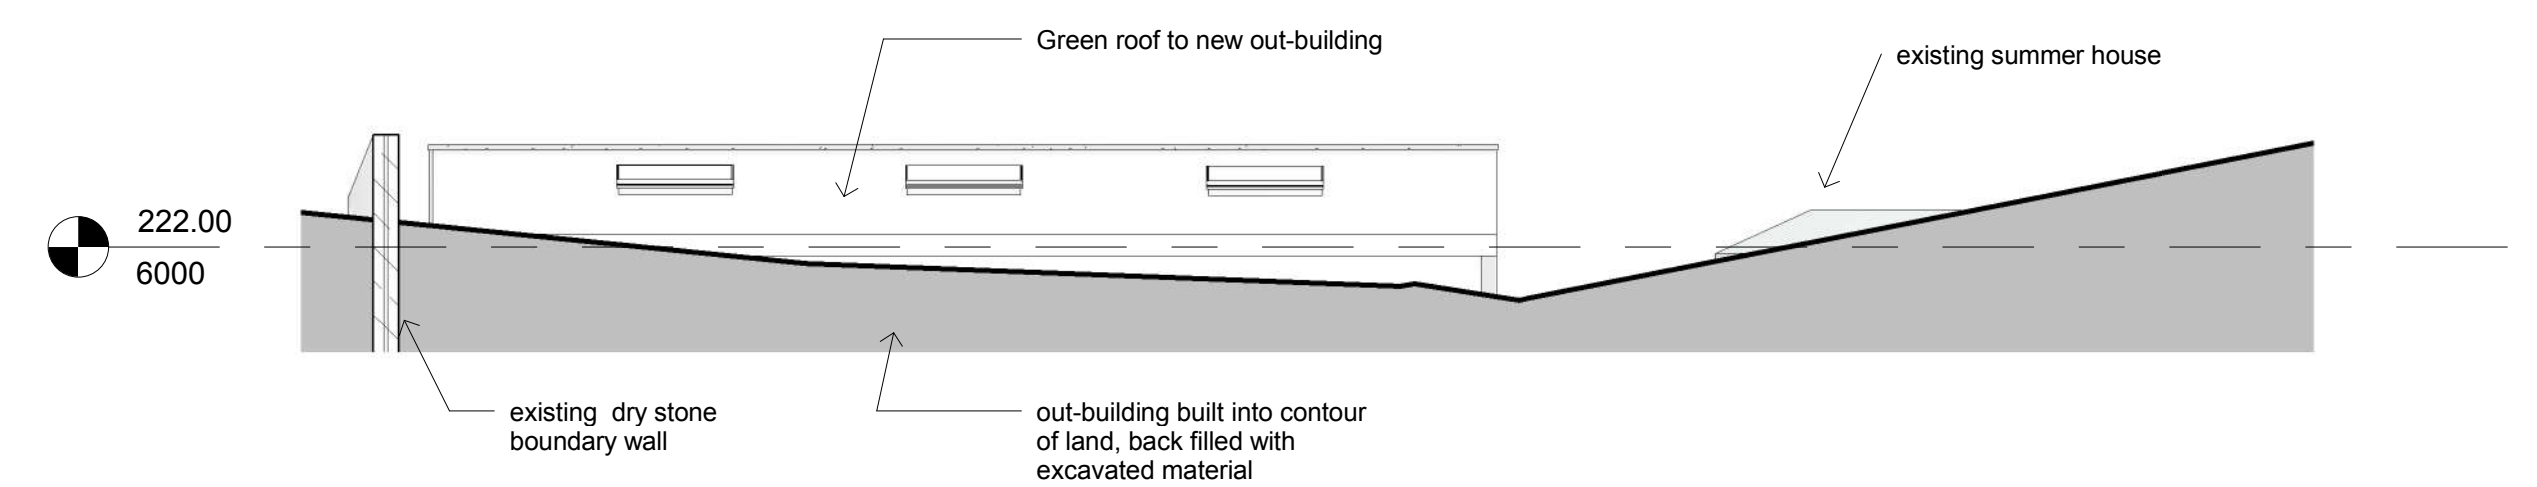

3 South
1 : 100

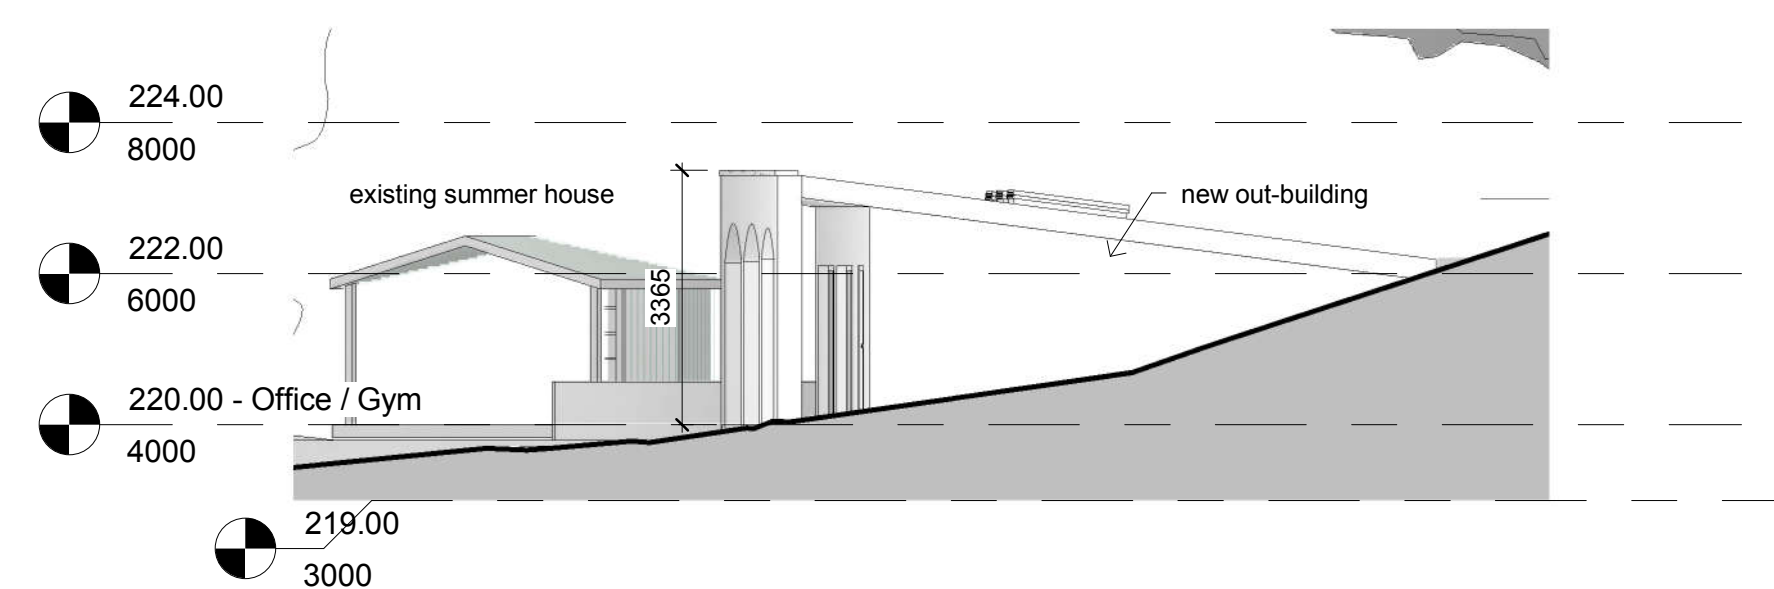

4 West
1 : 100



DM-eco Design

Surveying - Design - Project Management
Tel: 07879627547 - E-mail: eng@dm-eco.co.uk

TITLE
Sycamore Cottage - Perspective

CLIENT
Mr A Dixon

DRAWN BY
DM

DATE
06/04/16

SCALE (@ A1)
1 : 100

Planning

DRAWING NUMBER
A103

REV
B

Rev B 21/10/16- Extent of tarmac drive reduced

Rev A 18/05/16 . South and West elevations added