
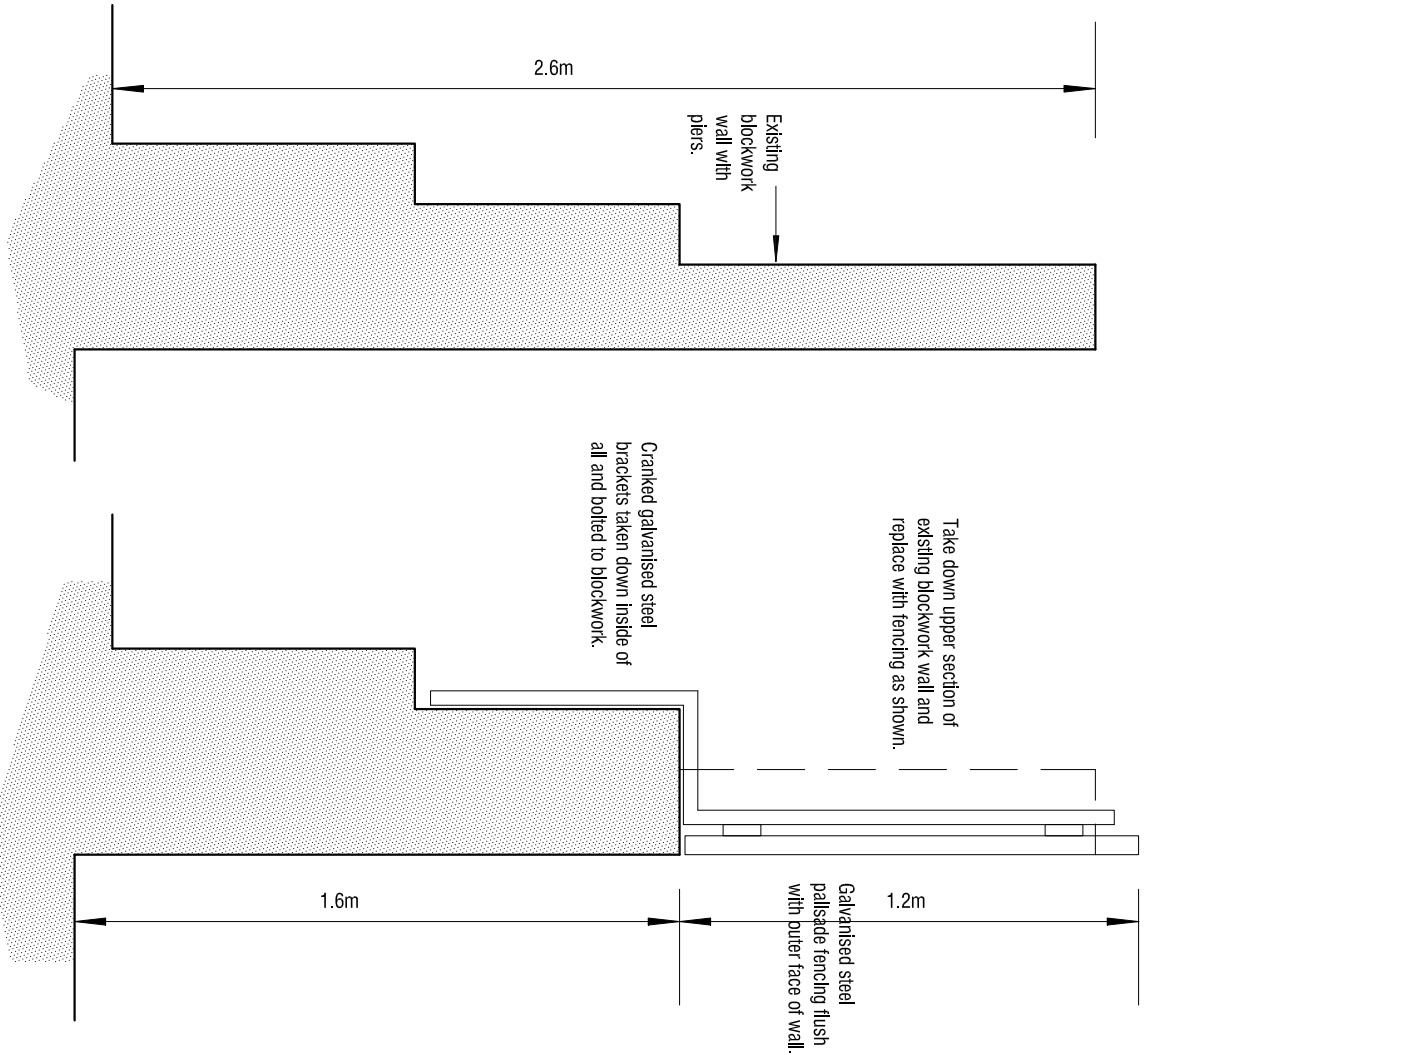


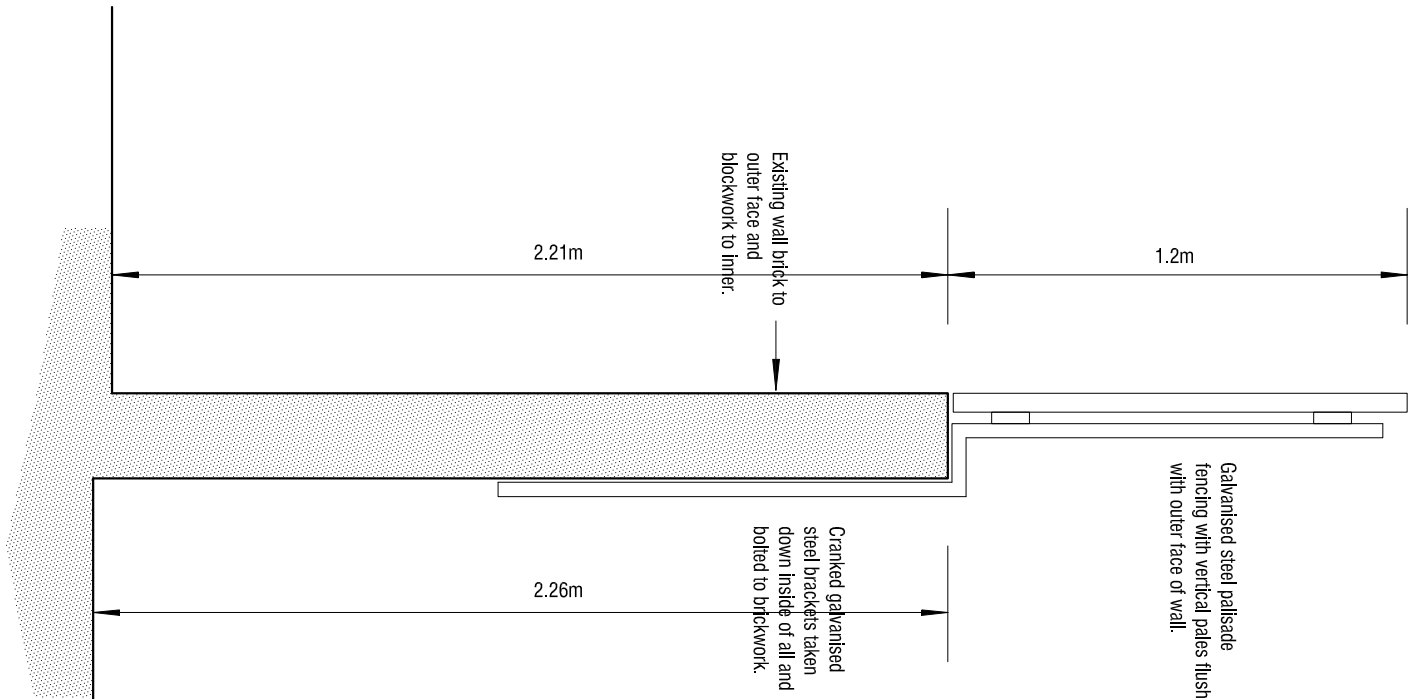

AS EXISTING

AS PROPOSED

Section 2 1:20

Section 3 1:20

WALL SECTIONS

CHANGE OF USE OF
FORMER BUILDERS MERCHANTS
LAND AT PARK HILL ROAD
WOMBWELL
BARNSELEY

mboothdesign

architectural design and building consultants

11 Crowden Walk Barnsley
S75 2LU
T: 01226 286256
M: 07881898300
E: mboothdesign@btconnect.com

Scale 1:20 @ A3

Drawn MJB

Date DEC 2011

Ref. 11.64

Dwg No. P1

Rev. A

10mm

30mm

40mm

Copyright mboothdesign. All dimensions in millimetres unless otherwise stated.
Dimensions for setting out in existing buildings are to be checked and verified on site.
To be reviewed on file.