



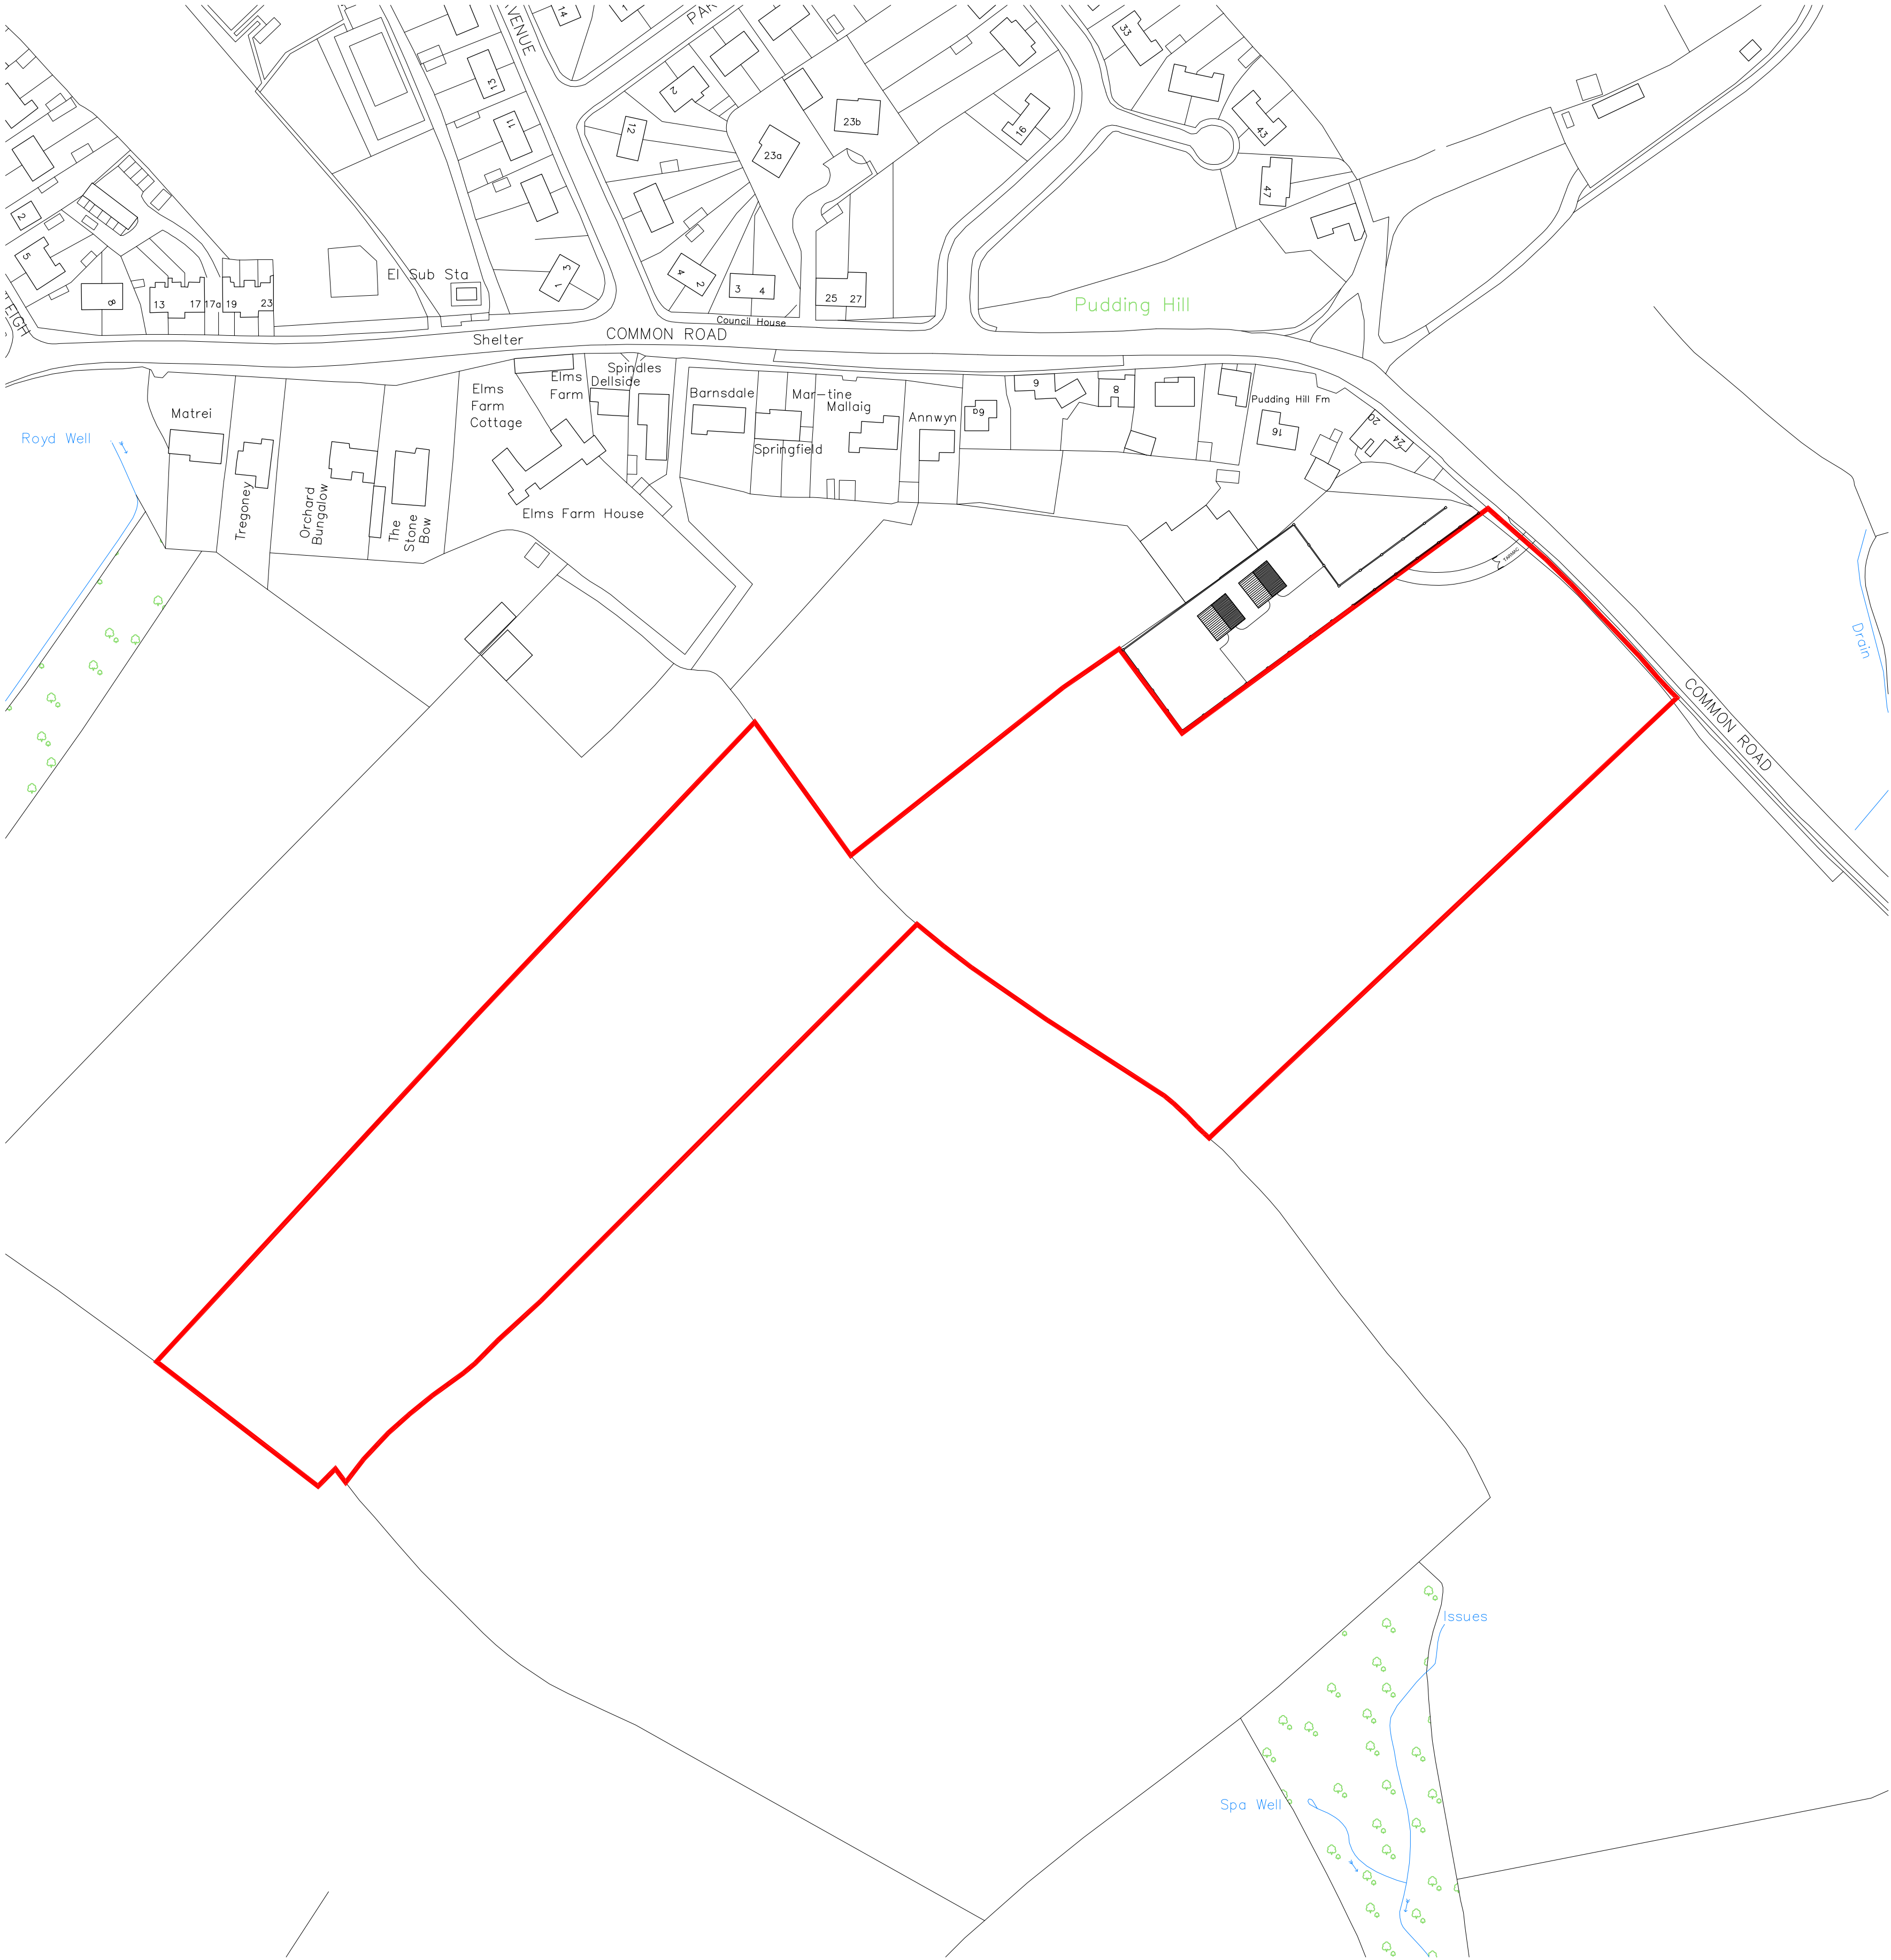

EXISTING LOCATION PLAN
SCALE 1:1250

 

				Coda Studios Ltd 70-71 Cornish Place, Cornish Street, Sheffield, S6 3AF tel: 0114 2796003 e:information@codastudios.co.uk	
DAVID CONNOR				Client	
NEW BUILD STABLES				Job	
EXISTING SITE PLAN				Title	
DRAWN	CHECKED	DATE	SCALE	A3 ISSUE:	A1 ISSUE:
LC	AH	2021		-	AS SHOWN
REVISION	DRAWING STATUS	DRAWING NUMBER			
-	PLANNING	2270-001			