


PROPOSED SITE FINISHES

	STONE MASTIC ASPHALT (SMA) WITH 10mm CHIP TO CAR PARK AREA AS PER LIDL SPECIFICATION
	POLYMER MODIFIED BITUMEN (PMB) HGV ROUTES AND HEAVILY TRAFFICKED AREAS AS PER LIDL SPECIFICATION
	PENCIL EDGED PAVING SETTS LAID HERRINGBONE BOND TO TROLLEY BAY, PEDESTRIAN ROUTES AND STORE ENTRANCE COLOUR: ANTHRACITE GREY
	LOADING BAY AND PLANT AREA BASE FORMED IN CONCRETE WITH STIPPLED FINISH
	STONE MASTIC ASPHALT (SMA) WITH 10mm CHIP TO PEDESTRIAN CIRCULATION AREAS AS PER LIDL SPECIFICATION

NOTE - BLOCK PAVING SAMPLES TO BE PROVIDED ON SITE AND APPROVED PRIOR TO INSTALLATION

	REFER TO LANDSCAPING ARCHITECTS DRAWINGS AND DETAILS FOR ALL SOFT LANDSCAPING SPECIFICATIONS AND FINISHES
--	---

LAYOUT - 10.07.18 FOR ALL INFORMATION REGARDING
RESIDENTIAL SCHEME

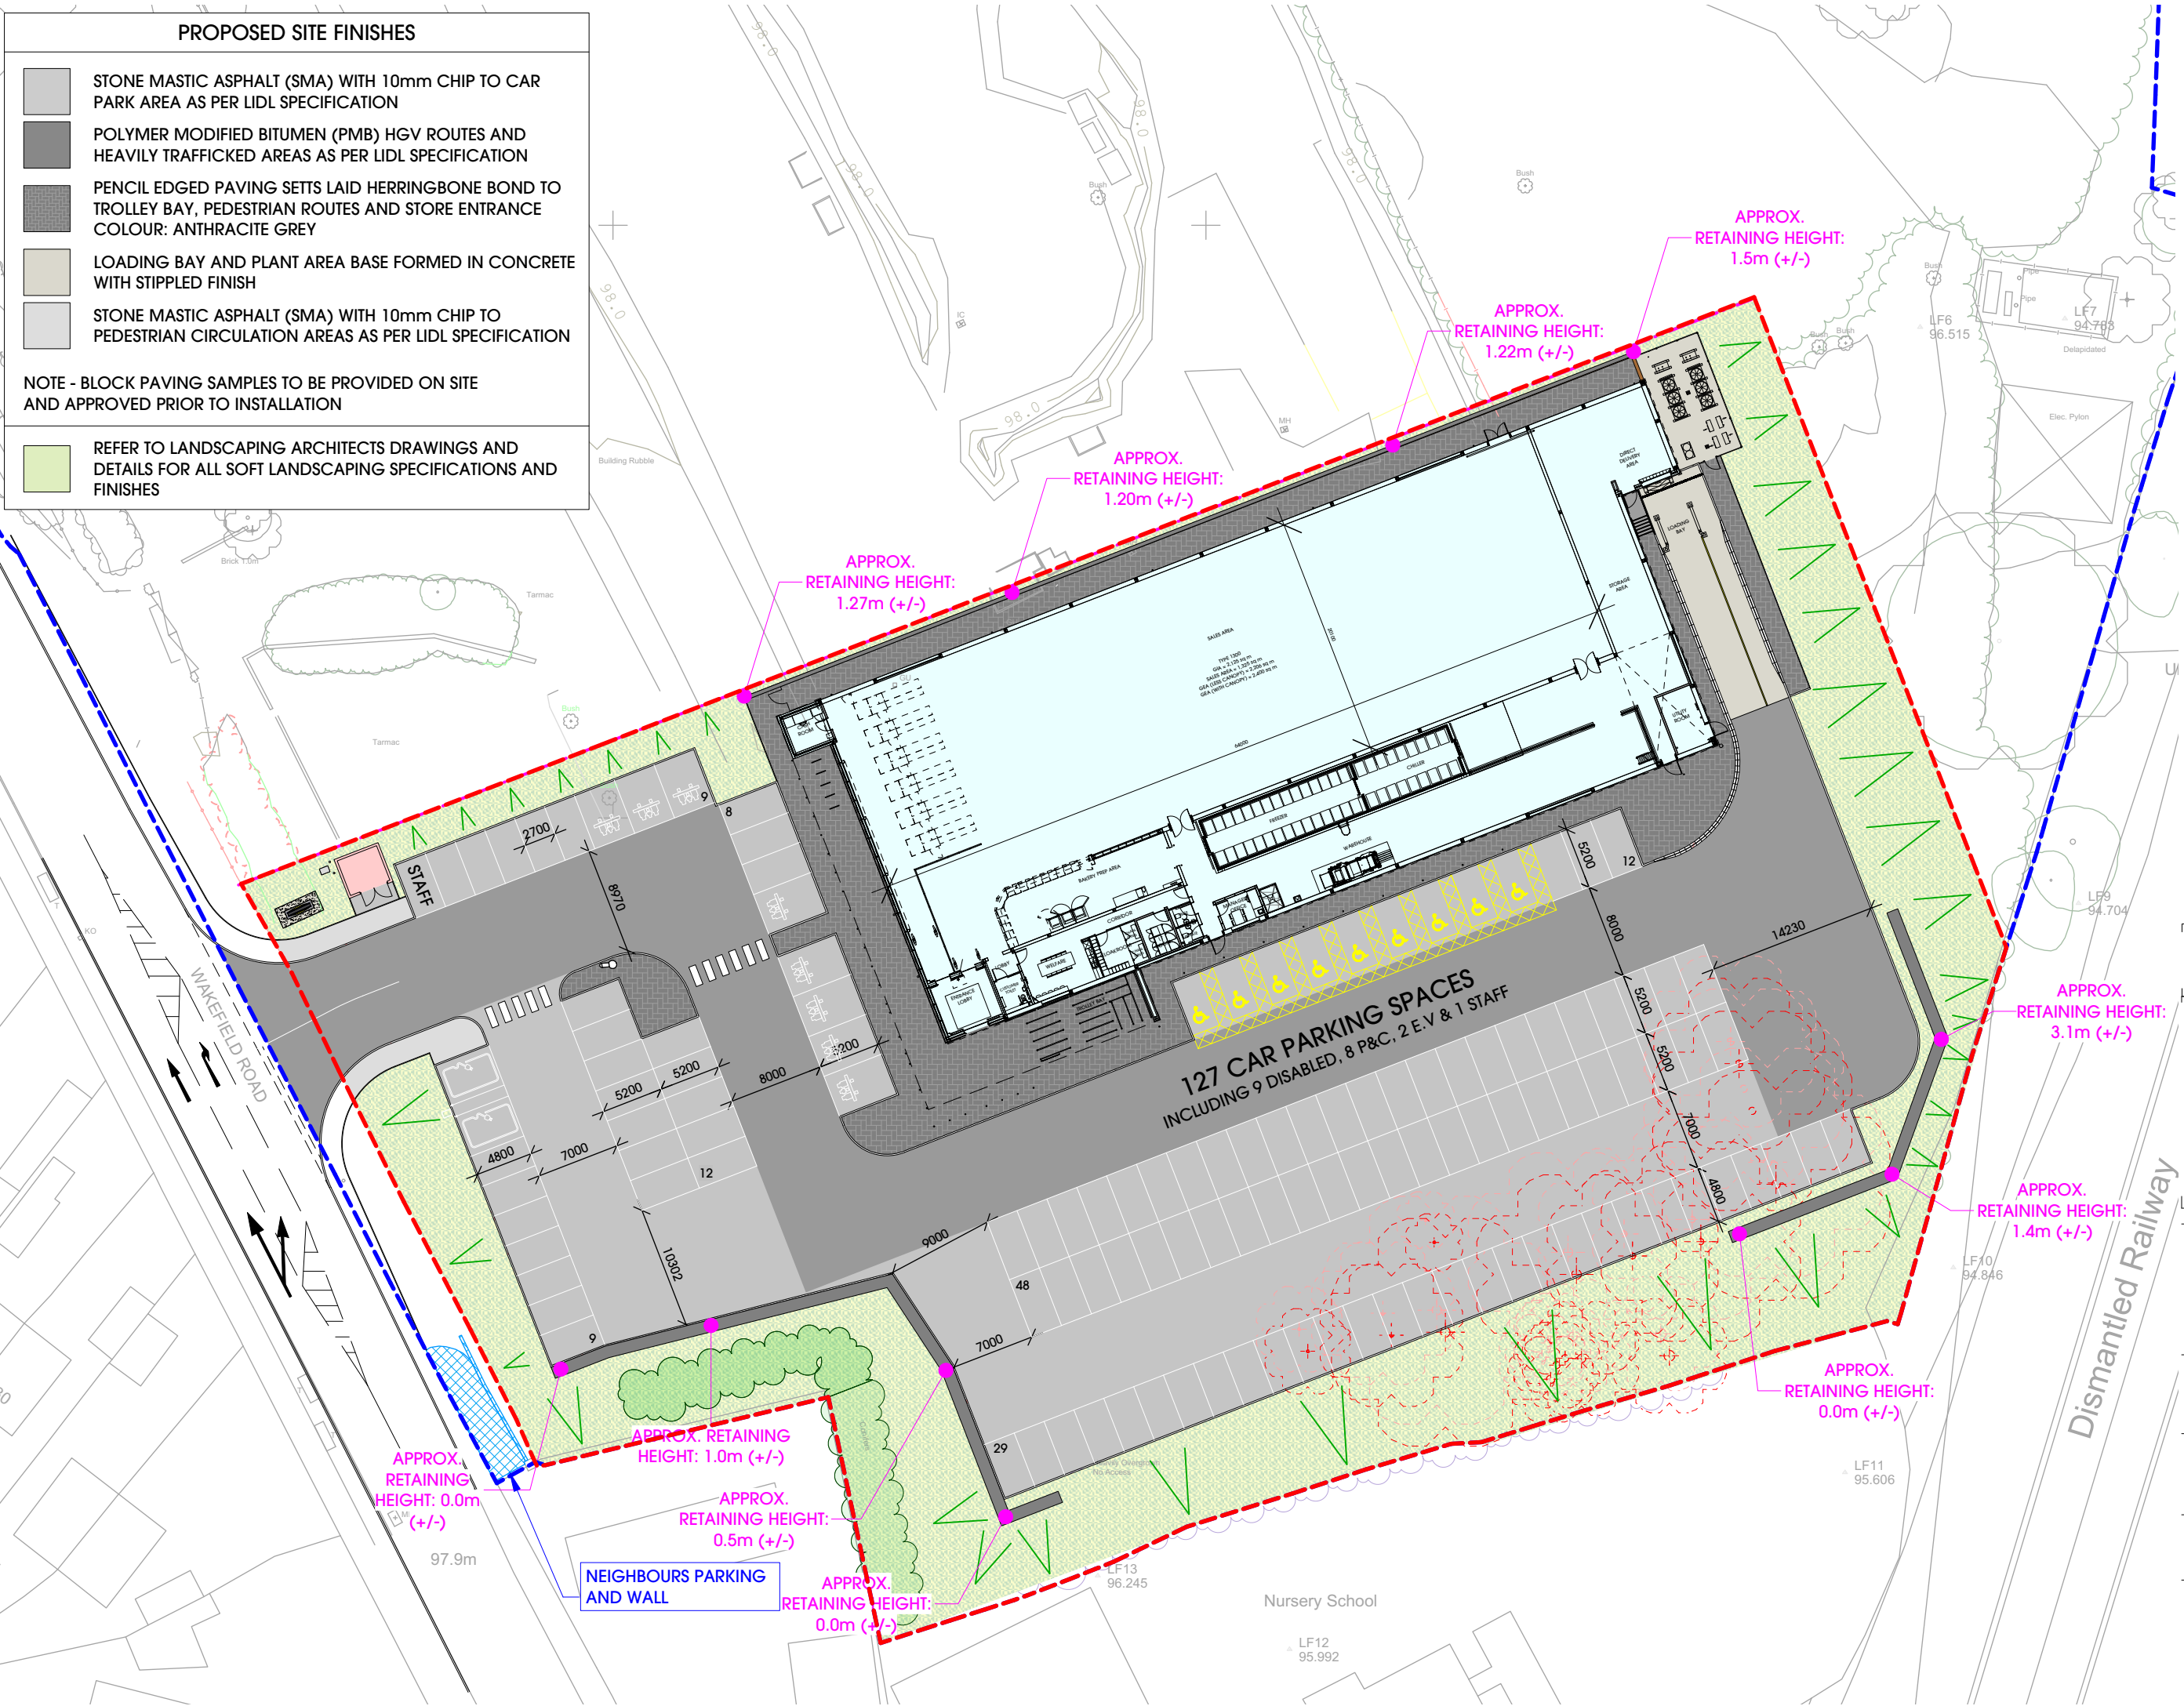

J.	26.07.18	Minor site plan alterations	AB
		Updated with site layout from SK15. Store moved south to provide extra land for adjacent residential site	
H.	20.06.18		
G.	30.04.18	Updated to include extra land to the south	RT
F.	16.03.18	Philips lighting layout updated	RT
E.	01.03.18	Floor plan updated to 2017.3 spec	RT
D.	21.02.18	Electric car charging point and cycle hoops added, bus station location altered, neighbours parking and wall highlighted.	RT
C.	17.01.18	Highways layout altered, parking and site entrance updated. Retaining walls reduced to NW corner of site and altered to the SW of site.	AB
B.	21.12.17	Highways layout and site entrance updated	PC
A.	13.11.17	Floor Plan updated to latest spec	AB
Rev	Date	Description	Drawn

Park Place Studio
 Britannia Street
 Leeds
 LS1 2DZ
 (0113) 244 3457
architects.co.uk
architects.co.uk



Date **July 2017**
 Status **Planning**
 Scale **1:500 @ A3**
 Drawn **AB** checked **LS**
 Job no. **1744** dwg no. **P401** rev. **J**