


SITE LOCATION PLAN
AREA 2 HA
SCALE: 1:1250 on A4
CENTRE COORDINATES: 436132 , 411294



Supplied by Streetwise Maps Ltd
www.streetwise.net
Licence No: 100047474


ALL SETTING OUT & LEVELS TO BE TAKEN AS INDICATED ONLY AND TO BE CONFIRMED ON SITE BY CONTRACTOR PRIOR TO COMMENCEMENT OF WORKS. ALL STRUCTURAL & DEMOLITION WORKS TO BE IN STRICT ACCORDANCE WITH STRUCTURAL ENGINEERS CALCULATIONS & DETAILS. DO NOT SCALE FROM DRAWING. ANY DISCREPANCIES TO BE REPORTED IMMEDIATELY. ALL BOUNDARY LOCATIONS & WORKS RELATED TO BOUNDARIES MUST BE CONFIRMED AND AGREED IN WRITING WITH ADJOINING OWNERS PRIOR TO UNDERTAKING ANY WORKS. ALL IN ACCORDANCE WITH THE PARTY WALL ACT, PARTY WALL AGREEMENTS ARE THE RESPONSIBILITY OF THE CLIENT PRIOR TO COMMENCEMENT OF WORKS

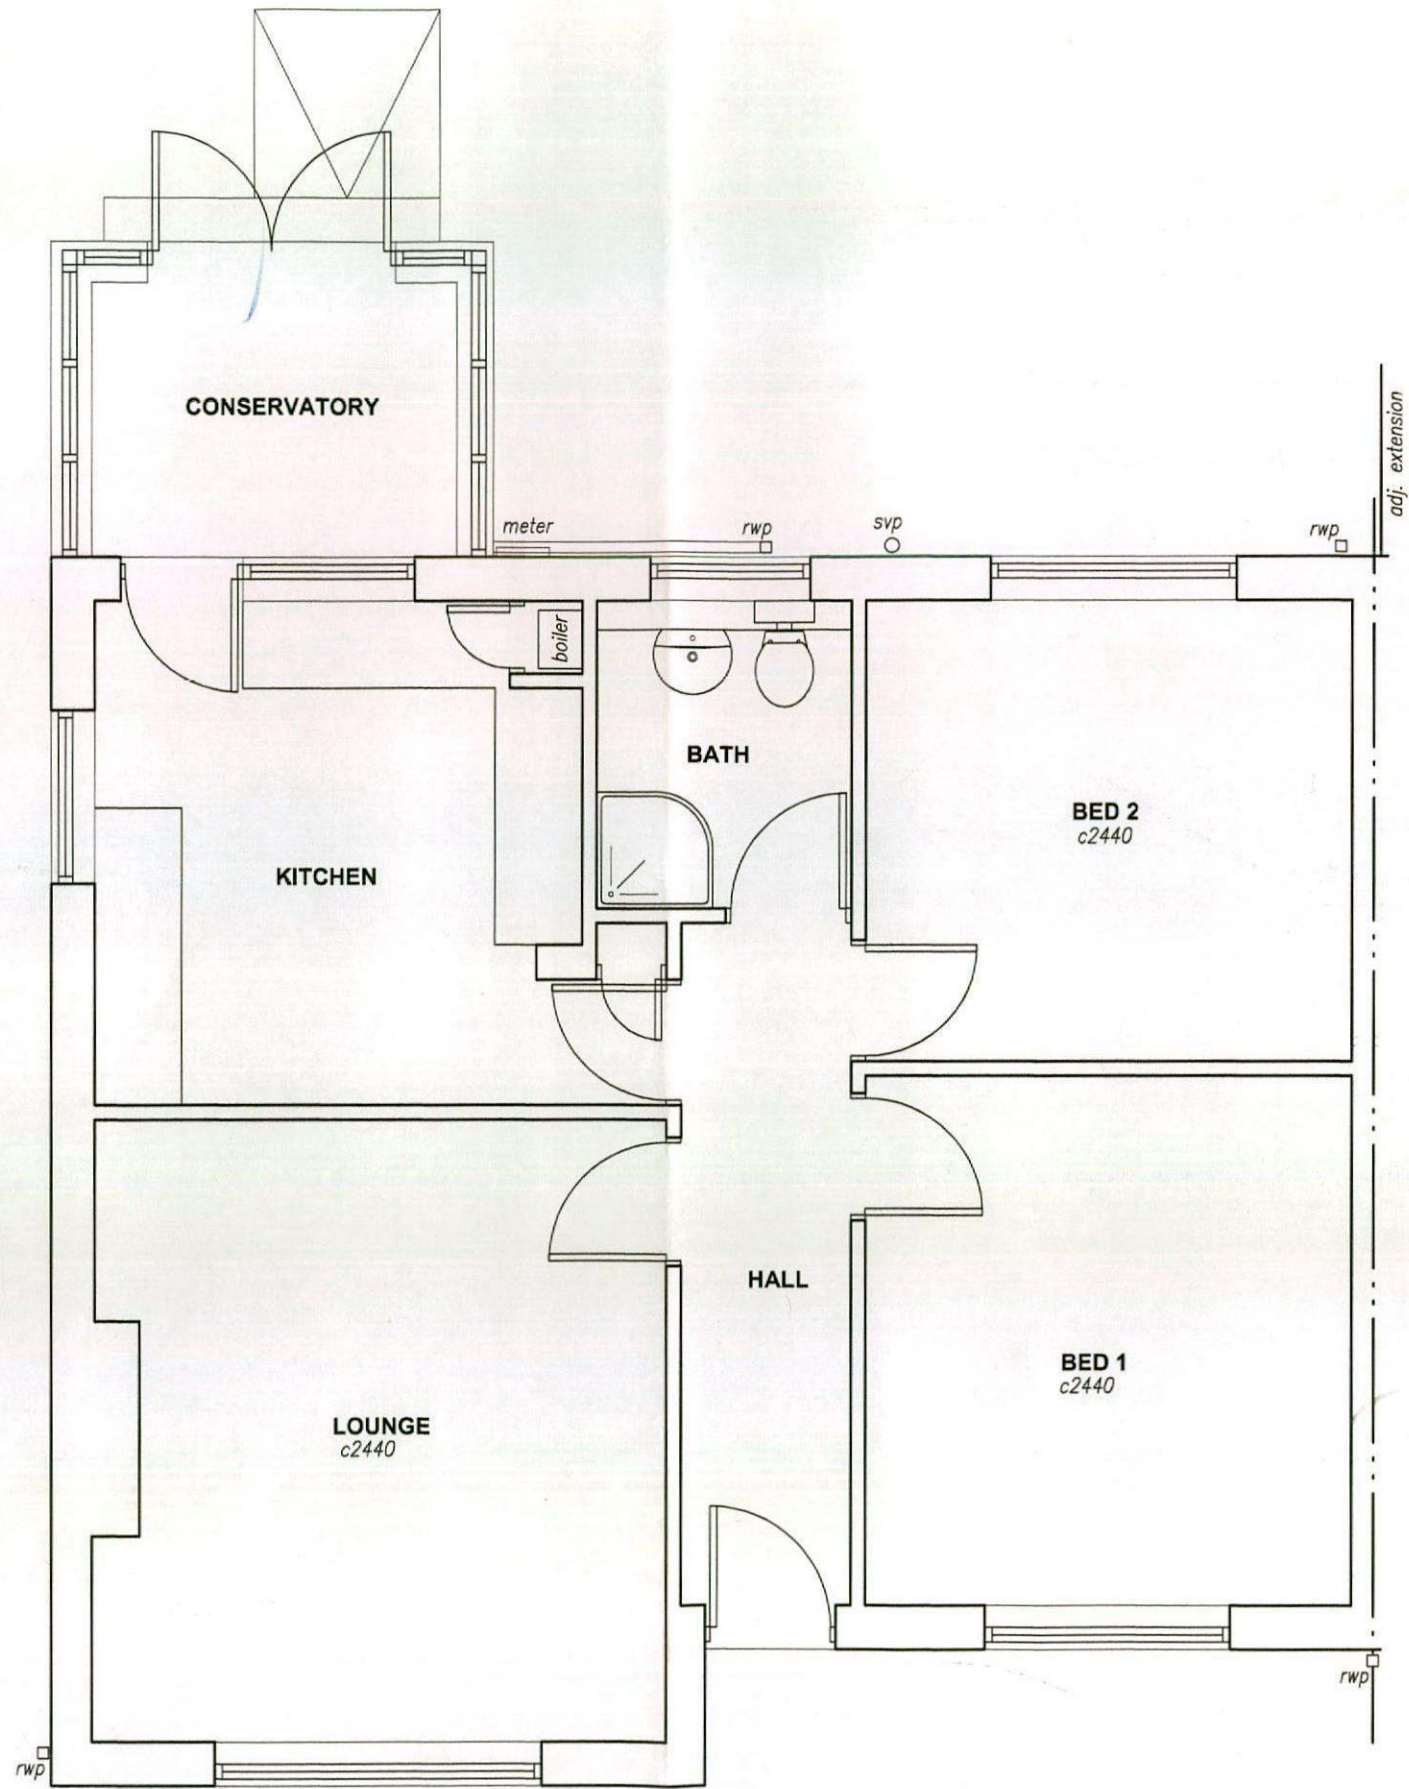


EXISTING FLOOR PLAN (1:50)



EXISTING FRONT ELEVATION (1:100)

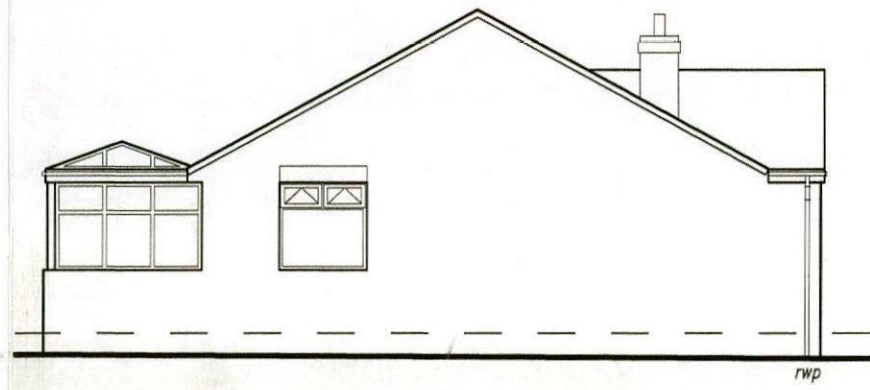


EXISTING SIDE ELEVATION (1:100)

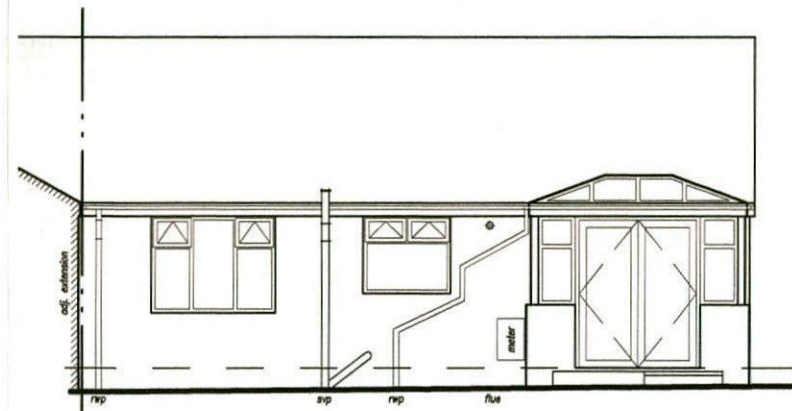

EXISTING REAR ELEVATION (1:100)

rev.	date	notes											
<p>akh consulting services</p> <p>cavendish house worksop, nottinghamshire, s80 3ll tel. 01909 500 211</p> <p>client: Patrick Dallimore 18 The Green, Royston, ST1 4JN</p> <p>project: Proposed Rear Extension</p> <p>content: Existing Floor Plan & Elevations</p> <table border="1"> <thead> <tr> <th>job no.</th> <th>dep. no.</th> <th>rev.</th> <th>scale</th> <th>size</th> <th>date</th> </tr> </thead> <tbody> <tr> <td>001</td> <td>*</td> <td>1:50/100</td> <td>A3</td> <td>10.06.14</td> </tr> </tbody> </table> <p>status:</p> <p>© Architectural Knowledge 2014</p>			job no.	dep. no.	rev.	scale	size	date	001	*	1:50/100	A3	10.06.14
job no.	dep. no.	rev.	scale	size	date								
001	*	1:50/100	A3	10.06.14									


ALL SETTING OUT & LEVELS TO BE TAKEN AS INDICATED ONLY AND TO BE CONFIRMED ON SITE BY CONTRACTOR PRIOR TO COMMENCEMENT OF WORKS. ALL STRUCTURAL & DEMOLITION WORKS TO BE IN STRICT ACCORDANCE WITH STRUCTURAL ENGINEERS CALCULATIONS & DETAILS. DO NOT SCALE FROM DRAWING. ANY DISCREPANCIES TO BE REPORTED IMMEDIATELY. ALL BOUNDARY LOCATIONS & WORKS RELATED TO BOUNDARIES MUST BE CONFIRMED AND AGREED IN WRITING WITH ADJOINING OWNERSHIPS PRIOR TO UNDERTAKING ANY WORKS. ALL IN ACCORDANCE WITH THE PARTY WALL ACT. PARTY WALL AGREEMENTS ARE THE RESPONSIBILITY OF THE CLIENT PRIOR TO COMMENCEMENT OF WORKS.

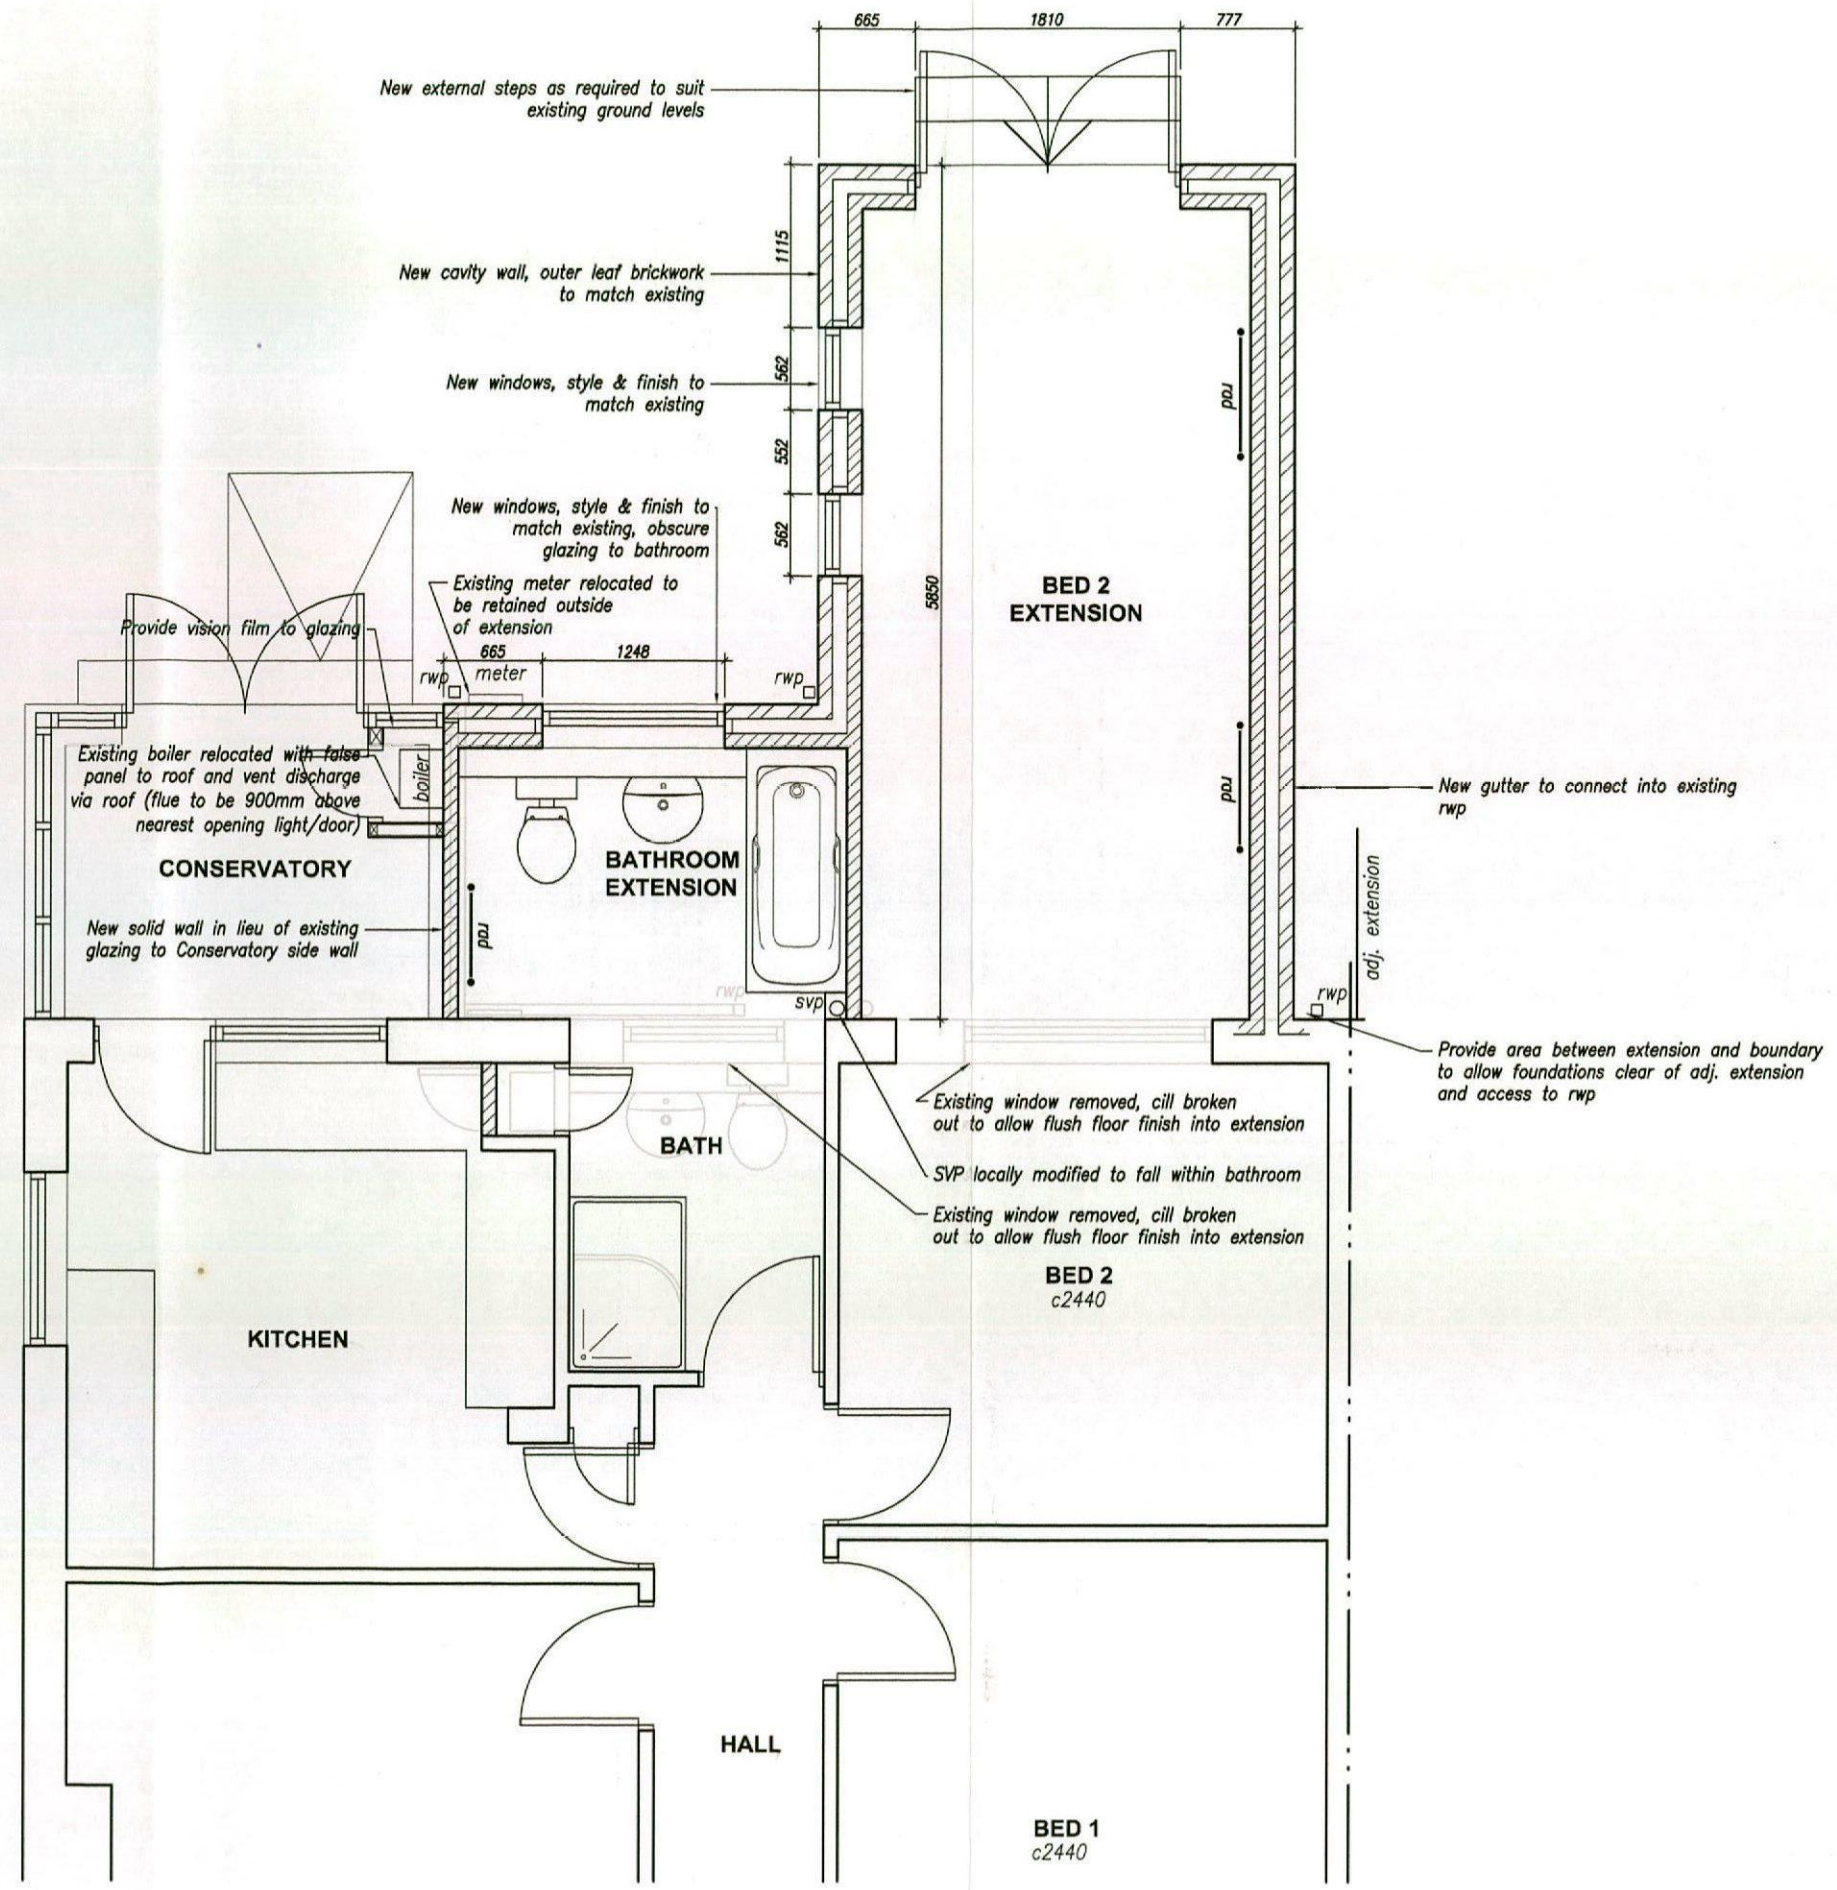


PROPOSED FLOOR PLAN (1:50)

rev.	date	notes
<p>akh consulting services</p> <p>cavendish house workshop, nottinghamshire, s80 3ll tel. 01909 500 211</p> <p>client: Patrick Dallimore 18 The Green, Royston, ST1 4JN</p> <p>project: Proposed Rear Extension</p> <p>content: Proposed Floor Plan</p> <p>job no. dsg. no. rev. scale size date 002 * 1:50 A3 10.06.14</p> <p>status: PLANNING © Architectural Knowledge 2014</p>		


ALL SETTING OUT & LEVELS TO BE TAKEN AS INDICATED ONLY AND TO BE CONFIRMED ON SITE BY CONTRACTOR PRIOR TO COMMENCEMENT OF WORKS. ALL STRUCTURAL & DEMOLITION WORKS TO BE IN STRICT ACCORDANCE WITH STRUCTURAL ENGINEERS CALCULATIONS & DETAILS. DO NOT SCALE FROM DRAWING. ANY DISCREPANCIES TO BE REPORTED IMMEDIATELY. ALL BOUNDARY LOCATIONS & WORKS RELATED TO BOUNDARIES MUST BE CONFIRMED AND AGREED IN WRITING WITH ADJOINING OWNERS PRIOR TO UNDERTAKING ANY WORKS. ALL IN ACCORDANCE WITH THE PARTY WALL ACT, PARTY WALL AGREEMENTS ARE THE RESPONSIBILITY OF THE CLIENT PRIOR TO COMMENCEMENT OF WORKS

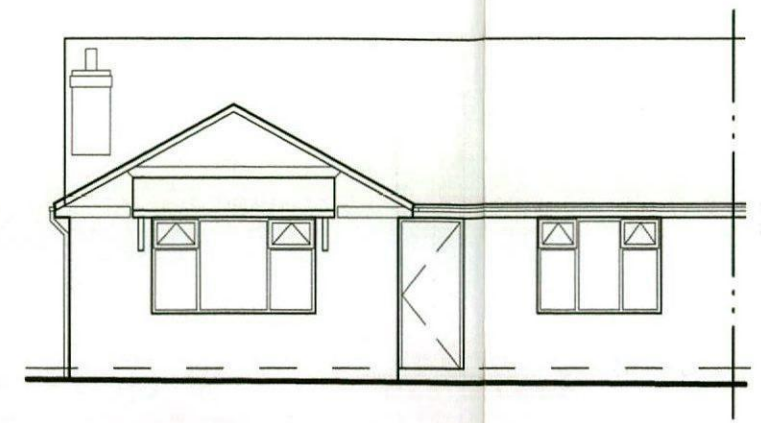

EXISTING FRONT ELEVATION (1:100)

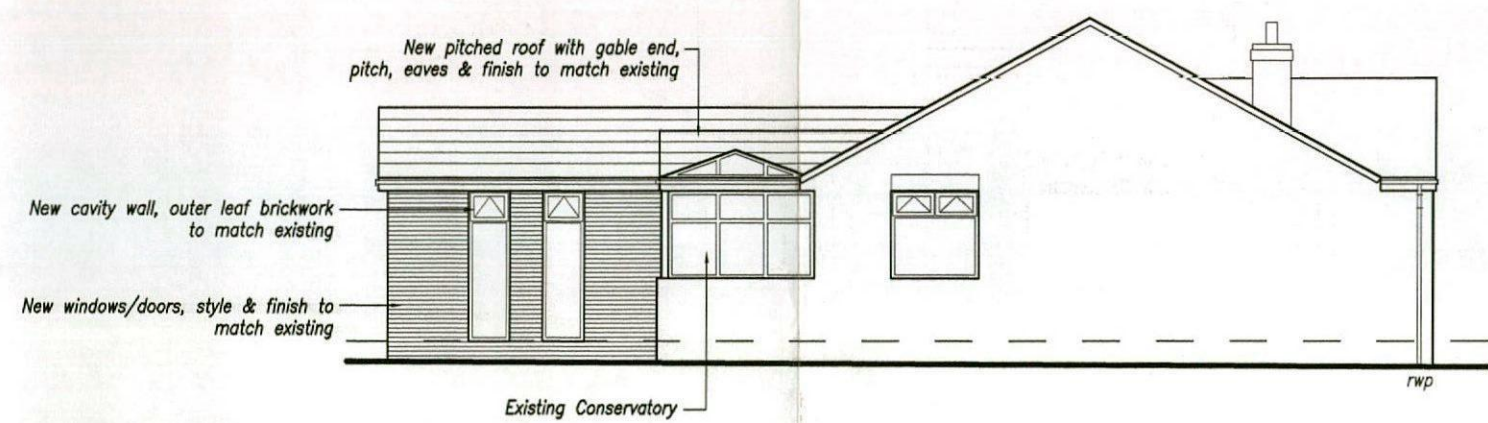

PROPOSED SIDE ELEVATION (1:100)

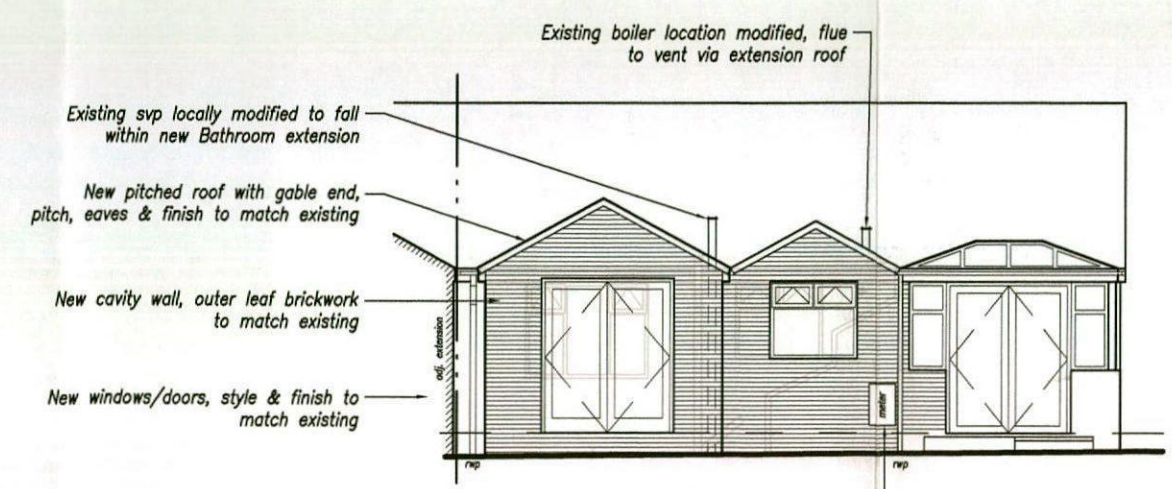

PROPOSED REAR ELEVATION (1:100)

rev	date	notes
		
cavendish house worksop. nottinghamshire. s80 3ll tel. 01909 500 211		
client: Patrick Dallimore 18 The Green, Royston, ST1 4JN		
project: Proposed Rear Extension		
content: Proposed Elevations		
job no.	desig no.	rev.
003	*	1:100
size	date	
A3	10.06.14	
PLANNING © Architectural Knowledge 2014		