


Drawing No.	Rev No.
MWC003 -004	

SURFACE WATER IS TO BE DIRECTED IN THE FIRST INSTANCE TO A NEW SOAK AWAY 1m³ A MINIMUM OF 5m FROM ANY EXISTING STRUCTURE IN THE REAR GARDEN AREA. (SUBJECT TO PERCUATION TEST RESULTS BEAING SATISFACTORY). OR DISCHARGED INTO EXISTING COMBINED SEWAR SYSTEM IN FITZWILLIAM ROAD.
FOWL PIPE TO BE 150mm DIA
SURFACE WATER 100mm DIA

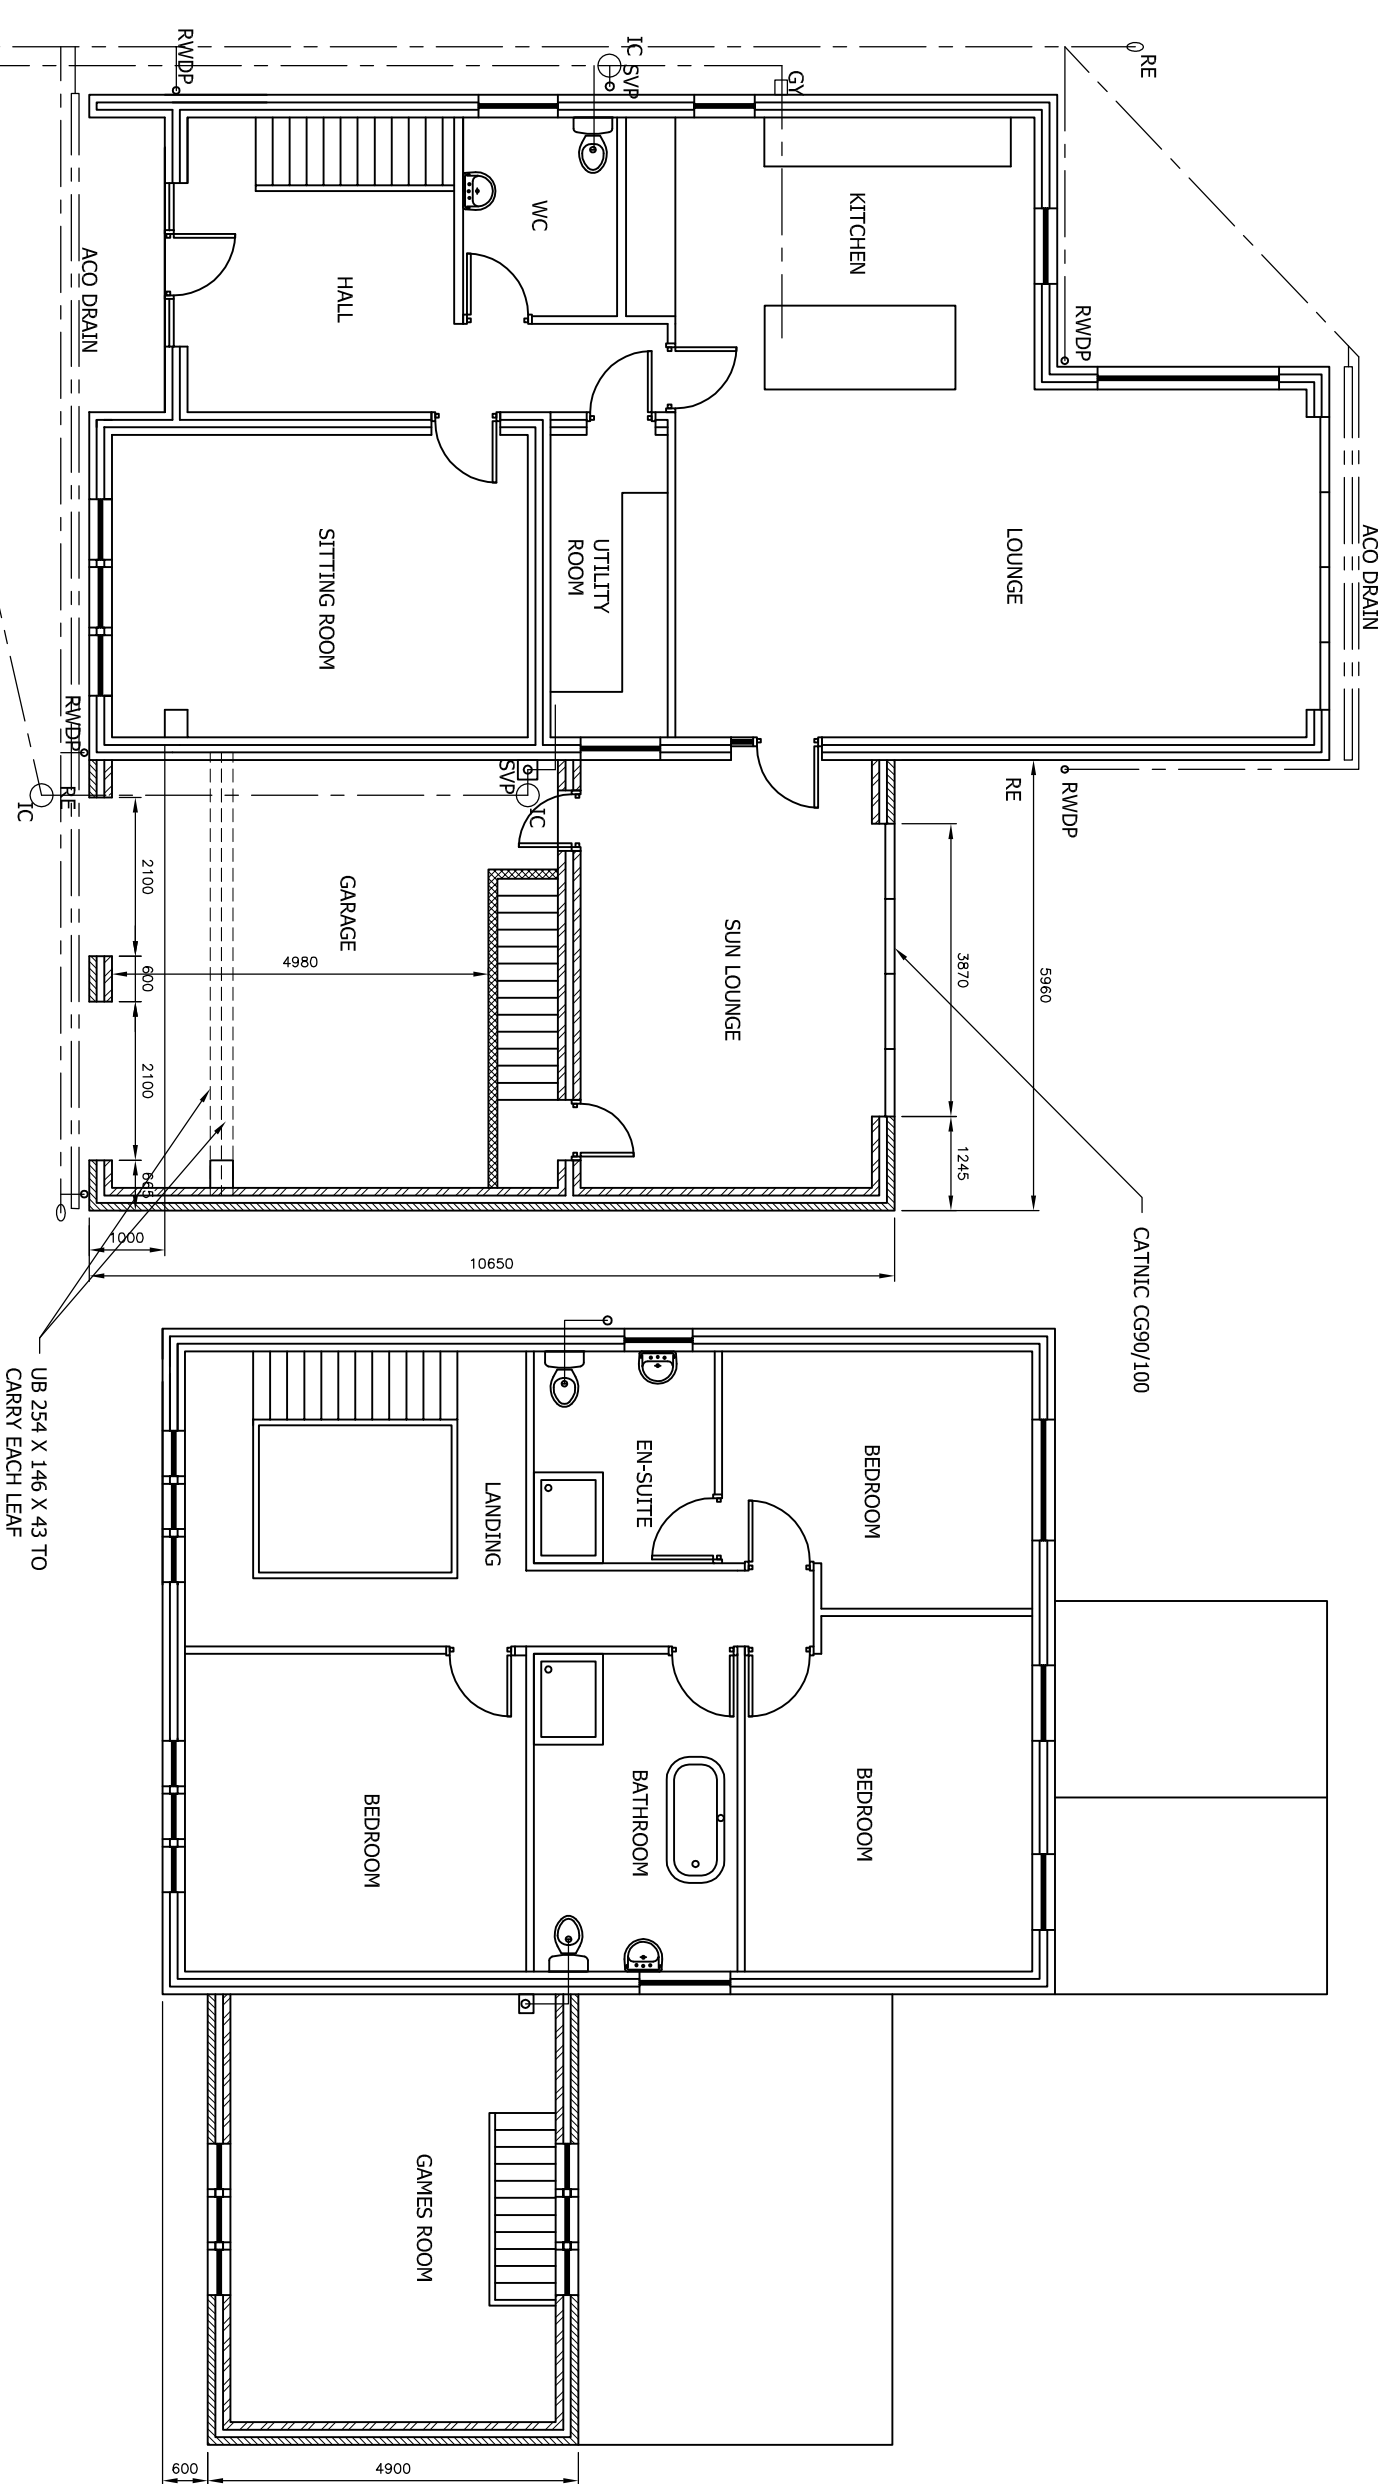

PROPOSED GROUND FLOOR PLAN
SCALE 1:100 AT A3

PROPOSED FIRST FLOOR PLAN
SCALE 1:100 AT A3

DO NOT SCALE: Contractor to check all dimensions and report any omissions or errors

NOTES

Rev	Description	By	CHK	APP	Date
-----	-------------	----	-----	-----	------

JRB DESIGNS LTD
166 Churchfield Lane
Barton
Barnsley
S75 5EA
Tel: 01226 383542
Fax: 01226 380078
Mob: 07970 541192
Email: jrb@jrbdesigns.co.uk
This drawing is copyright. © Jrbdesigns Ltd.

Client
MR W CHIPCHASE

Drawing Title
PROPOSED PLANS

Address
RIVERTON
FITZWILLIAM ROAD
DARFIELD
BARNLSLEY S73 9HY

Project Title:
PROPOSED TWOSTOREY
SIDE EXTENSION

Purpose of Issue:
PLANNING

Drawing Status
FIRST ISSUE

Scale at A3 AS SHOWN	Drawn By JRB	Date 13/02/2011
Checked By WJC	Approved By WJC	Date 13/02/2011
Project No. MWC003	Drawing No. 004	Revision

APPROVAL ☒ INFORMATION ☐ TENDER ☐ CONTRACT ☐ CONSTRUCTION ☐