




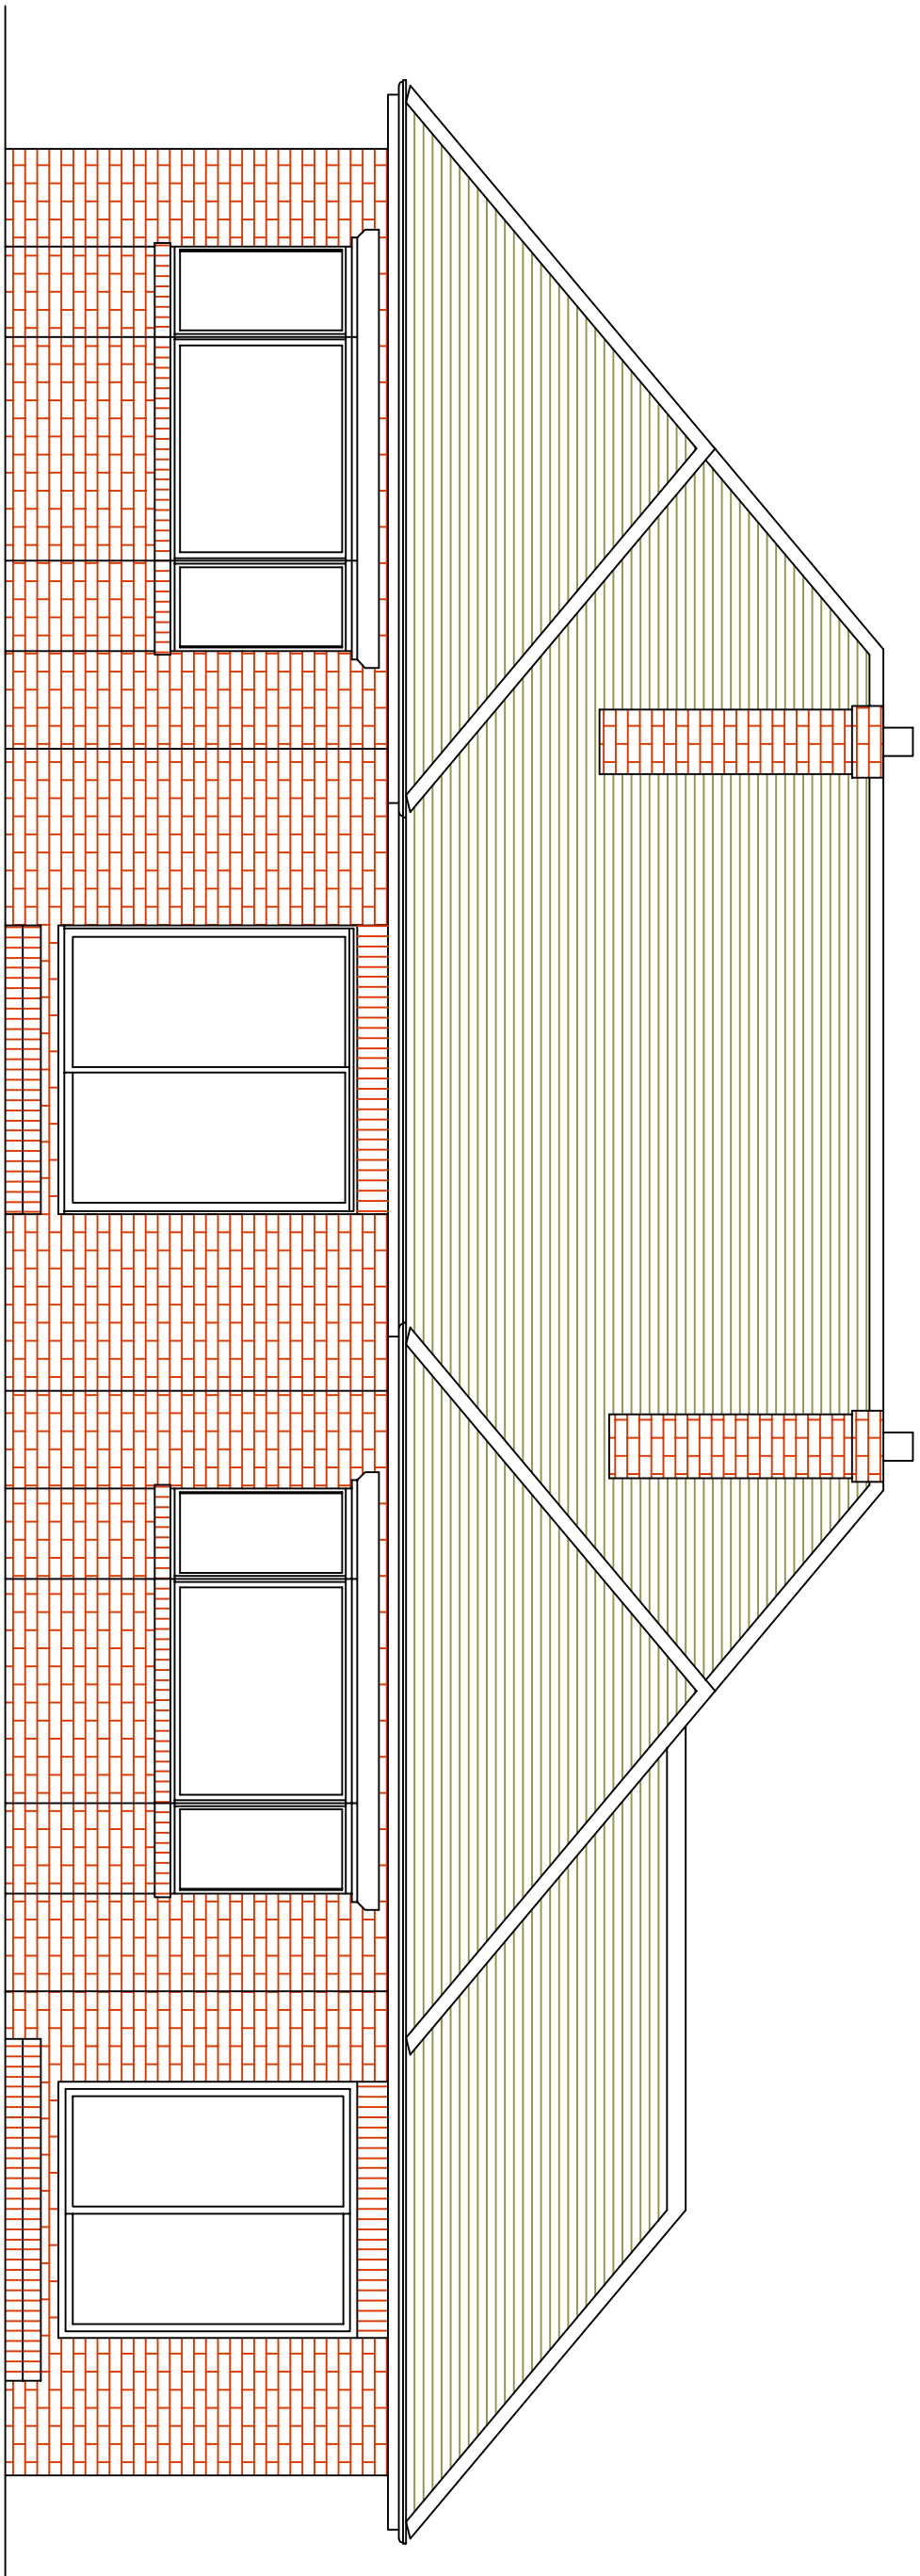


REAR (SOUTH) ELEVATION

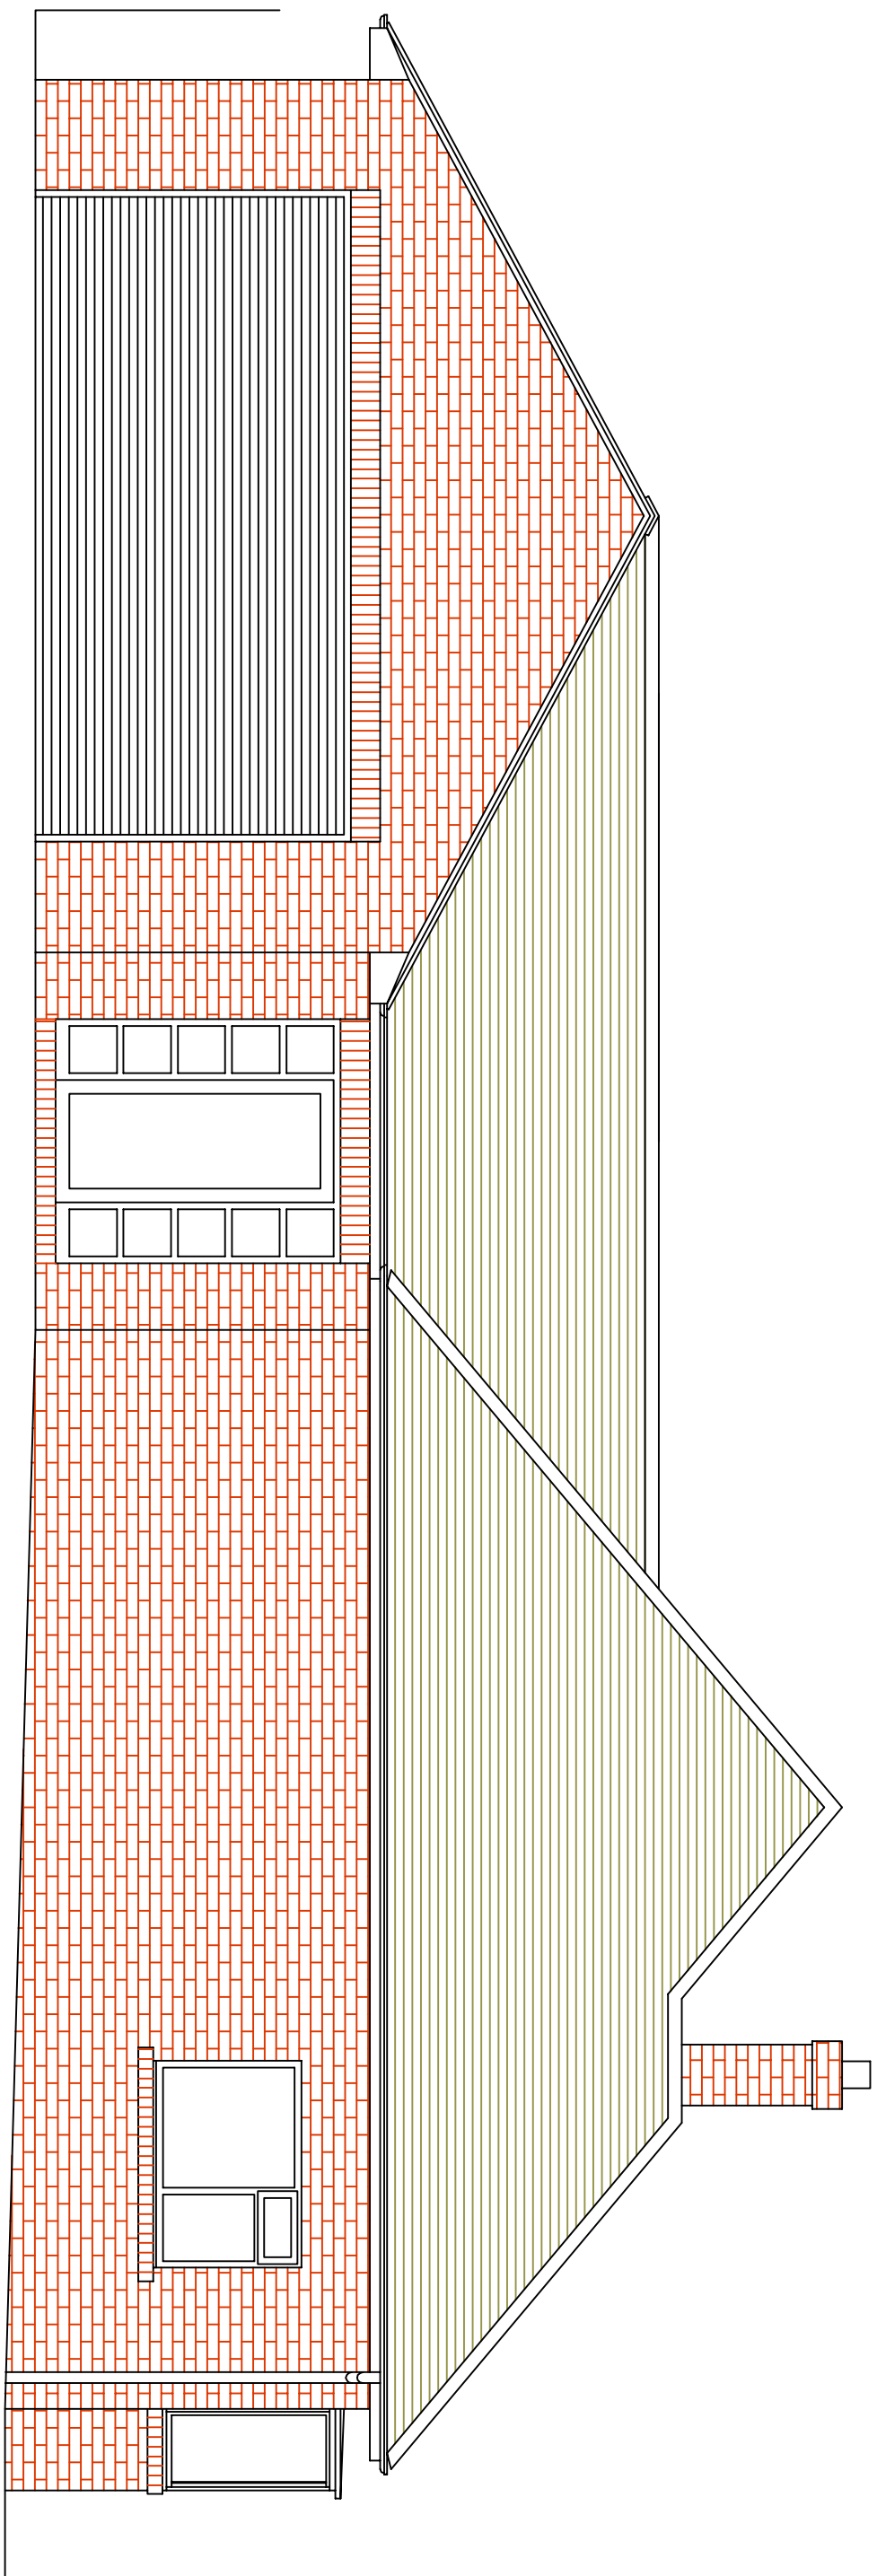

SIDE (WEST) ELEVATION

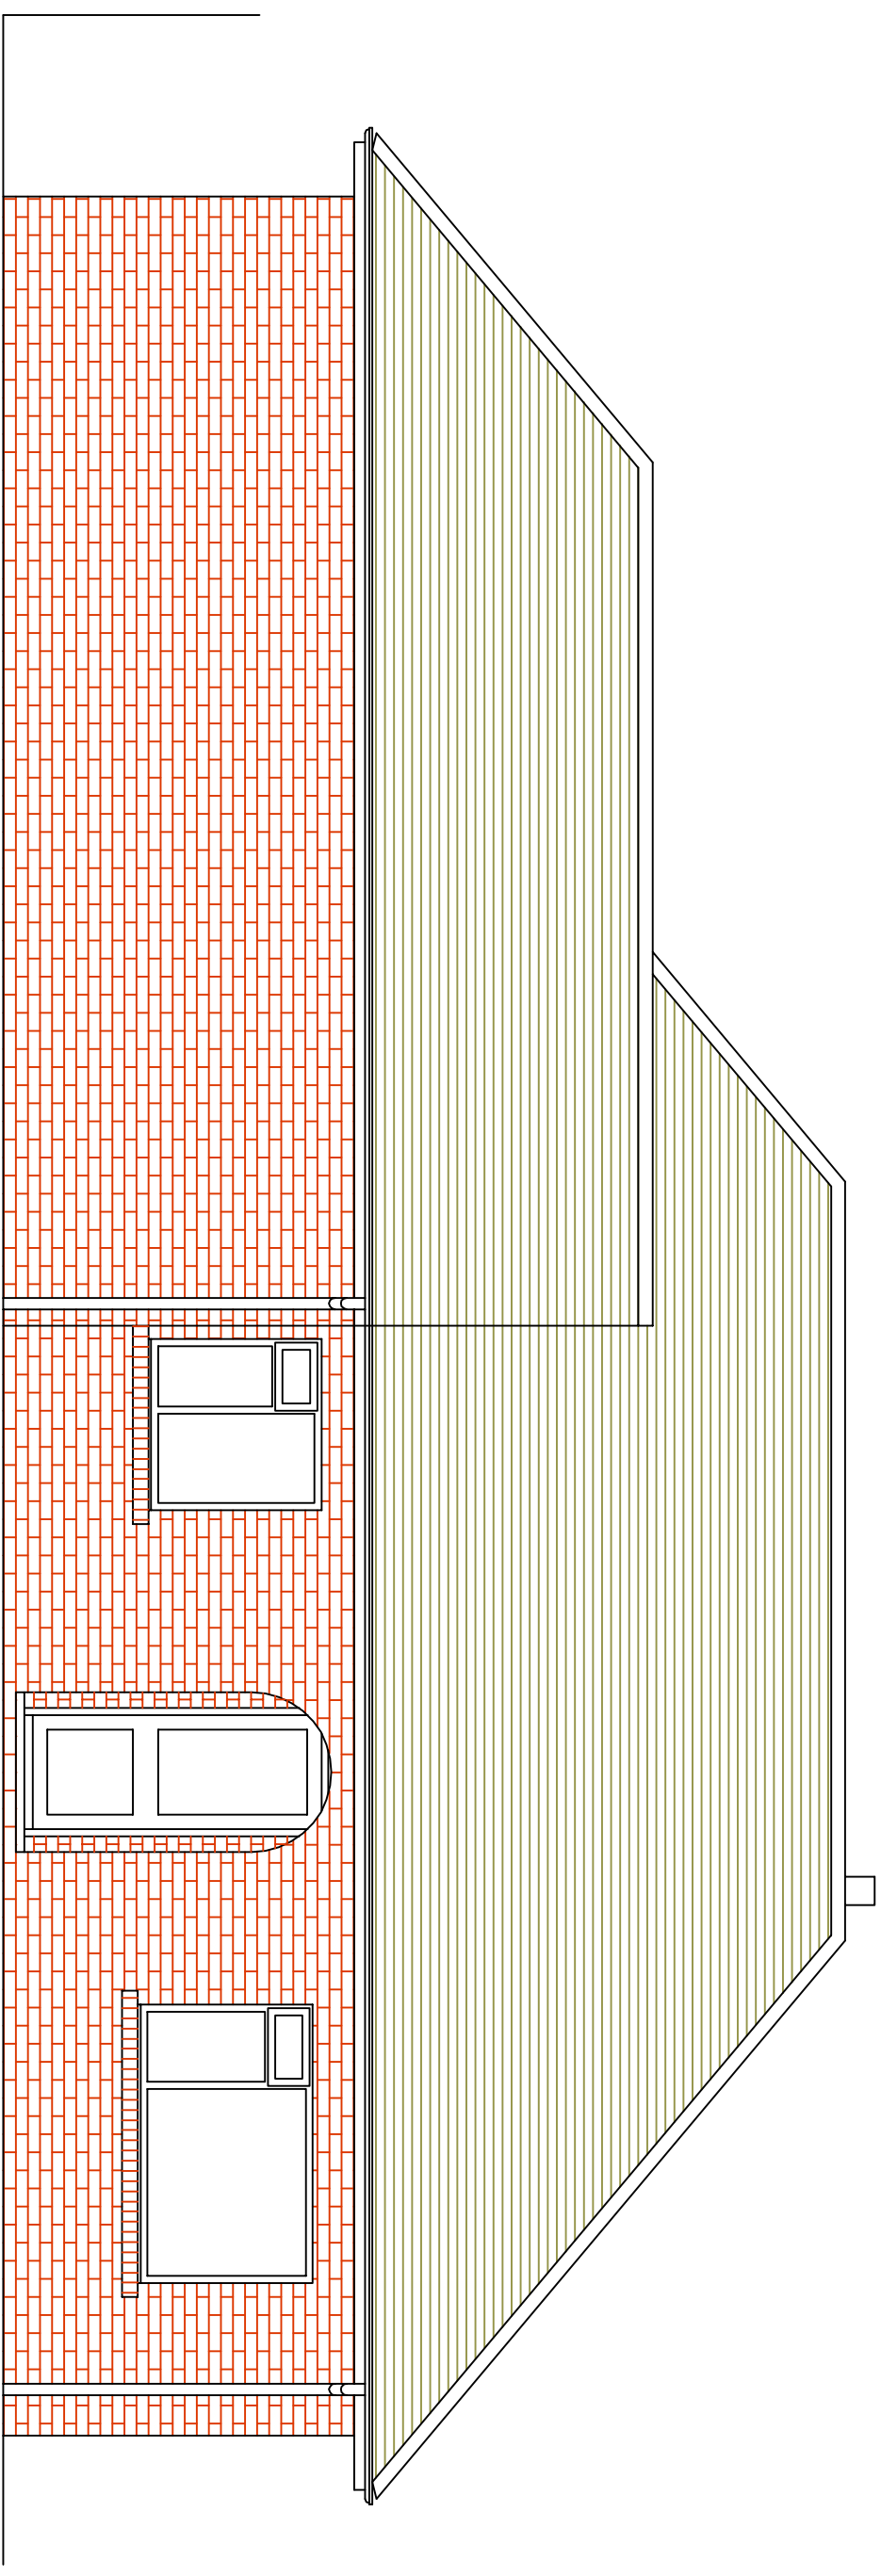

FRONT (NORTH) ELEVATION

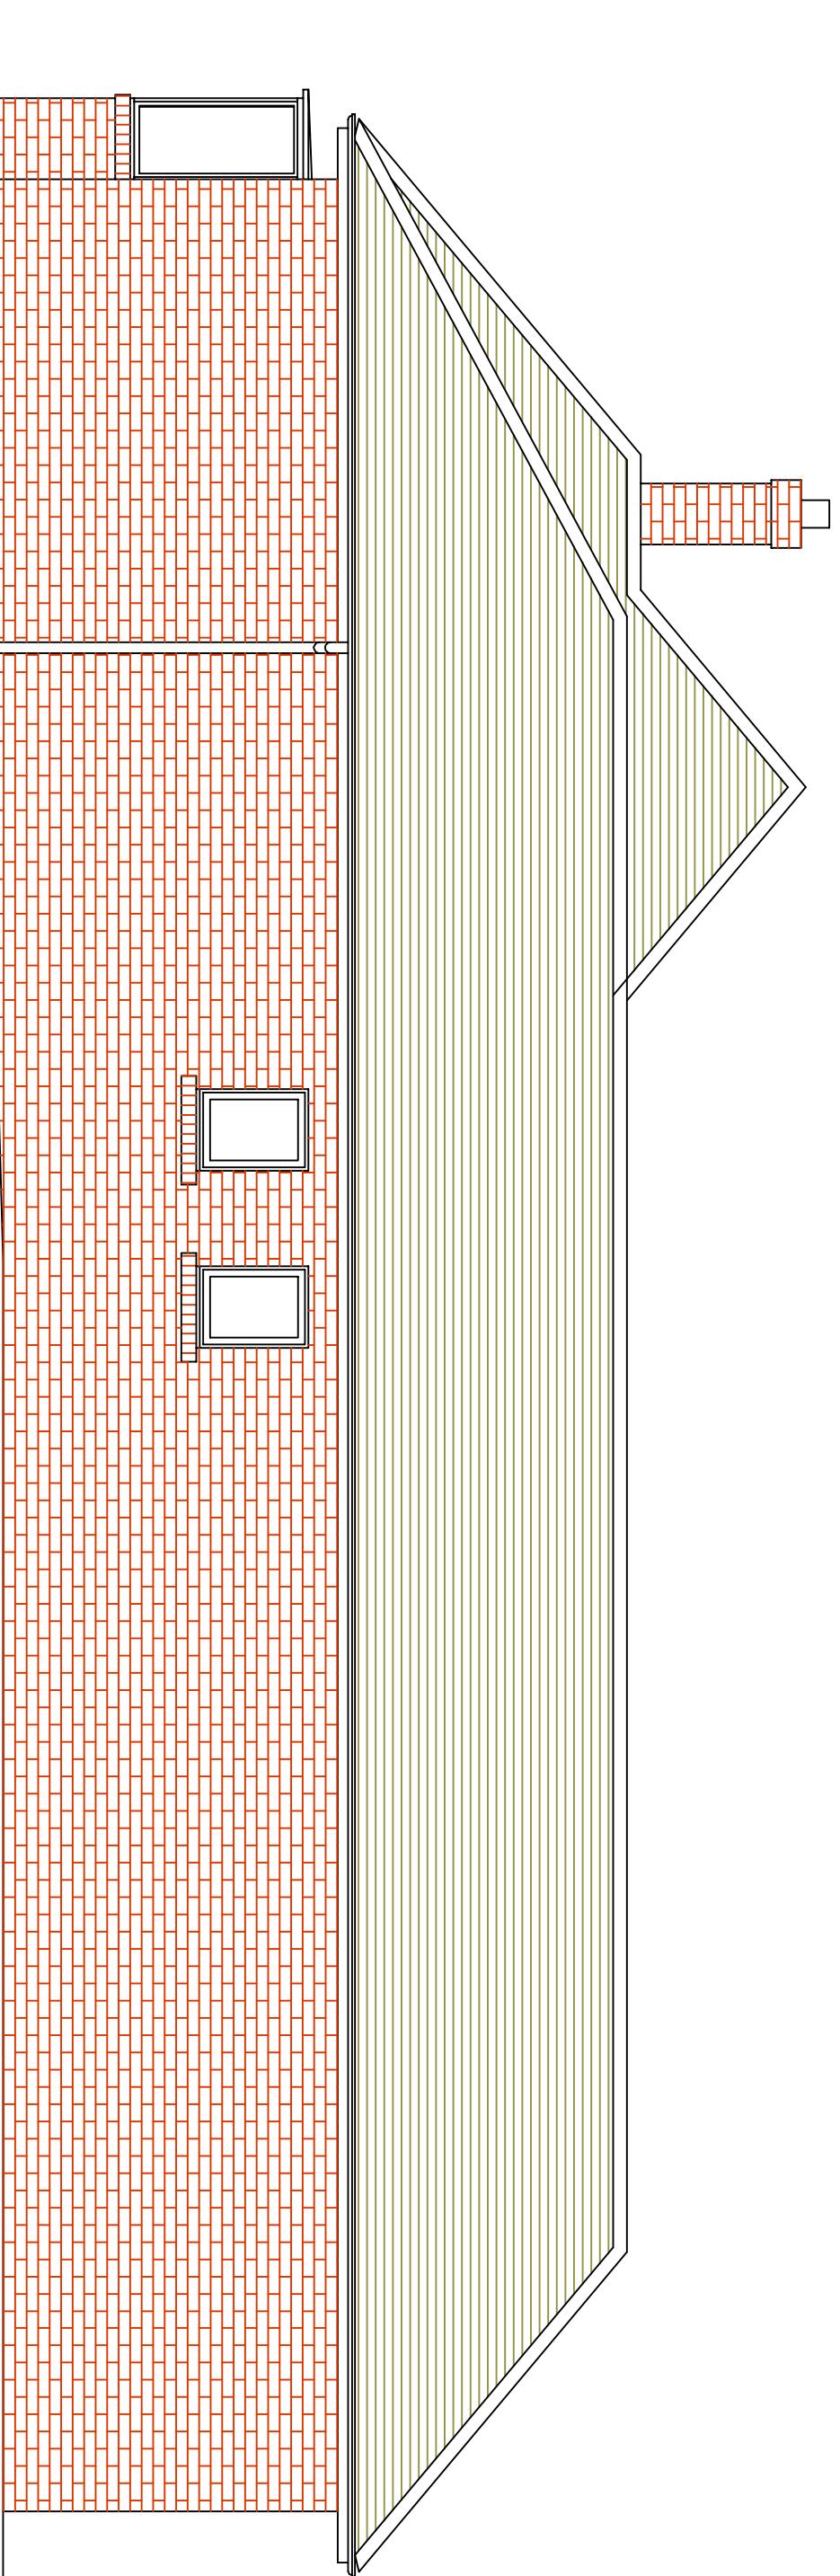

SIDE (EAST) ELEVATION

600mm wide x 825mm
high obscure glazed
windows, each window
no more than 0.5sq.m in
area

- Revisions
- E 19 Aug 2017 Roof pitch lowered, gables front gabled.
 - D 20 Oct 2016 East elevation windows revised.
 - C 10 Aug 2016 Gables heightened to 7.5m internally.
 - B 9 Aug 2016 Hatching added to chimneys, materials note added.
 - A 13 July 2016 Hatching added to chimneys, materials note added.

MATERIALS

roof: red Marley Modern tiles

walls: red brick to match existing

windows and doors: white upvc and aluminium to match existing

rainwater goods: green painted timber and metal to match existing

JEFF SOWERBY ARCHITECT			
230 Albert Road, Sheffield, S9 9RD			
email: jef@jeffsowerbyarchitect.com			
www.jeffsowerbyarchitect.com			
telephone/fac: 0114 527 9008			
Client			
LYNDESEY AND CRAIG			
Job title			
PROPOSED EXTENSION TO			
RYMODEN, 14 MILTON ROAD,			
HOYLAND			
Drawing title			
ELEVATIONS AS PROPOSED			
Scale	Drawing no.	Revision	Date
1:50@A1	LAC 04	E	2.07.2016