



Drawing No.	Rev No.
MNR001 -004	B

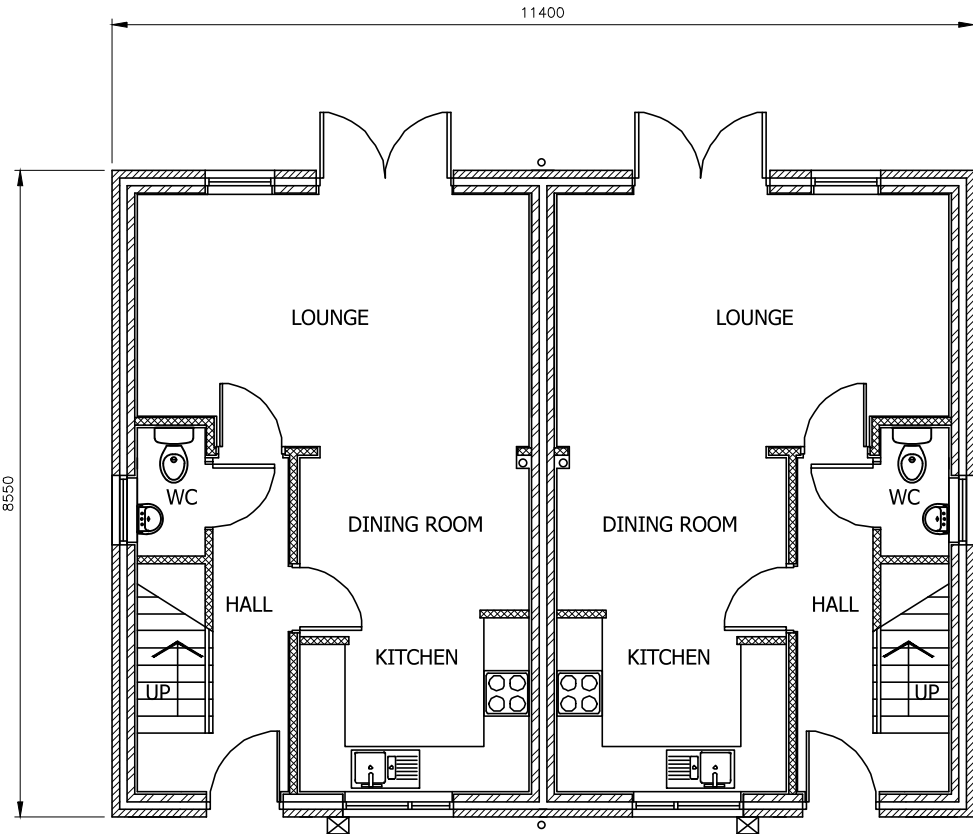

PROPOSED GROUND FLOOR PLAN
SCALE 1:100 AT A3

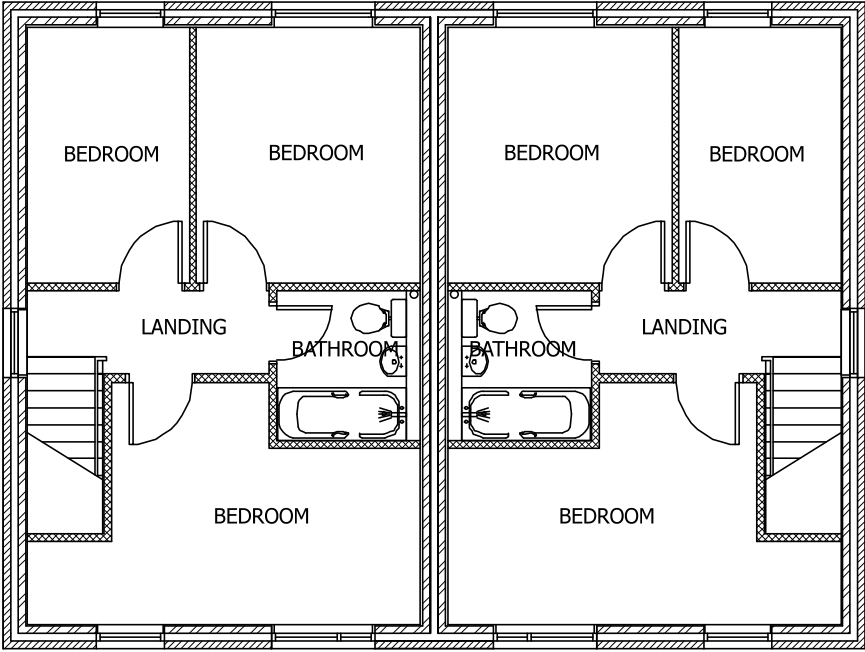

PROPOSED SECOND FLOOR PLAN
SCALE 1:50 AT A3

DO NOT SCALE: Contractor to check all dimensions and report any omissions or errors

NOTES

B	Canopy removed	JRB			22/08/16
A	Blue line moved	JRB			27/05/16
Rev	Description	By	Chk	App	Date

JRB DESIGNS Ltd
1 Saville Road
Cudworth
Barnsley
S72 8LT
Tel: 01226 383542
Fax: 01226 380078
Mob: 07970 541192
Email: john@jrbdesigns.co.uk

This drawing is copyright. © jrbdesigns Ltd.

Client
MR. N ROBINSON

Drawing Title
PROPOSED PLANS 3 BED SEMI

Address
**21 ST. MARYS ROAD
DARFIELD
BARNSELY
S73 9LQ**

Project Title:
**PROPOSED NEW HOUSING
DEVELOPMENT**

Purpose of Issue:
PLANNING

Drawing Status
FIRST ISSUE

Scale at A3 AS SHOWN	Drawn By JRB	Date 18/09/2015
Checked By	Date 18/09/2015	Approved By Date 18/09/2015
Project No. MNR001	Drawing No. 004	Revision B

APPROVAL ☐ INFORMATION ☐ TENDER ☐ CONTRACT ☐ CONSTRUCTION ☐