



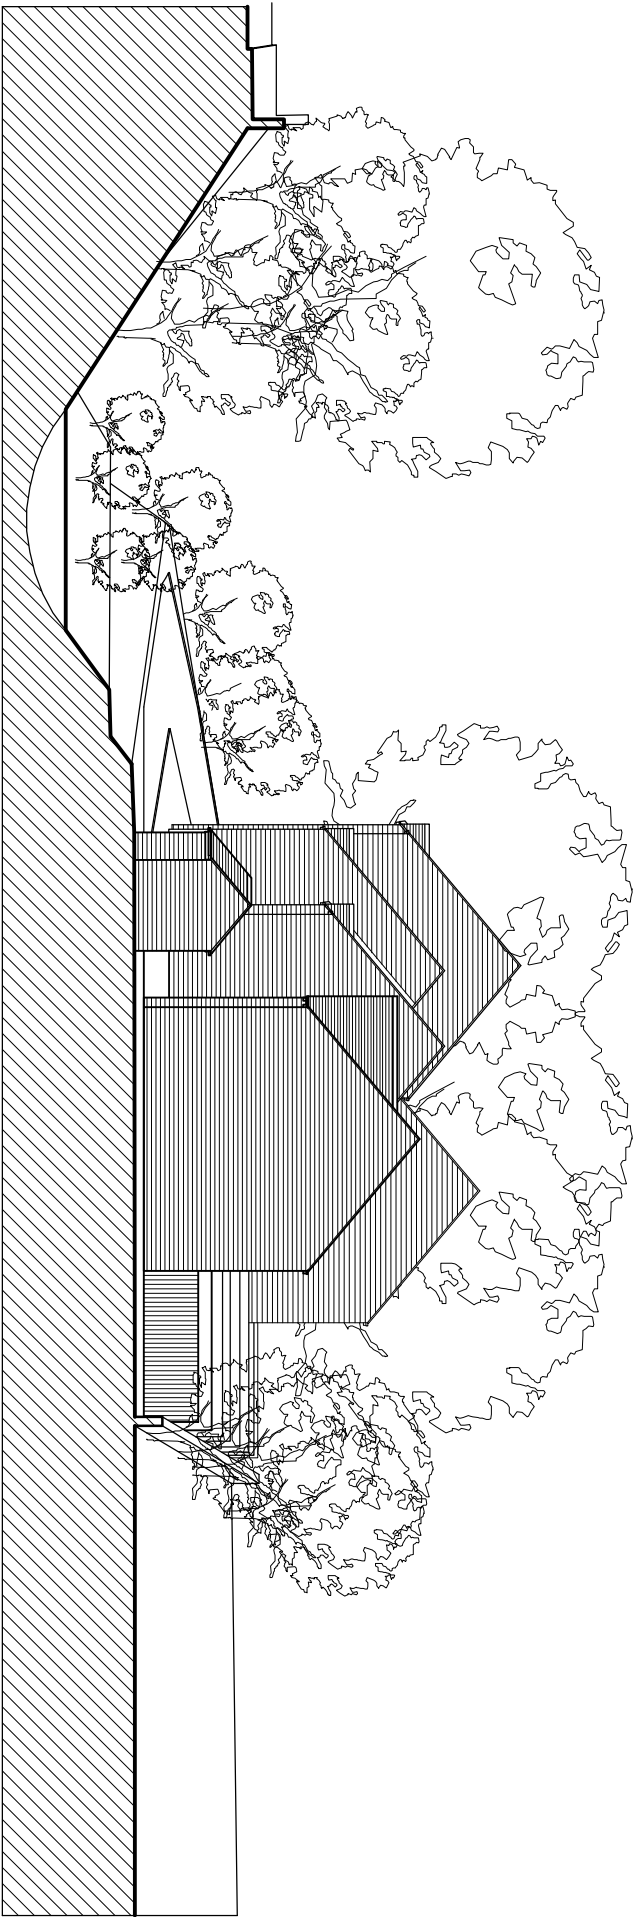

East Elevation

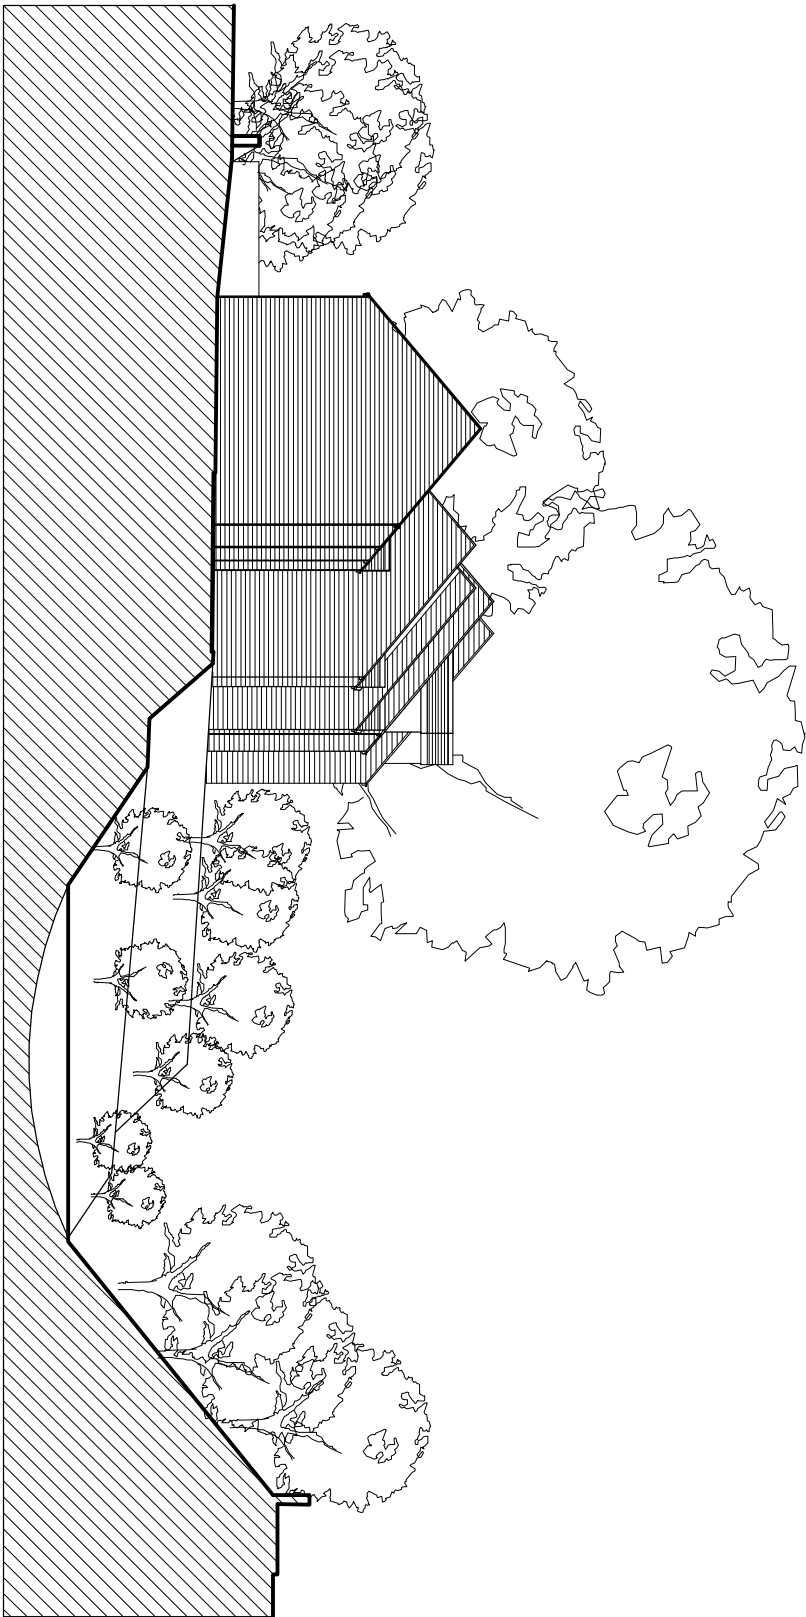

West Elevation

Rev:	Date:	Notes:
------	-------	--------

Mark Brotherton Ltd

Chartered Architect

FOX COTTAGE WHITLEY ROAD WHITLEY

WF2 0LU

TEL / FAX: 01934 452311

email: mba@duyworld.co.uk

Client:	
Mr J Hutchins	
Project:	
Hoyle Mill, Thurstone. Residential Development	
Drawing:	
Proposed Site Gable Elevations	
Date:	Scale:
October 2009	1:250
Drawing No:	Rev:
0961/114	