


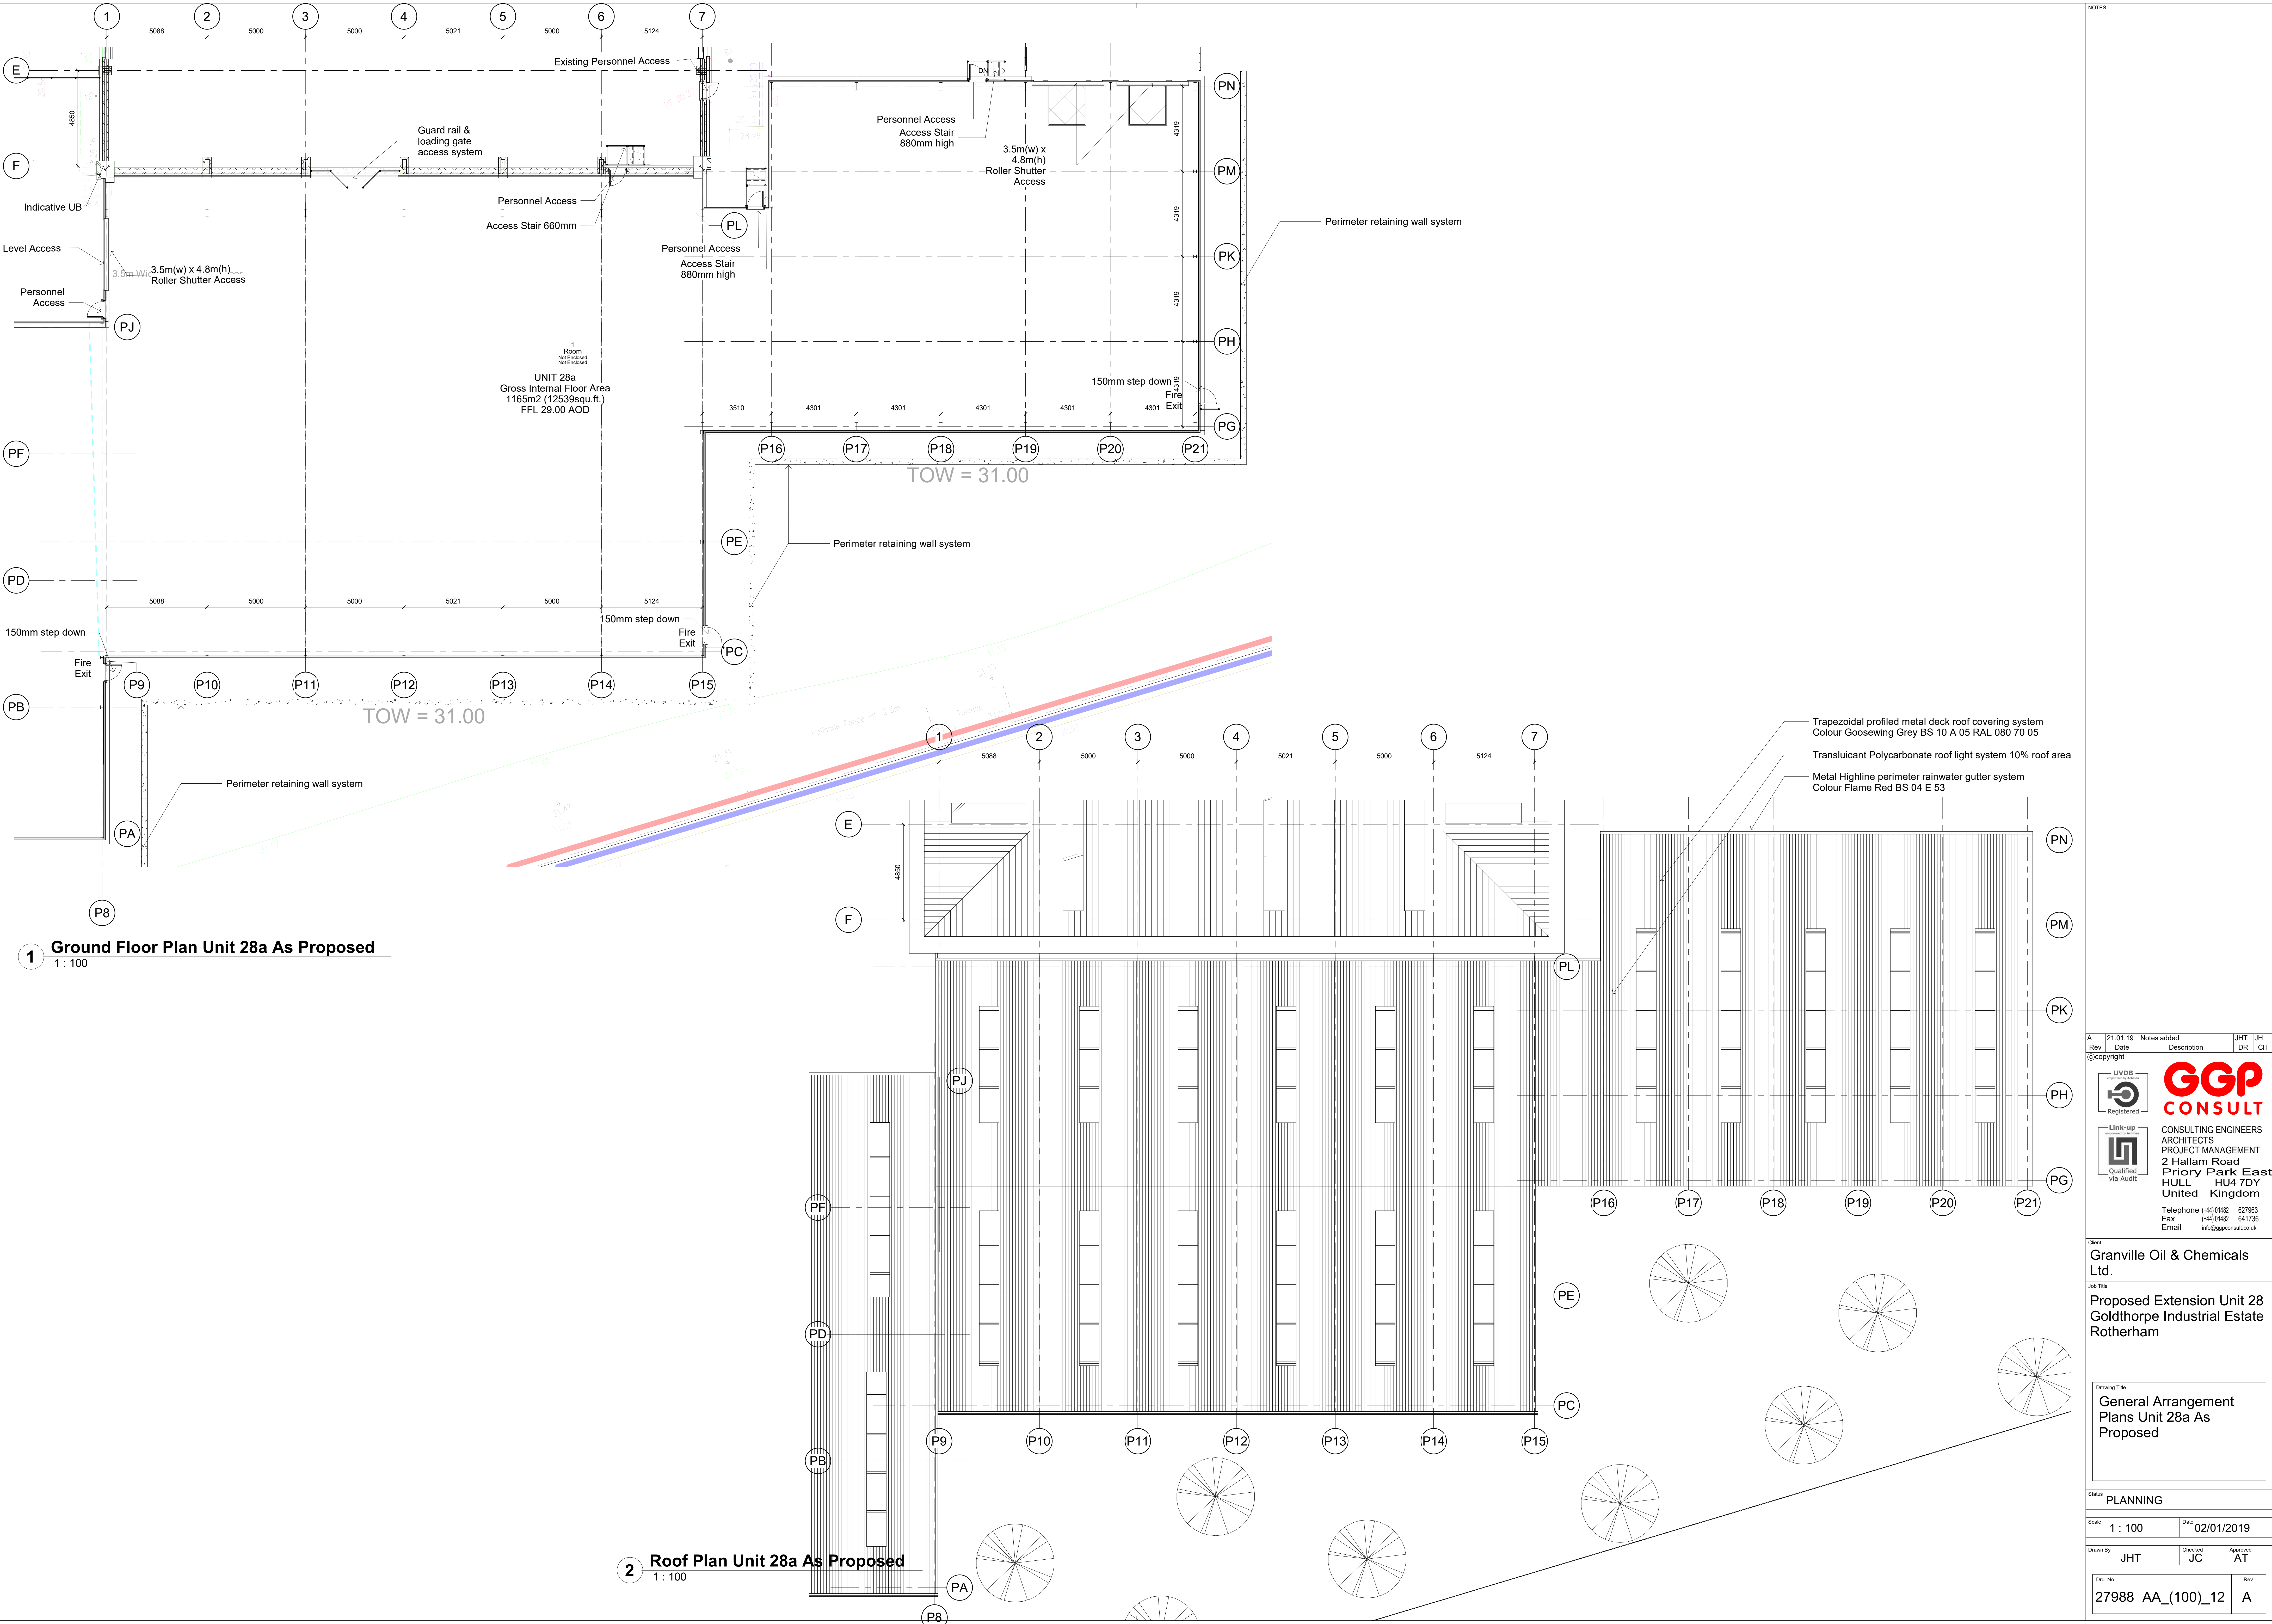

1 Ground Floor Plan Unit 28a As Proposed
1 : 100

2 Roof Plan Unit 28a As Proposed
1 : 100

NOTES

Rev

Date

Notes added

Description

JHT

LH

DR

CH

UVDB

Registered

Link-up

Qualified via Audit

GGP

CONSULT

CONSULTING ENGINEERS

ARCHITECTS

PROJECT MANAGEMENT

2 Hallam Road

Priory Park East

HULL HU4 7DY

United Kingdom

Telephone

(+44) 01482 627963

Fax

(+44) 01482 641736

Email

info@ggpconsult.co.uk

Client:

Granville Oil & Chemicals Ltd.

Job Title

Proposed Extension Unit 28 Goldthorpe Industrial Estate Rotherham

Drawing Title

General Arrangement Plans Unit 28a As Proposed

Status

PLANNING

Scale

1 : 100

Date

02/01/2019

Drawn By

JHT

Checked

JC

Approved

AT

Dwg. No.

27988 AA_(100)_12

Rev

A

AO - ORIGINAL SHEET SIZE