





PROPOSED FRONT ELEVATION
SCALE 1:100

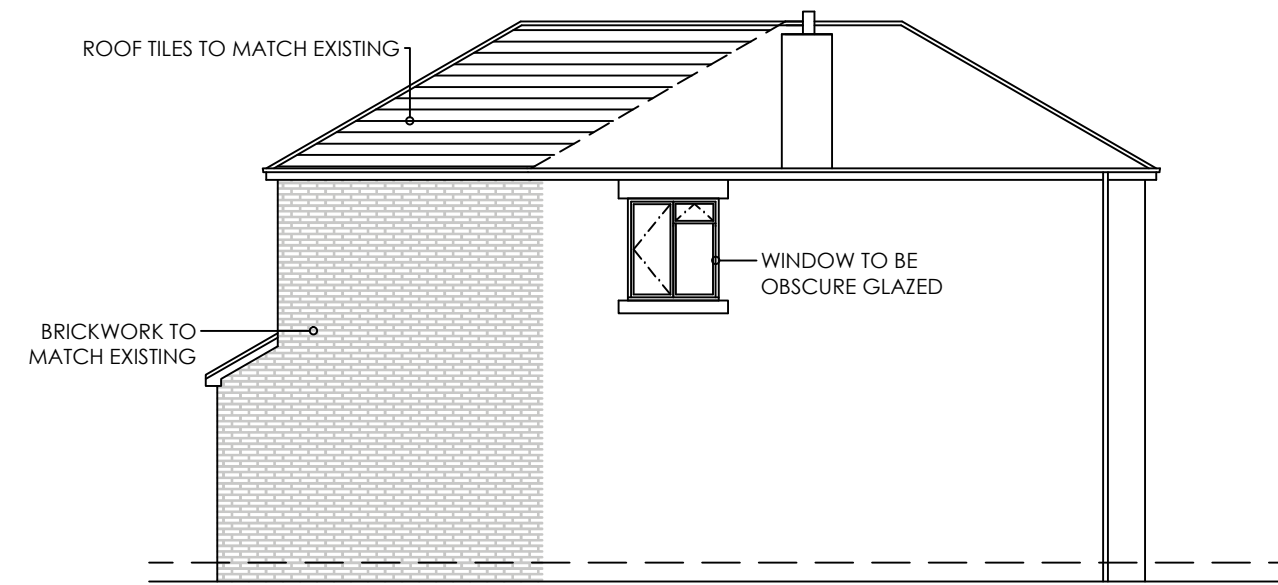

PROPOSED SIDE ELEVATION
SCALE 1:100




PROPOSED REAR ELEVATION
SCALE 1:100

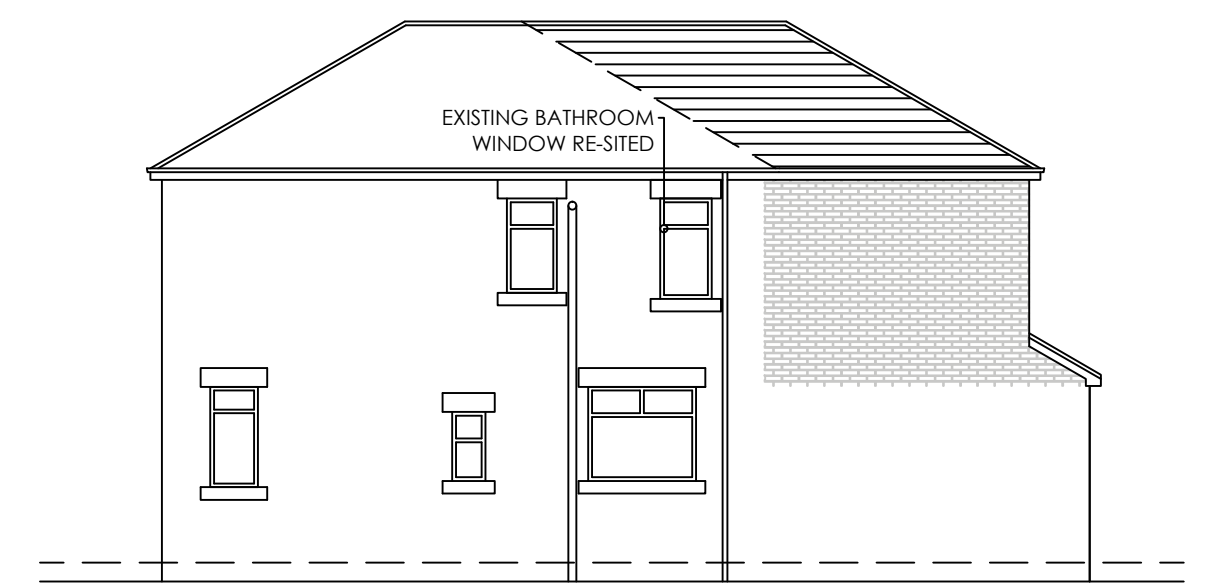

PROPOSED SIDE ELEVATION
SCALE 1:100




EXISTING FRONT ELEVATION
SCALE 1:100

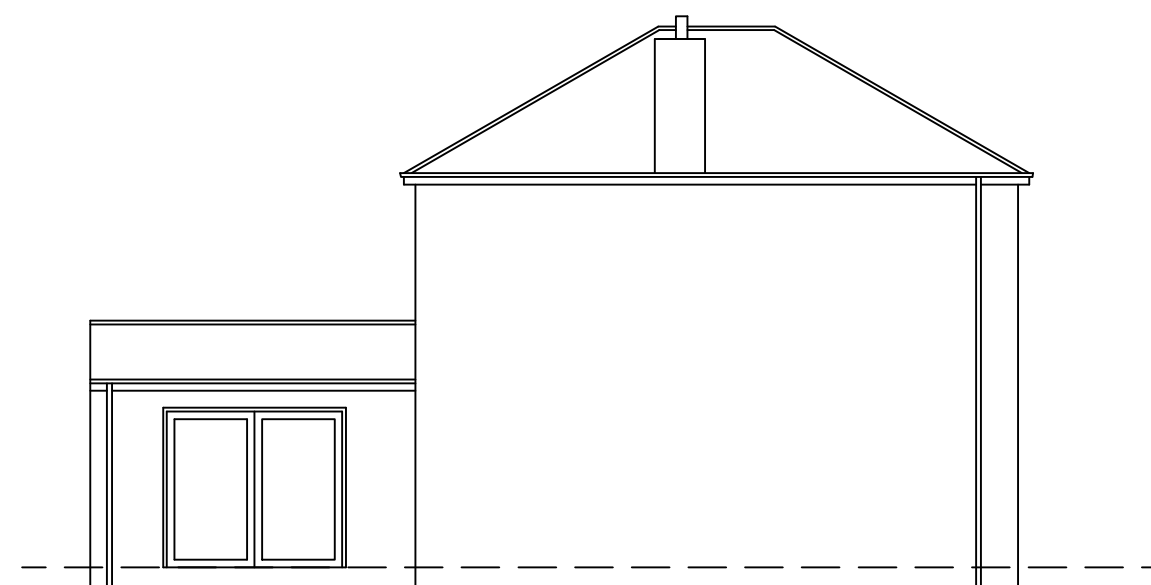


EXISTING SIDE ELEVATION
SCALE 1:100




EXISTING REAR ELEVATION
SCALE 1:100

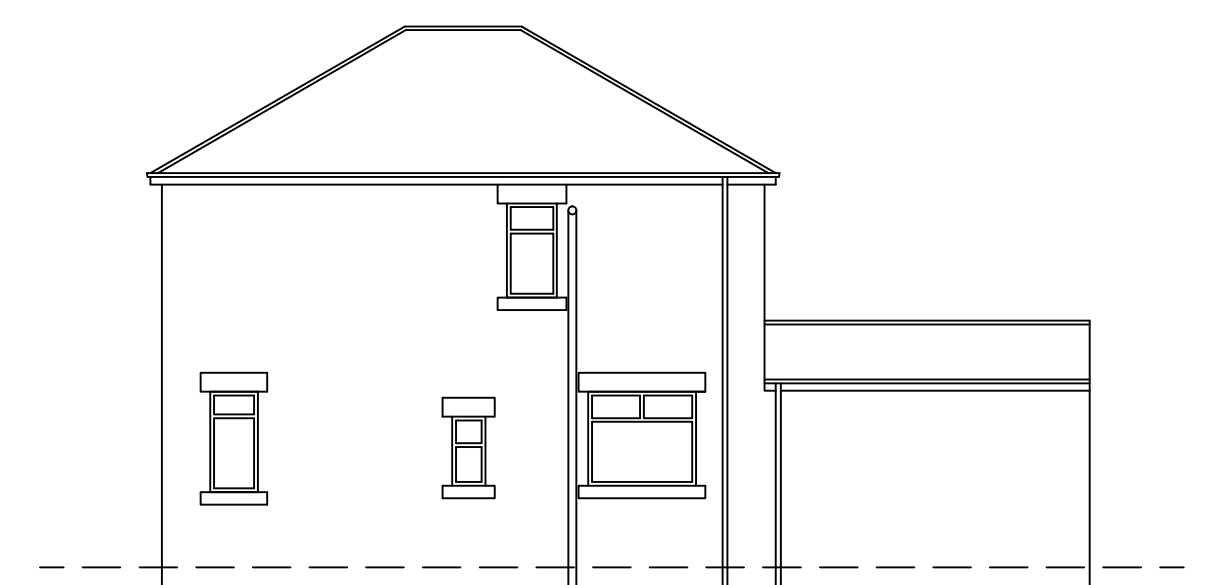

EXISTING SIDE ELEVATION
SCALE 1:100

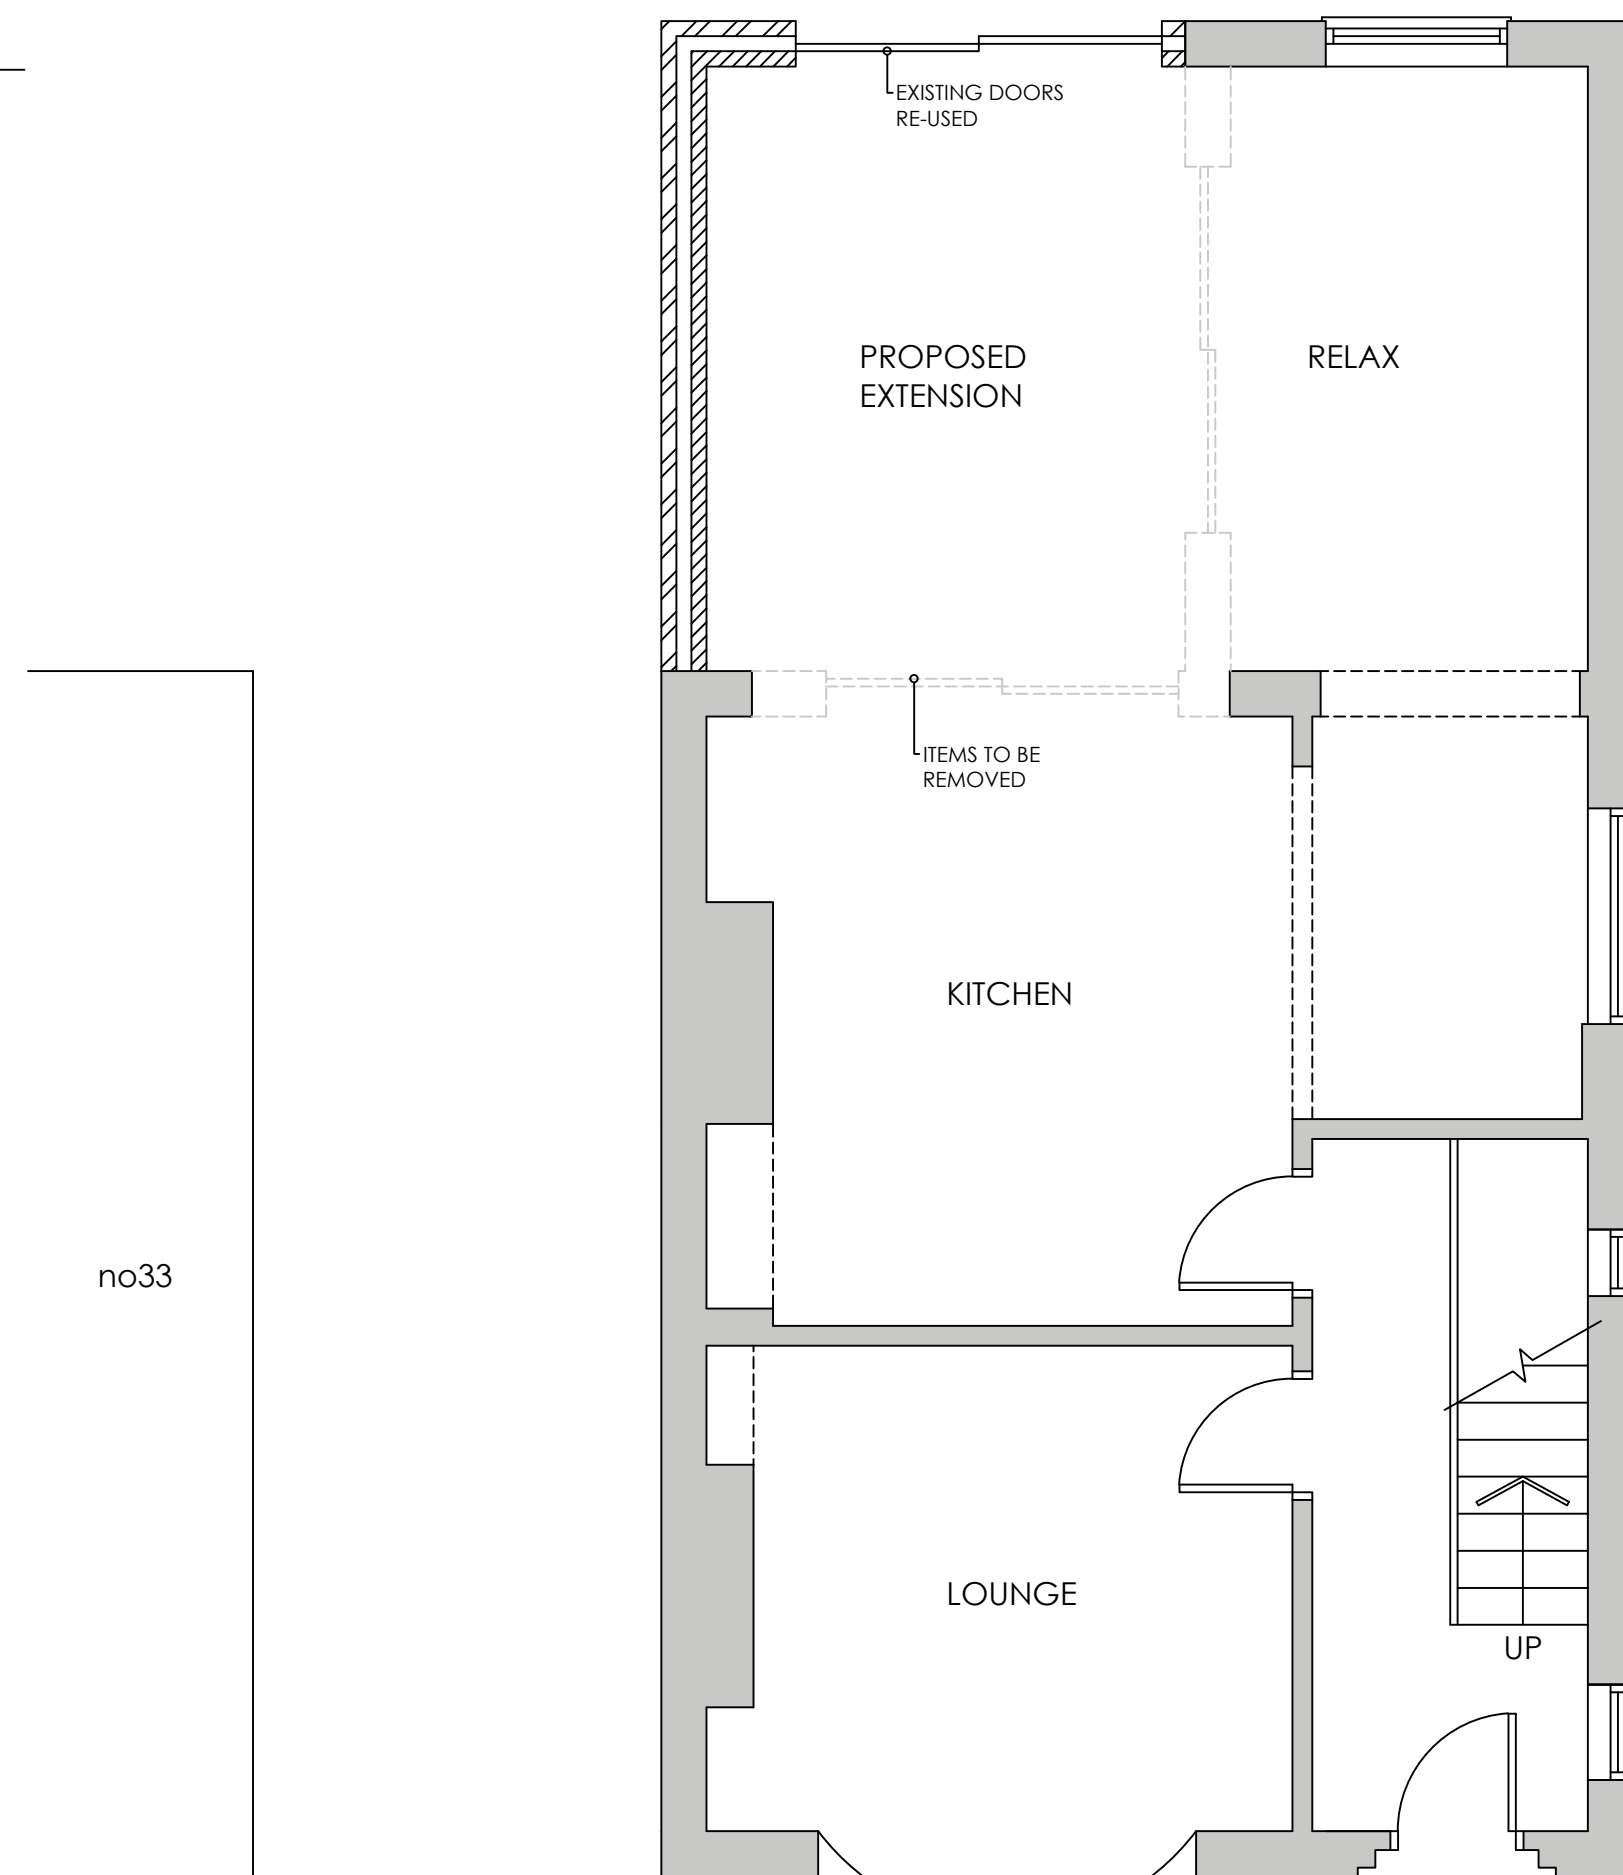

PROPOSED GROUND FLOOR PLAN
SCALE 1:50

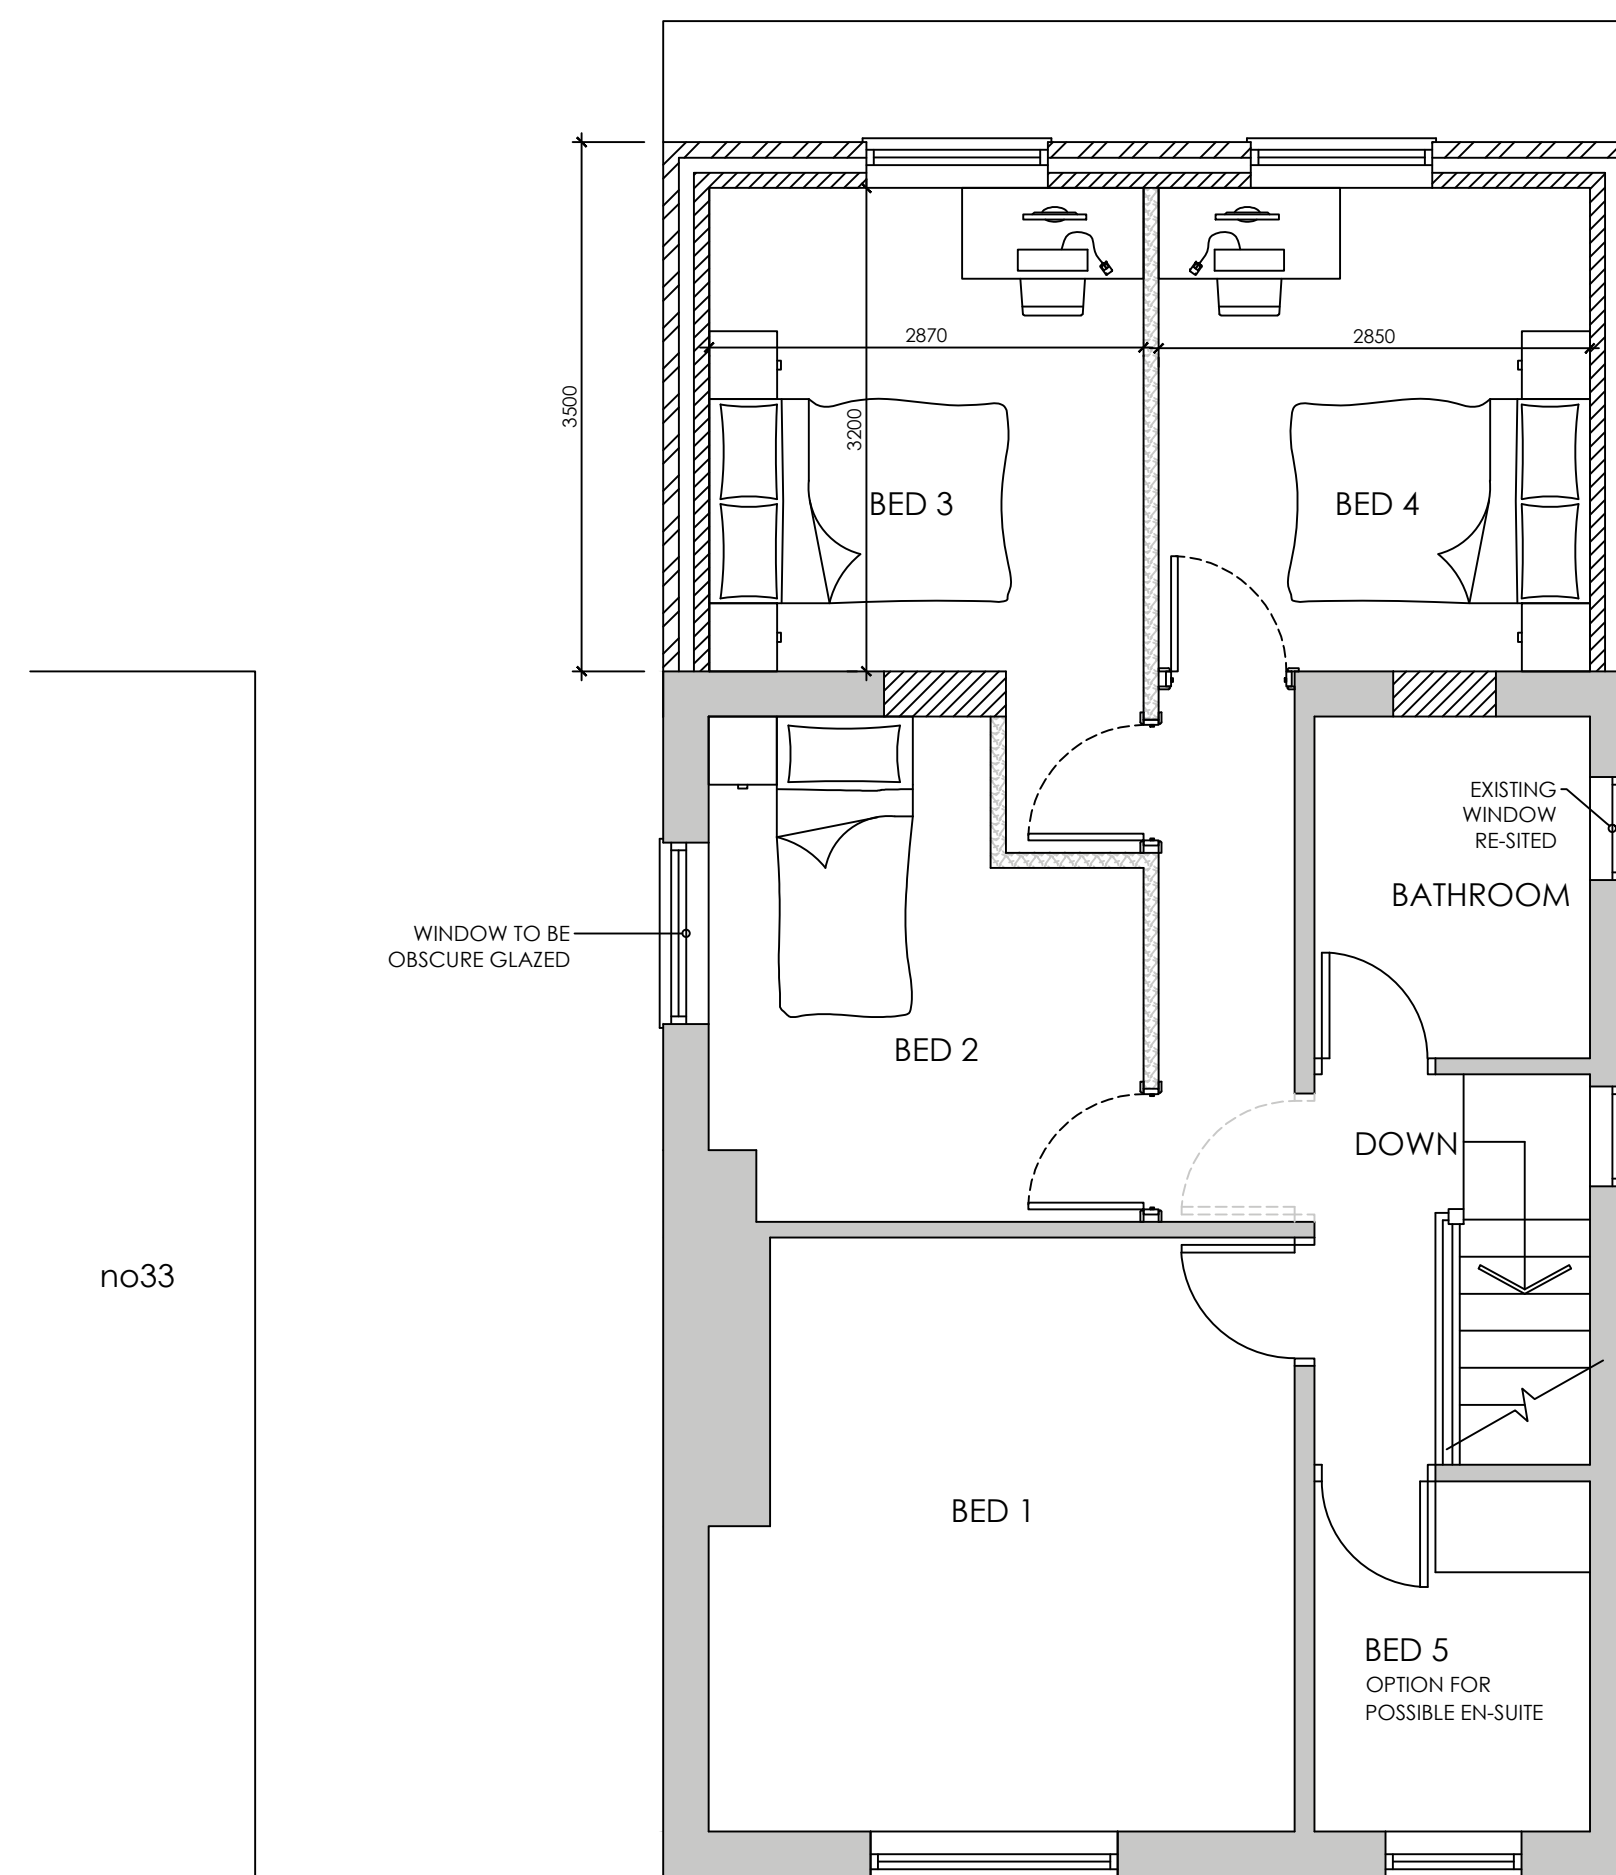

PROPOSED FIRST FLOOR PLAN
SCALE 1:50



LOCATION PLAN
SCALE 1:1250



SITE PLAN
SCALE 1:500

 WhiteAgus PARTNERSHIP			8 MORSTON BUSINESS PARK, WHALEY ROAD, BARUGH GREEN, BARNSELEY. S75 1HQ			Phone: 01226 208482 Fax: 01226 283030		
						Email: info@whiteaguspартnership.co.uk Web: www.whiteaguspартnership.co.uk		
ARCHITECTURAL SERVICES AND SURVEYORS								
Project. PROPOSED EXTENSION AT 35 SUMMER LANE, ROYSTON BARNSELEY, S71 4SE					Client. MISS K. RHODES			
Drawing Title. PLANS & ELEVATIONS					Date. JUNE 2015		Scale. 1:50 @ A1	
					Ref. 15-027		Dwg. No. 01	
							Rev. A	
Date	Suffix	Description	Date	Suffix	Description			
06/06/2015	A	REVISED TO CLIENTS REQUIREMENTS						