


- 1) This drawing and the design and details depicted thereon are the copyright of Peter Dimberline Chartered Architect.
- 2) All dimensions on this drawing are to be checked by the Contractor and any discrepancies are to be reported to the Architect.
- 3) Do not scale critical dimensions off this drawing.
- 4) Contractor to ensure that all Health & Safety requirements (CDM Regulations) in relation to this project will be complied with.

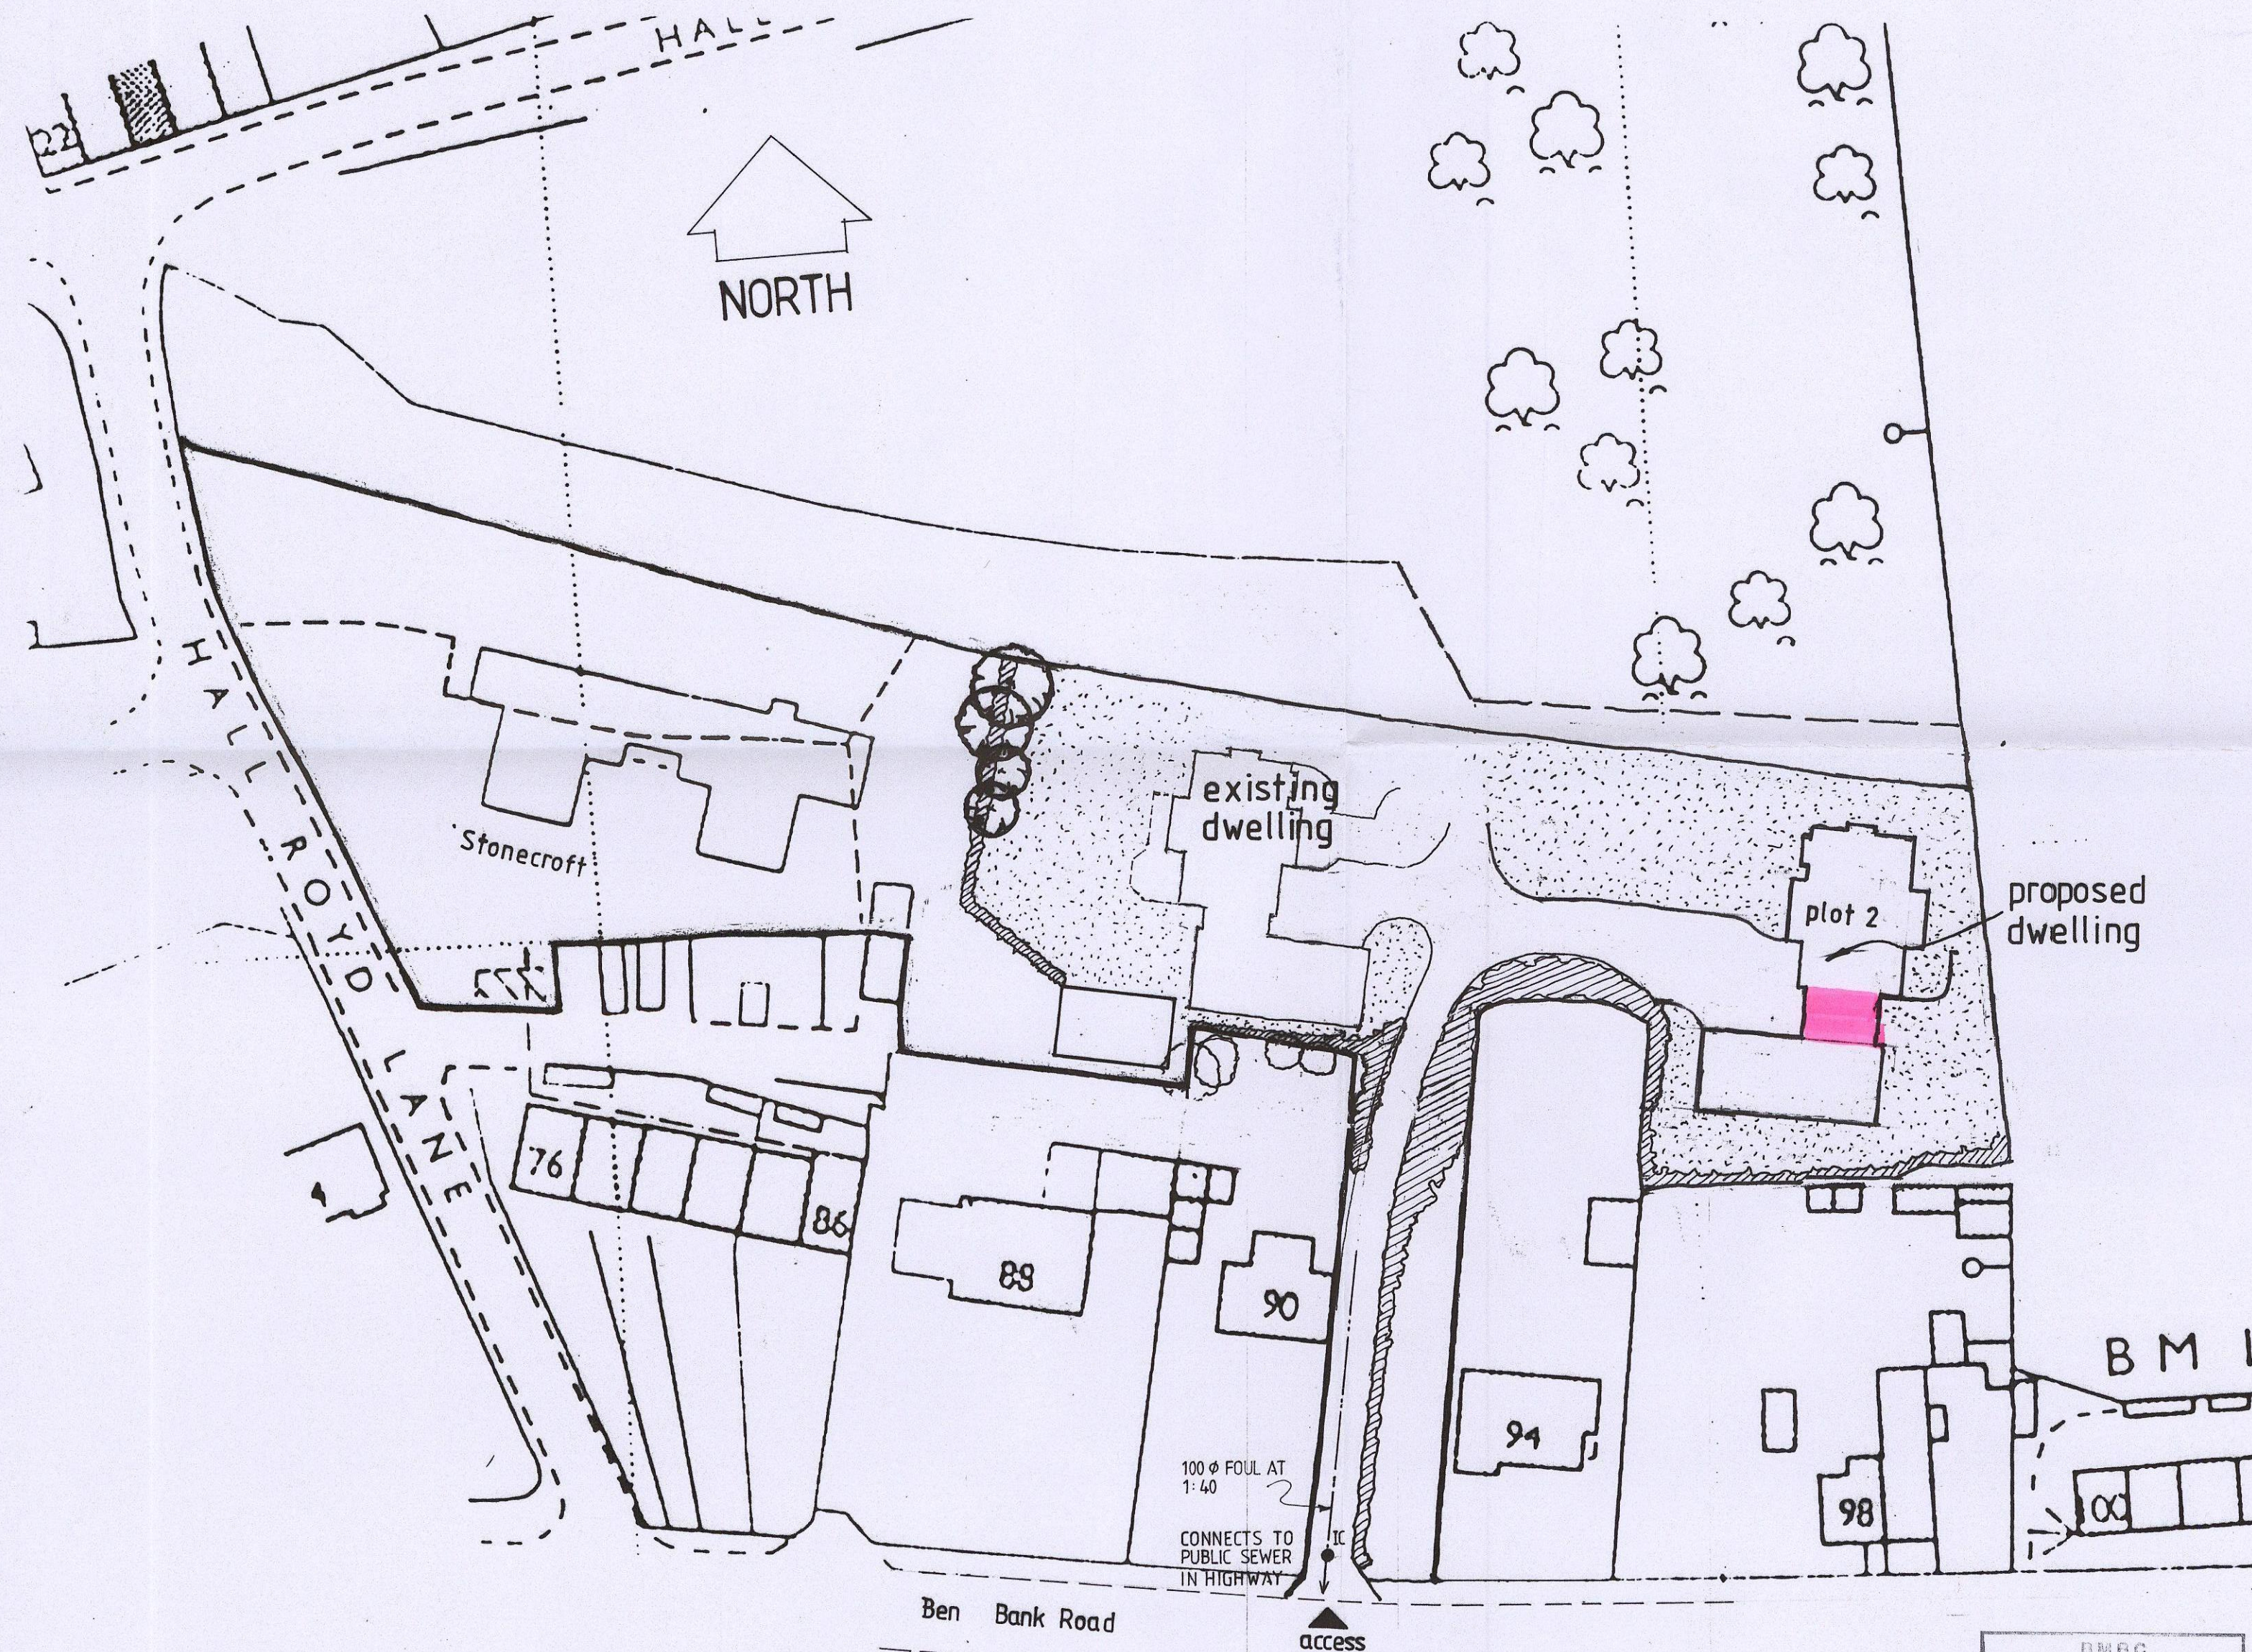

REV A. LINK BETWEEN GARAGE WING & MAIN DWELLING INCREASED BY 2m ON PLOT 2.


REVISIONS

PETER DIMBERLINE
CHARTERED ARCHITECT

Dip. Arch RIBA

2 TIPSEY COURT
WAKEFIELD ROAD
STAINCROSS
BARNSELY S75 6FZ

TEL/FAX (01226) 390947

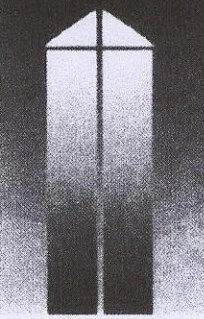

CLIENT
K and W Firth.

PROJECT
Proposed detached dwelling
Plot 2

LOCATION
Site to the east of 'Stonecroft'
Hall Royd Lane, Silkstone Common.

DRAWING
PROPOSED SITE LAYOUT.

SCALES 1:500,

DATE July 13

DRWG. No. 2005/009/07.

DRAWN BY PD.

REV. A

SITE PLAN 1:500,

DMBC
CORPORATE MAIL ROOM

14 APR 2014

Received by:
ORIGINAL COPY