



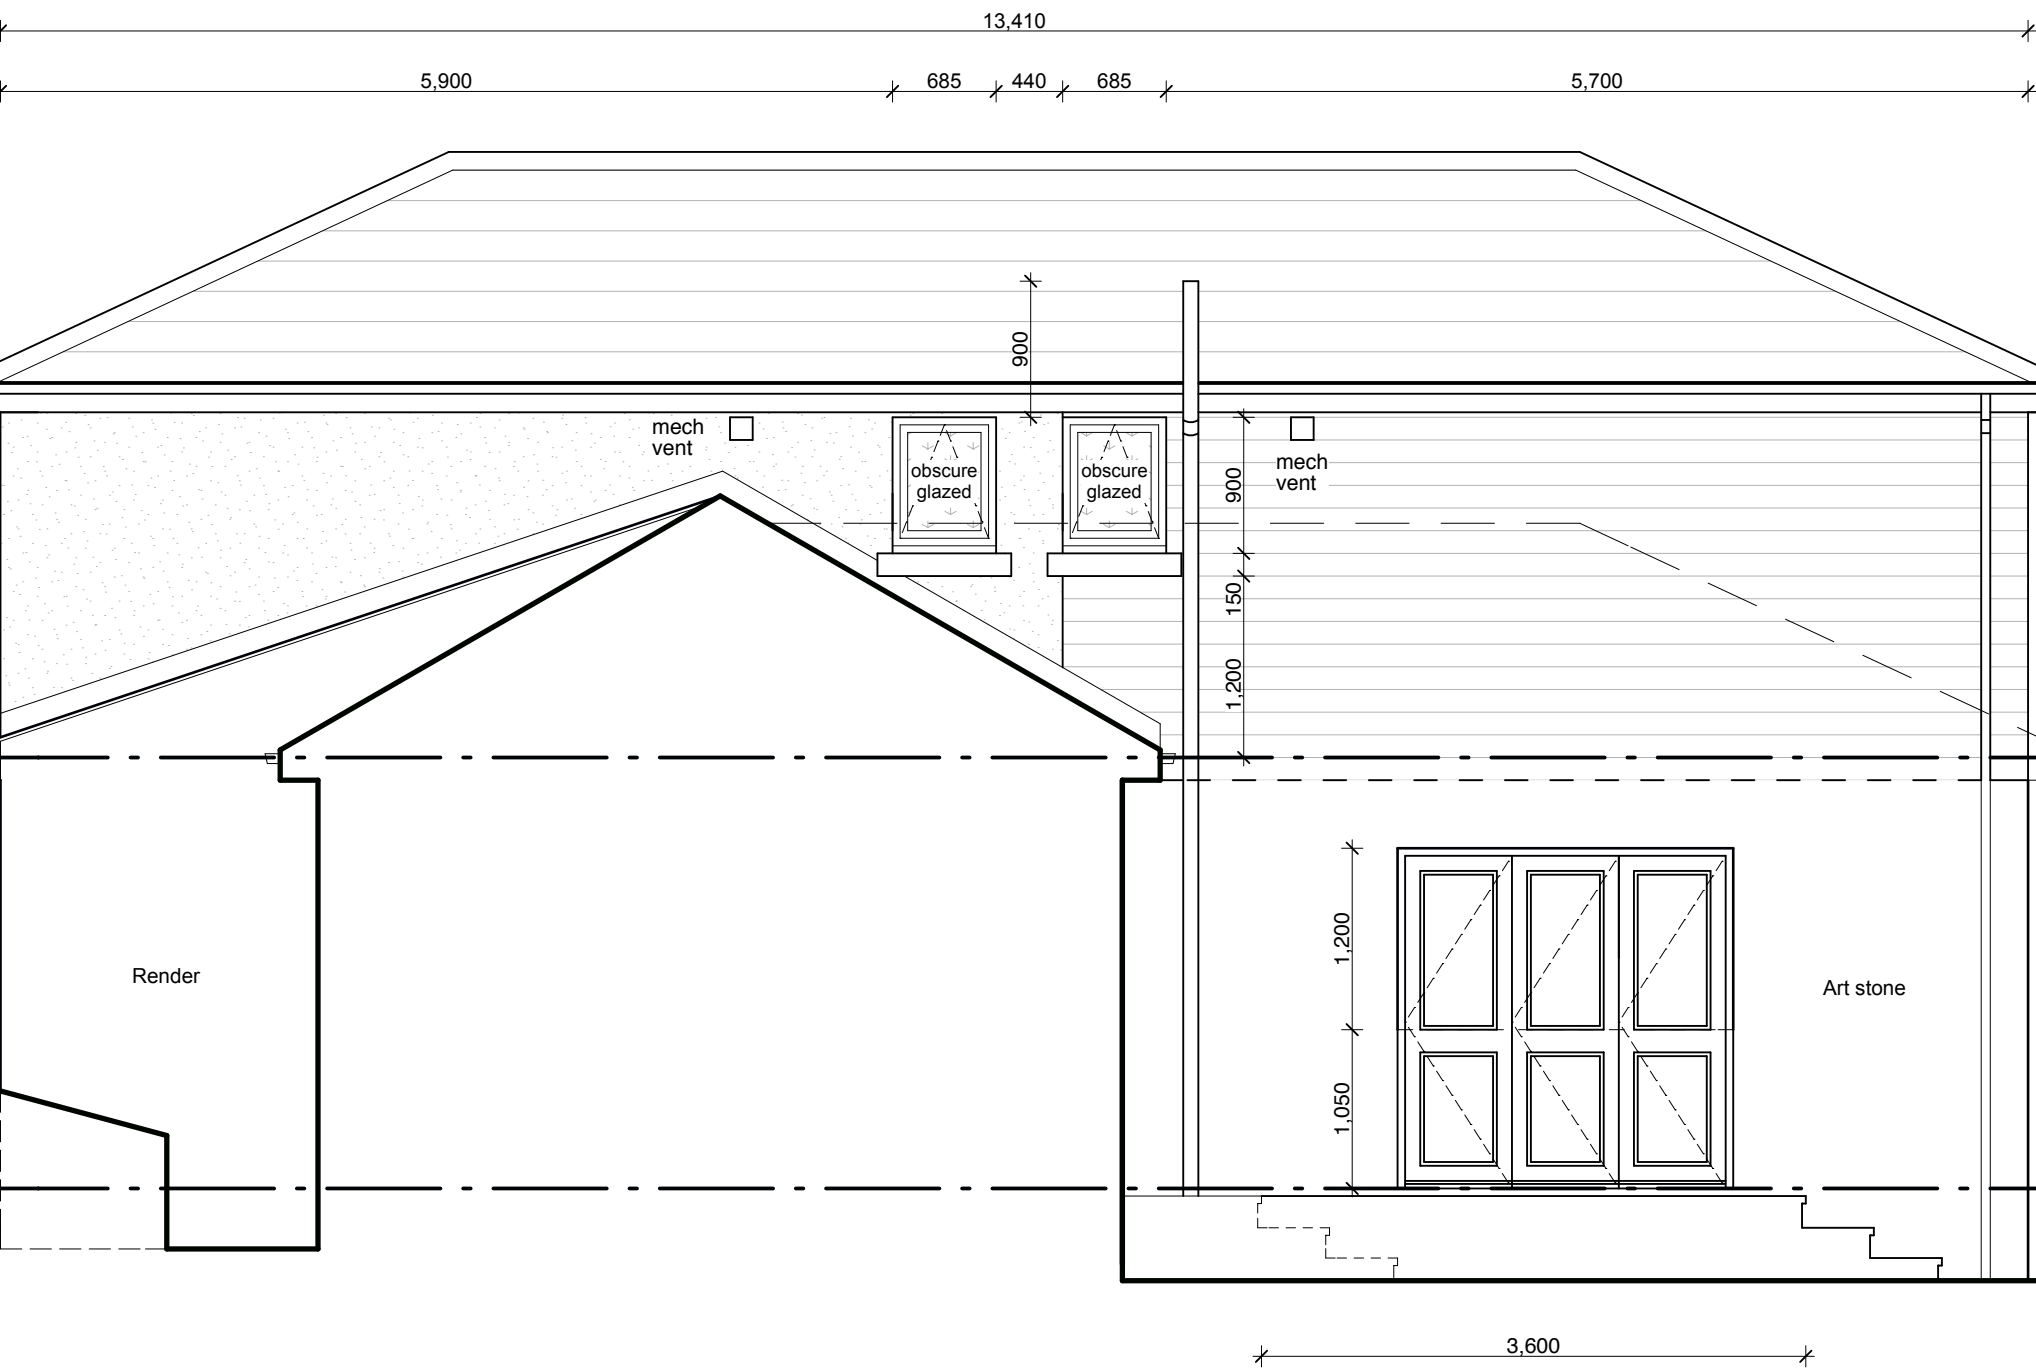


PROPOSED FRONT ELEVATION

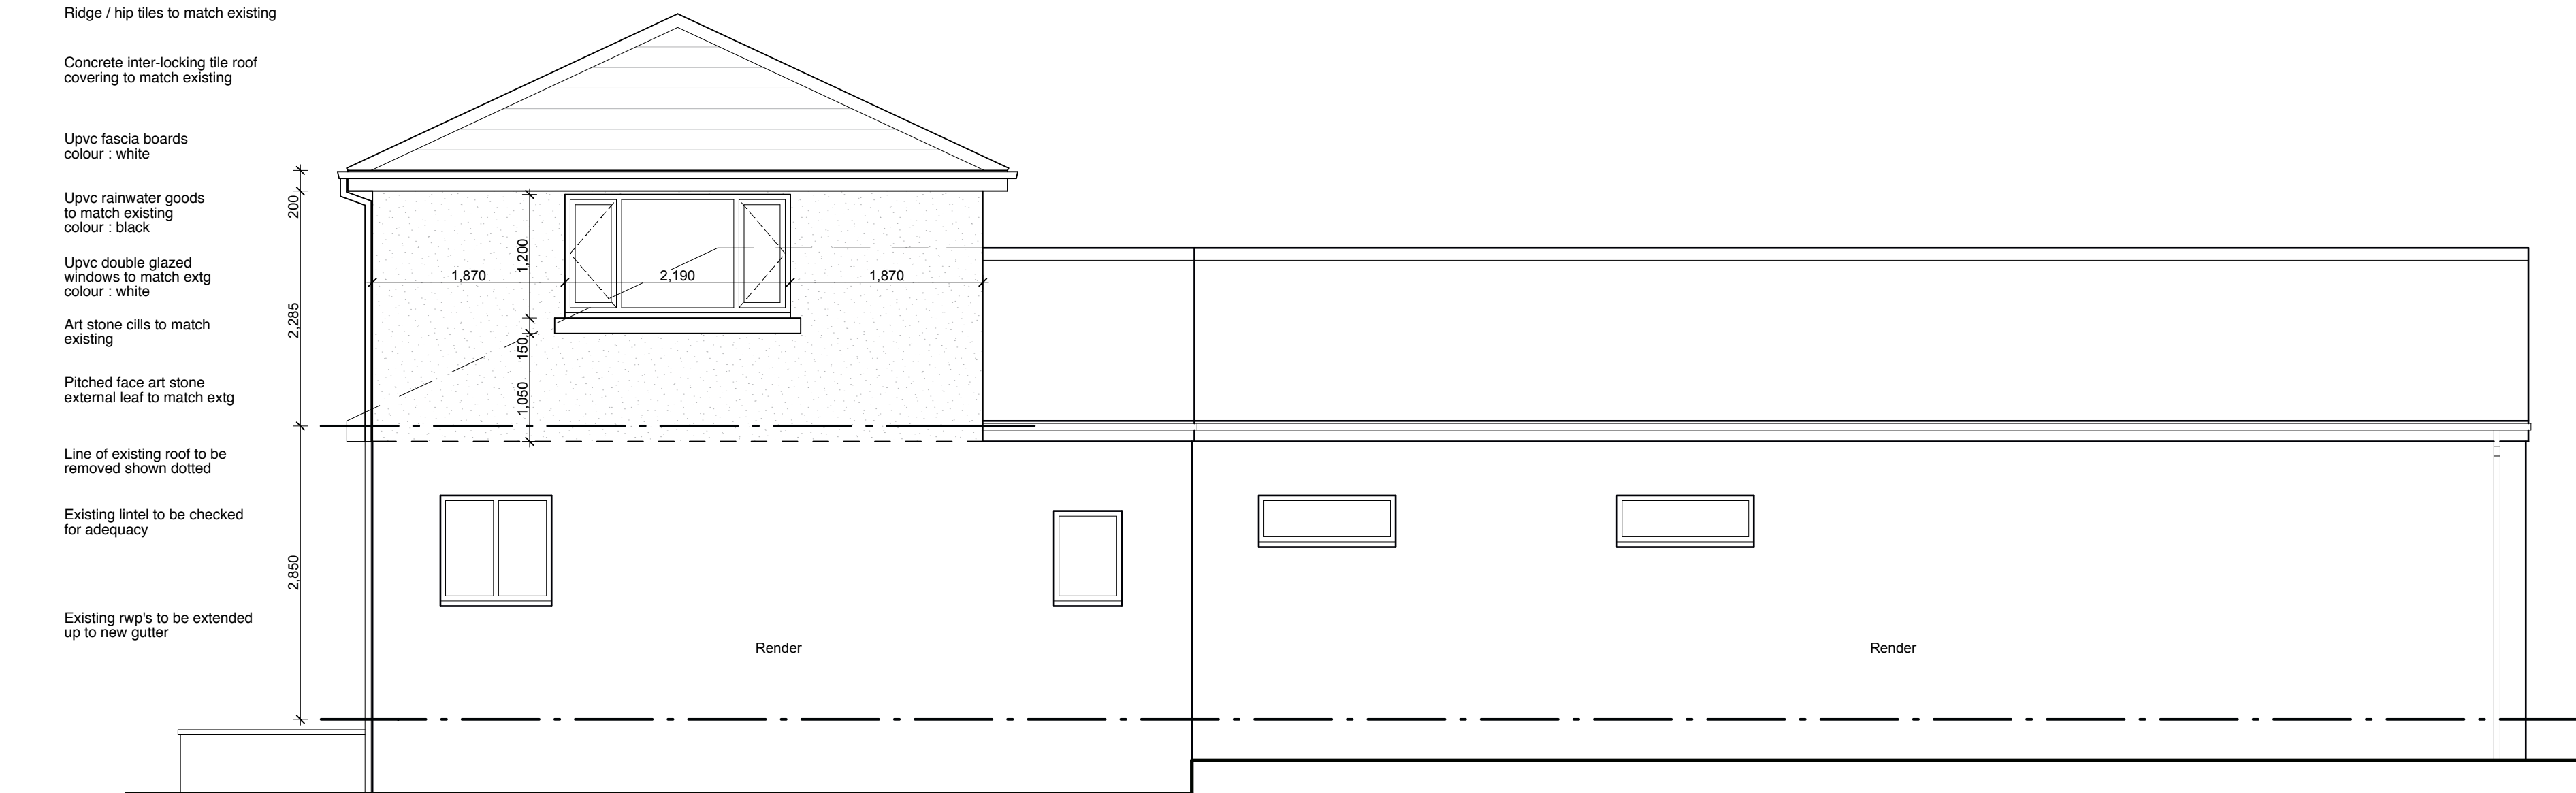


PROPOSED SIDE ELEVATION



PROPOSED REAR ELEVATION

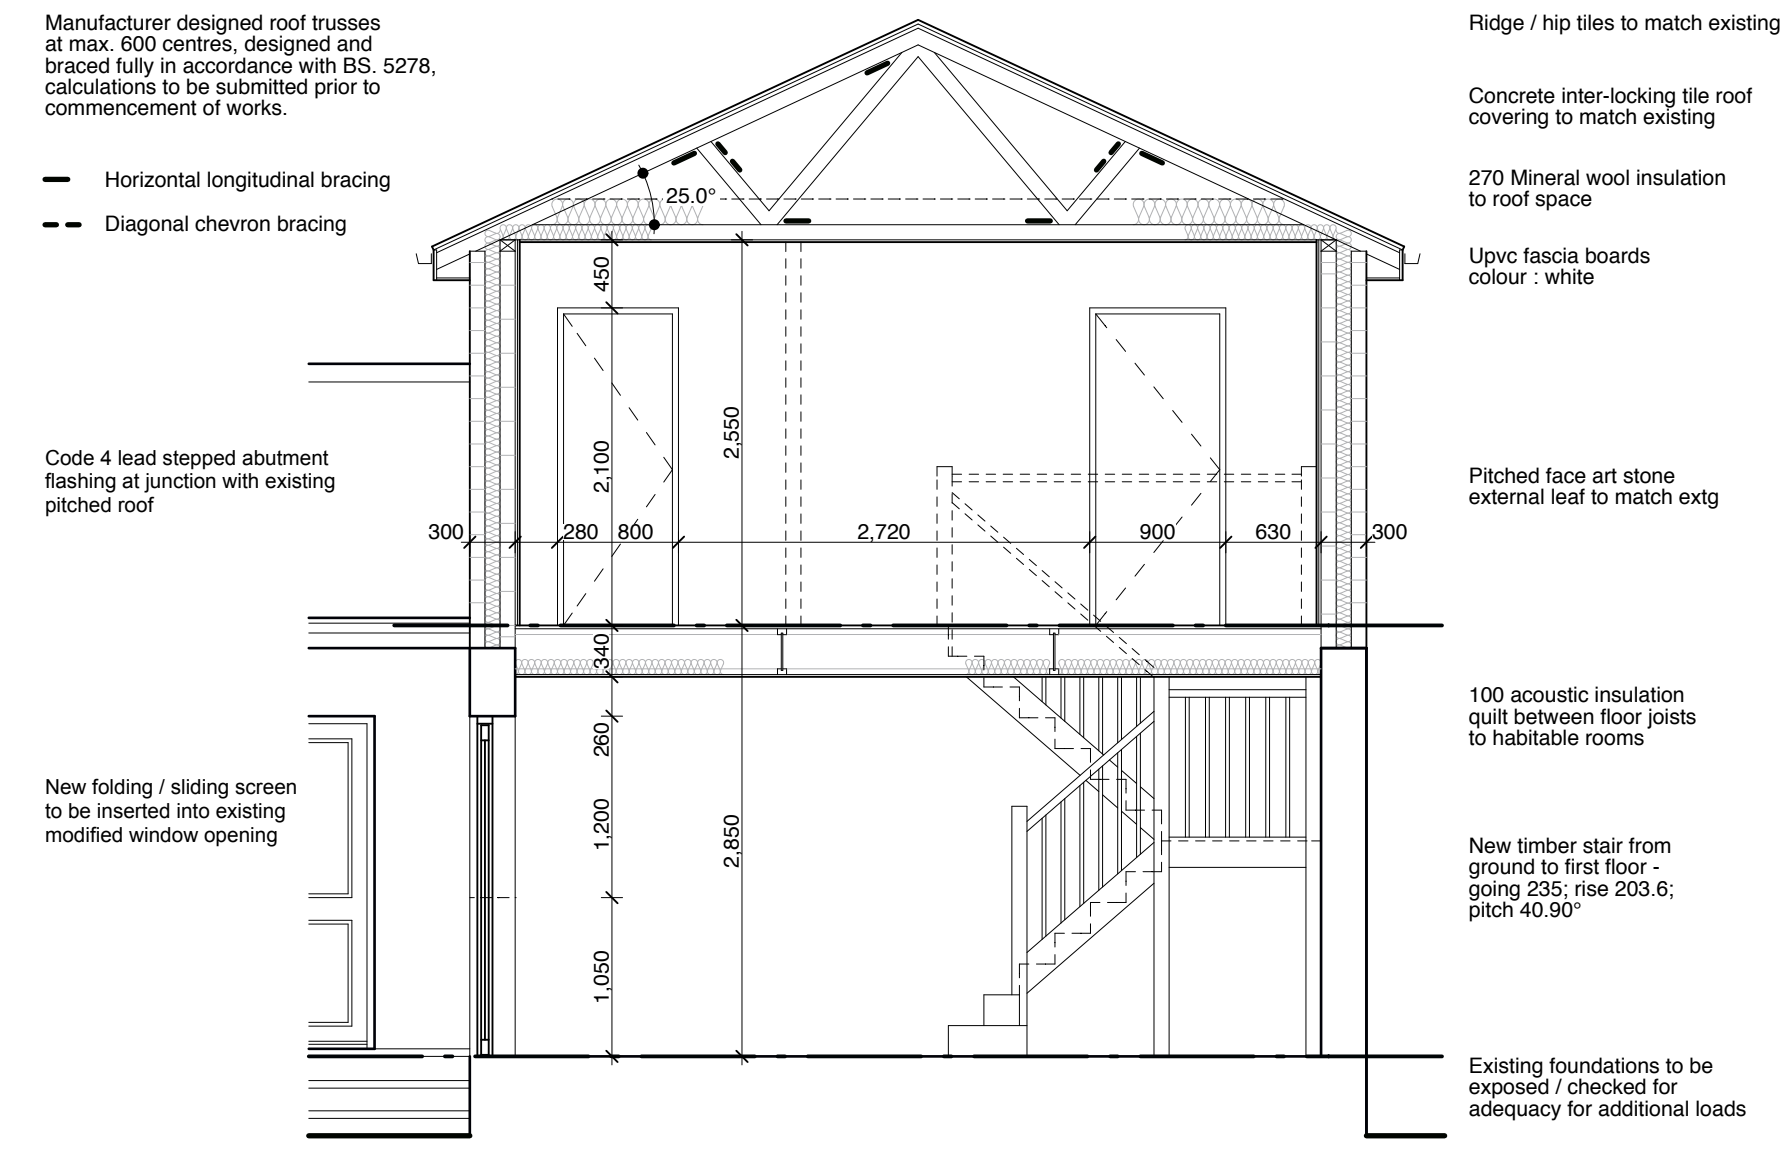

PROPOSED CROSS SECTION

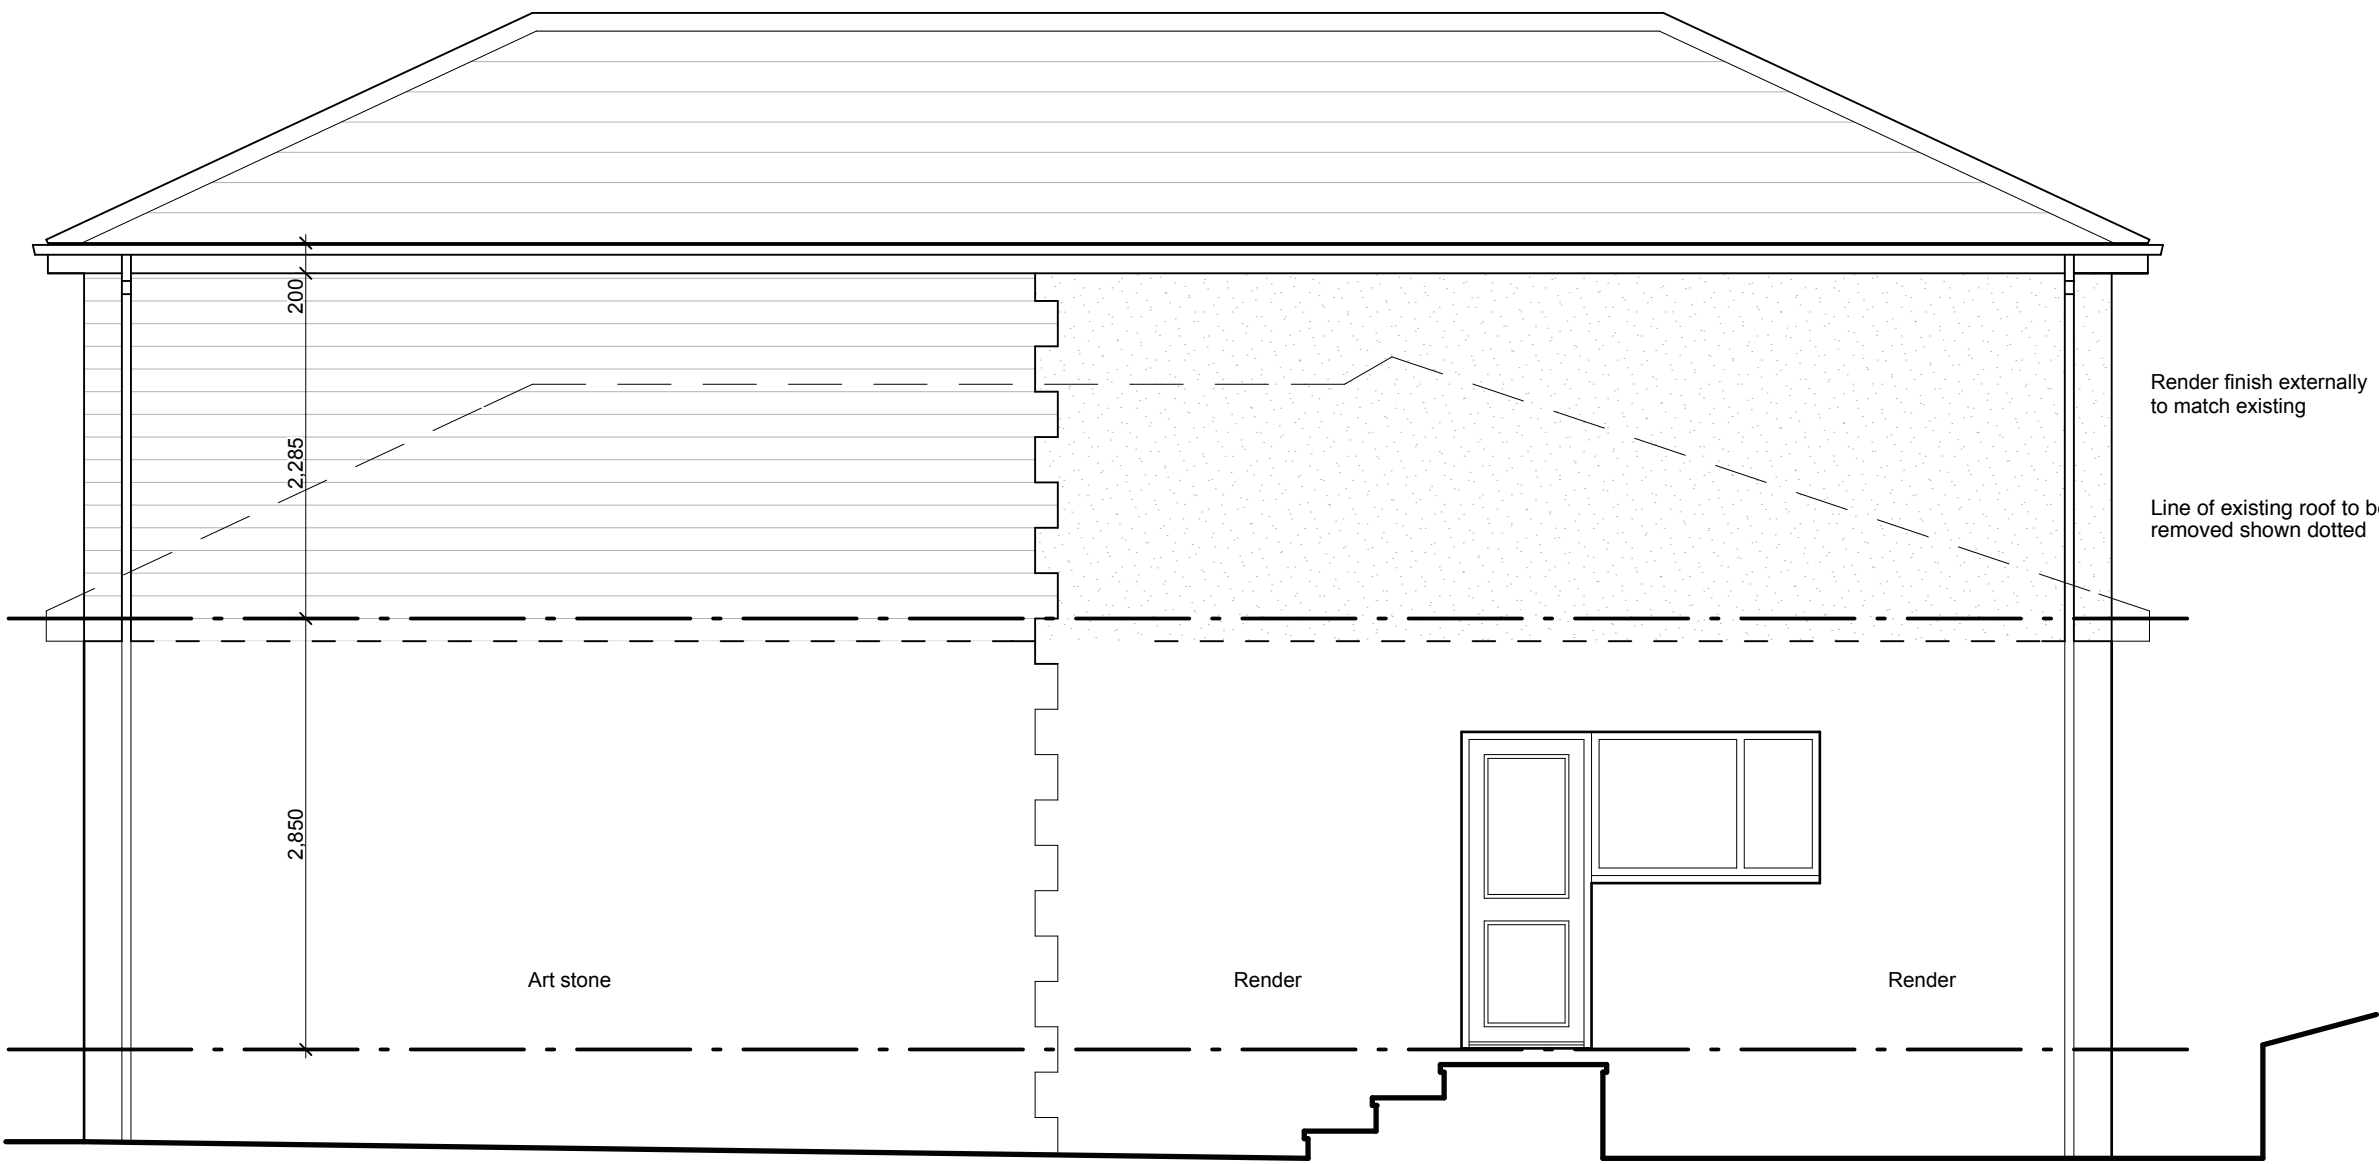

PROPOSED SIDE ELEVATION

PROPOSED EXTENSION TO
CLIFFSIDE COTTAGE, WORSBROUGH,
BARNLEY, S70 4AH

Scale: 1:50@A1 Date: June 2015

Dwg No: 003 Rev: