






REAR ELEVATION
AS PROPOSED

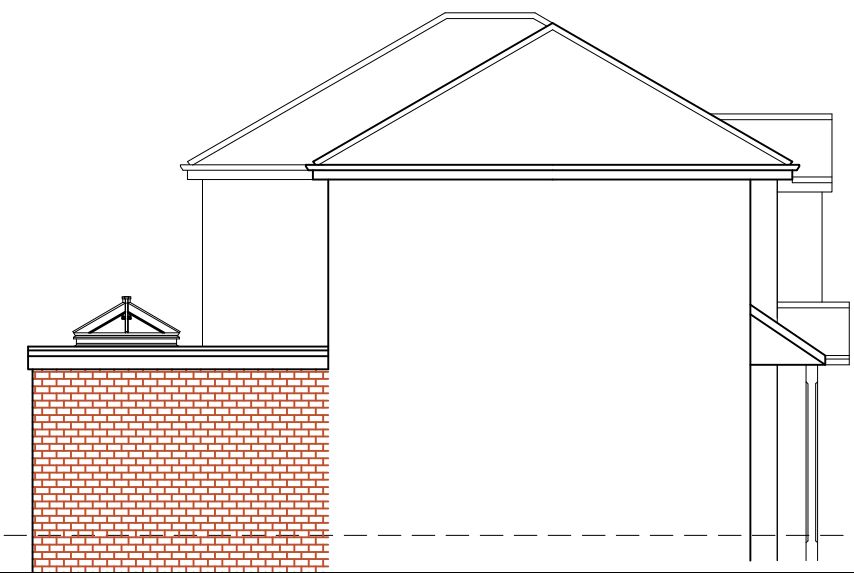


SIDE ELEVATION
AS PROPOSED

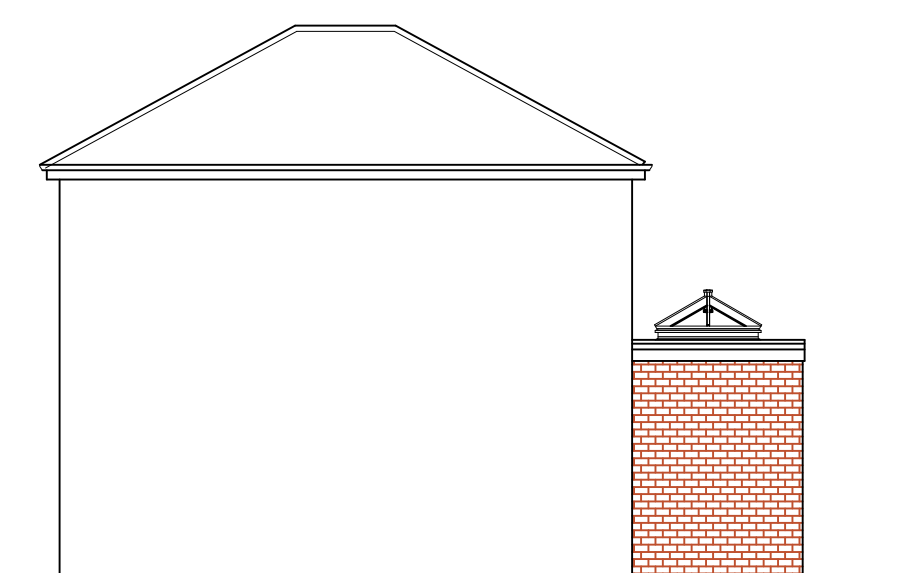


SIDE ELEVATION
AS PROPOSED

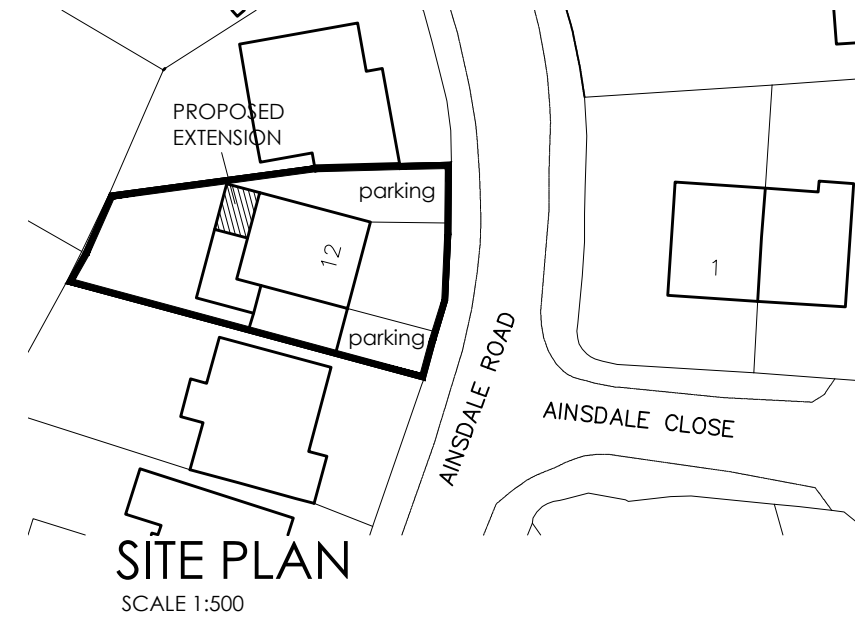

SITE PLAN
SCALE 1:500

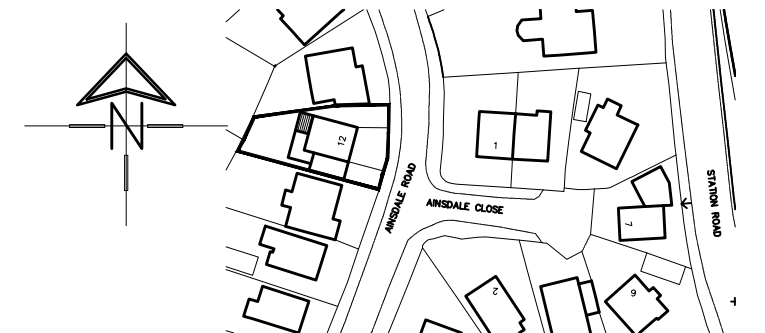


LOCATION PLAN
SCALE 1:1250

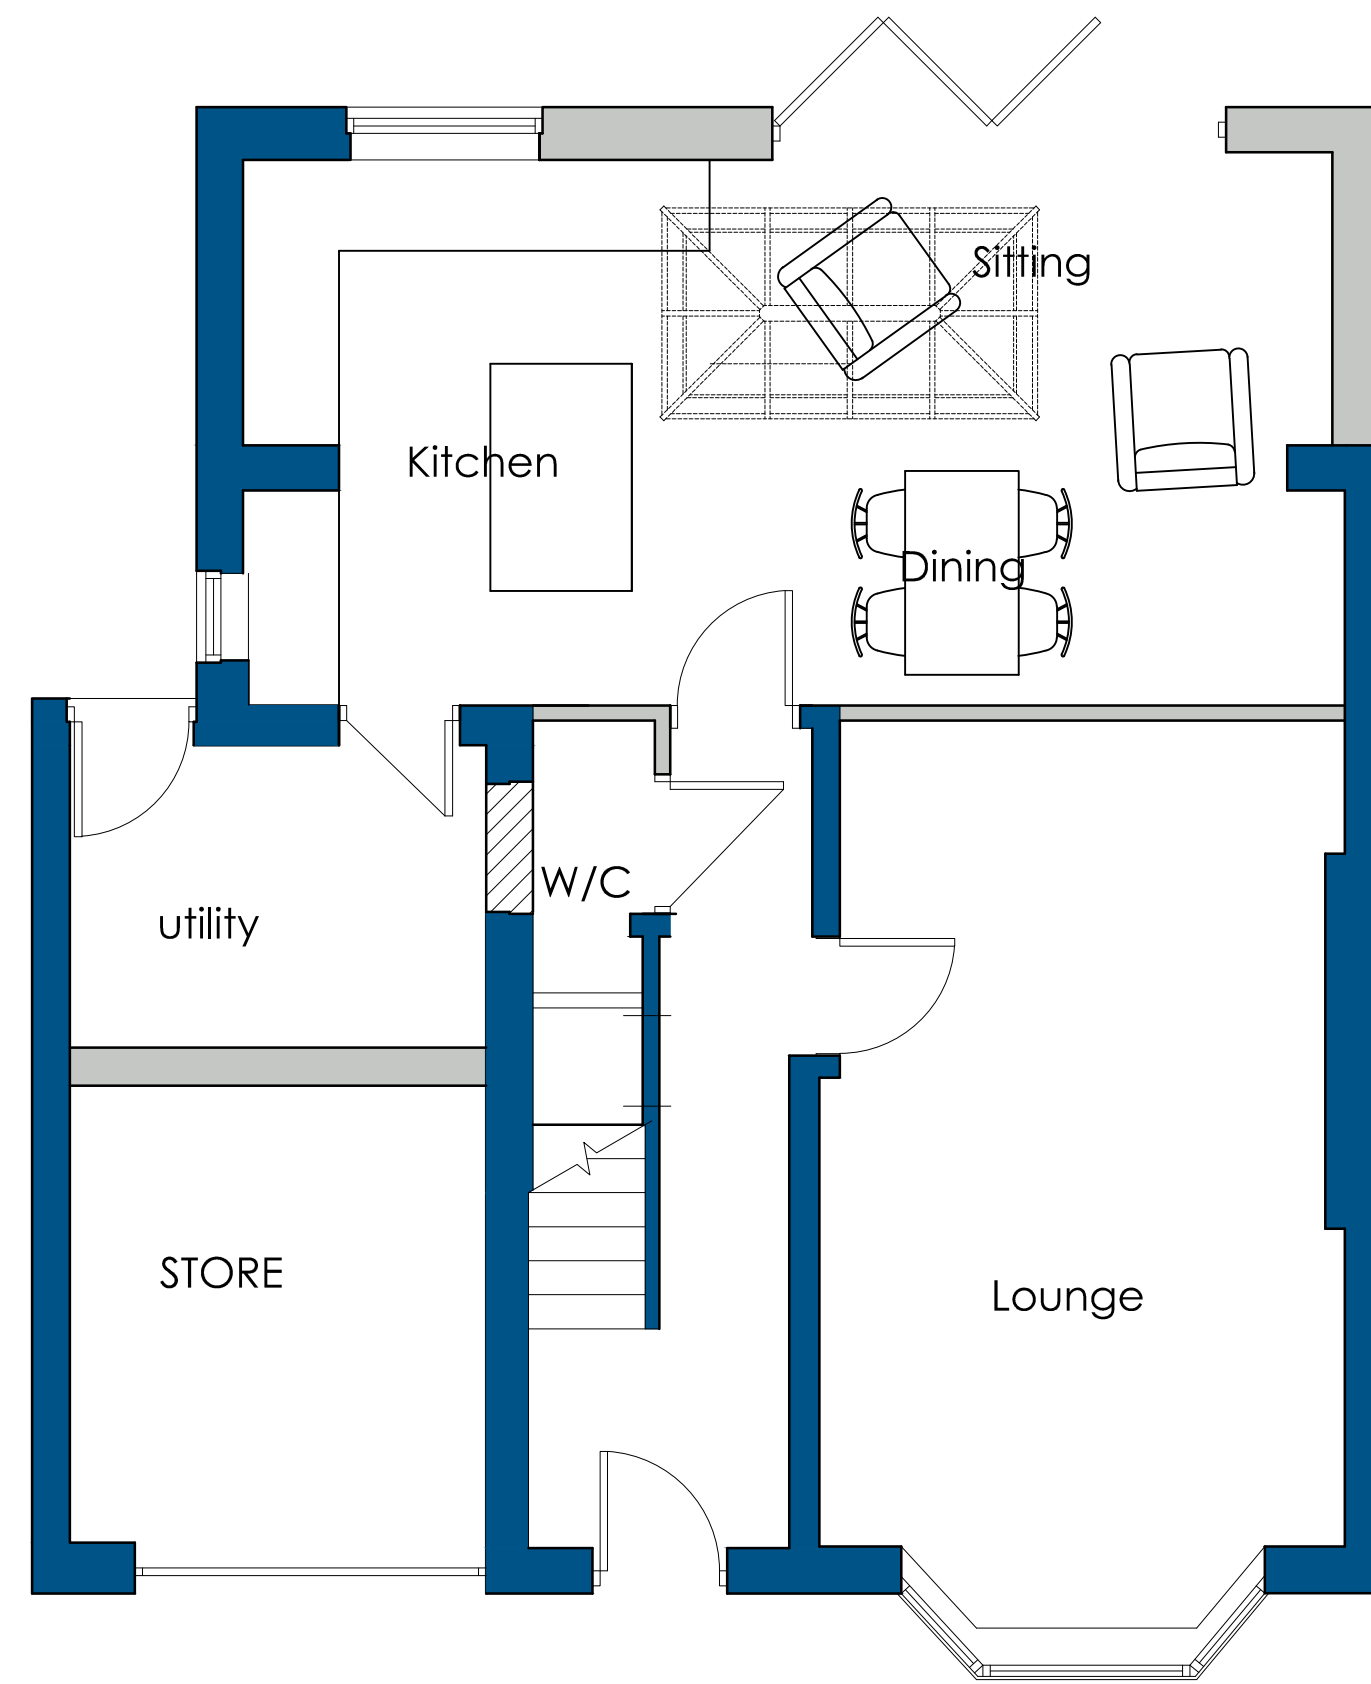


GROUND FLOOR PLAN
AS PROPOSED




REAR ELEVATION
AS EXISTING

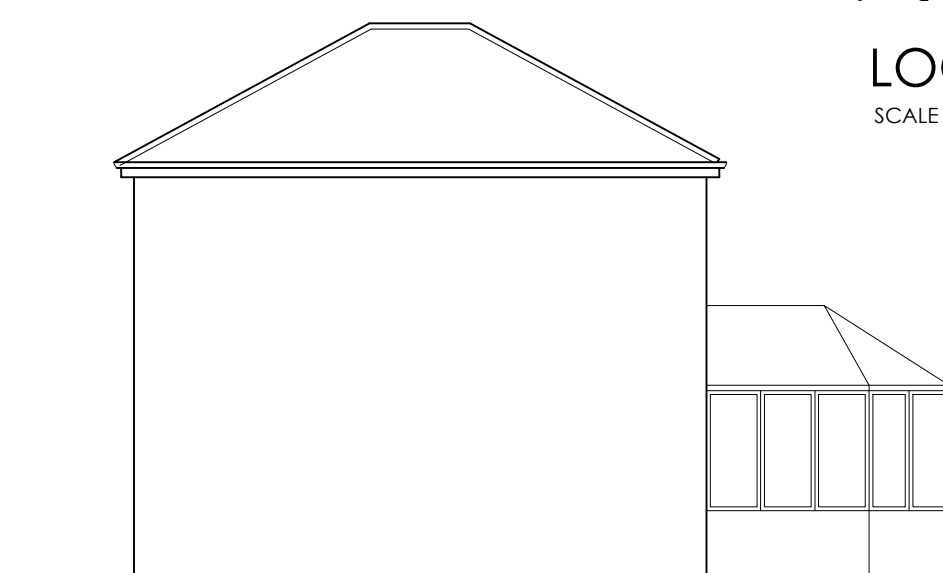

SIDE ELEVATION
AS EXISTING

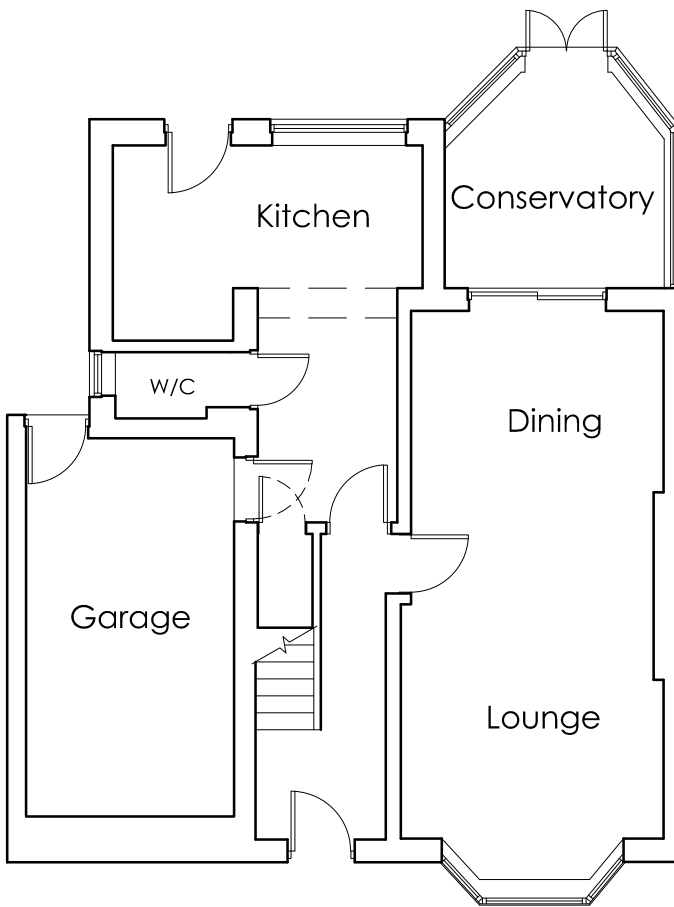

GROUND FLOOR PLAN
AS EXISTING

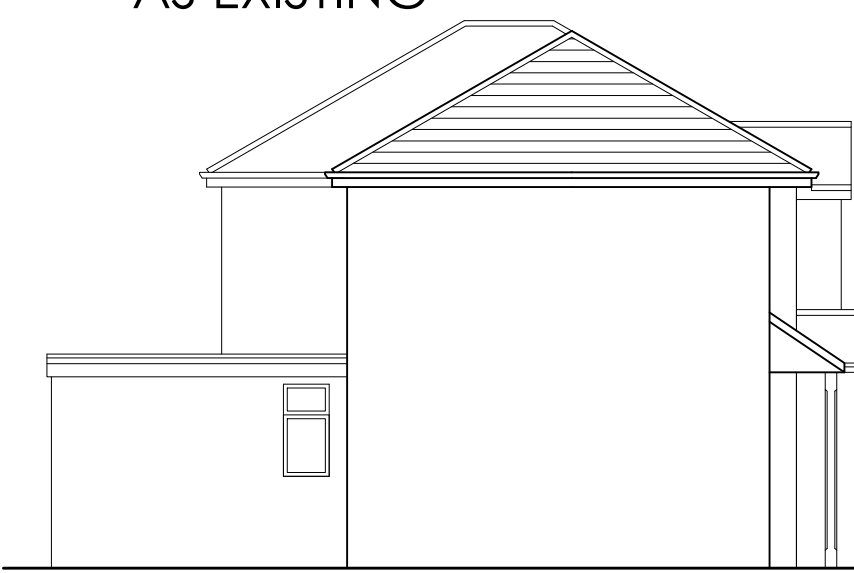

SIDE ELEVATION
AS EXISTING

 White Agus PARTNERSHIP			OFFICE ONE 34 VICTORIA ROAD BARNESLEY, S70 2BU			Phone: 01226 208482 Email: info@whiteaguspartnership.co.uk Web: www.whiteaguspartnership.co.uk		
ARCHITECTURAL SERVICES								
Project. ALTERATIONS & EXTENSIONS AT 12 AINSDALE ROAD, ROYSTON,				Client. MR &MRS SAXTON				
Drawing Title. PLANS AND ELEVATIONS SCHEME 1				Date. SEPT 2022		Scale. 1:50 & 1:100 @ A		
				Ref. 22-113		Dwg. No. 01	Rev.	
Date	Suffix	Description		Date	Suffix	Description		