





Existing Rear Elevation

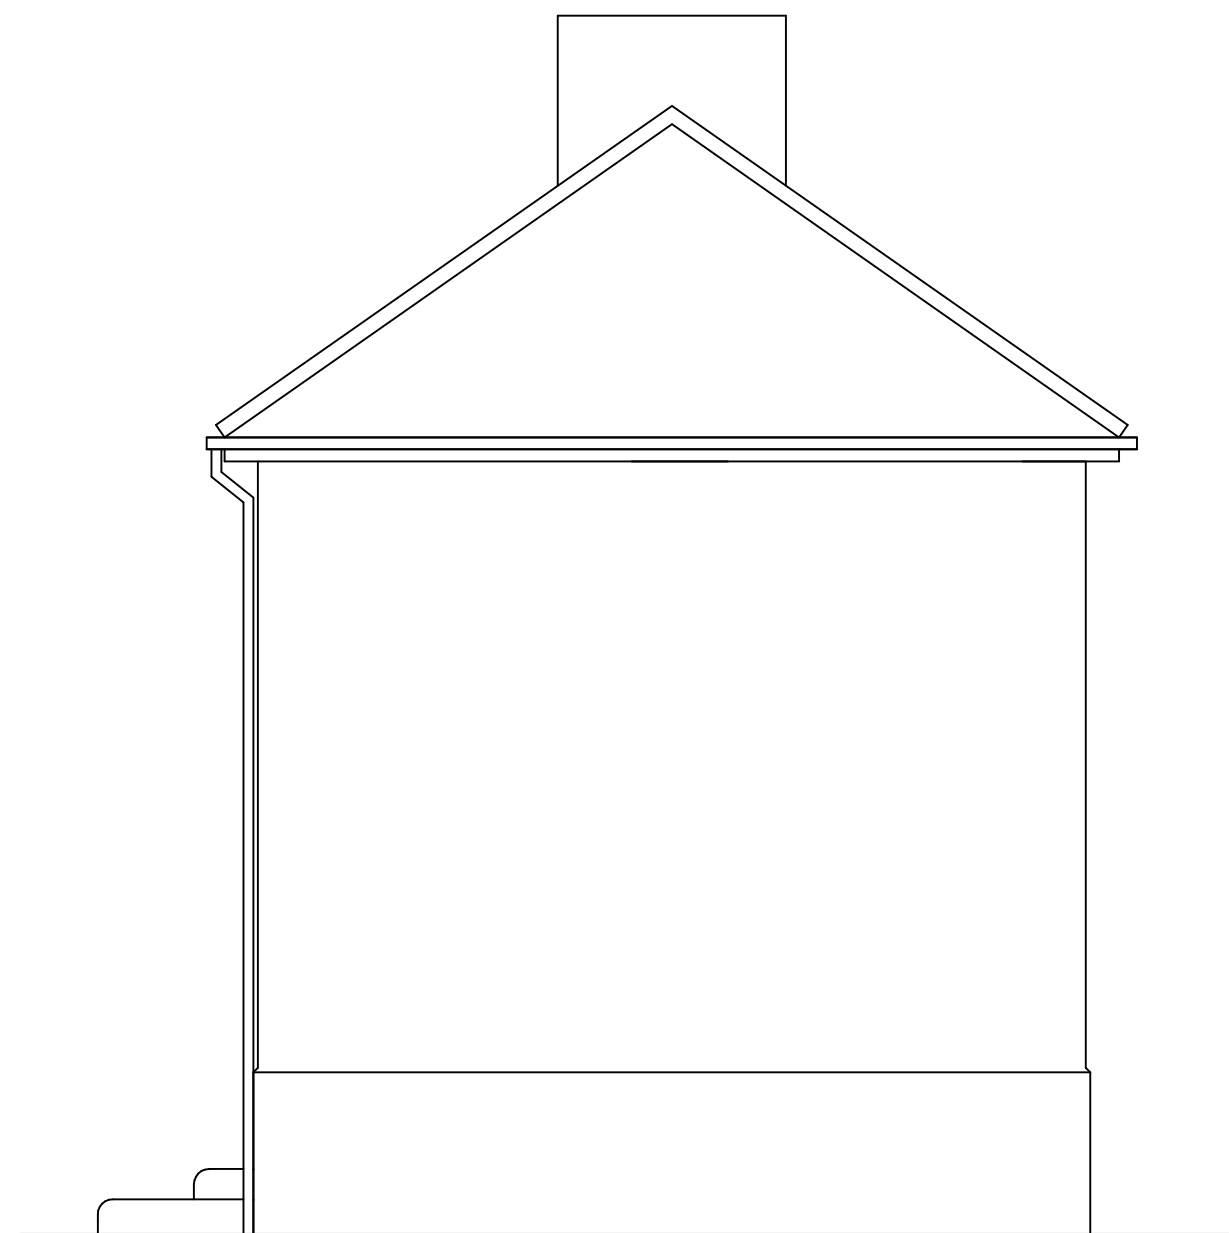

Existing Side Elevation

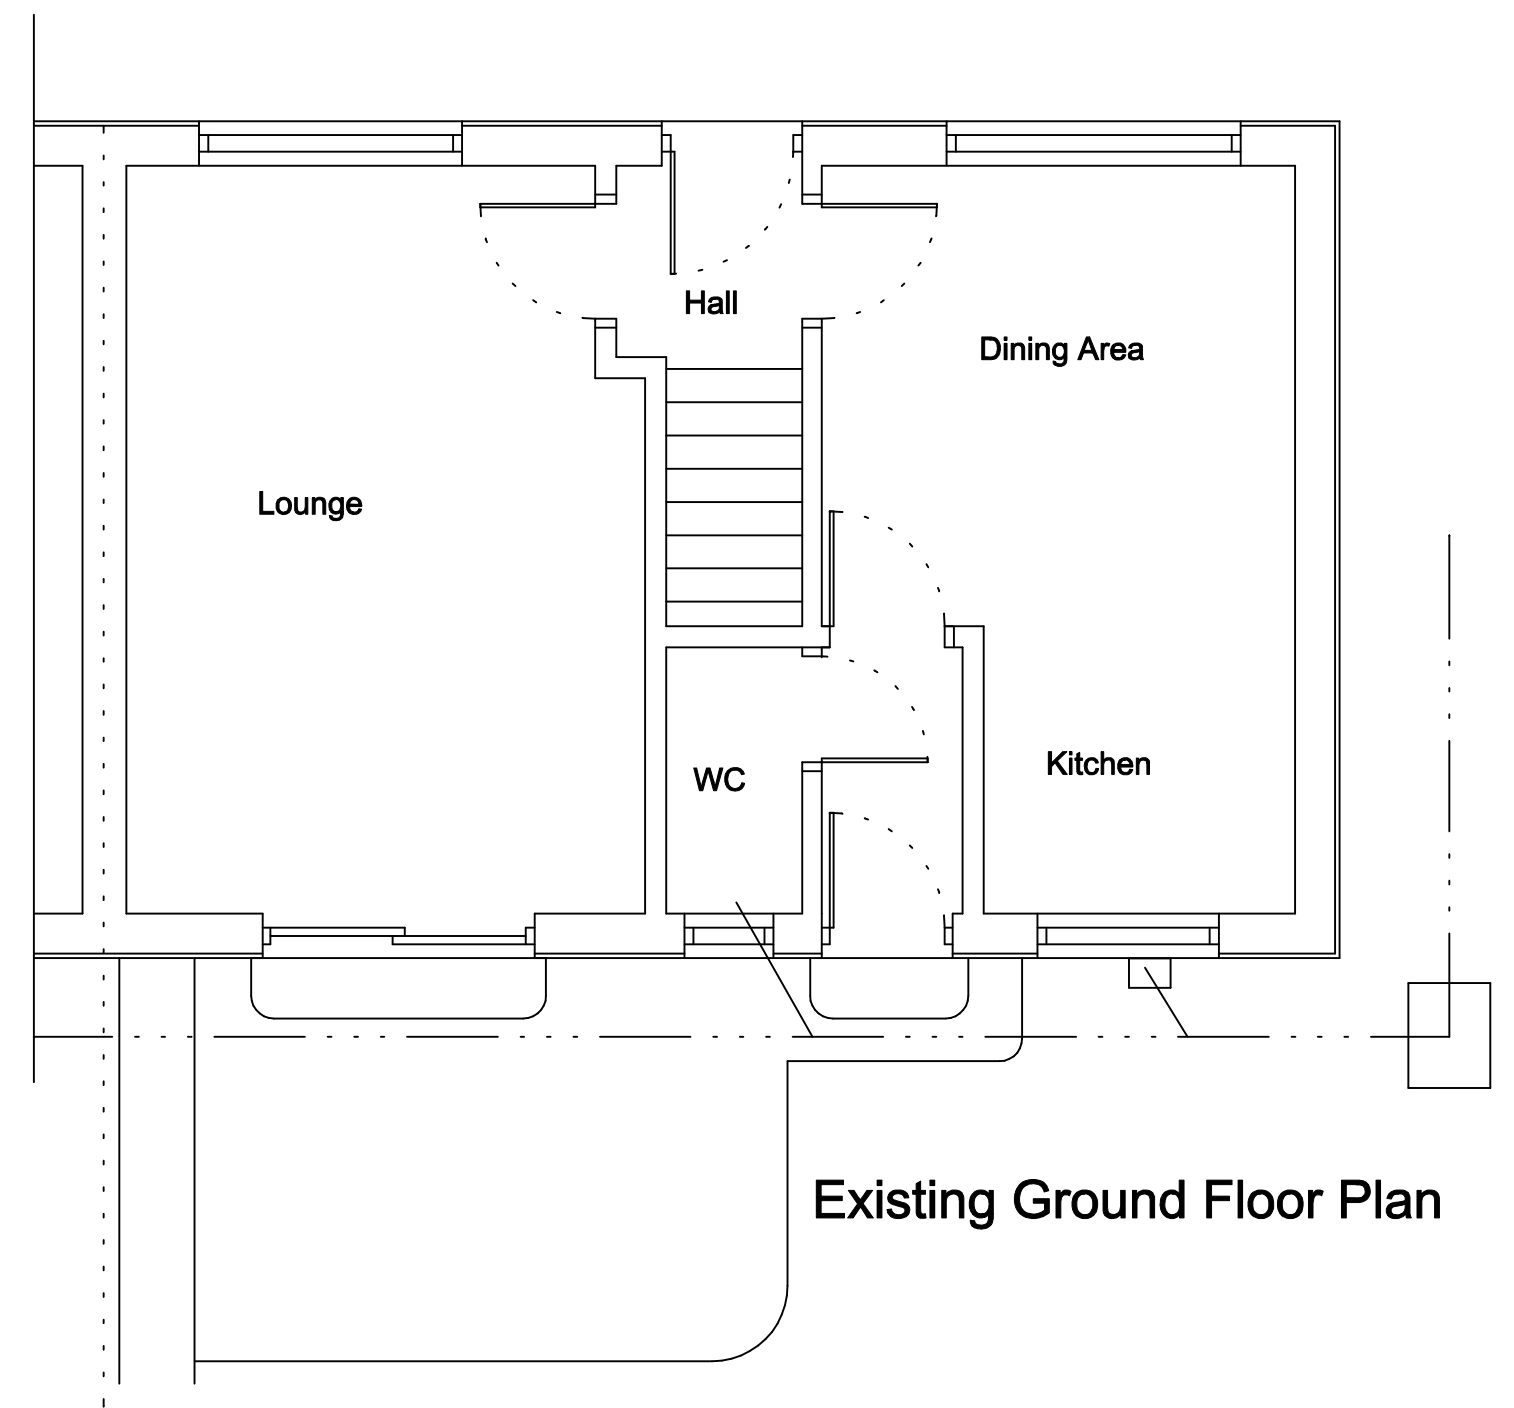

Existing Ground Floor Plan

Drawing No. 49LST/11/01

© Copyright I. J. Mawson

Address 49 Lancaster Street
Thurnscoe
Rotherham

Project Existing Plans

Scale 1 : 50

Date October 2011

Willowbrook Design Services

Mr. I. J. Mawson M. B. Eng.
14 Willow Brook Close Darton Barnsley
Telephone 01226 - 380043