




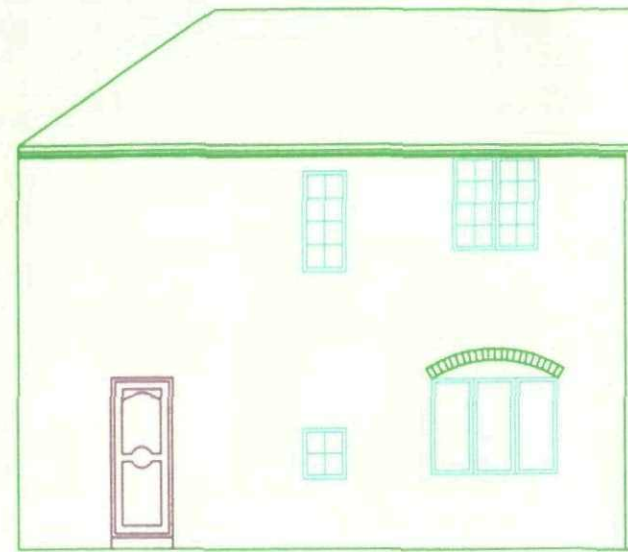


Existing front elevation

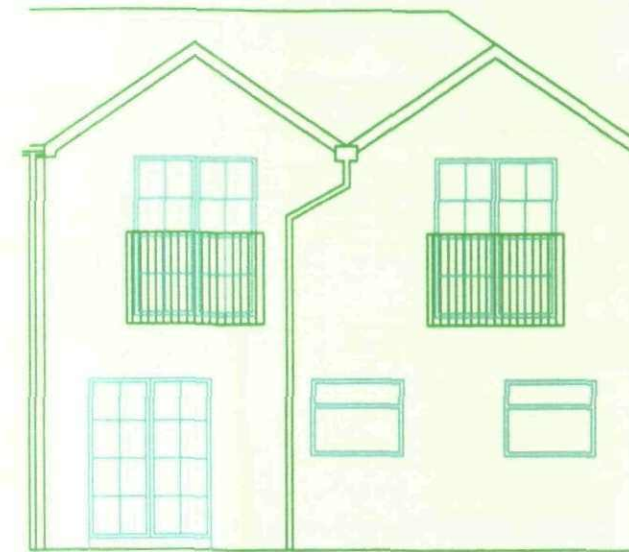


Existing rear elevation

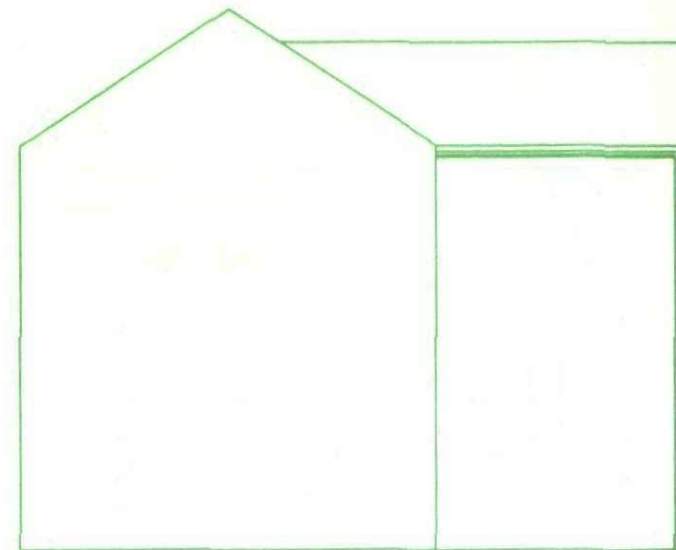


Existing Side Elevation adjoining 58

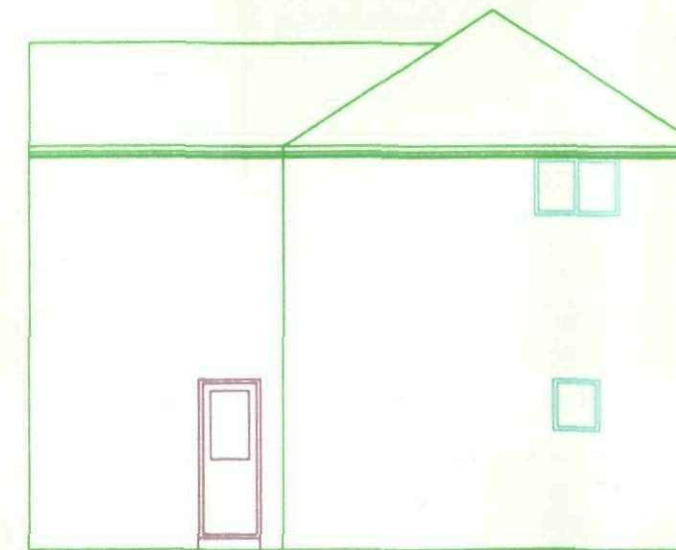

Existing Side Elevation

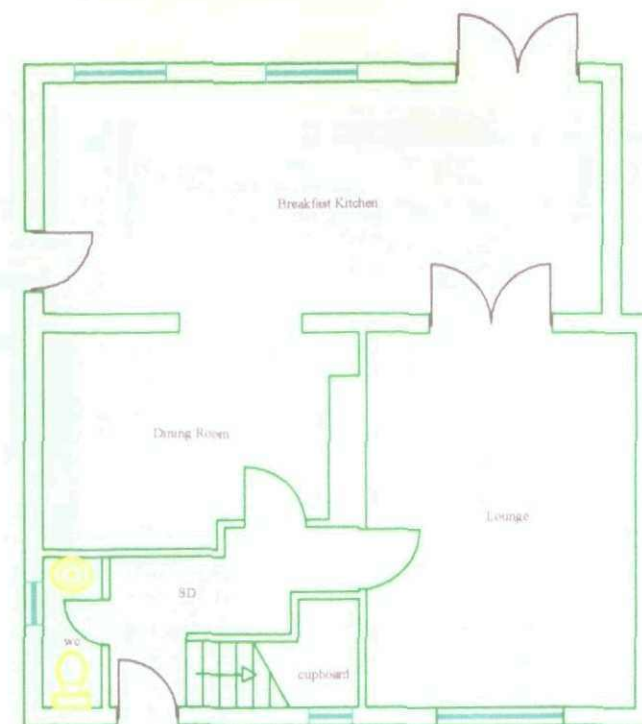

Ground Floor Existing

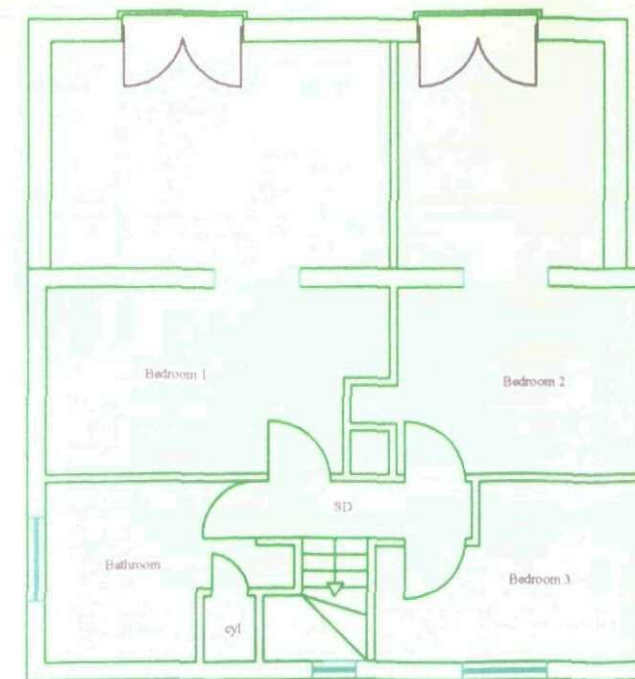

First Floor Existing

Location:
60 Tudor Street, Thurnscoe

Project:
Two Storey extension to
front


Scale:
1:100

Date:
December 2009


Drawing No: 1

Rev:


--	--	--	--	--

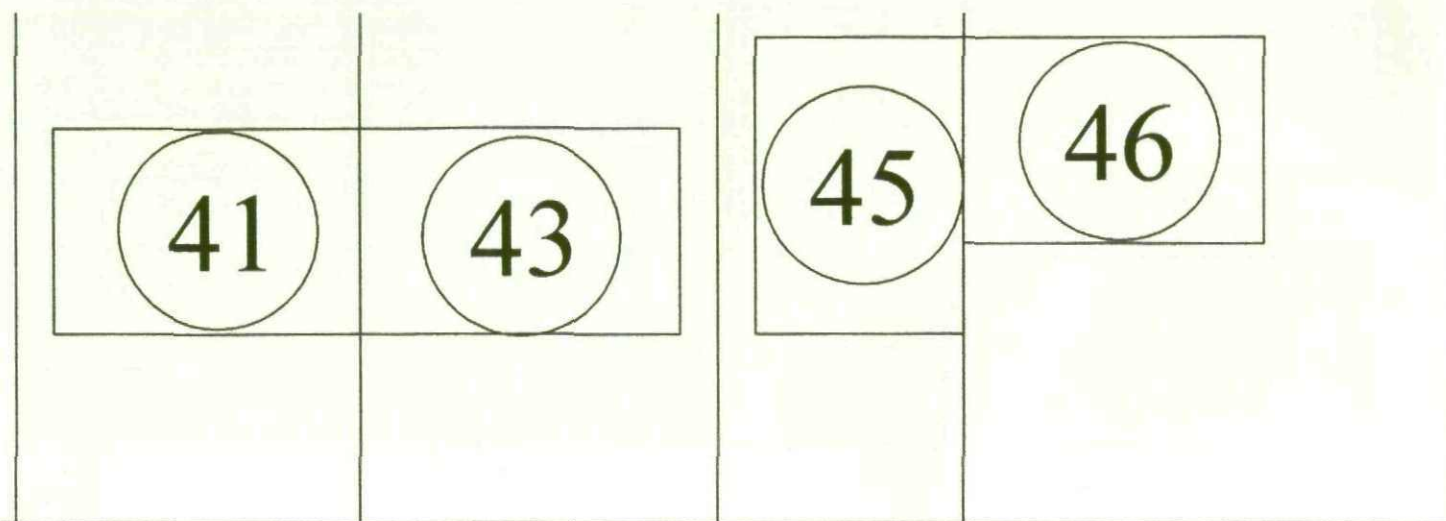


Tudor Street

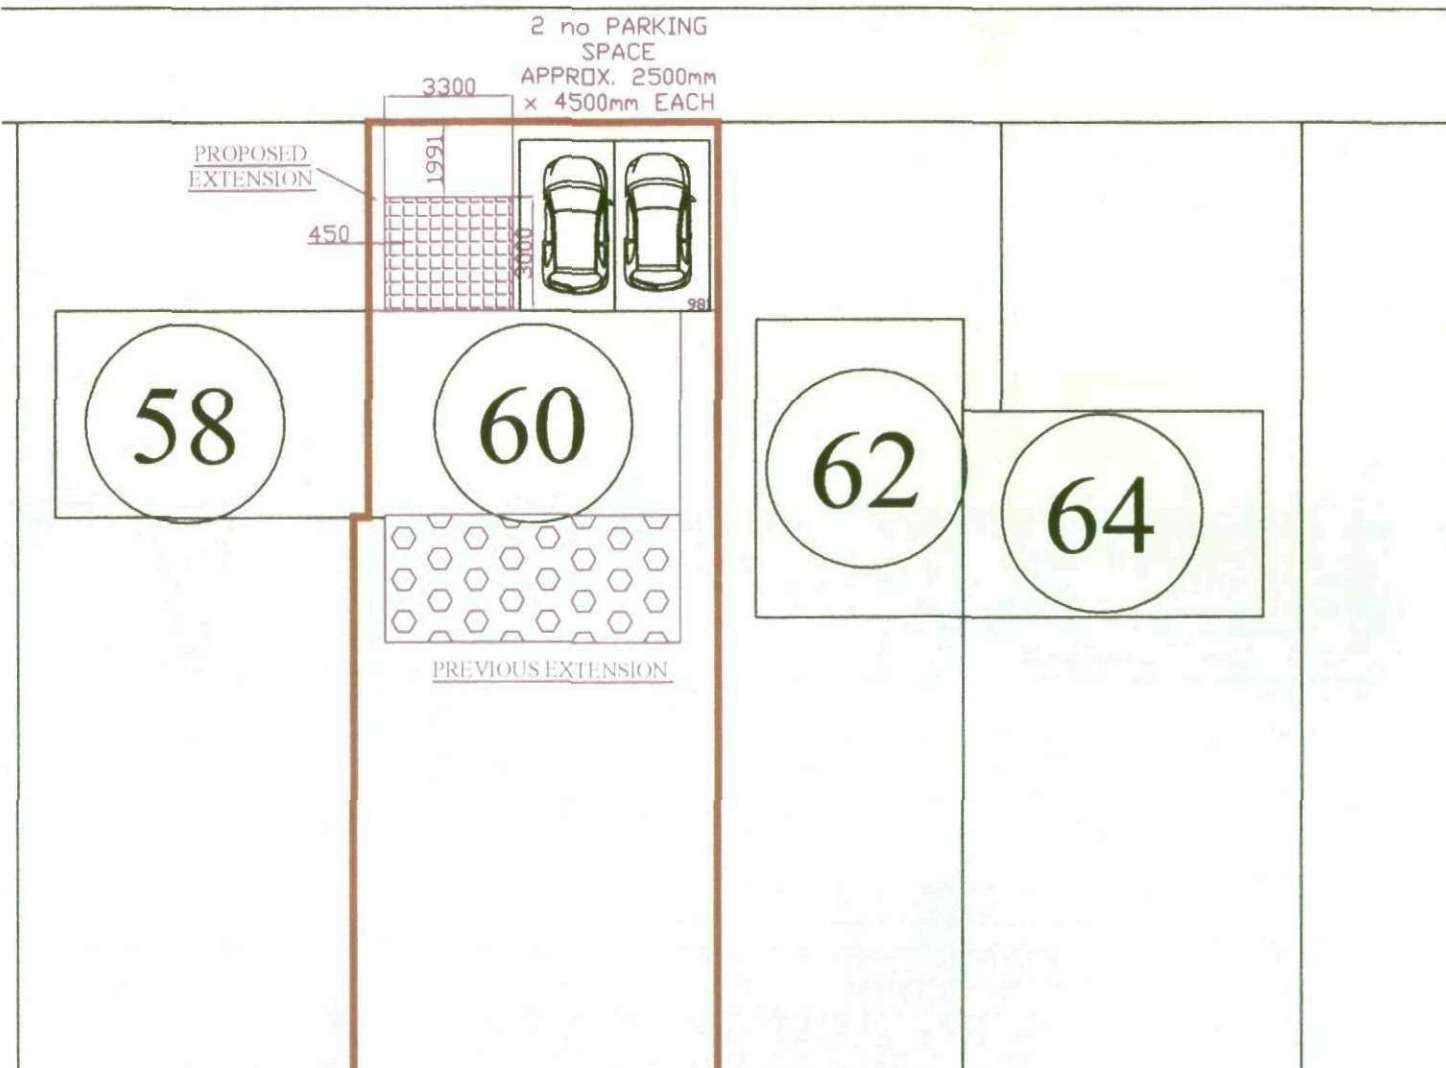

Block Plan 1:200

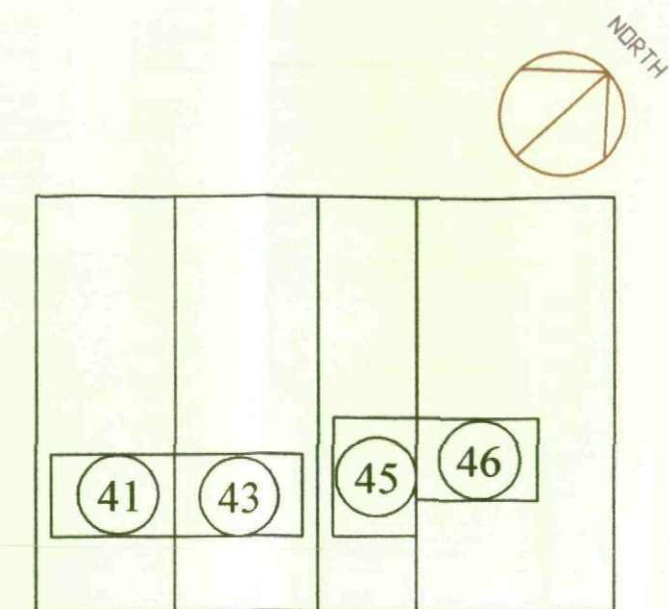

Tudor Street

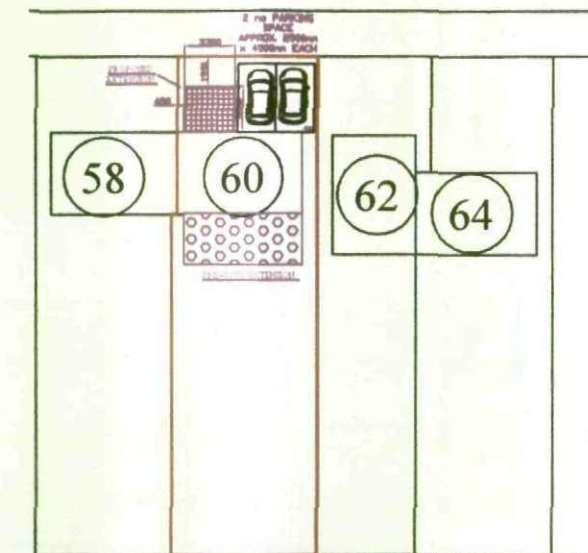

Block Plan 1:500

Location:
60 Tudor Street, Thurnscoe

Project:
Two Storey Front Extension


Scale:
1:200, 1:500

Date:
December 2009


Drawing No: 2

Rev:


--	--	--	--	--

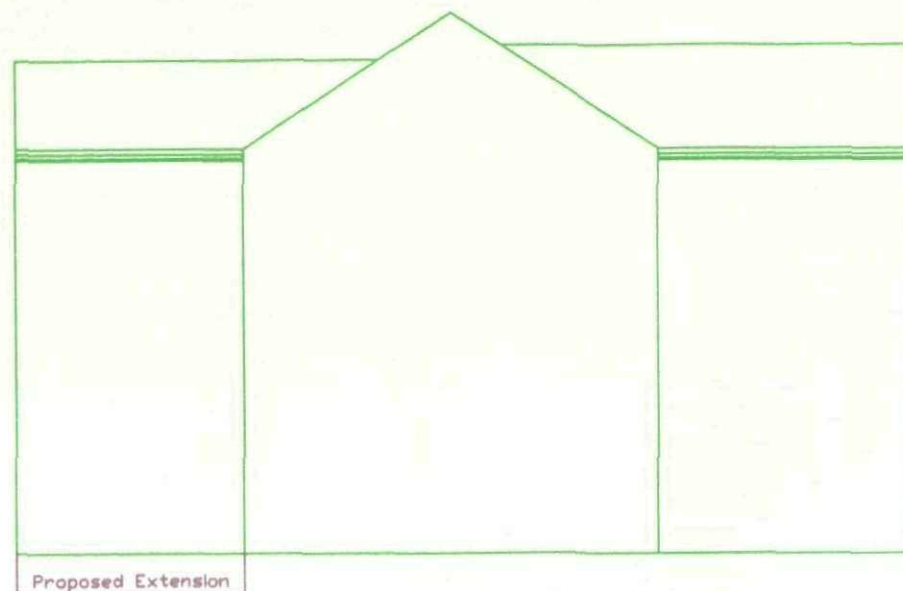


Proposed Side Elevation adjoining 58

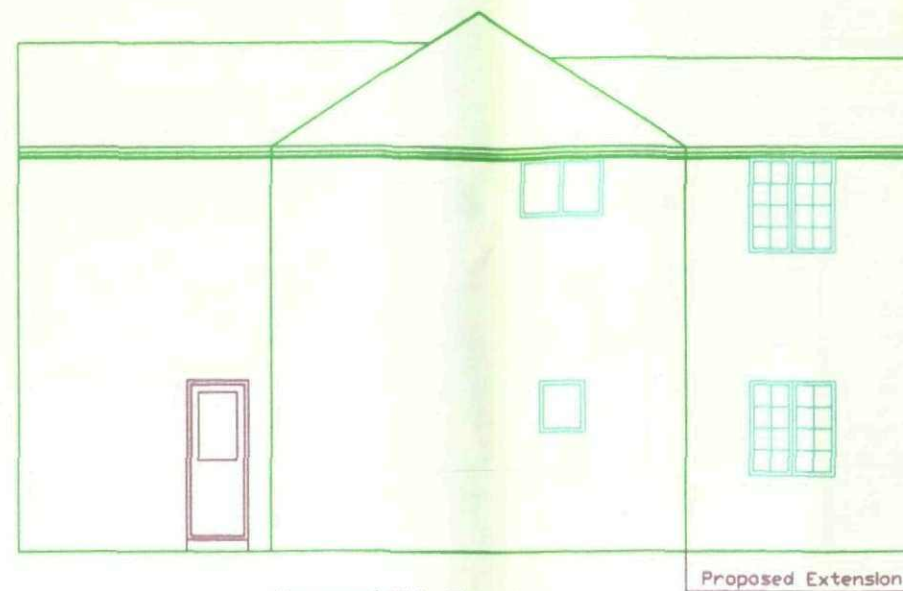


Proposed Side Elevation

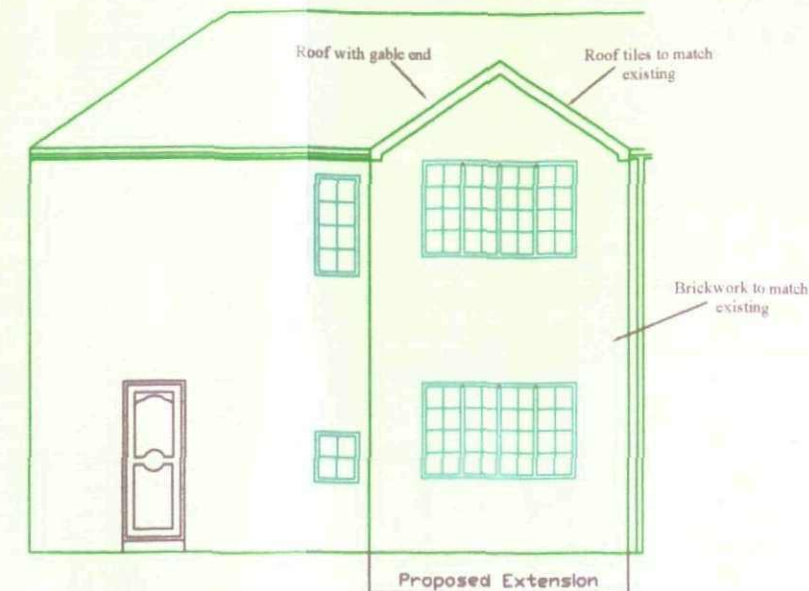

Proposed front elevation

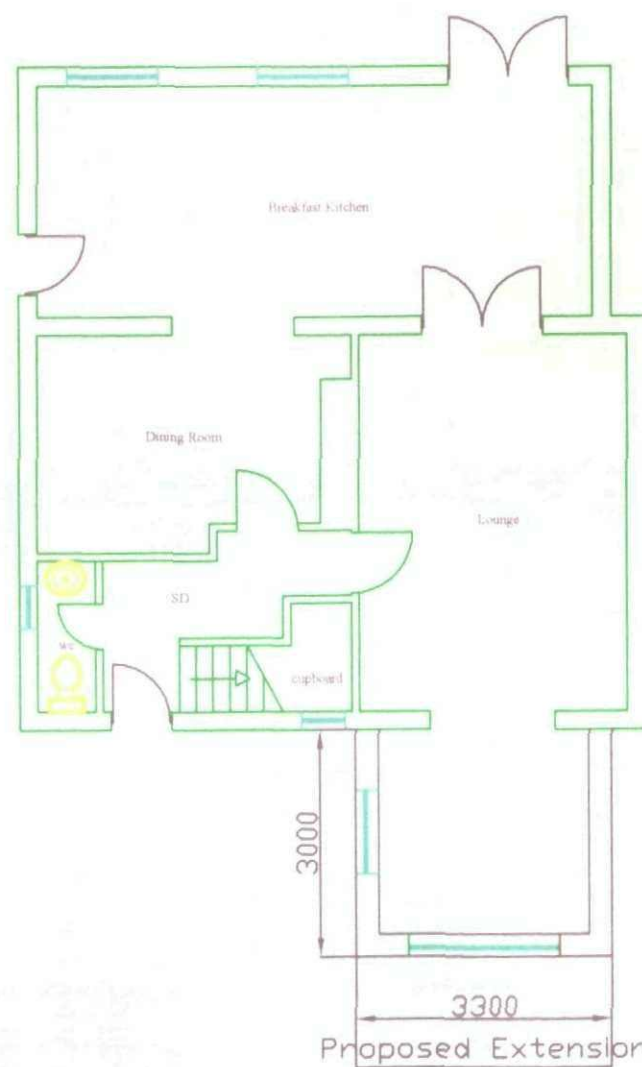

Ground Floor Proposed

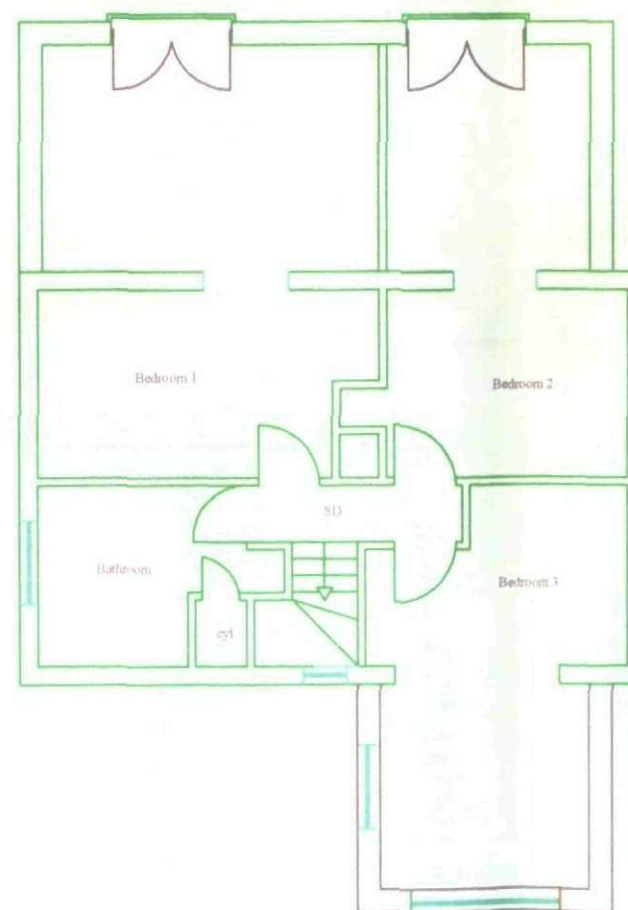

First Floor Proposed

Location:
60 Tudor Street, Thurnscoe

Project:
Two Storey Front Extension

Scale:
1:100

Date:
December 2009

Drawing No: 3

Rev:

--	--	--	--	--